



**AGENDA
PLANNING & ZONING COMMISSION MEETING
CITY OF LEANDER, TEXAS**

Pat Bryson Municipal Hall
201 North Brushy Street - Leander, Texas
Thursday, February 13, 2025
Regular Meeting at 6:00 PM



**Place 1 – Donnie Mahan
Place 2 – Joseph Morales
Place 3 – Vacant
Place 4 – Tara LeDay**

**Place 5 – James Oliver, Chair
Place 6 – Laura Lantrip
Place 7 – Scott Calame, Vice-Chair
Staff Liaison – Robin Griffin**

The meeting will also be live-streamed at the following link: <https://www.leandertx.gov/video>.

REGULAR MEETING

1. Call to Order.
2. Roll Call.
3. Director's report to the Planning & Zoning Commission on action taken by City Council on the February 6, 2025 meeting.
4. Review of meeting protocol.
5. Public comments on items not listed in the agenda.

Public comments on items listed in the agenda will be heard at the time each item is discussed.

[All comments are limited to no more than 3 minutes (6 minutes if translation is needed) per individual.]

CONSENT AGENDA: ACTION

6. Approval of the minutes for meeting held on January 23, 2025.
7. Approval of the extension of the application approval expiration for Subdivision Case PP-23-0034 Crystal Village Phase 3 Preliminary Plat; more particularly described by Williamson Central Appraisal District Parcels R031201, R080605, R031200, R631050, R328187, and R432786, generally located southeast of the intersection of Crystal Falls Parkway and 183A Toll Road, Leander, Williamson County, Texas.
8. Approval of the extension of the application expiration for Site Development Case SD-23-0104 Vic at Travisso Retail Center; more particularly described by Travis Central Appraisal District Parcel 842650, commonly known as 2840 Travisso Parkway, Leander, Travis County, Texas.
9. Approval of the extension of the application expiration for Site Development Case SD-23-0105 Travisso Village C-Store; more particularly described by Travis Central Appraisal District Parcel 842650, commonly known as 2940 Travisso Parkway, Leander, Travis County, Texas.

PUBLIC HEARING: ACTION

10. Conduct a Public Hearing regarding Zoning Case Z-24-0124 to amend the current zoning of Interim SFR-1-B (Single Family Rural) to SFR-2-B (Single Family Rural) on seven (7) parcels of land approximately 337.292 acres $\pm$ in size, more particularly described by Travis Central Appraisal District Parcels 353045, 353047, 353048, 353050, 353069, 353070, and 513816; and generally located west of Nameless Road, approximately 1,050 feet north of Shady Mountain Road, Leander, Travis County, Texas.
 - Discuss and consider action regarding Zoning Case Z-24-0124 as described above.
 - a. Staff Presentation
 - b. Applicant Presentation
 - c. Open Public Hearing
 - d. Close Public Hearing
 - e. Discussion
 - f. Consider Action
11. Conduct a Public Hearing and consider action regarding Zoning Case Z-25-0159 to amend the current zoning of SFR-1-B (Single-Family Rural) to adopt the VFW Post 1042 Minor Planned Unit Development with the base zoning district of LC-2-A (Local Commercial) on three (3) parcels of land approximately 22.409 acres $\pm$ in size, more particularly described by Williamson Central Appraisal District Parcel R031314, R375914, and R433127; and more commonly known as 8760 RR 2243, Leander, Williamson County, Texas. Postponed due to Notification Issues

REGULAR AGENDA

12. Discuss and consider action on Significant and Heritage Tree Removal requests associated with Subdivision Case PP-24-0060 regarding Burleson Tract Preliminary Plat on seven (7) parcels of land approximately 289 acres $\pm$ in size, more particularly described by Williamson Central Appraisal District Parcels R485247, R485248, R031575, R392187, R392188, R031534, and R031533; and generally located southeast of the intersection of Ronald W. Reagan Boulevard and Journey Parkway, Leander, Williamson County, Texas.
 - a. Staff Presentation
 - b. Applicant Presentation
 - c. Discussion
 - d. Consider Action
13. Adjournment

CERTIFICATION

The City of Leander is committed to compliance with the American with Disabilities Act. Reasonable modifications and equal access to communications will be provided upon request. Please call the City Secretary at (512) 528-2743 for information. Hearing impaired or speech disabled persons equipped with telecommunication devices for the deaf may call (512) 528-2800. I certify that the above agenda for this meeting of the Planning and Zoning Commission of the City of Leander, Texas, was posted on the bulletin board at City Hall in Leander, Texas, on the 7th day of February 2025 by 5:00 p.m. pursuant to Chapter 551 of the Texas Government Code.



Veronica Tovar, Secretary



**EXECUTIVE SUMMARY
2/13/2025**

AGENDA SUBJECT:

Approval of the minutes for meeting held on January 23, 2025.

BACKGROUND:

HISTORY/TIMELINE:

APPLICANT/AGENT:

RECOMMENDATION:

PRESENTER:

Attachments:

1. 1-23-2025 P & Z Minutes



**MINUTES
PLANNING & ZONING COMMISSION MEETING
CITY OF LEANDER, TEXAS**

Pat Bryson Municipal Hall
201 North Brushy Street - Leander, Texas
Thursday, January 23, 2025
Regular Meeting at 6:00 PM



**Place 1 – Donnie Mahan
Place 2 – Joseph Morales
Place 3 – Ron May
Place 4 – Tara LeDay**

**Place 5 – James Oliver, Chair
Place 6 – Laura Lantrip
Place 7 – Scott Calame, Vice-Chair
Staff Liaison – Robin Griffin**

REGULAR MEETING

1. Call to Order.
Meeting was called to order at 6:00 p.m.
2. Roll Call.
All commissioners present.
3. Director's report to the Planning & Zoning Commission on action taken by City Council on the January 16, 2025 meeting.
4. Review of meeting protocol.
5. Public comments on items not listed in the agenda.

Public comments on items listed in the agenda will be heard at the time each item is discussed.

[All comments are limited to no more than 3 minutes (6 minutes if translation is needed) per individual.]

No one wished to speak.

CONSENT AGENDA: ACTION

Motion to approve consent agenda items 6-8.

By: Board Member May

Seconded: Board Member Morales

Vote: 7 - 0 None

6. Approval of the minutes for meeting held on January 9, 2025.
7. Approval of the Minor Site Development – Brush Clearing Application Form pursuant to Article IX, Section 9 (a) (1) c. of the Composite Zoning Ordinance; Leander, Williamson & Travis Counties, Texas.

8. Approval of the extension of the application expiration for Site Development Case SD-23-0105 Travisso Village C-Store Site Development; more particularly described by Travis Central Appraisal District Parcel 998784, commonly known as 2940 Travisso Parkway, Leander, Travis County, Texas.

PUBLIC HEARING: ACTION

9. Conduct a Public Hearing and consider action on Subdivision Case SFP-22-0002 and Variance Case VA-22-0001 to approve the Leander Business Center Short Form Final Plat and Variance on one (1) parcel of land approximately 10.251 acres ± in size, more particularly described by Williamson Central Appraisal District R031713; generally located at 80 Mockingbird Hill, Leander, Williamson County, Texas. *Postponed.*
10. Conduct a Public Hearing and consider action regarding Zoning Case Z-24-0152 to amend the current zoning of TOD/PUD-CD (Transit Oriented Development/ Planned Unit Development – Conventional Development Sector) to adopt the San Gabriel Project Minor PUD (Planned Unit Development) with the base zoning district of GC-2-A (General Commercial) on two (2) parcels of land approximately 6.09 acres ± in size, more particularly described by Williamson County Central Appraisal District Parcel R089421 and R458174; and generally located at the intersection of San Gabriel Parkway and US 183 between west of the railroad tracks and east of US 183, Leander, Williamson County, Texas.

- Discuss and consider action regarding Zoning Case Z-24-0152 as described above.

Public hearing opened at 6:04 p.m.; Public hearing closed at 6:04 p.m.

Submitted via the website in favor of the request:
Melissa Castro 1320 Arrow Point Dr, Suite 600, Cedar Park, TX 78613.

Motion to approve Zoning Case Z-24-0152, following a discussion.

By: Board Member Lantrip
Seconded: Board Member Calame

Vote: 7 - 0 None

REGULAR AGENDA

11. Discuss and consider action on Tree Removal Case TRP-24-0025 regarding the removal of all trees on site including two (2) Significant Trees greater than eighteen (18) caliper inches associated with the Wildcat Fuel Site Development Project SD-23-0086 located at 807 Crystal Falls Parkway, Leander, Williamson County, Texas.

Motion to deny the Tree Removal case TRP-24-0025, following a discussion.

By: Board Member Lantrip
Seconded: Board Member Oliver

Vote: 6 - 1 (Board Member Mahan opposed)

12. Discuss and consider action on Tree Removal Case TRP-24-0034 regarding removal of two (2) Heritage Trees associated with the Wildspring subdivision and the CR 175 Public Improvement Construction Plan Case PICP-23-0052 generally located northwest of the intersection of CR 177 and CR 175, Leander, Williamson County, Texas.

Motion to approve Tree Removal case TRP-24-0034, following a discussion.

By: Board Member Calame

Seconded: Board Member May

Vote: 7 - 0 None

13. Discussion regarding the Comprehensive Plan Implementation Schedule, Leander, Williamson & Travis Counties, Texas.
No action was taken.
14. Adjournment
Meeting adjourned at 6:26 p.m.

APPROVED

CHAIR

ATTEST:

STAFF LIAISON



EXECUTIVE SUMMARY
2/13/2025

AGENDA SUBJECT:

Approval of the extension of the application approval expiration for Subdivision Case PP-23-0034 Crystal Village Phase 3 Preliminary Plat; more particularly described by Williamson Central Appraisal District Parcels R031201, R080605, R031200, R631050, R328187, and R432786, generally located southeast of the intersection of Crystal Falls Parkway and 183A Toll Road, Leander, Williamson County, Texas.

BACKGROUND:

This request is for an extension of the Preliminary Plat approval date for the Crystal Village Phase 3 Preliminary Plat. Article II, Section 22 (i) includes the following provisions.

(i) Extension. The developer may apply for an extension, in writing, prior to expiration, stating reasons for needing the extension and demonstrating pursuit of approvals for Construction Plans and/or Final Plat in accordance with this Ordinance. Upon receipt of this written request, the Commission may, at its discretion, grant up to a two (2) year extension, so long as the Preliminary Plat remains consistent with the Comprehensive Plan and/or ordinances of the City. The Commission may, at its discretion, also grant up to a two (2) year extension on the overall seven (7) year time stated in Section 22(i)(1) to nine (9) years for the Preliminary Plat.

The next step in the process is for the applicant to submit the public improvement construction plans and final plat for review. The applicant is monitoring the market conditions to ensure that they are providing a future development that accommodates the needs of the area. This extension will provide additional time for them to make any changes and prepare the needed plans for review.

HISTORY/TIMELINE:

03/28/2023 – Preliminary Plat Application Filed
12/08/2023 – Preliminary Plat Application Approved
03/28/2025 – Preliminary Plat Approval Expires

APPLICANT/AGENT:

Perspective Design & Development, LLC. (Jamie Forbes) on behalf of Premas Global Leander, I, LLC. and Koniag Real Estate, LLC. (Ronald E. Unger).

RECOMMENDATION:

The Subdivision Ordinance includes timelines for developers to proceed to the next step in the development process. The timeline/history section of this summary above includes the key dates for this request. The preliminary plat approval expires two (2) years after approval unless the applicant submits constructions plans and/or a final plat for review and approval.

Staff recommends approval of an additional two (2) year extension. Approving this extension would grant an

extension to March 28, 2027 and will allow the developer to additional time to prepare and submit the documents needed for the next step in the development process. This extension request is within in the timeframe permitted by the Subdivision Ordinance.

PRESENTER:

Karina Castillo, AICP, Planning Manager

Attachments:

1. PP-23-0034 Att 1 Crystal Village Ph 3 - Extension Request
2. PP-23-0034 Att 2 Crystal Village Ph 3 - Location Map



February 4, 2025

City of Leander
Planning Department
201 N. Brushy Street
Leander, Texas 78641

Re: *Extension Request Letter*
Crystal Village Phase 3
PP-23-0034

City of Leander Planning Department:

Please accept this letter as a written request for a two-year commission extension to the preliminary plat approval to Crystal Village Phase 3 Preliminary Plat (PP-23-0034). The application was filed on March 14, 2023 with a 2-year expiration date March 14, 2025. Upon acceptance of the commission extension request, the new expiration date will be March 14, 2027.

We continue coordination with City staff on this portion of the Crystal Village development. The development team continues to analyze market conditions to ensure the applications reflect future needs. If you have any questions or comments regarding this letter, please contact me at (512) 418-1771.

Yours very truly,

KIMLEY-HORN AND ASSOCIATES, INC.

A handwritten signature in blue ink, appearing to read "Nick Brown".

Nick Brown, P.E.
Senior Project Manager



EXECUTIVE SUMMARY
2/13/2025

AGENDA SUBJECT:

Approval of the extension of the application expiration for Site Development Case SD-23-0104 Vic at Travisso Retail Center; more particularly described by Travis Central Appraisal District Parcel 842650, commonly known as 2840 Travisso Parkway, Leander, Travis County, Texas.

BACKGROUND:

This request is for an extension of the expiration date of the site development permit application. The applicant is requesting a six-month (6) extension to May 30, 2025 in order to allow for the completion of the eighth review that was filed on January 28, 2025. The floodplain development permit SD-24-0200 had comments cleared on November 25, 2024. Staff met with the applicant's team on January 24, 2025 to discuss the pending comment regarding the tree preservation plan.

The initial review was filed on August 1, 2023, with the subsequent reviews as follows:

- 08/01/2023 – 1st Review
- 11/07/2023 – 2nd Review
- 01/30/2024 – 3rd Review
- 04/16/2024 – 4th Review
- 10/29/2024 – 5th Review
- 12/03/2024 – 6th Review
- 01/07/2025 – 7th Review
- 01/28/2025 – 8th Review

This development includes a retail center with two (2) buildings and the associated improvements.

Article IX, Section 3(b)(3) of the Composite Zoning Ordinance includes the following provisions.

(b) Expiration of application.

- (1) Prior to an application being accepted for review and processing, an application shall expire on the forty-fifth (45th) day after the date the application is submitted to the City if:
 - (i) The applicant fails to provide documents or other information necessary to comply with requirements relating to the form and content of the application set forth in this Ordinance;
 - (ii) Within ten (10) business days of the date the application is submitted to the City, the City provides the applicant written notice of the failure that specifies the necessary documents or other information that are missing from the application and the date the application will expire if the documents or other information is not provided; and
 - (iii) The applicant fails to provide the specified documents or other information within the time provided in the notice.

- (2) After an application is accepted for review and processing, the site development permit application shall expire within nine (9) months of the date that all initial staff review comments from all reviewing departments have been issued on the application if a permit has not been issued due to the applicant's failure to cause the proposed application to comply with applicable city regulations. The Planning Department may grant one six (6) month extension if the applicant can show substantial progress in obtaining a permit. Substantial progress shall consist of, at a minimum, a resubmission of the plans and all relevant materials by the applicant that address all initial staff review comments from all reviewing departments.
- (3) If the permit has not been issued after the administrative extension is granted, the Planning & Zoning Commission may consider one (1) additional six (6) month extension if the applicant can show substantial progress towards obtaining a permit.

HISTORY/TIMELINE:

08/01/2023 – Site Development Application Filed
05/30/2024 – Site Development Application Expired
11/30/2024 – Site Development Application Staff Extension Expired

APPLICANT/AGENT:

Carlson, Brigrance, & Doering, Inc. (Geoff Guerrero) on behalf of Shops at Travisso, LLC and Kualoa Ranch, Inc. (Sanford P. Aron).

RECOMMENDATION:

Staff recommends approval.

PRESENTER:

Karina Castillo, AICP, Planning Manager

Attachments:

1. SD-23-0104 Att 1 Travisso Retail Center - Extension Request
2. SD-23-0104 Att 2 Travisso Retail Center - Location Map



Carlson, Brigrance & Doering, Inc.
Civil Engineering ♦ Surveying

February 5, 2025

City of Leander
Planning Department
Attn: Mrs. Robin Griffin, Executive Director of Development Services
201 N. Brushy Street
Leander, Texas 78641

RE: Travisso Retail Center
CBD Job # 5445 / City of Leander File # SD-23-0104

Request for Extension of Plat Deadline 2

Dear Mrs. Griffin,


On behalf of our client, Carlson, Brigrance & Doering, Inc. respectfully requests a six month extension to the site plan review process in accordance with Section 24 of the City of Leander's Subdivision Ordinance.

We have been working with staff to clear the final comments remaining and our next update should finalize this site plan within the time granted by an additional extension.

Thank you for your time and review of this project. Please let me know if you need any additional information in order to process this request.

Respectfully,
Carlson, Brigrance & Doering, Inc.

Geoff Guerrero
Senior Planner

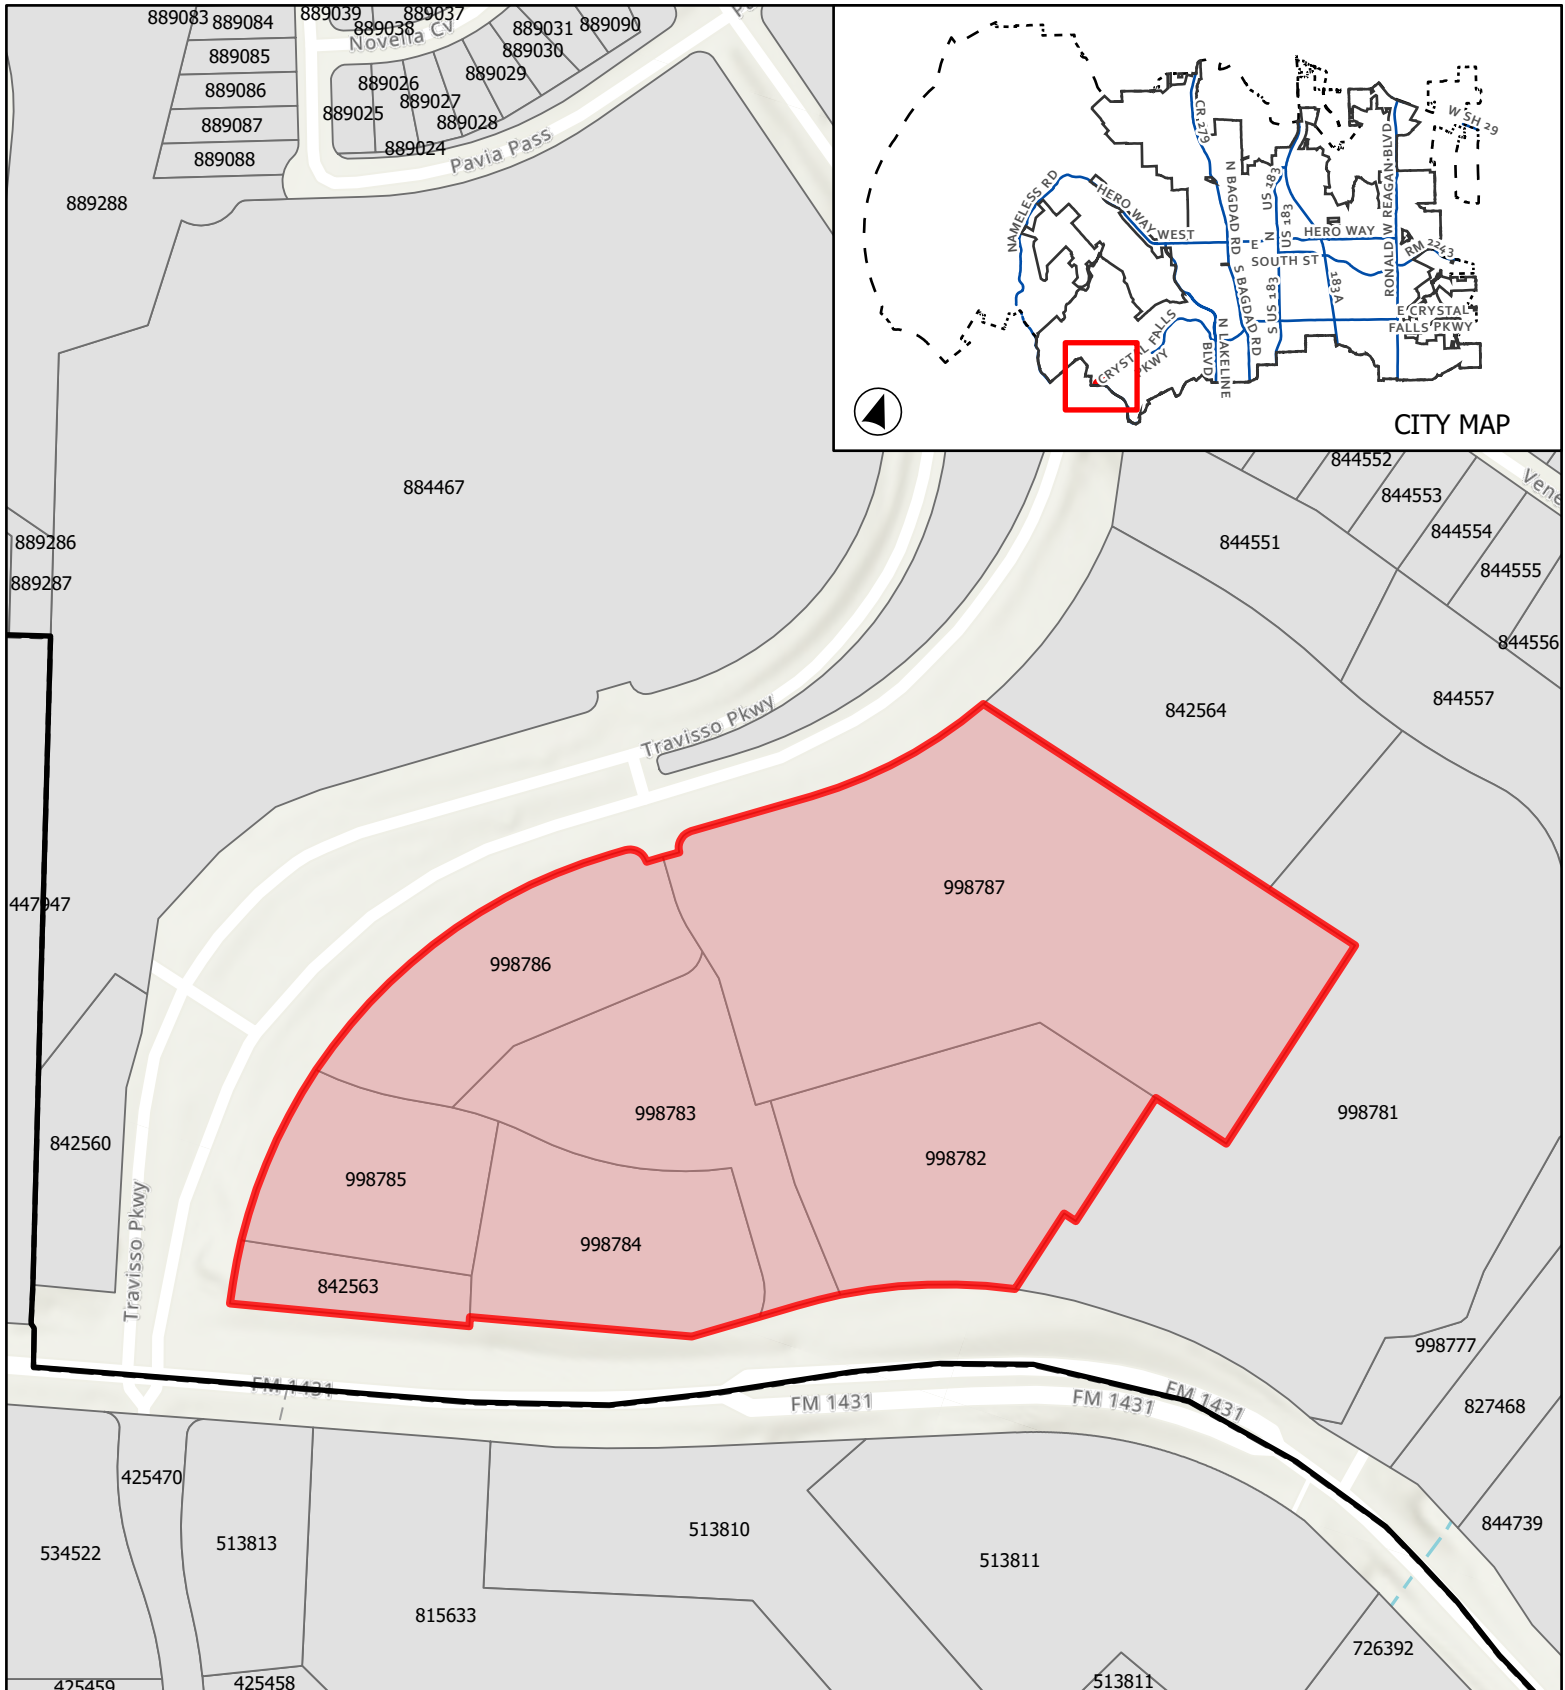


CASE: SD-23-0104

ATTACHMENT 2

TRAVISSO RETAIL CENTER

Location Map

This map has been produced by the City of Leander for informational purposes only. No warranty is made by the City regarding completeness or accuracy. This data should not be construed as a legal description or survey instrument. No responsibility is assumed for damages or other liabilities due to the accuracy, availability, completeness, use or misuse of the information herein provided.

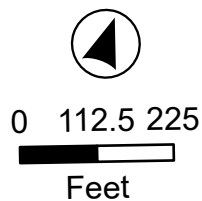

- City Limits
- ETJ
- Subject Boundary



EXECUTIVE SUMMARY
2/13/2025

AGENDA SUBJECT:

Approval of the extension of the application expiration for Site Development Case SD-23-0105 Travisso Village C-Store; more particularly described by Travis Central Appraisal District Parcel 842650, commonly known as 2940 Travisso Parkway, Leander, Travis County, Texas.

BACKGROUND:

This request is for an extension of the expiration date of the site development permit application. The applicant is requesting a six-month (6) extension to June 28, 2025 in order to allow the external approvals from LCRA to be finalized. This application is contingent on the approval of SD-23-0104 which is constructing the utilities and private drives that will serve this site. The applicant has been coordinating with Staff to address the landscaping and tree preservation comments that were pending.

The initial review was filed on August 29, 2023, with the subsequent reviews as follows:

- 08/29/2023 – 1st Review
- 02/06/2024 – 2nd Review
- 04/16/2024 – 3rd Review
- 10/22/2024 – 4th Review
- 12/17/2024 – 5th Review
- 01/14/2025 – 6th Review

This development includes a convenience store with fuel pumps and the associated improvements.

Article IX, Section 3(b)(3) of the Composite Zoning Ordinance includes the following provisions.

(b) Expiration of application.

- (1) Prior to an application being accepted for review and processing, an application shall expire on the forty-fifth (45th) day after the date the application is submitted to the City if:
 - (i) The applicant fails to provide documents or other information necessary to comply with requirements relating to the form and content of the application set forth in this Ordinance;
 - (ii) Within ten (10) business days of the date the application is submitted to the City, the City provides the applicant written notice of the failure that specifies the necessary documents or other information that are missing from the application and the date the application will expire if the documents or other information is not provided; and
 - (iii) The applicant fails to provide the specified documents or other information within the time provided in the notice.
- (2) After an application is accepted for review and processing, the site development permit application shall expire within nine (9) months of the date that all initial staff review comments from all reviewing departments have been issued on the application if a permit has not been issued due to the applicant's failure to cause the

proposed application to comply with applicable city regulations. The Planning Department may grant one six (6) month extension if the applicant can show substantial progress in obtaining a permit. Substantial progress shall consist of, at a minimum, a resubmission of the plans and all relevant materials by the applicant that address all initial staff review comments from all reviewing departments.

(3) If the permit has not been issued after the administrative extension is granted, the Planning & Zoning Commission may consider one (1) additional six (6) month extension if the applicant can show substantial progress towards obtaining a permit.

HISTORY/TIMELINE:

08/29/2023 – Site Development Application Filed
06/28/2024 – Site Development Application Expired
12/28/2024 – Site Development Application Staff Extension Expired

APPLICANT/AGENT:

Carlson, Brigance, & Doering, Inc. (Geoff Guerrero) on behalf of Shops at Travisso, LLC and Kualoa Ranch, Inc. (Sanford P. Aron).

RECOMMENDATION:

Staff recommends approval.

PRESENTER:

Karina Castillo, AICP, Planning Manager

Attachments:

- 1. SD-23-0105 Att 1 Travisso Village C-Store - Extension Request
- 2. SD-23-0105 Att 2 Travisso Village C-Store - Location Map



January 8, 2025

City of Leander
Planning Department
Attn: Mrs. Robin Griffin, Executive Director of Development Services
201 N. Brushy Street
Leander, Texas 78641

RE: Travisso C-Store
CBD Job # 5552 / City of Leander File # SD-23-0105

Request for Extension of Plat Deadline

Dear Mrs. Griffin,



On behalf of our client, Carlson, Brigrance & Doering, Inc. respectfully requests a six month extension to the final plat review process in accordance with Section 24 of the City of Leander's Subdivision Ordinance.

There have been several additional reviews outside of City staff review that have been required for this project that are now wrapping up approvals on. In addition there is another site plan (SD-23-0104) that needs to be approved prior to the approval of this application. It is anticipated that both applications will be approved shortly within the time granted from an additional extension request.

Thank you for your time and review of this project. Please let me know if you need any additional information in order to process this request.

Respectfully,
Carlson, Brigrance & Doering, Inc.

Geoff Guerrero
Senior Planner

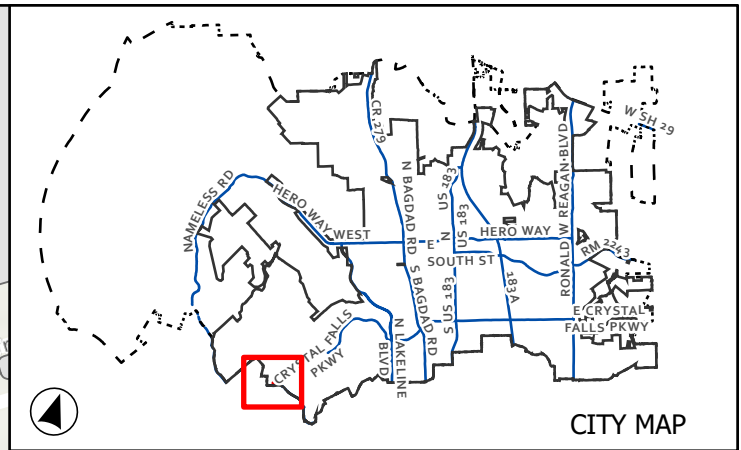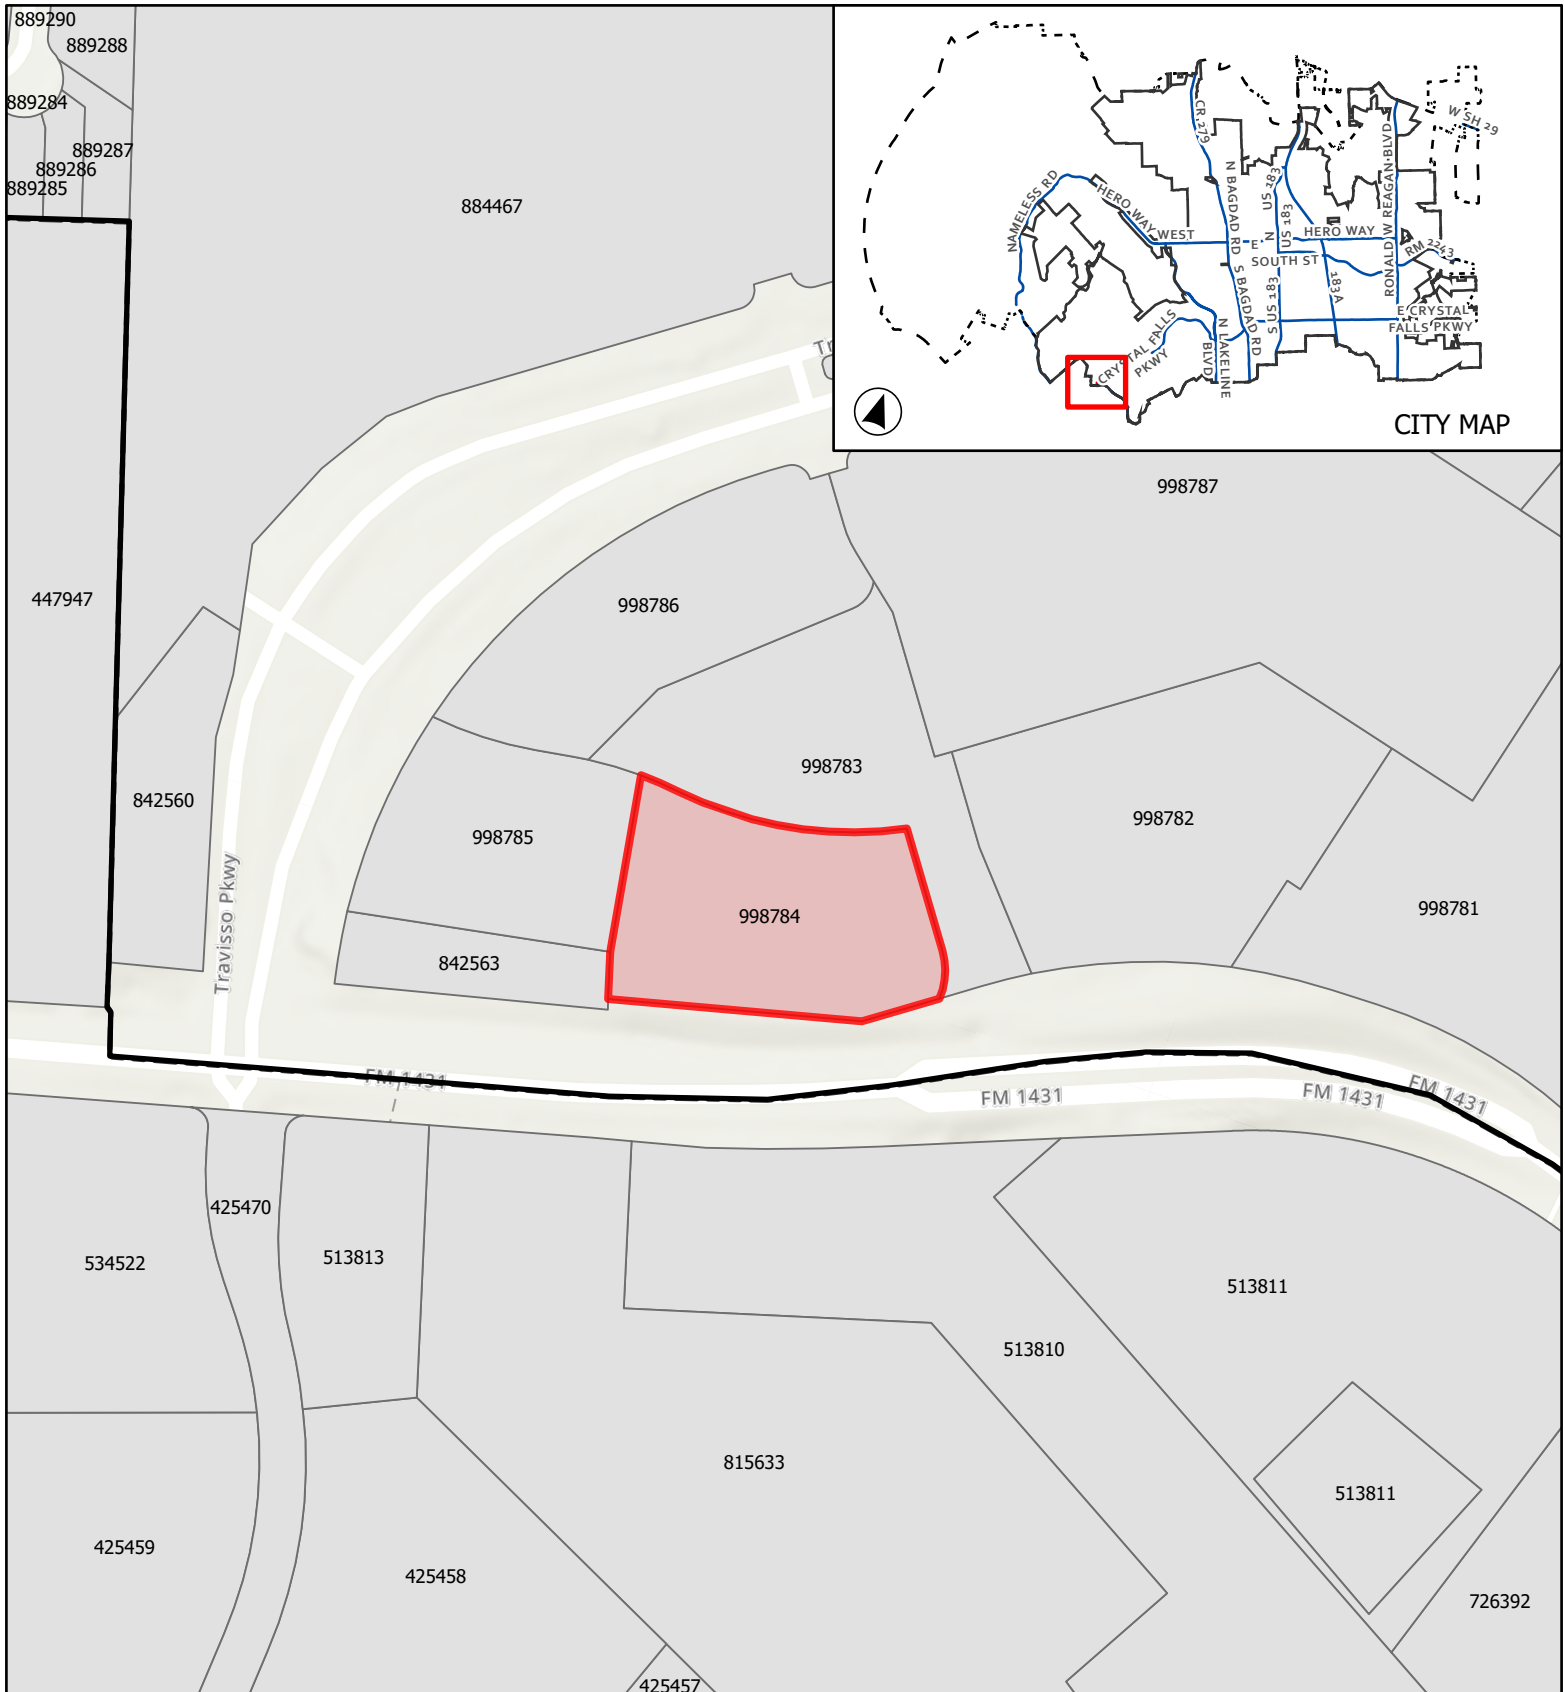


CASE: SD-23-0067

ATTACHMENT 2

TRAVISSO VILLAGE C-STORE

Location Map

This map has been produced by the City of Leander for informational purposes only. No warranty is made by the City regarding completeness or accuracy. This data should not be construed as a legal description or survey instrument. No responsibility is assumed for damages or other liabilities due to the accuracy, availability, completeness, use or misuse of the information herein provided.

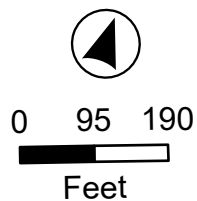

- City Limits
- ETJ
- Subject Boundary



EXECUTIVE SUMMARY
2/13/2025

AGENDA SUBJECT:

Conduct a Public Hearing regarding Zoning Case Z-24-0124 to amend the current zoning of Interim SFR-1-B (Single Family Rural) to SFR-2-B (Single Family Rural) on seven (7) parcels of land approximately 337.292 acres ± in size, more particularly described by Travis Central Appraisal District Parcels 353045, 353047, 353048, 353050, 353069, 353070, and 513816; and generally located west of Nameless Road, approximately 1,050 feet north of Shady Mountain Road, Leander, Travis County, Texas.

- Discuss and consider action regarding Zoning Case Z-24-0124 as described above.

BACKGROUND:

This request is the first step in the zoning process. This property is located west of Nameless Road and the Travisso subdivision, outside of the city limits and within the ETJ. An application for annexation into the city limits is currently in review by the City Council and will be processed concurrently with this zoning request.

This request for the SFR-2-B district allows for the development of detached single-family residences on large lots. The proposal does comply with the Comprehensive Plan and is appropriate for properties located in the Rural land use category as identified by the Comprehensive Plan.

The Planning Analysis is provided as Attachment #1 and provides more details about the request and the property.

HISTORY/TIMELINE:

APPLICANT/AGENT:

ViewPoint Engineering (Luke Caraway) on behalf of 23244 Nameless Rd, LLC (Dharma Rajah).

RECOMMENDATION:

Staff recommends approval.

PRESENTER:

Merrily Van Leuven, Planner

Attachments:

1. Z-24-0124 Att 1 Planning Analysis - Oakwood Hills Subdivision
2. Z-24-0124 Att 2 Current Zoning - Oakwood Hills Subdivision

3. Z-24-0124 Att 3 FLU Map - Oakwood Hills Subdivision
4. Z-24-0124 Att 4 Public Notification - Oakwood Hills Subdivision
5. Z-24-0124 Att 5 Proposed Zoning - Oakwood Hills Subdivision
6. Z-24-0124 Att 6 Aerial Map - Oakwood Hills Subdivision
7. Z-24-0124 Att 7 Letter of Intent - Oakwood Hills Subdivision
8. Z-24-0124 Att 8 Neighborhood Communication - Oakwood Hills Subdivision



PLANNING ANALYSIS

ZONING CASE Z-24-0124 OAKWOOD HILLS SUBDIVISION

GENERAL INFORMATION

Owner/Agent: ViewPoint Engineering (Luke Caraway) on behalf of 23244 Nameless Rd, LLC (Dharma Rajah)

Current Zoning: Interim SFR-1-B (Single Family Rural)

Proposed Zoning: SFR-2-B (Single Family Rural)

Size and Location: The property is located west of Nameless Road, approximately 1,050 feet north of Shady Mountain Road, including approximately 337.292 acres.

Staff Contact: Merrily Van Leuven
Planner

APPLICANT REQUEST

The applicant has submitted a request to change the designated zoning district of their property in order to develop a large lot single-family residential neighborhood. The applicant has submitted a petition for annexation of this tract.

STAFF CONCLUSIONS

Y N

- ☒ ☐ Does the proposal comply with the intent statements of the Composite Zoning Ordinance? *see page 2*
- ☒ ☐ Does the proposal comply with the goal statements of the Comprehensive Plan? *see page 3*
- ☒ ☐ Does the proposal warrant any other special considerations? *see below*

SPECIAL CONSIDERATIONS

The applicant has submitted the annexation request (case A-24-0015) for review and it must be approved before the zoning request may be approved by the City Council. The resolution to adopt this annexation's schedule is scheduled to be heard by the Council on March 6.

Resolution No. 22-031-00 was adopted by City Council in October of 2022 to limit consideration of zoning requests that seek to add residential lots. This resolution prioritizes large lot/low-density residential development such as SFR, SFE and SFS.

SITE INFORMATION:

ABUTTING ZONING AND LAND USE:

	ZONING	LAND USE
NORTH	ETJ	Undeveloped
EAST	ETJ	Undeveloped

SOUTH	None	Undeveloped
WEST	ETJ	Undeveloped

SURROUNDING AREA:

This property is located west of Nameless Road and the surrounding properties are primarily undeveloped. The Shady Mountain Oaks development is located just south along Nameless and Travisso subdivision is located further south.

PHYSICAL AND NATURAL FEATURES:

This property contains substantial tree coverage with few existing residences. The removal of any trees will be required to be mitigated in accordance with the tree preservation requirements.

PROPERTY HISTORY:

This property is proposed to be annexed prior to the approval of this zoning case.

PREVIOUS ZONING CASES:

No zone cases have been previously submitted for this property.

MAJOR CORRIDORS:

This property has access onto Nameless Road.

TRANSPORTATION PLAN REQUIREMENTS:

The table below includes the proposed streets within the development. These streets have not been reviewed and are subject to change during the review process.

STREET	CLASSIFICATION	LAND USE CONTEXT	DESIGN ELEMENTS
Nameless Road	Arterial	Thoroughfare	100' ROW 4 Lanes 10' sidewalk

SUBDIVISIONS:

No subdivision cases have been previously submitted for this property.

EXISTING UTILITIES:

This property will need to extend water and wastewater utilities. The closest utilities are located to the west of the property within the Travisso subdivision.

CURRENT LAND USES:

This property is primarily undeveloped with few residences.

PROPOSED ZONING DISTRICT:**USE COMPONENT**

SFR – SINGLE-FAMILY RURAL:

Features: 1 acre lot min.; 1,600 square foot living area min.

Intent: Development of single-family detached dwellings on lots one acre or larger in size and for other uses that are compatible and complimentary to large lot and very low density residential development. The purpose of this component is to provide regulations to preserve rural character and maintain and protect the City's single-family residences and neighborhoods in an area with larger lot sizes. This component is also intended to preserve the larger tracts of land for future economic development in accordance with the Comprehensive Plan, while permitting rural/agricultural uses on the land to continue.

SITE COMPONENT**TYPE 2:**

Features: Accessory buildings greater of 10% of primary building or 120 sq. ft.; accessory dwellings for SFR, SFE and SFS; drive-thru service lanes; uses not to exceed 40,000 sq. ft.; multi-family provides at least 100% of units with an enclosed garage parking space.

Intent:

- (1) The Type 2 site component may be utilized with non-residential developments that are adjacent to a residential district or other more restrictive district to help reduce potential negative impacts to the more restrictive district and to provide for an orderly transition of development intensity.
- (2) The Type 2 site component is intended to be utilized for residential development not meeting the intent of a Type 1 site component and not requiring the additional accessory structure or accessory dwelling privileges of the Type 3 site component.
- (3) This component is intended to be utilized with the majority of LO and LC use components except those that meet the intent of the Type 1 or Type 3 site component or with any use requiring drive-through service lanes.
- (4) This component is intended to be utilized with LO, LC, GC, HC, and HI use components when adjacent to residential districts and additional compatibility standards are warranted.
- (5) This component is generally not intended to be utilized with HC and HI use components except where such component is adjacent to, and not adequately buffered from, residential districts or other more restricted districts, and except as requested by the land owner.
- (6) Compliance with Type 1 standards shall also be deemed as compliance with this component.

ARCHITECTURAL COMPONENT**TYPE B:**

Features: Four (4) or more architectural features.

Intent:

- (1) The Type B architectural component is intended to be utilized for the majority of residential development except that which is intended as a Type A architectural component.
- (2) Combined with appropriate use and site components, this component is intended to help provide for harmonious land use transitions.
- (3) This component may be utilized to raise the building standards and help ensure compatibility for non-residential uses adjacent to property that is more restricted.
- (4) This component is intended for the majority of the LO and LC use components except those meeting the intent of the Type A or C architectural components.

COMPREHENSIVE PLAN:**Applicable Comprehensive Plan goal statements**

- Strategy 10.2: Support housing that has well-defined design character, compatibility with adjacent uses, and balanced density.

Applicable Future Land Use categories**RURAL**

- The Rural future land use category is intended for land areas that are and will continue to include a more rural, Hill Country character throughout the plan horizon. These areas are categorized by the presence of

generally private open spaces, large setbacks, heavy tree cover, topographical undulations and generally low intensity uses. This land use category is found on the western edge of Leander's planning area and has portions located in the ETJ, current City limits, and land under non-annexation agreements.

Typically residential and agricultural in nature, this area may also be appropriate for vineyards, wedding venues, bed and breakfasts and other Hill Country destination uses on larger properties. For the most part, the City will not plan to pay installation costs for long-term suburban or urban utilities (wastewater) in this area, but could consider arrangements with developers to cover that cost, etc.

INTERGOVERNMENTAL/INTERDEPARTMENTAL REVIEW:

This proposal was reviewed by all applicable departments within the City of Leander. All plats submitted will be reviewed by Travis County along with City Staff.

SCHEDULE:

DEVELOPMENT MEETING

A development meeting was held with Staff on March 4, 2024. No changes were made to the project since the development meeting.

No ordinance changes occurred following the development meeting which may have impacted this project.

NOTIFICATION

- 01/23/2025 - Public Notice on Hill Country News
- 01/29/2025 - Mail Notification to Property Owners within 200'
- 01/29/2025 - Public Hearing Signage Posted on Property
- 02/13/2025 - Planning and Zoning Commission Public Hearing
- 03/20/2025 - City Council Public Hearing & First Reading of the Ordinance
- 04/03/2025 - City Council Second & Final Reading of the Ordinance

PUBLIC NOTIFICATION:



In addition to the notice mailed on behalf of the City to all property owners within 200', the agent reached out to all property owners of property zoned as single-family or any properties used as single-family uses within 500' as per Article X, Section 3 (d) of the Composite Zoning Ordinance. Any Homeowner's Association located within 500' were also contacted.

No concerns were raised.

Please see the full report from the applicant attached.

APPROVAL CRITERIA:

The request for SFR-2-B (Single-Family Rural) is compatible with the Rural future land use category. Staff recommends approval on the Zoning Case contingent on the annexation being approved.

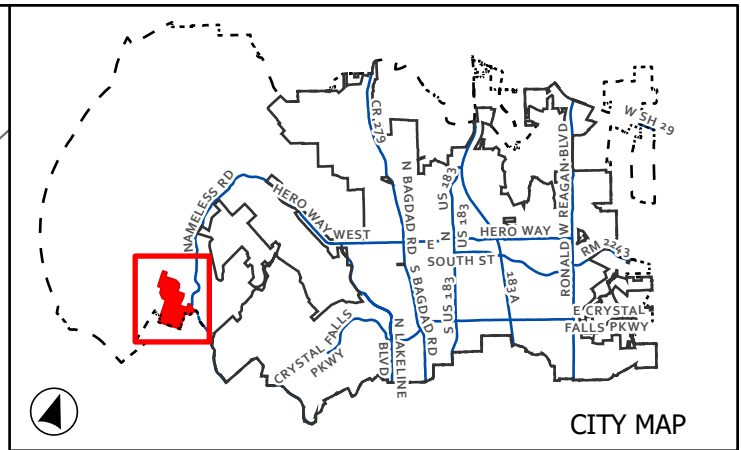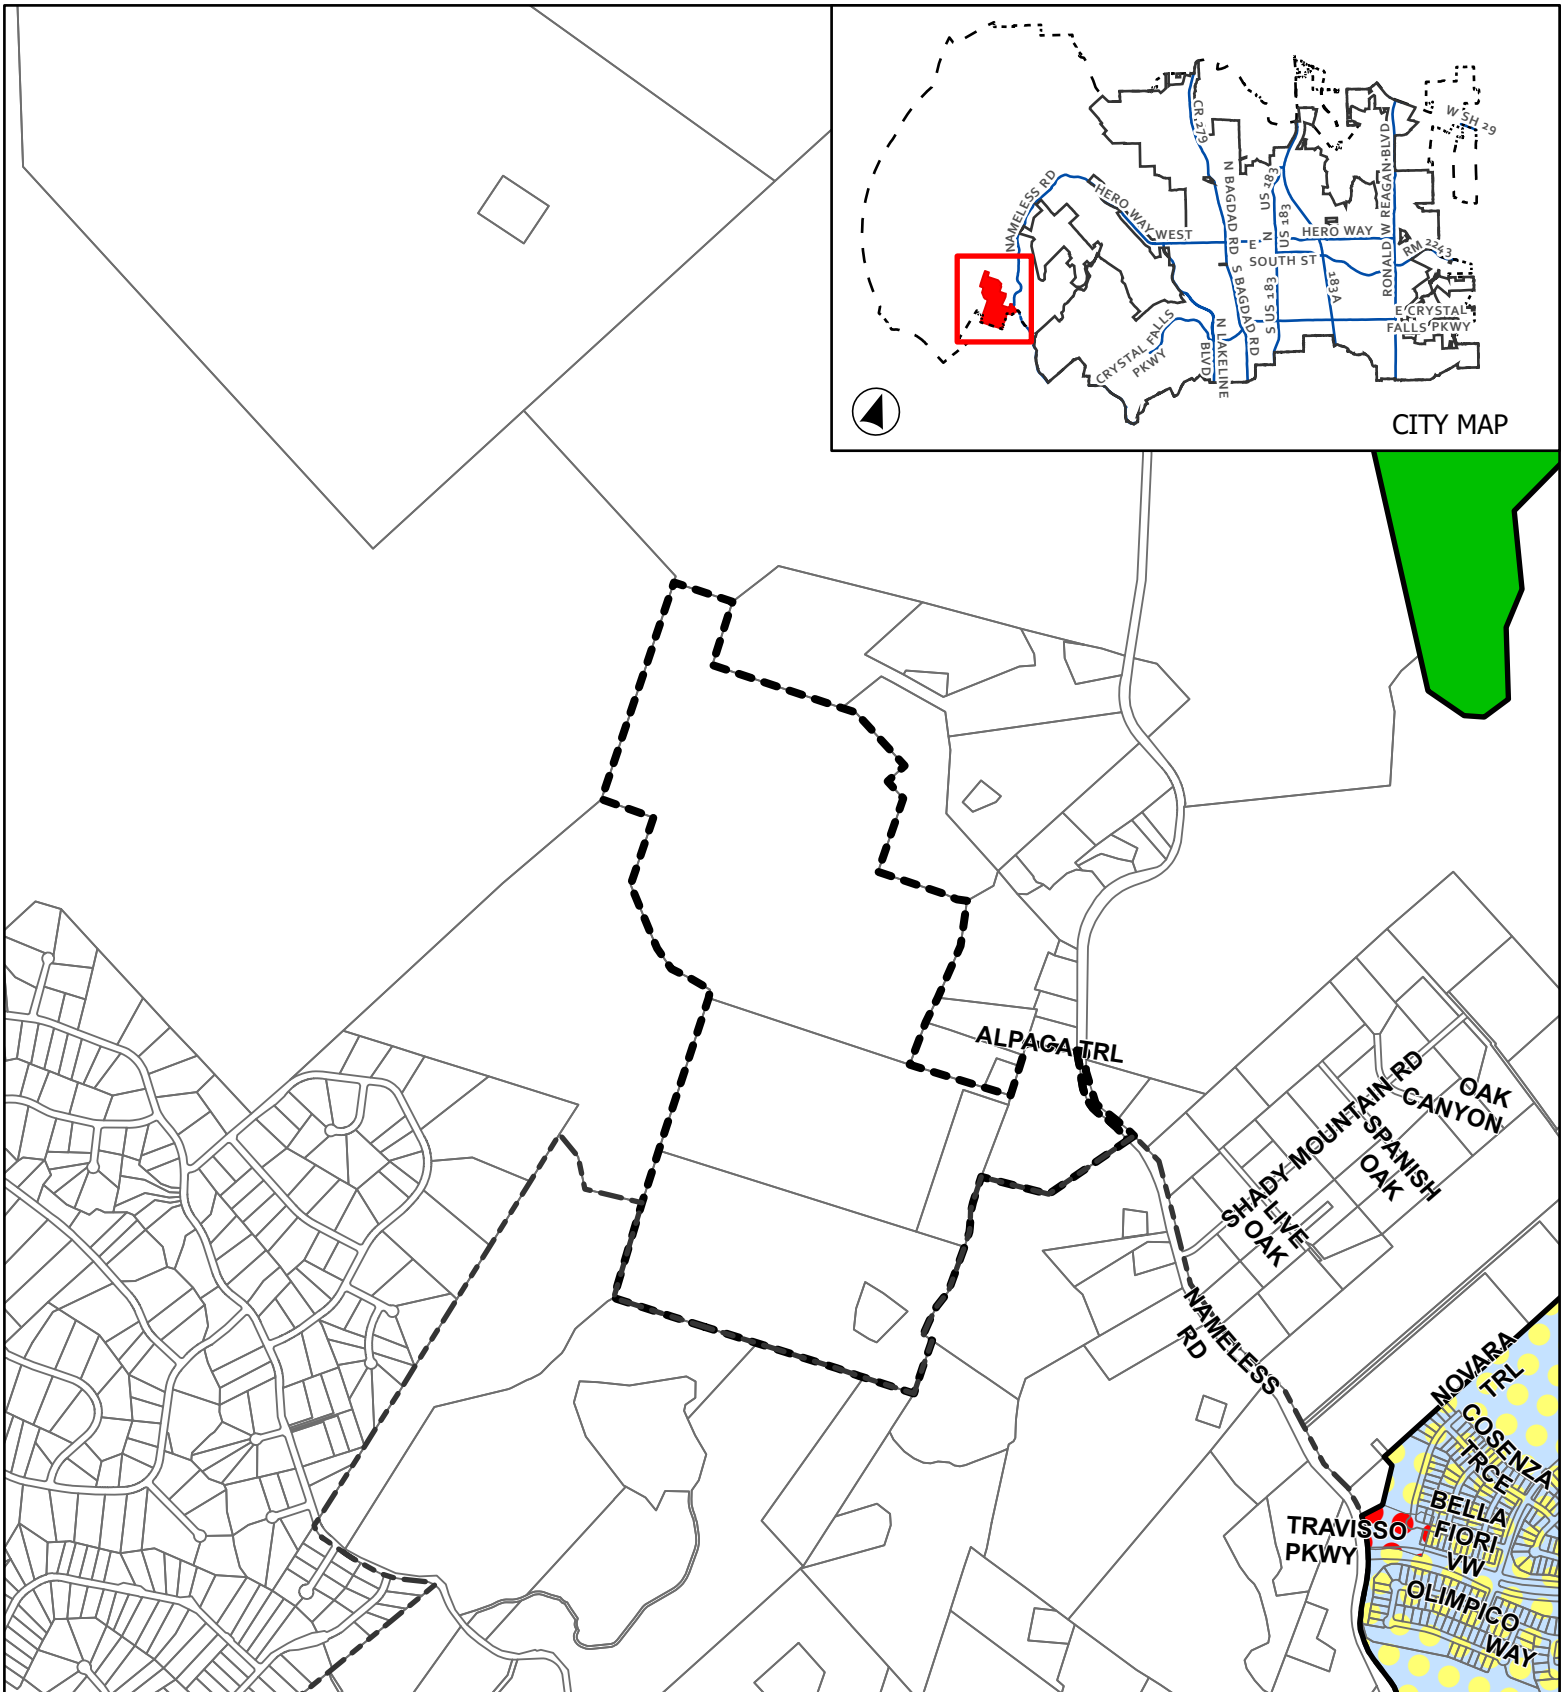

CASE: Z-24-0124 ATTACHMENT 2 OAKWOOD HILLS SUBDIVISION

Current Zoning

This map has been produced by the City of Leander for informational purposes only. No warranty is made by the City regarding completeness or accuracy. This data should not be construed as a legal description or survey instrument. No responsibility is assumed for damages or other liabilities due to the accuracy, availability, completeness, use or misuse of the information herein provided.





0 1,250 2,500
Feet

- City Limits
- ETJ
- Subject Boundary

Current Zoning

- SFR - Single-Family Rural
- PUD - Single-Family
- PUD - General Commercial

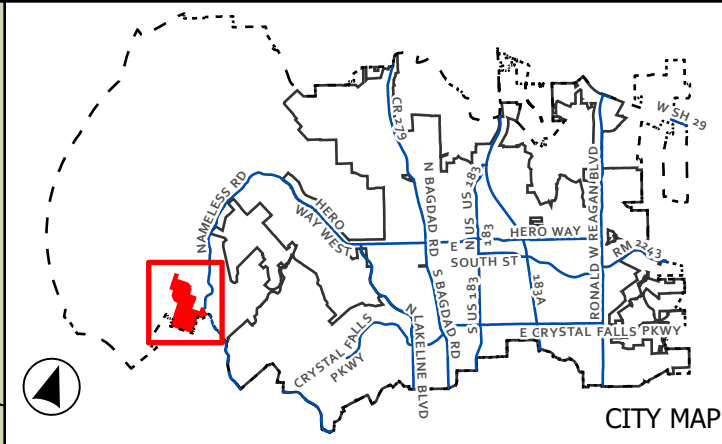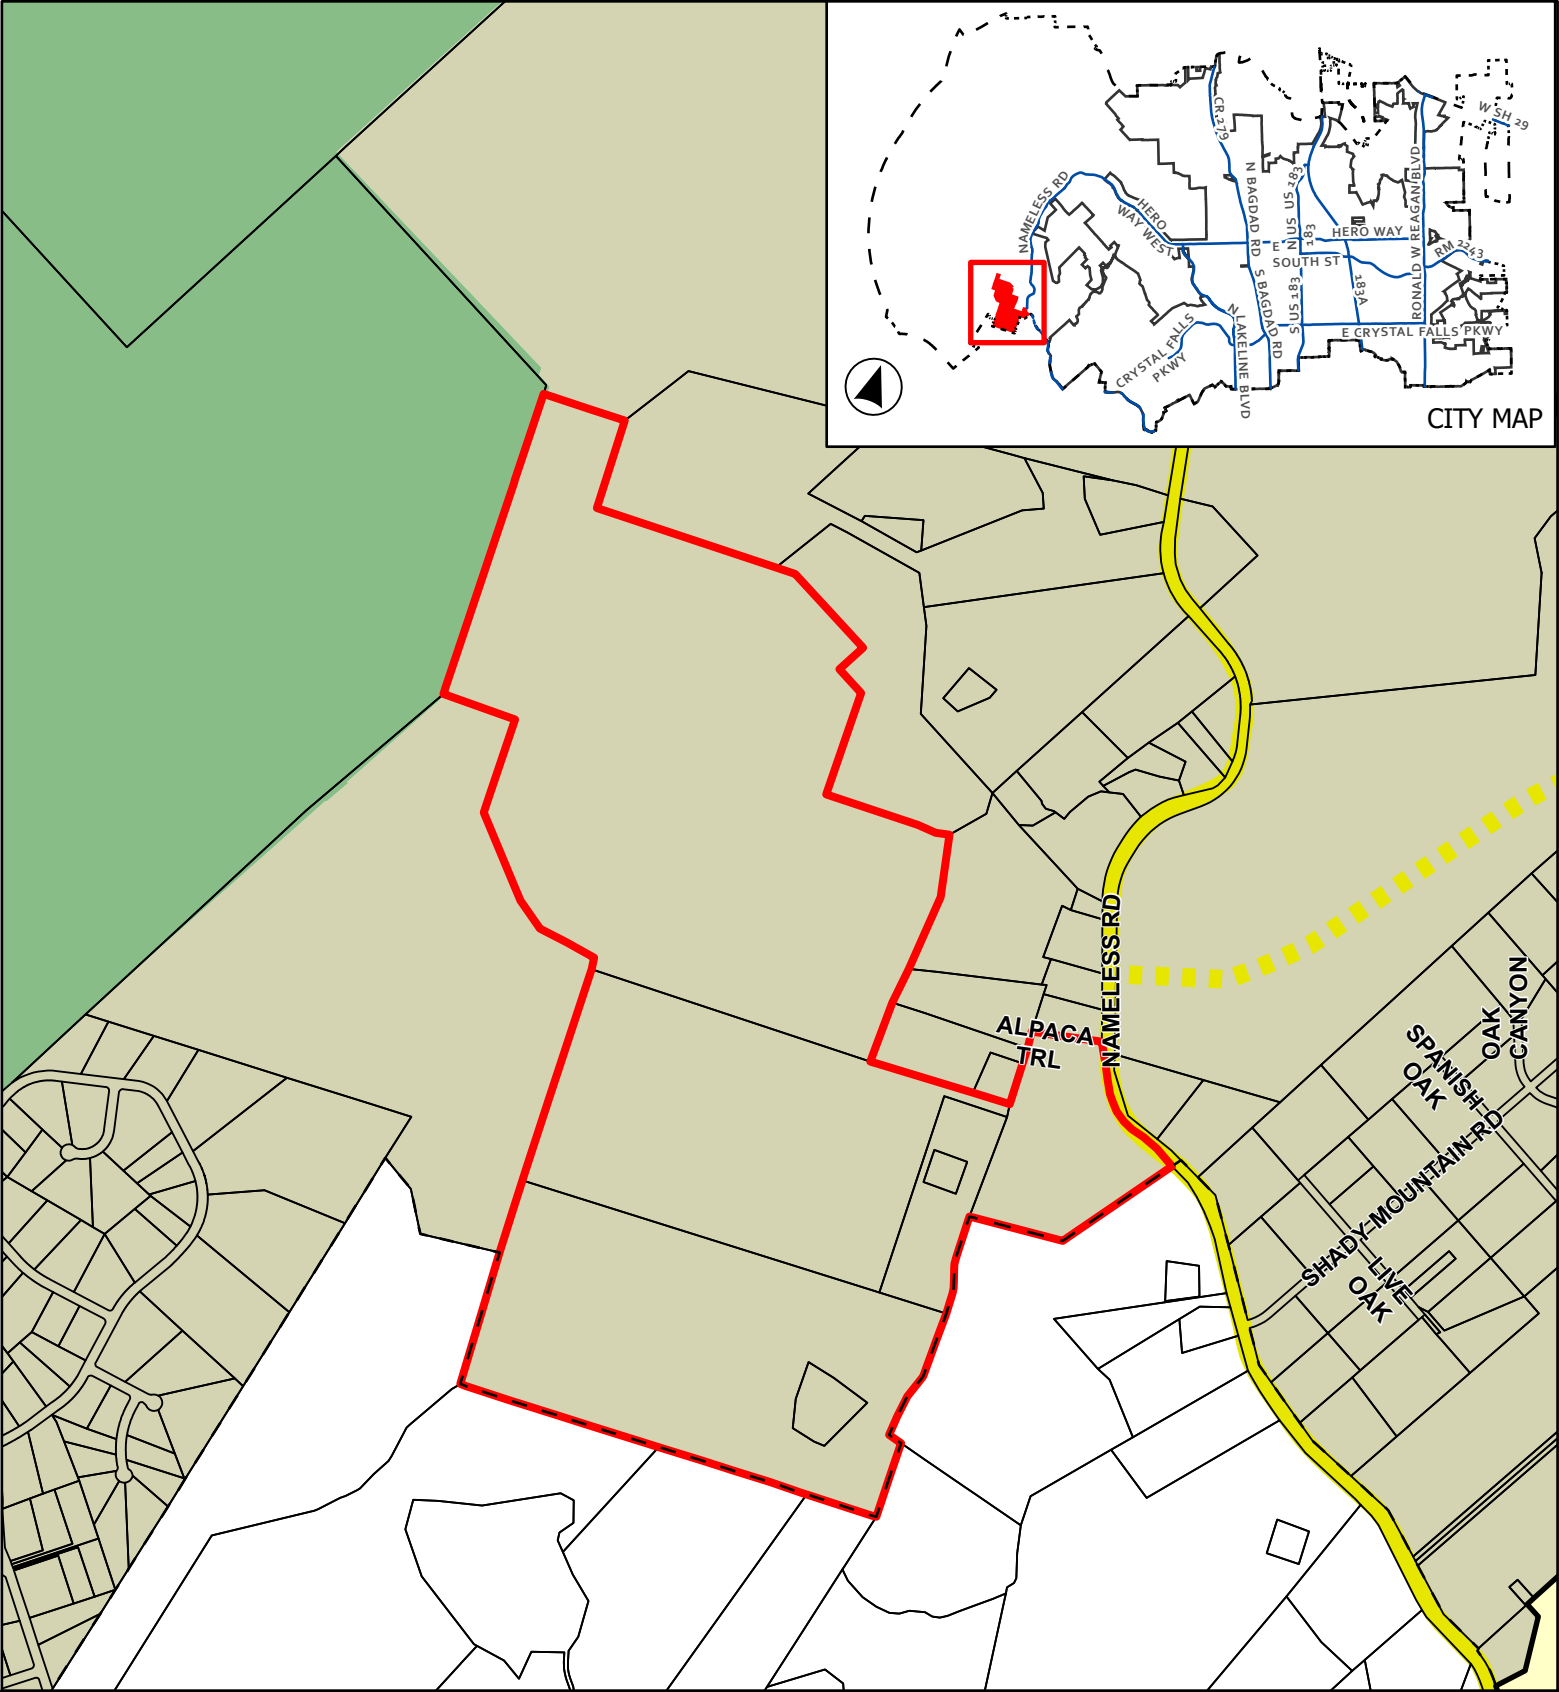

CASE: Z-24-0124

ATTACHMENT 3

OAKWOOD HILLS SUBDIVISION

Future Land Use Map



0 475 950




Feet

- Leander City Limits
- ETJ Boundary
- Subject Boundary
- Rural

- Neighborhood Residential
 - Parks and Preserves
- ## Thoroughfare Plan
- Collector, Existing
 - Collector, Proposed

This map has been produced by the City of Leander for informational purposes only. No warranty is made by the City regarding completeness or accuracy. This data should not be construed as a legal description or survey instrument. No responsibility is assumed for damages or other liabilities due to the accuracy, availability, completeness, use or misuse of the information herein provided.

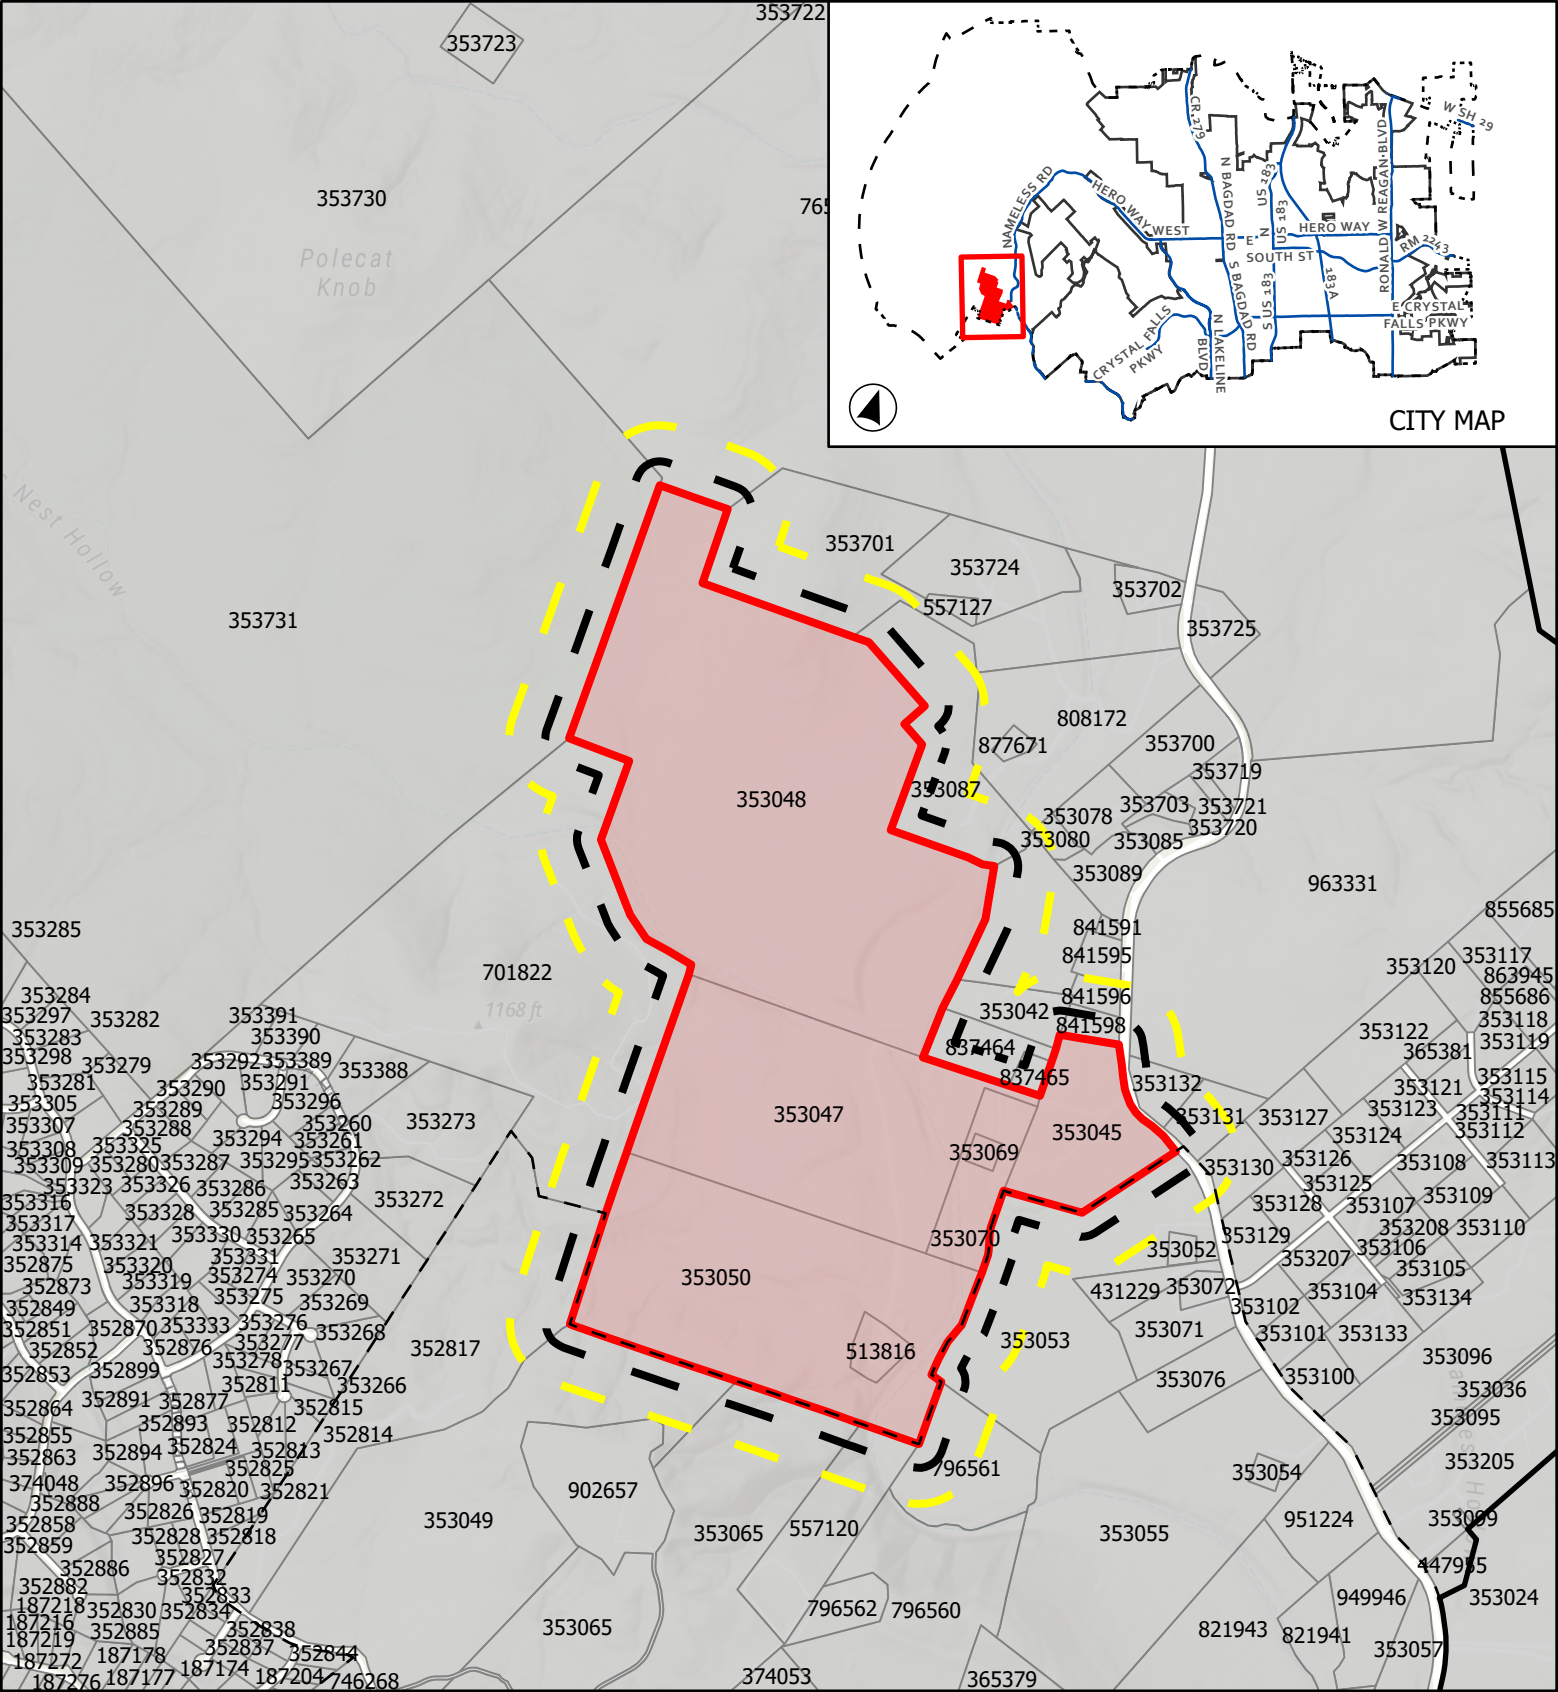

CASE: Z-24-0124

ATTATCHMENT 4

OAKWOOD HILLS SUBDIVISION


Public Notification

This map has been produced by the City of Leander for informational purposes only. No warranty is made by the City regarding completeness or accuracy. This data should not be construed as a legal description or survey instrument. No responsibility is assumed for damages or other liabilities due to the accuracy, availability, completeness, use or misuse of the information herein provided.




0 500 1,000



Feet

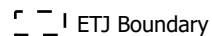

Notification Buffer

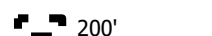

Page 28 of 134

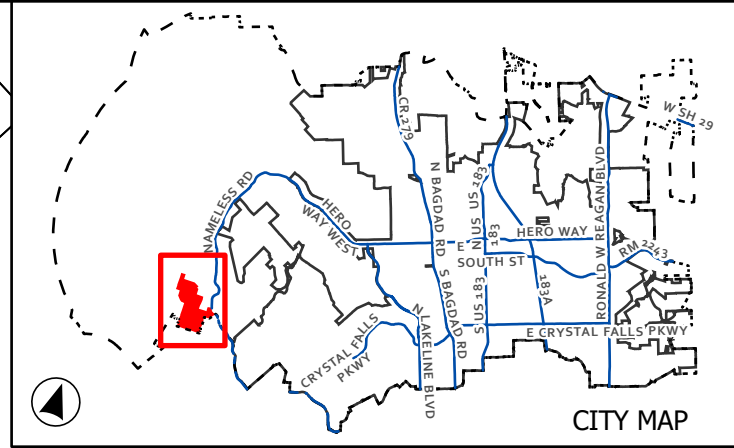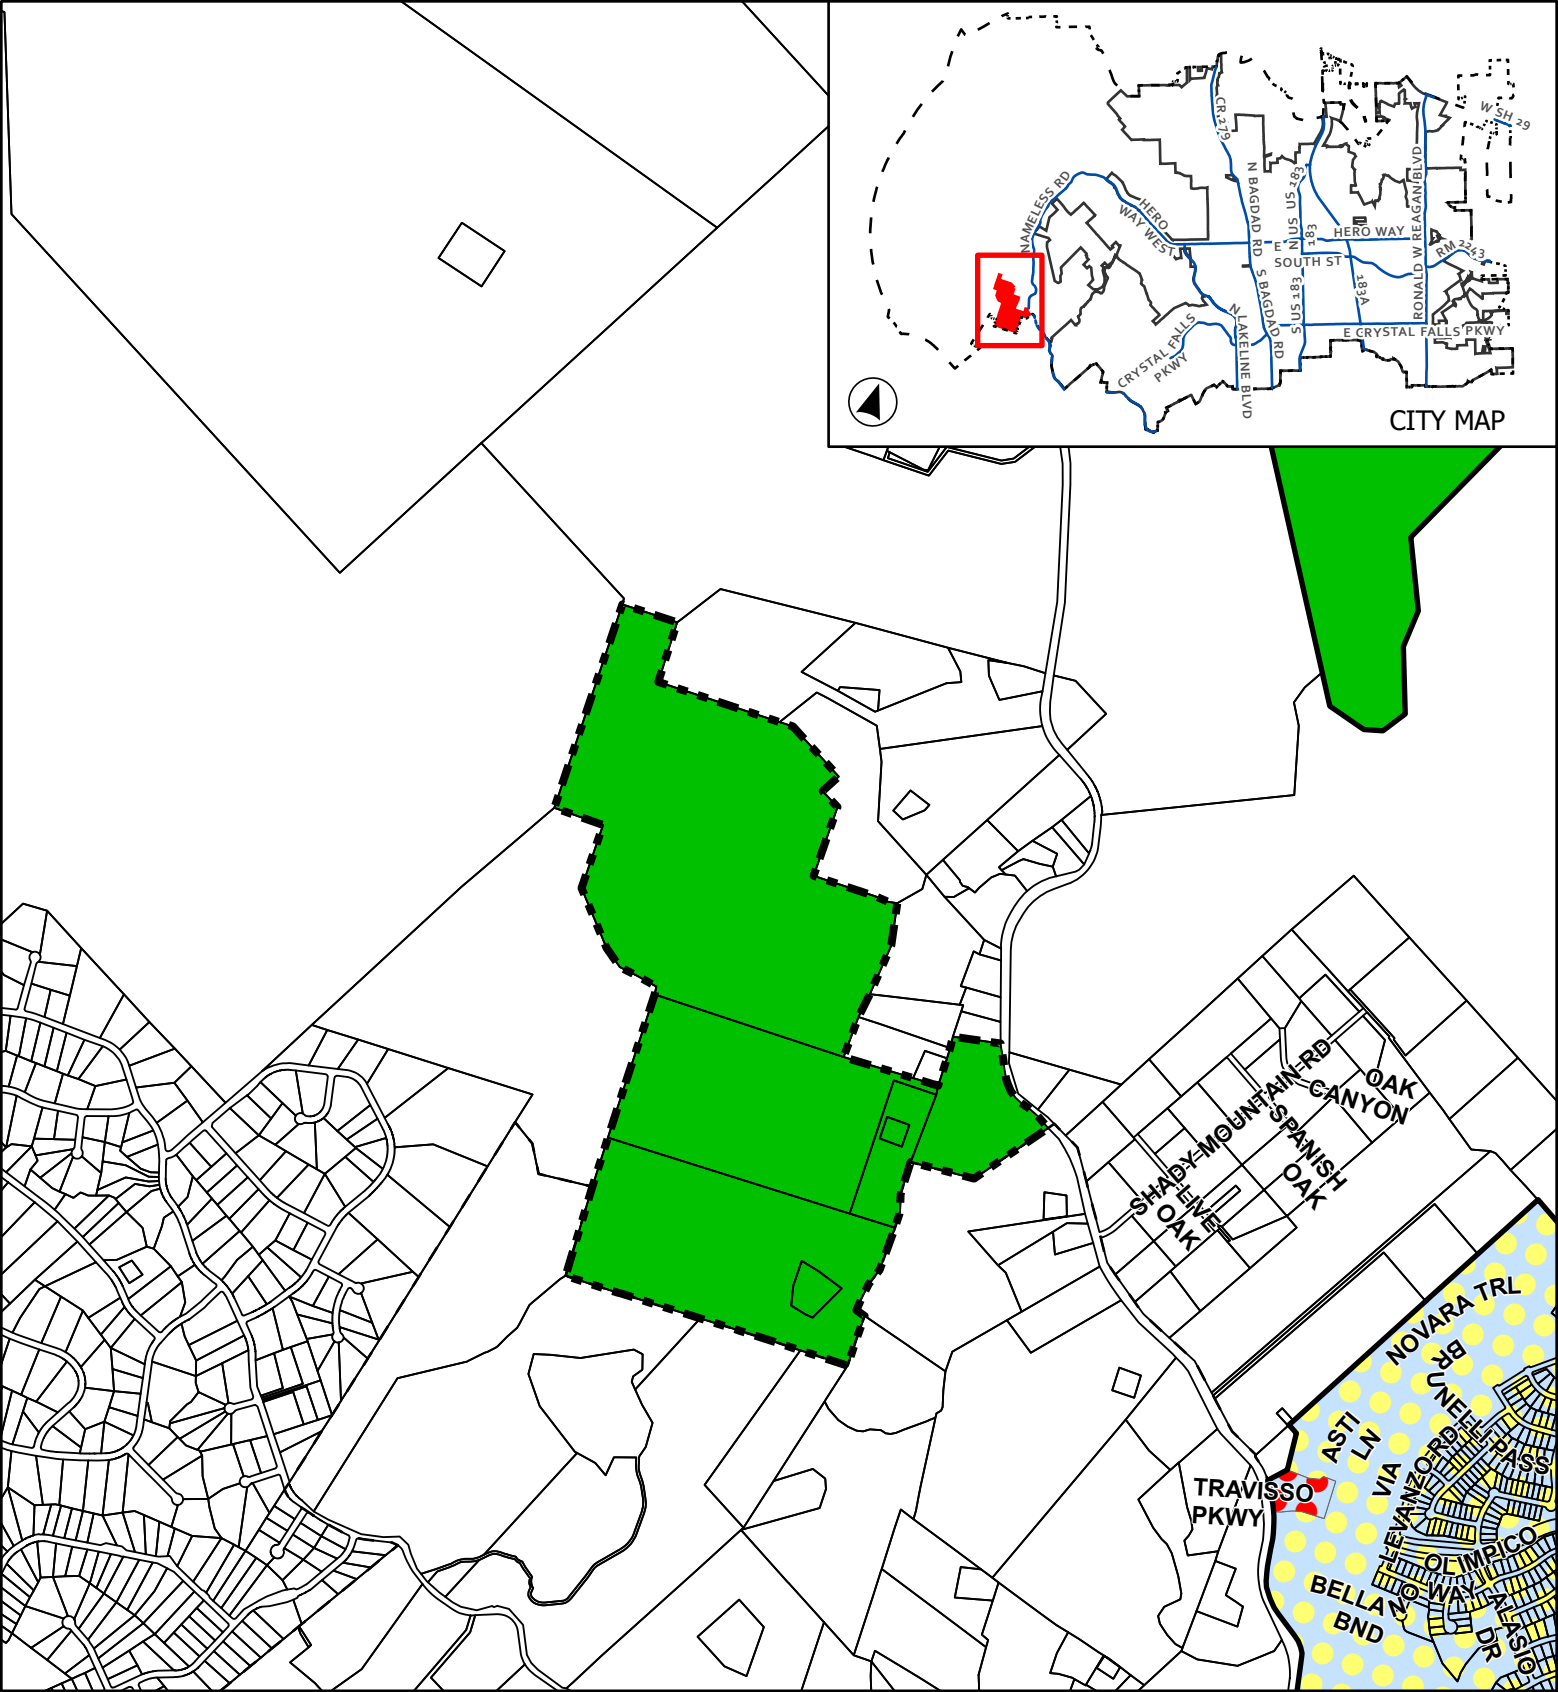

CASE: Z-24-0124 ATTACHMENT 5 OAKWOOD HILLS SUBDIVISION

Proposed Zoning

- Leander City Limits
- Extra-Territorial Jurisdiction
- Subject Boundary



- SFR - Single-Family Rural
- PUD - Single-Family
- PUD - General Commercial



0 500,000

Page 28 of 134

This map has been produced by the City of Leander for informational purposes only. No warranty is made by the City regarding completeness or accuracy. This data should not be construed as a legal description or survey instrument. No responsibility is assumed for damages or other liabilities due to the accuracy, availability, completeness, use or misuse of the information herein provided.

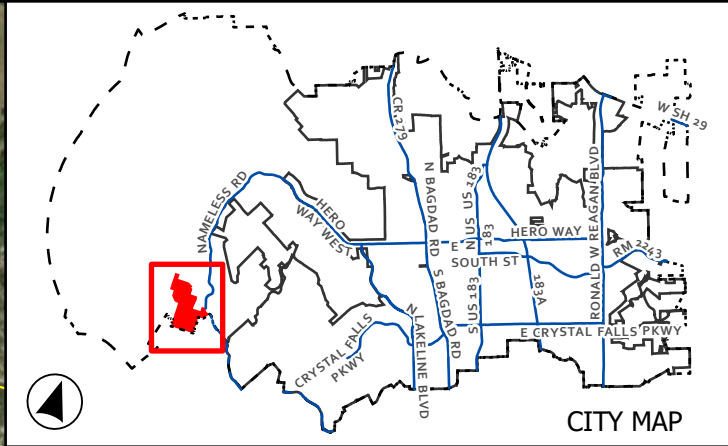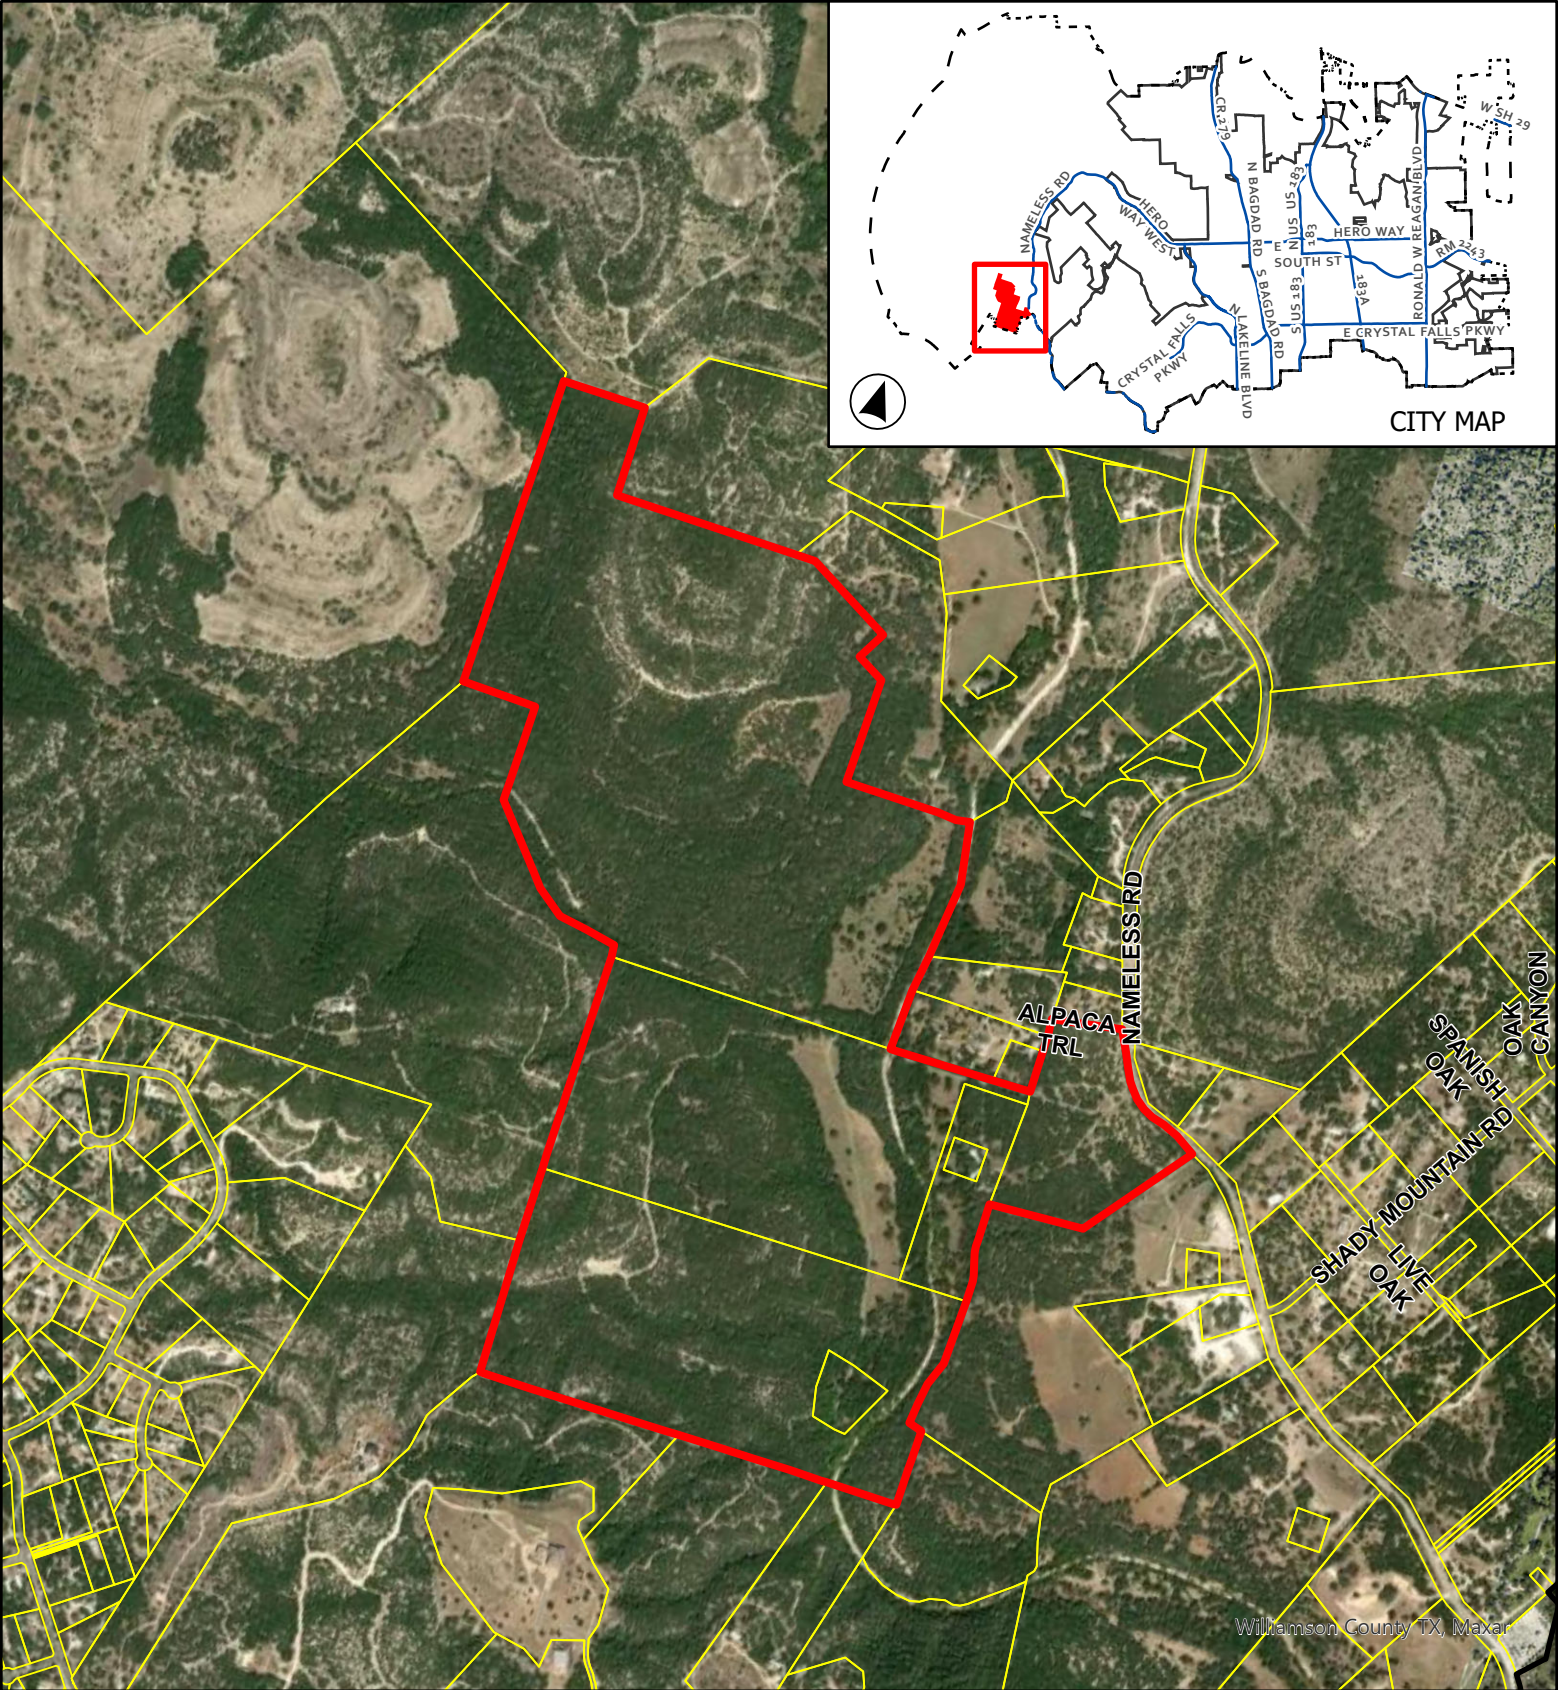


CASE: Z-24-0124

ATTACHMENT 5

OAKWOOD HILLS SUBDIVISION

Aerial Map

This map has been produced by the City of Leander for informational purposes only. No warranty is made by the City regarding completeness or accuracy. This data should not be construed as a legal description or survey instrument. No responsibility is assumed for damages or other liabilities due to the accuracy, availability, completeness, use or misuse of the information herein provided.

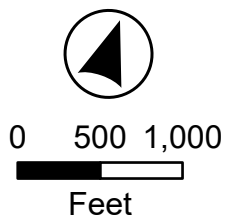

-  Leander City Limits
-  Subject Boundary

**MAILING ADDRESS**

2121 East Sixth Street, Suite 203
Austin, TX 78702
ph: 737.717.3097
www.viewpointengineering.com

Address 201 N Brushy Street Leander, TX, 78641		Date: June 7, 2024
Attn: City of Leander		
Subject:	Zoning Change – Letter of Intent	
VPE#:	23003	

To Whom It May Concern:

On behalf of our client, 23244 Nameless Rd, LLC, we are proposing improvements to the 337.292-acre tract located on the west side of Nameless Road, approximately 0.3 miles north of the intersection of Nameless Road and Shady Mountain Road. Per the Travis County Appraisal District (TCAD), the address is 23244 Nameless Road, Leander, TX, 78641. The intent of this letter is to present City of Leander Staff with a summary of the site and the proposed rezoning from SFR-1-B to SFR-2-B per the City of Leander's recommendation. The site is located within Travis County and the City of Leander Extraterritorial Jurisdiction (ETJ) and is in the process of being annexed (A-24-0015). The subject tract is being divided into three phases and platted as the Oakwood Hills Subdivision, a subdivision in Travis County, Texas.

The majority of the site is currently undeveloped, consisting of tree canopy and grassy land, besides two single-family houses and existing roads/driveways. The site is proposed to be a large lot single-family development consisting of lots between one and two acres with approximately 174 lots.


The site does not fall within the Edwards Aquifer Recharge, Contributing, or Transition Zones. The site falls within the Lower Colorado River Authority (LCRA) Big Sandy Creek Watershed. Per FEMA FIRM maps No. 48453C0090J, dated January 22, 2020, a part of the site does fall within the 1% annual chance flood (100-year flood).

Below is a summary list of the Tax Appraisal District Property ID numbers and Owner associated with the parcels:

- TCAD Property ID: 353045; Owner: 23244 Nameless Rd, LLC
- TCAD Property ID: 353047; Owner: 23244 Nameless Rd, LLC
- TCAD Property ID: 353048; Owner: 23244 Nameless Rd, LLC
- TCAD Property ID: 353050; Owner: 23244 Nameless Rd, LLC
- TCAD Property ID: 353069; Owner: 23244 Nameless Rd, LLC
- TCAD Property ID: 353070; Owner: 23244 Nameless Rd, LLC
- TCAD Property ID: 513816; Owner: 23244 Nameless Rd, LLC

If you have any questions or require additional information, please contact our office.

Sincerely,
ViewPoint Engineering

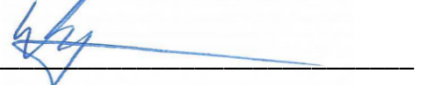By: 

Will Buzzelli, P.E.
Director of Entitlements

"v:\horiz\23003 oakwood hills\permitting\city\zoning\240607 resubmittal #1\240605 zoning letter of intent.docx"

APPLICANT'S SUMMARY OF NEIGHBORHOOD COMMUNICATIONS

1. How and when were the surrounding neighborhood and residential property owners within 500' notified, how was information shared, and who was directly involved in the communication process? Please provide the address of the properties notified and the name and contact information of the residents directly involved in the communication process. Attach any materials that were distributed.

Letters were sent by certified mail on 5/21/2024 to each property owner within 500' of the tract of land that the proposed zoning change is being requested for. Each owner received an exhibit of the proposed tract that showed their property within 500' of the proposed rezoning tract of land, as well as a letter. The letter describes the annexation of the property into the City of Leander and the proposed zoning. The letter provided an email address to give the property owners the opportunity to bring up any questions and/or concerns.

2. Who was notified (i.e. property owners, HOA, etc)? The HOA and/or a representative if there is no organized HOA must be contacted, if applicable. Provide a separate sheet listing the contact information used including the names and addresses of the individuals.

All owners within 500' of the subject tract were sent a letter and exhibit of the property. Reference the 500' Public Notice Exhibit.

No HOA within 500' of subject tract.

One letter was returned/undeliverable.

3. What concerns were raised during these communications?

We have not received any emails from the adjacent property owners voicing any concerns as of 6/7/2024.

One letter was returned/undeliverable.

4. What specific conditions were added to or modified within the zoning request in response to the concerns raised at the meeting?

We have not received any emails from the adjacent property owners voicing any concerns as of 6/7/2024.

One letter was returned/undeliverable.

The above information is deemed to be true to the best of my knowledge.

Signature: **Luke Caraway**

Digitally signed by Luke Caraway
DN: C=US, E=lcaraway@viewpointengineering.com, O=Viewpoint
Engineering, OU=Viewpoint Engineering, CN=Luke Caraway
Date: 2024.06.12 09:31:26-0500

Date **6/12/2024**

May 13, 2024

RE: Rezoning of Oakwood Hills, Leander, TX 78641

Dear Sir or Madam,

This letter is to notify you that we have recently applied for annexation of a property located off Nameless Rd. Proposed site is approximately 2.5 miles north of the intersection of Nameless Rd and RM 1431. With annexation the property is required to be zoned, and the default zoning doesn't fit what is being proposed, therefore this project is proposed to be zoned differently. The proposed zoning will allow a larger lot single family subdivision.

Across the street of this proposed development is a single-family PUD (determines its own regulations based off certain codes), but beyond that is Single-Family Rural. This Single-Family Rural zoning is the target for this development.

The tract being zoned is approximately 339 acres. The site is only about two-thirds developable; the other third is located within floodplain. The site is also located in an area with a large amount of topo on site also making it a challenge to develop. These are a couple of the features that make this property lean towards a rural development. The site is currently located within the city of Leander ETJ and within Williamson County.

Should you have any questions or comments regarding this or any other matter, please do not hesitate to reach out with questions to Dharma Raja at Dharma@epitome.dev.

Very truly yours,
Epitome Development

By: Dharma Rajah

Dharma Rajah
President



EXECUTIVE SUMMARY
2/13/2025

AGENDA SUBJECT:

Conduct a Public Hearing and consider action regarding Zoning Case Z-25-0159 to amend the current zoning of SFR-1-B (Single-Family Rural) to adopt the VFW Post 1042 Minor Planned Unit Development with the base zoning district of LC-2-A (Local Commercial) on three (3) parcels of land approximately 22.409 acres ± in size, more particularly described by Williamson Central Appraisal District Parcel R031314, R375914, and R433127; and more commonly known as 8760 RR 2243, Leander, Williamson County, Texas. ***Postponed due to Notification Issues***

BACKGROUND:

This request is the first step in the zoning process. This case has been postponed to allow the applicant to complete the Neighborhood Outreach for their request of a Minor Planned Unit Development. Once all the documents have been received, a new public hearing will be scheduled.

HISTORY/TIMELINE:

APPLICANT/AGENT:

Cedar Park VFW No. 1042 Post, Veterans of Foreign Wars (Chris King).

RECOMMENDATION:

PRESENTER:

Karina Castillo, AICP, Planning Manager

Attachments:



EXECUTIVE SUMMARY
2/13/2025

AGENDA SUBJECT:

Discuss and consider action on Significant and Heritage Tree Removal requests associated with Subdivision Case PP-24-0060 regarding Burleson Tract Preliminary Plat on seven (7) parcels of land approximately 289 acres ± in size, more particularly described by Williamson Central Appraisal District Parcels R485247, R485248, R031575, R392187, R392188, R031534, and R031533; and generally located southeast of the intersection of Ronald W. Reagan Boulevard and Journey Parkway, Leander, Williamson County, Texas.

BACKGROUND:

This request is the second step in the subdivision process and the first step in the tree removal process. The City Council approved updates to the Subdivision Ordinance on June 6, 2024 which grants the Director of Planning authority to administratively approve subdivision applications. In situations where Significant and Heritage Tree Removal is proposed, the Composite Zoning Ordinance requires action by the Commission and Council. Article VI, Section 1 (c)(5) of the Composite Zoning Ordinance requires that the Commission reviews and takes action on the removal of any Significant Trees greater than 18 caliper inches and provides recommendations regarding proposed removal of any Heritage Trees greater than 26 caliper inches. The Council reviews and takes final action on all Heritage Tree removal requests. Following the approval of the tree removals, staff may be able to approve the Preliminary Plat.

Staff has reviewed the Preliminary Plat and confirmed that all requirements of the Subdivision Ordinance have been met. This Preliminary Plat includes nine (9) commercial lots and 554 residential lots, comprising of four (4) phases. The phasing plan is consistent with the plan approved by the City Council in July of 2024.

This request includes the removal of 36 Heritage Trees totaling 1,244.5 caliper inches. The project is preserving 74.3% of existing Heritage Trees on site, totaling 3,698.5 caliper inches. An additional 188 Significant Trees are proposed to be removed, totaling 4,290 caliper inches. The project is preserving 69% of existing Significant Trees on site, totaling 9,570 caliper inches.

HISTORY/TIMELINE:

10/04/2006 – Annexation Approved
05/02/2018 – Annexation Approved
04/18/2024 – Comprehensive Plan Amendment Approved
04/18/2024 – Zoning Approved
07/02/2024 – Phasing Plan & Concept Plan Approved

APPLICANT/AGENT:

LJA Engineers, Inc (T. Walter Hoysa) on behalf of Burleson Ranches, LTD (Mary Frances Roberts).

RECOMMENDATION:

Staff recommends approval.

PRESENTER:

Justin Hunt, Senior Planner

Attachments:

1. PP-24-0060 Att 1 Burlseon Tract - Preliminary Plat
2. PP-24-0060 Att 2 Burlseon Tract - Location Map

Print Name : G:\140-0422-Burleson-Roberts-Property\ACAD - PRELIM\Sheet Files\140-0422-CV1-PRJM.dwg
User Name : c:\userz
Data Time : Tue, 14 Jan 2025, 12:09pm

SUBMITTED FOR APPROVAL BY:
LJA ENGINEERING, INC.

LJA ENGINEERING, INC.
T.W. HOYSA, P.E. #100072

DATE

1/14/25



APPROVED BY:

ROBIN M. GRIFFIN, AICP
EXECUTIVE DIRECTOR OF DEVELOPMENT SERVICES

DATE


I, DUSTIN E. TROUSIL, AM AUTHORIZED UNDER THE LAWS OF THE STATE OF TEXAS TO PRACTICE THE PROFESSION OF SURVEYING AND HEREBY CERTIFY THAT THIS PRELIMINARY PLAT ACCURATELY DEPICTS ALL EASEMENTS OF RECORD PER FIRST AMERICAN TITLE COMPANY TITLE COMMITMENT GF202302168 DATED NOVEMBER 1, 2023, IT IS TRUE AND CORRECT TO THE BEST OF MY KNOWLEDGE, AND THAT IT WAS PREPARED FROM AN ON THE GROUND SURVEY MADE UNDER MY SUPERVISION.

DUSTIN E. TROUSIL, RPLS
#6335
LJA SURVEYING, INC.
F-10194382

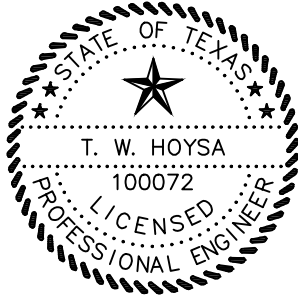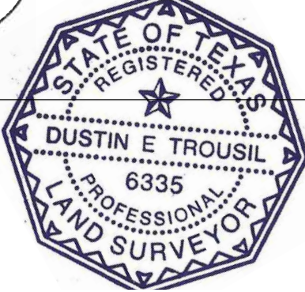

BURLESON TRACT PRELIMINARY PLAT

CASE NUMBER: PP-24-0060

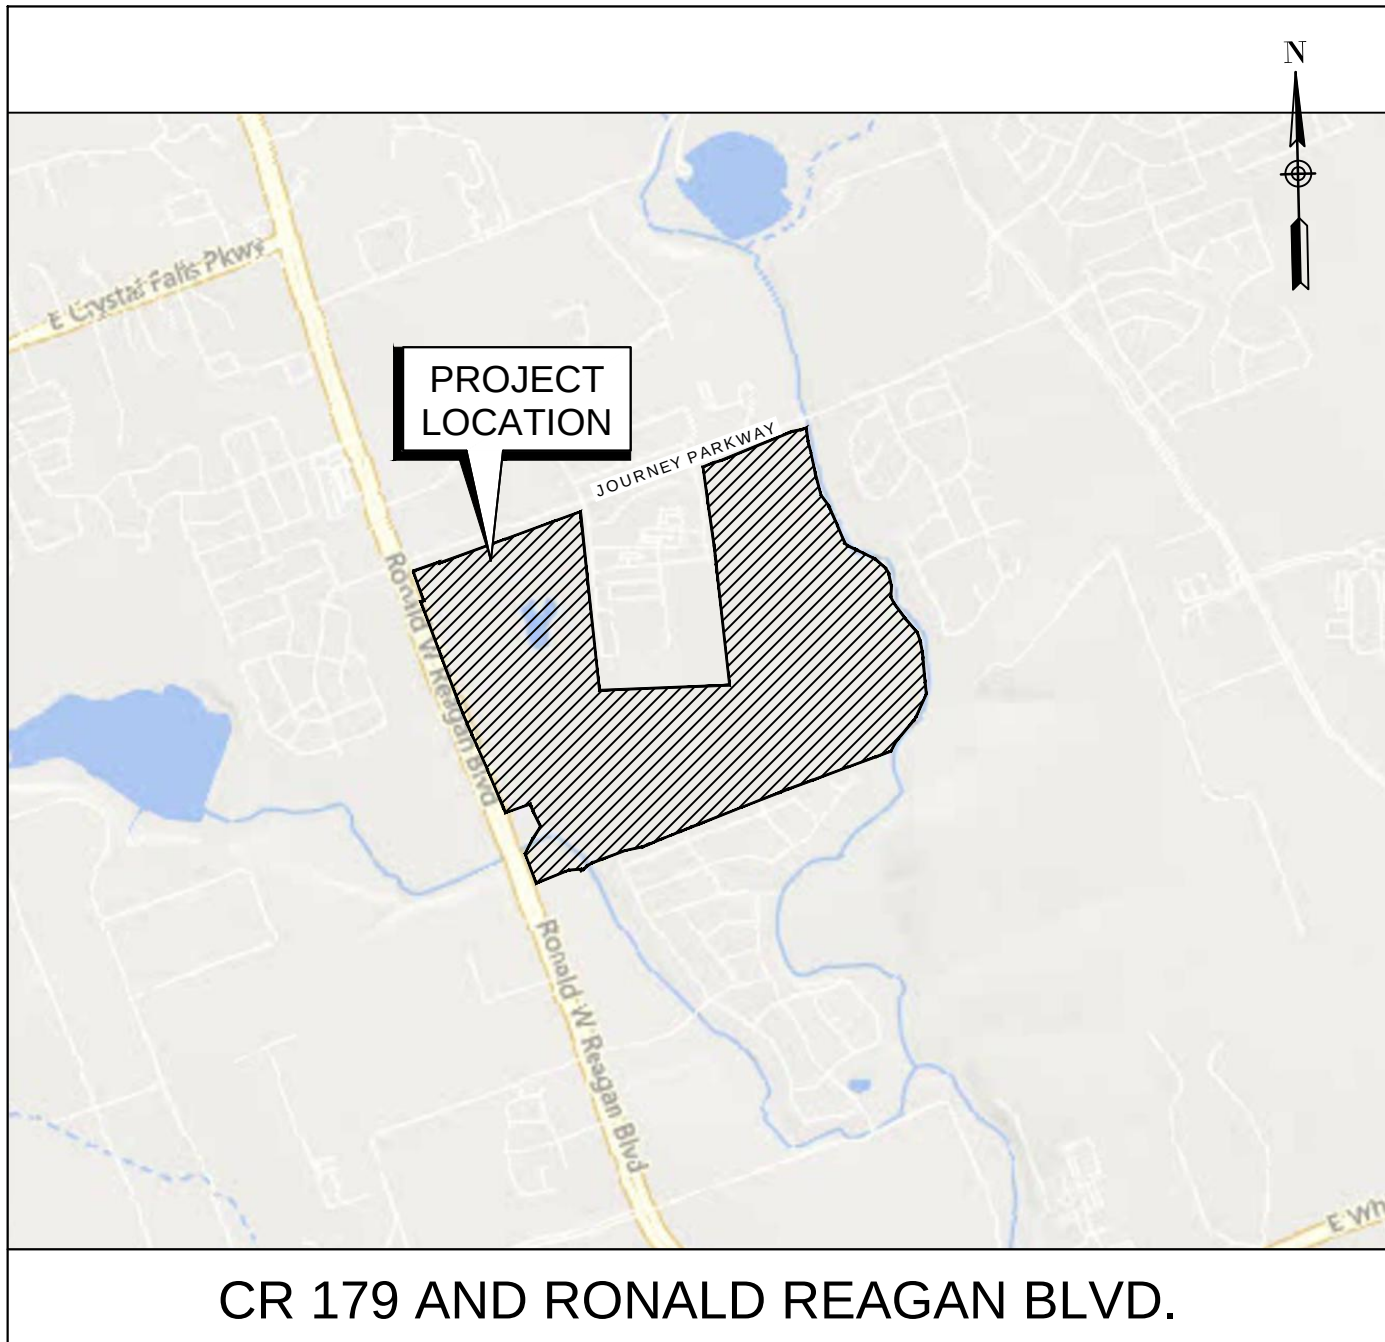

CR 179 AND RONALD REAGAN BLVD.

LOCATION MAP

SCALE: 1" = 2000'

Sheet List Table

Sheet Number	Sheet Title	Sheet Description
1	CV1	COVERSHEET
2	CP1	APPROVED CONCEPT PLAN
3	PH 1	APPROVED PHASING PLAN
4	EX1	EXISTING CONDITIONS
5	PL0	OVERALL PRELIMINARY PLAT
6-11	PL1-PL6	PRELIMINARY PLAT
12	OI1	OVERALL IMPROVEMENTS
13	DM 1	DRAINAGE MAP
14	DM 2	DRAINAGE MAP
15-18	SS 1-SS4	STORM SEWER
19-22	WL1-WL4	WATER LINE
23-26	WW1-WW4	WASTE WATER
27	TP0	OVERALL TREE LIST
28-51	TP1-TP24	TREE PLAN
52-72	TP25-TP45	TREE LIST
73-96	TP46-TP69	HERITAGE TREE PLAN
97	PK1	PARKLAND PLAN

WATERSHED STATUS

THIS SITE IS LOCATED WITHIN THE BRUSHY CREEK AND BLOCK HOUSE CREEK WATERSHEDS

FLOODPLAIN INFORMATION

THE TRACT SHOWN IS ENCUMBERED BY ZONE AE ACCORDING TO FIRM PANELS 48491C0470F AND 48491C0460F, DATED 12/20/2019.

THIS FLOOD STATEMENT DOES NOT IMPLY THAT THE PROPERTY AND/OR THE STRUCTURES THEREON WILL BE FREE FROM FLOODING OR FLOOD DAMAGE. THIS FLOOD STATEMENT SHALL NOT CREATE LIABILITY ON THE PART OF THE SURVEYOR, OR ENGINEER.

LEGAL DESCRIPTIONS

AW0122 CARR, A. SUR., ACRES 22.491, AW0122 CARR, A. SUR., ACRES 4.34, AW0122 CARR, A. SUR., ACRES 85.338, AW0122 CARR, A. SUR., ACRES 18.896, AW0122 CARR, A. SUR., ACRES 32.54, AW0122 CARR, AND A. SUR., ACRES 123.635 AS DESCRIBED IN WARRANTY DEED OF RECORD IN DOC#2012107179, 2013049911, 2013065089 OF THE OFFICIAL PUBLIC RECORDS OF WILLIAMSON COUNTY, TEXAS (O.P.R.W.C.TX.)

ZONING

ORDINANCE NO. 24-036-00 ESTABLISHED THE ZONING FOR THE OVERALL PROPERTY AS GC-3-A, GC-2-A, LC-2-B, AND SFS-2-B.

GENERAL PLAT NOTES

- THIS SUBDIVISION IS WHOLLY CONTAINED WITHIN THE CURRENT CORPORATE LIMITS OF THE CITY OF LEANDER, TEXAS.
- NO LOT IN THIS SUBDIVISION SHALL BE OCCUPIED UNTIL CONNECTED TO THE CITY OF LEANDER WATER DISTRIBUTION AND WASTEWATER COLLECTION FACILITIES.
- A BUILDING PERMIT IS REQUIRED FROM THE CITY OF LEANDER PRIOR TO CONSTRUCTION OF ANY BUILDING OR SITE IMPROVEMENTS ON ANY LOT IN THIS SUBDIVISION.
- NO BUILDINGS, FENCES, LANDSCAPING, OR OTHER STRUCTURES ARE PERMITTED WITHIN DRAINAGE EASEMENTS SHOWN EXCEPT AS APPROVED BY THE CITY OF LEANDER PUBLIC WORKS DEPARTMENT.
- PROPERTY OWNER SHALL PROVIDE FOR ACCESS TO DRAINAGE EASEMENTS AS MAY BE NECESSARY AND SHALL NOT PROHIBIT ACCESS BY THE CITY OF LEANDER.
- ALL EASEMENTS ON PRIVATE PROPERTY SHALL BE MAINTAINED BY THE PROPERTY OWNER OR HIS OR HER ASSIGNS.
- IN ADDITION TO THE EASEMENT SHOWN HEREON, A TEN (10') FOOT WIDE PUBLIC UTILITY EASEMENT IS DEDICATED ALONG AND ADJACENT TO ALL RIGHT-OF-WAY AND A TWO AND A HALF (2.5) FOOT WIDE PUBLIC UTILITY EASEMENT IS DEDICATED ALONG ALL SIDE LOT LINES.
- A PORTION OF THIS TRACT IS WITHIN A FLOOD HAZARD AREA AS SHOWN ON THE FLOOD INSURANCE RATE MAP PANEL #48491C0470F AND 48491C0460F FOR WILLIAMSON CO., 12/20/2019.
- BUILDING SETBACKS NOT SHOWN HEREON SHALL COMPLY WITH THE MOST CURRENT ZONING ORDINANCE OF THE CITY OF LEANDER.
- SIDEWALKS SHALL BE INSTALLED ON BOTH SIDES OF ALVIS POND ROAD, BARLEY ROAD, BEE BUSH LANE, BUFFALO GEM ROAD, BUFFALO WALLOW COURT, BUFFALO WALLOW WAY, BURLESON FARM BOULEVARD, CABINS STREET, CAMP MEETING LANE, COASTAL BERMUDA DRIVE, DENSON BAR DRIVE, DESERT POND PASS, DIPPING VAT DRIVE, HORSE PASTURE LANE, INDIAN BELT BEND, MALLARD DUCK ROAD, MALLET DRIVE, MANADA TRAIL, MIDDLE PASTURE ROAD, MILLWORK BEND, NICASIO PLACE, OBSERVATION POST BEND, ROBERTS INDIGO ROAD, ROBLE BLANCO DRIVE, TEXAS WINTERBERRY WAY & WILDLIFE POND PASS. THE SUBDIVISION SIDE OF RONALD REAGAN BOULEVARD AND JOURNEY PARKWAY, THOSE SIDEWALKS NOT ABUTTING A RESIDENTIAL, COMMERCIAL, OR INDUSTRIAL LOT (INCLUDING SIDEWALKS ALONG STREET FRONTAGES OF LOTS PROPOSED FOR SCHOOLS, CHURCHES, PARK LOTS, DETENTION LOTS, DRAINAGE LOTS, LANDSCAPE LOTS, OR SIMILAR LOTS), SIDEWALKS ON ARTERIAL STREETS TO WHICH ACCESS IS PROHIBITED, SIDEWALKS ON DOUBLE FRONTAGE LOTS ON THE SIDE TO WHICH ACCESS IS PROHIBITED, AND ALL SAFE SCHOOL ROUTES SHALL BE INSTALLED WHEN THE ADJOINING STREET IS CONSTRUCTED.
- ALL UTILITY LINES MUST BE LOCATED UNDERGROUND.
- APPROVAL OF THIS FINAL PLAT DOES NOT CONSTITUTE THE APPROVAL OF VARIANCES OR WAIVERS TO ORDINANCE REQUIREMENTS.
- ALL DRIVE LANES, FIRE LANES AND DRIVEWAYS WITHIN THIS SUBDIVISION SHALL PROVIDE FOR RECIPROCAL ACCESS FOR INGRESS AND EGRESS TO OTHER LOTS WITHIN THE SUBDIVISION AND TO ADJACENT PROPERTIES.
- THE FOLLOWING MITIGATION RECOMMENDATIONS SHALL BE IMPLEMENTED PER THE APPROVED TRAFFIC IMPACT ANALYSIS FOR THIS PRELIMINARY PLAT AREA. DETAILS OF PRO-RATA SHARES AND TIMING ARE CONTAINED IN THE APPROVED TIA (AND ANY APPROVED FUTURE AMENDMENTS) AND ASSOCIATED DEVELOPMENT AGREEMENT AND WILL BE FURTHER REFINED, DESIGNED, AND REVIEWED WITH THE CONSTRUCTION PLANS AND SITE DEVELOPMENT PERMITS.
 - SIGNALIZE THE INTERSECTION OF BURLESON FARM BOULEVARD/NILES DRIVE/RONALD REAGAN BOULEVARD - AT PHASE 1 PICP COMPLETION
 - SIGNALIZE THE INTERSECTION OF JOURNEY PARKWAY AND SANDBUR LANE - AT PHASE 1 PICP COMPLETION
 - SIGNALIZE THE INTERSECTION OF ALVIS POND ROAD AND JOURNEY PARKWAY - IF STILL WARRANTED - AT PHASE 4 PICP COMPLETION
 - NORTHBOUND RIGHT TURN LANE ON RONALD REAGAN BOULEVARD AT BARLEY ROAD - AT PHASE 1 PICP COMPLETION
 - NORTHBOUND RIGHT TURN LANE ON RONALD REAGAN BOULEVARD AT BURLESON FARM BOULEVARD - AT PHASE 1 PICP COMPLETION
 - EXTEND SOUTHBOUND LEFT TURN LANE ON RONALD REAGAN BOULEVARD AT BURLESON FARM BOULEVARD - AT PHASE 1 PICP COMPLETION
 - EASTBOUND RIGHT TURN LANE ON JOURNEY PARKWAY AT ALVIS POND ROAD - AT PHASE 4 PICP COMPLETION
 - ADDITIONAL SIGNAL TIMING/PHASING, AND TURN LANE EXPANSIONS IN NEARBY OFF-SITE INTERSECTIONS WILL BE ADDRESSED WITH PAYMENT OF PRO-RATA COSTS TO THE CITY FOR INSTALLATION AS PART OF OTHER CITY PROJECTS. SEE DETAILS IN THE APPROVED TIA AND DEVELOPMENT AGREEMENT AS AMENDED
- SINGLE-FAMILY & TWO FAMILY PLAT NOTES:

NO DRIVEWAY SHALL BE CONSTRUCTED CLOSER THAN 50' OR 60% OF PARCEL FRONTAGE, WHICHEVER IS LESS, TO THE ROW OF AN INTERSECTING LOCAL OR COLLECTOR STREET OR 100' OR 60% OF PARCEL FRONTAGE, WHICHEVER IS LESS, TO THE ROW OF AN INTERSECTING ARTERIAL STREET.
- THE HOME OWNERS ASSOCIATION (HOA) SHALL OWN AND MAINTAIN THE FOLLOWING LOTS:

LOT 33 BLOCK B HOA/DELS/PAE	LOT 15 BLOCK M HOA/LS	LOT 104 BLOCK AA HOA/LS
LOT 3 BLOCK D HOA/DE	LOT 8 BLOCK Q HOA/LS	
LOT 32 BLOCK D HOA/AMENITY/DE/PAE	LOT 7 BLOCK R HOA/LS	
LOT 9 BLOCK F HOA/LS	LOT 13 BLOCK U HOA/LS/PAE	LOT 47 BLOCK GG HOA/LS
LOT 10 BLOCK G HOA/LS/DE/PAE	LOT 21 BLOCK AA HOA/DE/PAE	LOT 30 BLOCK GG HOA/LS
LOT 11 BLOCK I HOA/LS/PAE	LOT 67 BLOCK AA HOA/DE	LOT 5 BLOCK K HOA/LS/PAE
LOT 8 BLOCK I HOA/LS	LOT 94 BLOCK AA HOA/DE	
- CITY OF LEANDER WATER RESOLUTION ORDINANCE 22-031-00 ALTERS THE RESIDENTIAL LAND USE MIX FROM ARTICLE II, SECTION 21 (A)(5) OF THE SUBDIVISION ORDINANCE.
- THE ROADWAY AND ACCESS EASEMENT RECORDED IN VOLUME 402, PAGE 204 OF THE D.R.W.C.TX. SHALL BE VACATED PRIOR TO APPROVAL OF THE FINAL PLAT.
- THE HOA SHALL MOW AND MAINTAIN LANDSCAPING IN THE OPEN CHANNELS, DETENTION AND WATER QUALITY AREAS.
- THE HOA SHALL OWN AND MAINTAIN DRAINAGE AND WATER QUALITY IMPROVEMENT CONTAINED IN OPEN CHANNELS, DETENTION AND WATER QUALITY AREAS.

- THE HOA BYLAWS ARE TO BE RECORDED IN THE OFFICIAL PUBLIC RECORDS OF WILLIAMSON COUNTY, TEXAS.
- IF SINGLE FAMILY OR TWO FAMILY RESIDENTIAL LOTS ARE PROPOSED TO BACK OR SIDE UP TO AN ARTERIAL STREET, THE FOLLOWING A LANDSCAPE LOT IS PROVIDED BETWEEN THE LOT(S) AND THE SPECIFIED ROADWAY. SUCH LANDSCAPE LOT AT LEAST TEN (10) FEET WIDE (THE FOLLOWING NOTE IS INCLUDED ON THE PLAT)

FOR EVERY SIX HUNDRED (600) SQUARE FEET OF AREA IN THE LANDSCAPE LOT (LOT 9, BLOCK F; LOT 10, BLOCK G; LOT 11, BLOCK I; LOT 8, BLOCK L; LOT 15, BLOCK M; LOT 8, BLOCK Q; LOT 7, BLOCK R; LOT 13, BLOCK U; LOT 104, BLOCK AA; LOT 47, BLOCK GG; LOT 30, BLOCK GG), TWO (2) SHADE TREES (TWO-INCH CALIPER OR LARGER) AND FOUR (4) SHRUBS (FIVE GALLON CONTAINER SIZE OR LARGER) SHALL BE PLANTED AND MAINTAINED. TWO ORNAMENTAL TREE PER SHADE TREE MAY BE SUBSTITUTED FOR UP TO FIFTY PERCENT OF THE SHADE TREES IF DESIRED. A SIX-FOOT PRIVACY FENCE, BUT NO HIGHER THAN THREE FEET WITHIN TWENTY FIVE FEET OF AN INTERSECTING STREET, SHALL BE CONSTRUCTED WITH THE SUBDIVISION IMPROVEMENTS AT COMMON LOT LINE BETWEEN THE LANDSCAPE LOT AND THE SINGLE-FAMILY OR TWO-FAMILY LOTS. THE FENCE IS REQUIRED TO BE CONSTRUCTED OF ONE OR MORE OF THE FOLLOWING MATERIALS: BRICK, STONE, CAST STONE, STUCCO, FACTORY TINTED (NOT PAINTED) SPLIT-FACED CONCRETE MASONRY UNIT, OR OTHER SIMILAR MATERIAL APPROVED BY THE DIRECTOR OF PLANNING. IN ADDITION TO THE MATERIALS LISTED ABOVE, TEXTURED PRE-CAST CONCRETE (E.G. WOODCRETE) IS ALSO PERMITTED WHEN THE PRIVACY FENCE IS ADJACENT TO COLLECTORS. ALL COLUMNS ARE REQUIRED TO HAVE CONCRETE FOOTINGS. THE LANDSCAPE LOT IS REQUIRED TO BE MAINTAINED BY A PRIVATE ASSOCIATION.

TREE REMOVAL & MITIGATION SUMMARY TABLE:

Total Preliminary Plat Summary Table									
Trees Surveyed	Single Family Phases		Commercial		Total Trees		All Phases		
	Inches	Tree Count	Inches	Tree Count	Inches	Tree Count	Protected (%)	Protected (in.)	Removed (%)
All Trees	64044.2	5042	13572.5	1117	78116.7	6159	51704.7	66.2%	26412
8-17.9 (Significant)	49507.2	4266	10470.5	919	60077.7	5355	36532.2	64.9%	20677.5
18-25.9 (Significant)	11366	561	2464.5	118	13860.5	699	9570.5	69.0%	4290
26+ (Heritage)	4211	135	637.5	20	4848.5	155	3604	74.3%	1244.5
Significant (8-17.9) mitigation 282 inches @ \$150/inch (Commercial Area Only) \$ 42,300.00									
Significant (18-15.9) mitigation 93.5 inches @ \$300/inch (Commercial Area Only) \$ 16,150.00									
Heritage Tree Removal Fee 1087.5 inches @ \$300/inch = \$326,250									
Heritage Tree Mitigation 1087.5 inches @ \$400/inches = \$ 435,000.00 or 3262.5 inches of mitigation									
Total Heritage Tree Removal Fee Estimate \$ 876,075.00									

- IN THE EVENT OF CONFLICT WITH THE TREE REMOVAL/PRESERVATION CALL OUTS ON PLAN SHEET(S) VERSUS TREE REMOVAL/PRESERVATION MATRIX, THE TREE REMOVAL /PRESERVATION MATRIX SHALL APPLY. IT IS THE CONTRACTOR'S RESPONSIBILITY TO VERIFY WITH CITY STAFF SHOULD ANY INCONSISTENCY EXIST WITHIN AN APPROVED PLAN SET. NO IN-FIELD CHANGES WILL BE MADE TO APPROVED PLANS, NO EXCEPTIONS.
- ROADWAY ADEQUACY ORDINANCE NOTE: JOURNEY PARKWAY IS SHOWN TO BE EXPANDED TO A 4-LANE DIVIDED ROADWAY SECTION ON THE CITY OF LEANDER TRANSPORTATION PLAN. THE DEVELOPER OF THIS PRELIMINARY PLAT AREA WILL BE REQUIRED TO PAY FOR OR CONSTRUCT ONE-HALF OF THE ADDITIONAL LANES ALONG THE PROJECT FRONTAGE AT TIME OF FINAL PLAT. SUFFICIENT ROW DEDICATION IS PROPOSED WITH THE PRELIMINARY PLAT. JOURNEY PARKWAY IS SHOWN TO BE EXPANDED TO A 4-LANE DIVIDED ROADWAY SECTION ON THE CITY OF LEANDER TRANSPORTATION PLAN. THE DEVELOPER OF THIS PRELIMINARY PLAT AREA WILL BE REQUIRED TO PAY FOR OR CONSTRUCT ONE-HALF OF THE ADDITIONAL LANES ALONG THE PROJECT FRONTAGE AT TIME OF THE FINAL PLAT ADJACENT TO THE ROADWAY IN CONFORMANCE WITH THE ORDINANCE AND AN APPROVED TIA DEVELOPMENT AGREEMENT. SUFFICIENT ROW DEDICATION IS PROPOSED WITH THE PRELIMINARY PLAT.

LAND USE TABLE

LAND USE	FUTURE LAND USE	AREA
RESIDENTIAL	NEIGHBORHOOD RESIDENTIAL	+ 199.78 ACRES
PARKLAND	NEIGHBORHOOD RESIDENTIAL	+ 28.58 ACRES
COMMERCIAL	PRIORITY MULTI-USE CORRIDOR	+ 46.02 ACRES
COMMERCIAL	MULTI-USE CORRIDOR	+ 14.63 ACRES
TOTAL		289.10 ACRES

LOT TABLE

PROPOSED USE	NUMBER OF LOTS	ACRES	DENSITY
RESIDENTIAL	554	174.17	2.8 d.u./ac
PARKLAND	1	28.58	N/A
COMMERCIAL	9	60.65	N/A
HOA/AMENITY/DE/PAE	1	4.67	N/A
HOA/LS/DE/PAE	2	9.917	N/A
HOA/PAE/DE	1	2.83	N/A
HOA/LS/PAE	9	1.24	N/A
HOA/DE	3	4.78	N/A
HOA/LS	8	2.26	N/A
TOTAL	588	289.10	2.8 d.u./ac

BURLESON TRACT
PRELIMINARY PLAT

LOCATION OF EXISTING UNDERGROUND AND OVERHEAD UTILITIES ARE APPROXIMATE LOCATIONS ONLY. THE CONTRACTOR SHALL DETERMINE THE EXACT LOCATION OF ALL EXISTING UTILITIES PRIOR TO BEGINNING WORK AND SHALL BE FULLY RESPONSIBLE FOR ANY AND ALL DAMAGES WHICH MIGHT OCCUR.




LJA Engineering, Inc.


2700 La Frontera Blvd.
Suite 200
Round Rock, Texas 78681



Phone 512.439.4700
Fax 512.439.4716
FRN-F-1386

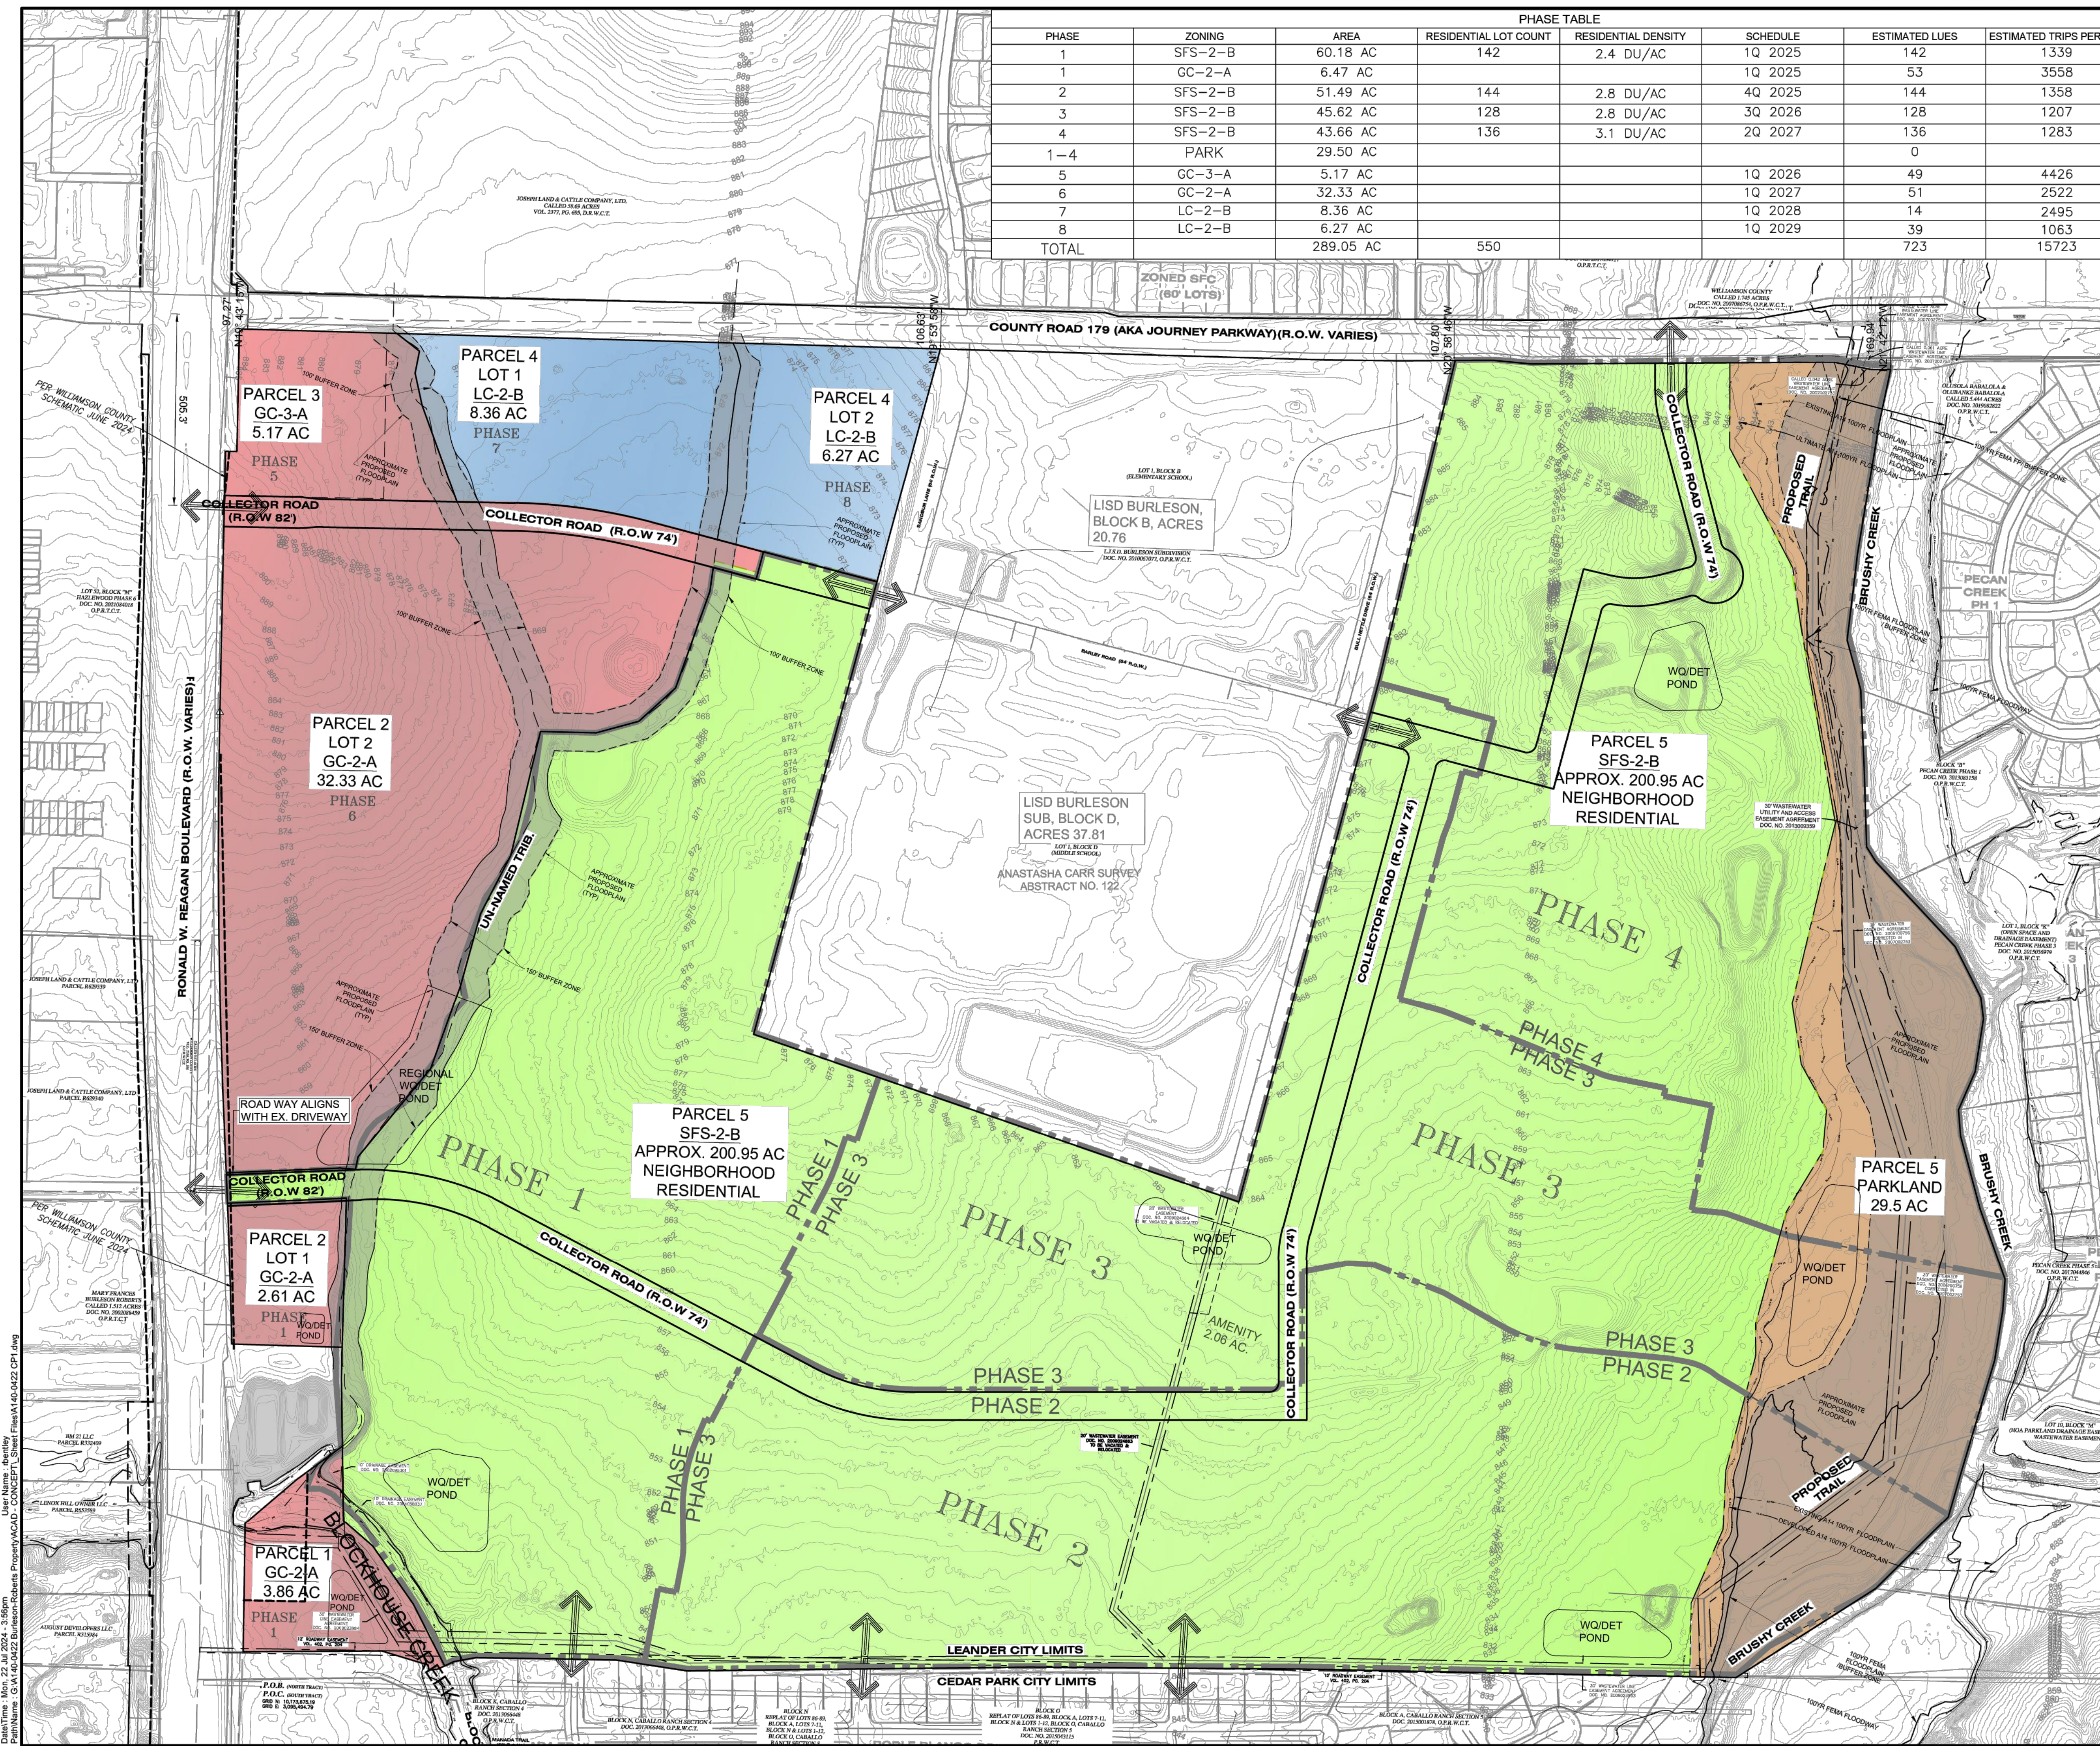

PHASE TABLE							
PHASE	ZONING	AREA	RESIDENTIAL LOT COUNT	RESIDENTIAL DENSITY	SCHEDULE	ESTIMATED LUES	ESTIMATED TRIPS PER DAY
1	SFS-2-B	60.18 AC	142	2.4 DU/AC	1Q 2025	142	1339
1	GC-2-A	6.47 AC			1Q 2025	53	3558
2	SFS-2-B	51.49 AC	144	2.8 DU/AC	4Q 2025	144	1358
3	SFS-2-B	45.62 AC	128	2.8 DU/AC	3Q 2026	128	1207
4	SFS-2-B	43.66 AC	136	3.1 DU/AC	2Q 2027	136	1283
1-4	PARK	29.50 AC				0	
5	GC-3-A	5.17 AC			1Q 2026	49	4426
6	GC-2-A	32.33 AC			1Q 2027	51	2522
7	LC-2-B	8.36 AC			1Q 2028	14	2495
8	LC-2-B	6.27 AC			1Q 2029	39	1063
TOTAL		289.05 AC	550			723	15723

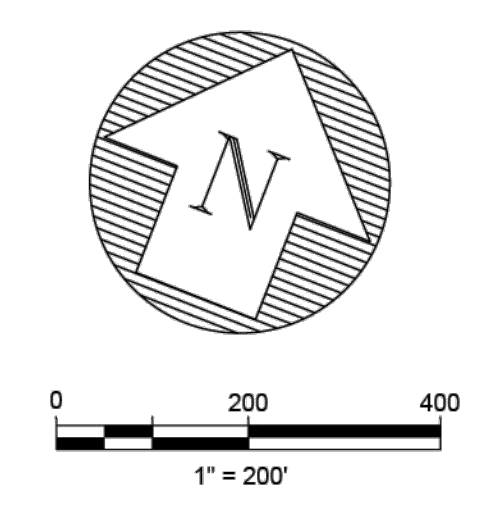

- LEGEND:
- PHASE LINE
 - PROPERTY BOUNDARY
 - CITY LIMITS
 - PROPOSED TRAIL
 - 100YR FEMA FLOODPLAIN
 - 100YR FEMA FLOODWAY
 - ULTIMATE 100yr ATLAS 14 FLOODPLAIN
 - EXIST 100YR ATLAS FLOODPLAIN
 - BUFFER ZONE
 - APPROXIMATE FUTURE FLOODPLAIN & BUFFER ZONE

- NOTES:
1. ALL STREETS HAVE 50 ROW EXCEPT COLLECTOR STREETS AS NOTED.
 2. BOUNDARY STREET IMPROVEMENTS TO BE DETERMINED WITH ACCOMPANYING TRAFFIC IMPACT ANALYSIS.
 3. LOCAL AND COLLECTOR STREET SPACING AND GEOMETRY TO BE DEVELOPED WITH PRELIMINARY PLAN PER TRANSPORTATION CRITERIA MANUAL STANDARDS.
 4. COMPATIBILITY: GC-2-A AND GC-3-A ARE COMPATIBLE W/ THE PRIORITY MULTI-USE CORRIDOR ALONG REAGAN AND THE LC-2-B IS COMPATIBLE WITH THE MULTI-USE CORRIDOR ALONG JOURNEY.
 5. TOTAL EXPECTED TRAFFIC VOLUME IS 15,273 TRIPS PER DAY, INCLUDING 5187 TRIPS FOR THE RESIDENTIAL DEVELOPMENT.
 6. CITY OF LEANDER WATER RESOLUTION ORDINANCE 22-031-00 ALTERS THE RESIDENTIAL LAND USE MIX FROM ARTICLE II, SECTION 21 (a)(5) OF THE SUBDIVISION ORDINANCE.

FLUM LAND USE	AREA
PRIORITY MULTI-USE CORRIDOR	43.97 acres
MULTI-USE CORRIDOR	14.63 acres
NEIGHBORHOOD RESIDENTIAL	200.95 acres
PARKLAND	29.5 acres

RESIDENTIAL LAND USE				
PHASE	ZONING	AREA	LOT COUNT	RESIDENTIAL DENSITY
1	SFS-2-B	60.18 AC	142	2.4 DU/AC
2	SFS-2-B	51.49 AC	144	2.8 DU/AC
3	SFS-2-B	45.62 AC	128	2.8 DU/AC
4	SFS-2-B	43.66 AC	136	3.1 DU/AC

LOCATION OF EXISTING UNDERGROUND AND OVERHEAD UTILITIES ARE APPROXIMATE LOCATIONS ONLY. THE CONTRACTOR SHALL DETERMINE THE EXACT LOCATION OF ALL EXISTING UTILITIES PRIOR TO BEGINNING WORK AND SHALL BE FULLY RESPONSIBLE FOR ANY AND ALL DAMAGES WHICH MIGHT OCCUR.



BURLESON TRACT

CONCEPT PLAN

NO.	REVISIONS	DESCRIPTION	DATE	BY

DATE: 7/22/2024

DESIGNED BY: XXX

DRAWN BY: XXX

CHECKED BY: XXX

DRAWING NAME: A140-0422 CP1.dwg

LJA Engineering, Inc.

2700 La Frontera Blvd.
Suite 150
Round Rock, Texas 76881

Phone 512.439.4700
Fax 512.439.4716
FRN-F-1386

JOB NUMBER: A140-0422

CP1

SHEET NO. 02

OF 4 SHEETS

Drawn: Mr. J. J. 2024, 3:56pm
PathName: G:\140422 Burleson-Tracts-Concept-Plan\A140-0422 CP1.dwg



LOCATION OF EXISTING
UNDERGROUND AND OVERHEAD
UTILITIES ARE APPROXIMATE
LOCATIONS ONLY. THE
CONTRACTOR SHALL DETERMINE
THE EXACT LOCATION OF ALL
EXISTING UTILITIES PRIOR TO
BEGINNING WORK AND SHALL BE
FULLY RESPONSIBLE FOR ANY AND
ALL DAMAGES WHICH MIGHT OCCUR.



NOTES:

- THIS PROJECT IS LOCATED IN BOTH THE BRUSHY CREEK AND BLOCKHOUSE CREEK WATERSHEDS.
- THIS PROJECT IS LOCATED IN THE EDWARDS AQUIFER CONTRIBUTING ZONE.
- PRELIMINARY DRAINAGE ANALYSIS INDICATES THAT THE CITY MODELED ULTIMATE CONDITION ATLAS 14 FLOODPLAIN CAN BE CONFIRMED TO THE PROPOSED BUFFER ZONE SHOWN ON THIS PLAN WITHOUT A RISE IN WATER SURFACE ELEVATIONS. A FLOODPLAIN DEVELOPMENT PERMIT WILL BE REQUIRED FOR ANY CONSTRUCTION WITHIN THE CITY'S MODELED ULTIMATE CONDITION FLOODPLAIN LIMITS.

LEGEND:


- FEMA 100 YR FP
- UL A14
- EX A14
- BUFFER ZONE
- WL
- EXISTING WASTEWATER LINE AND MANHOLE
- BUFFER ZONE

BURLESON TRACT
PP-24-0060

EXISTING CONDITIONS


REVISIONS		DATE
NO.	DESCRIPTION	BY

DATE: 11/14/2025	DESIGNED BY: XXX
DRAWN BY: XXX	CHECKED BY: XXX
DRAWING NAME: A140-0422 EX1.dwg	

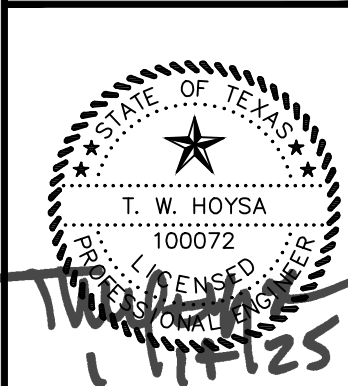


LJA Engineering, Inc.
2700 La Frontera Blvd.
Suite 200
Round Rock, Texas 78681
Phone 512.439.4700
Fax 512.439.4716
FRN-F-1386

JOB NUMBER: A140-0422
EX1
SHEET NO. 4
OF 97 SHEETS

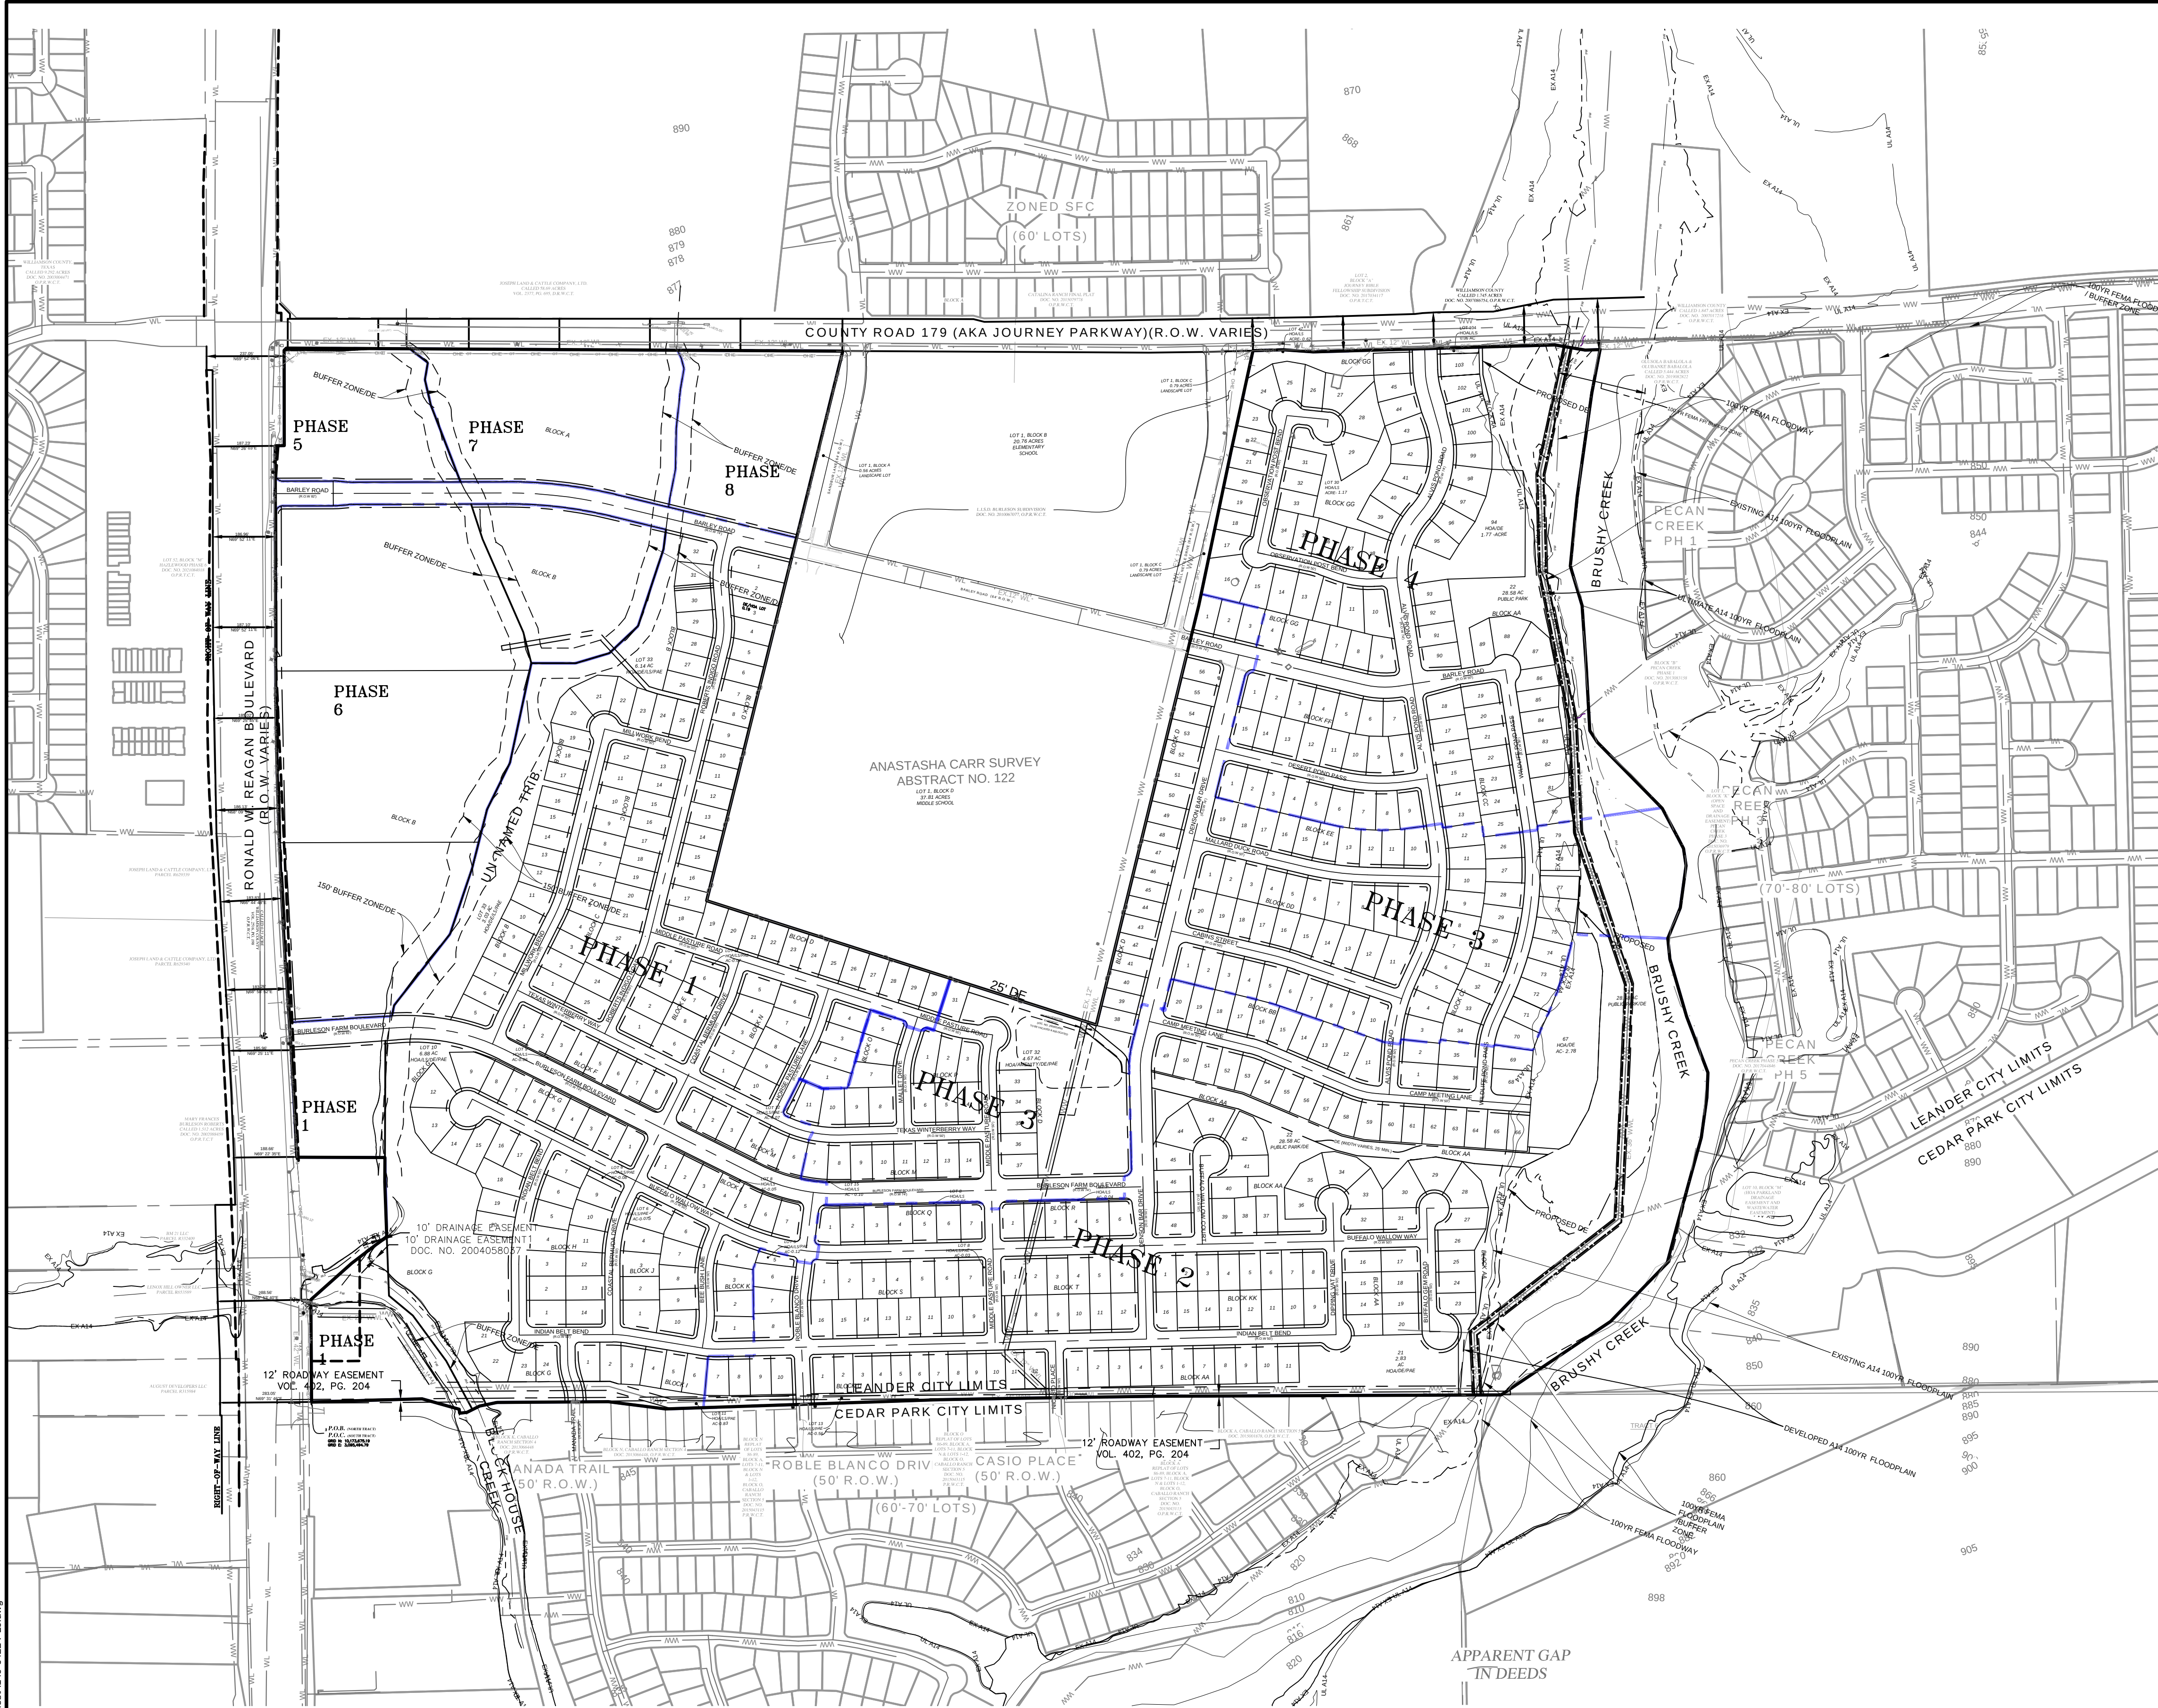

ZONING

ORDINANCE NO. 24-036-00 ESTABLISHED THE ZONING FOR THE OVERALL PROPERTY AS GC-3-A, GC-2-A, LC-2-B, AND SFS-2-B.

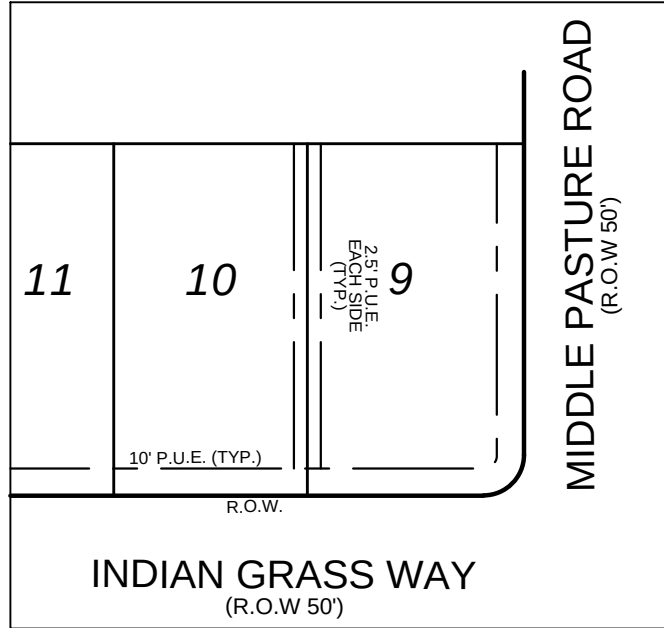

TYPICAL PUE DETAIL

STREET NAME	STREET TYPE	ROW WIDTH	LENGTH
ALVIS POND ROAD	RESIDENTIAL COLLECTOR	82'	193'
ALVIS POND ROAD	RESIDENTIAL COLLECTOR	74'	966'
ALVIS POND ROAD	LOCAL	50'	1392'
BARLEY ROAD	LOCAL	50'	360'
BARLEY ROAD	RESIDENTIAL COLLECTOR	74'	2126'
BARLEY ROAD	RESIDENTIAL COLLECTOR	82'	192'
BEE BUSH LANE	LOCAL	50'	423'
BUFFALO GEM ROAD	LOCAL	50'	470'
BUFFALO WALLOW COURT	LOCAL	50'	330'
BUFFALO WALLOW WAY	LOCAL	50'	3313'
BURLESON FARM BOULEVARD	RESIDENTIAL COLLECTOR	74'	2216'
BURLESON FARM BOULEVARD	RESIDENTIAL COLLECTOR	82'	723'
CABINS STREET	LOCAL	50'	798'
CAMP MEETING LANE	LOCAL	50'	1305'
COASTAL BERMUDA DRIVE	LOCAL	50'	1332'
DENSON BAR DRIVE	LOCAL	50'	933'
DENSON BAR DRIVE	RESIDENTIAL COLLECTOR	74'	1416'
DESERT POND PASS	LOCAL	50'	713'
DIPPING VAT DRIVE	LOCAL	50'	440'
HORSE PASTURE LANE	LOCAL	50'	467'
INDIAN BELT BEND	LOCAL	50'	3380'
MALLARD DUCK ROAD	LOCAL	50'	833'
MALLET DRIVE	LOCAL	50'	393'
MANADA TRAIL	LOCAL	50'	222'
MIDDLE PASTURE ROAD	LOCAL	50'	2205'
MILLWORK BEND	LOCAL	50'	1424'
NICASIO PLACE	LOCAL	50'	187'
OBSERVATION POST BEND	LOCAL	50'	1005'
ROBERTS INDIGO ROAD	LOCAL	50'	1717'
ROBLE BLANCO DRIVE	LOCAL	50'	705'
TEXAS WINTERBERRY WAY	LOCAL	50'	1673'
WILDLIFE POND PASS	LOCAL	50'	1460'



I, DUSTIN E. TROUSIL, AM AUTHORIZED UNDER THE LAWS OF THE STATE OF TEXAS TO PRACTICE THE PROFESSION OF SURVEYING AND HEREBY CERTIFY THAT THIS PRELIMINARY PLAT ACCURATELY DEPICTS ALL EASEMENTS OF RECORD PER FIRST AMERICAN TITLE COMPANY TITLE COMMITMENT OF 02/02/2024 DATED NOVEMBER 1, 2023, IT IS TRUE AND CORRECT TO THE BEST OF MY KNOWLEDGE, AND THAT IT WAS PREPARED FROM AN ON THE GROUND SURVEY MADE UNDER MY SUPERVISION.

Dustin E. Trousil
DUSTIN E. TROUSIL, RPLS
#6395
LJA SURVEYING, INC.
F-10194382

LOCATION OF EXISTING UNDERGROUND AND OVERHEAD UTILITIES ARE APPROXIMATE LOCATIONS ONLY. THE CONTRACTOR SHALL DETERMINE THE EXACT LOCATION OF ALL EXISTING UTILITIES PRIOR TO BEGINNING WORK AND SHALL BE FULLY RESPONSIBLE FOR ANY AND ALL DAMAGES WHICH MIGHT OCCUR.




LJA Engineering, Inc.
2700 La Frontera Blvd.
Suite 200
Round Rock, Texas 78681
Phone 512.439.4700
Fax 512.439.4716
FRN-1386

JOB NUMBER:
A140-0422
PL0
SHEET NO.
5
OF 97 SHEETS


BURLESON TRACT
PP-24-0060

OVERALL PRELIMINARY PLAN

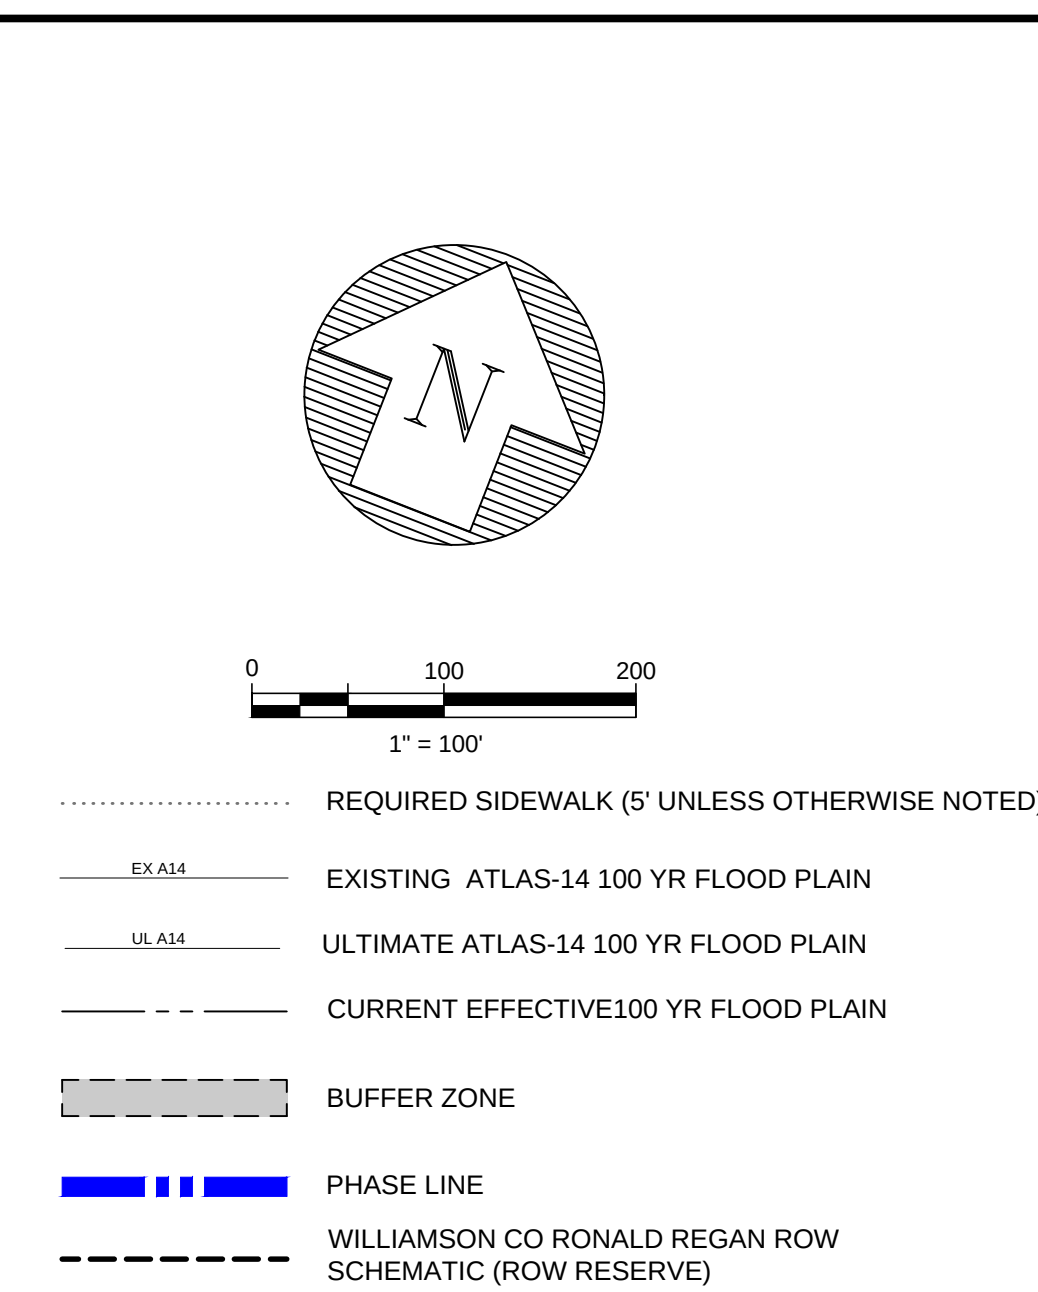




NOTES:

1. ACCESS TO RONALD W. REAGAN BLVD SHALL BE LIMITED PER WILLAMSON COUNTY DRIVE WAY SPACING CRITERIA IN EFFECT AT TIME OF PRELIMINARY PLAT APPROVAL.
2. ACCESS TO JOURNEY PARKWAY FOR CUMMERCIAL LOTS SHALL BE LIMITED TO CITY OF LEANDER DRIVEWAY SPACING IN EFFECT AT TIME OF PRELIMINARY PLAN APPROVAL.

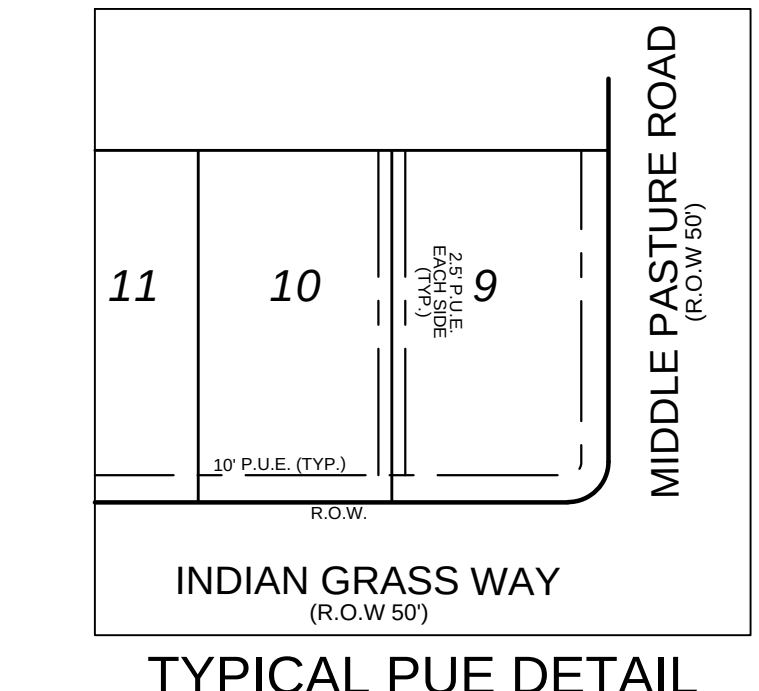


LOCATION OF EXISTING UNDERGROUND AND OVERHEAD UTILITIES ARE APPROXIMATE LOCATIONS ONLY. THE CONTRACTOR SHALL DETERMINE THE EXACT LOCATION OF ALL EXISTING UTILITIES PRIOR TO BEGINNING WORK AND SHALL BE FULLY RESPONSIBLE FOR ANY AND ALL DAMAGES WHICH MIGHT OCCUR

[illegible]

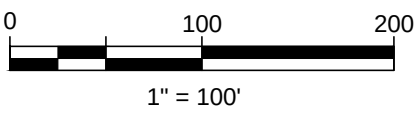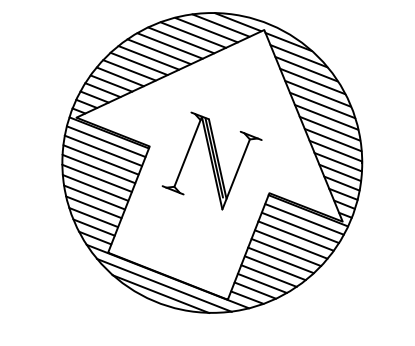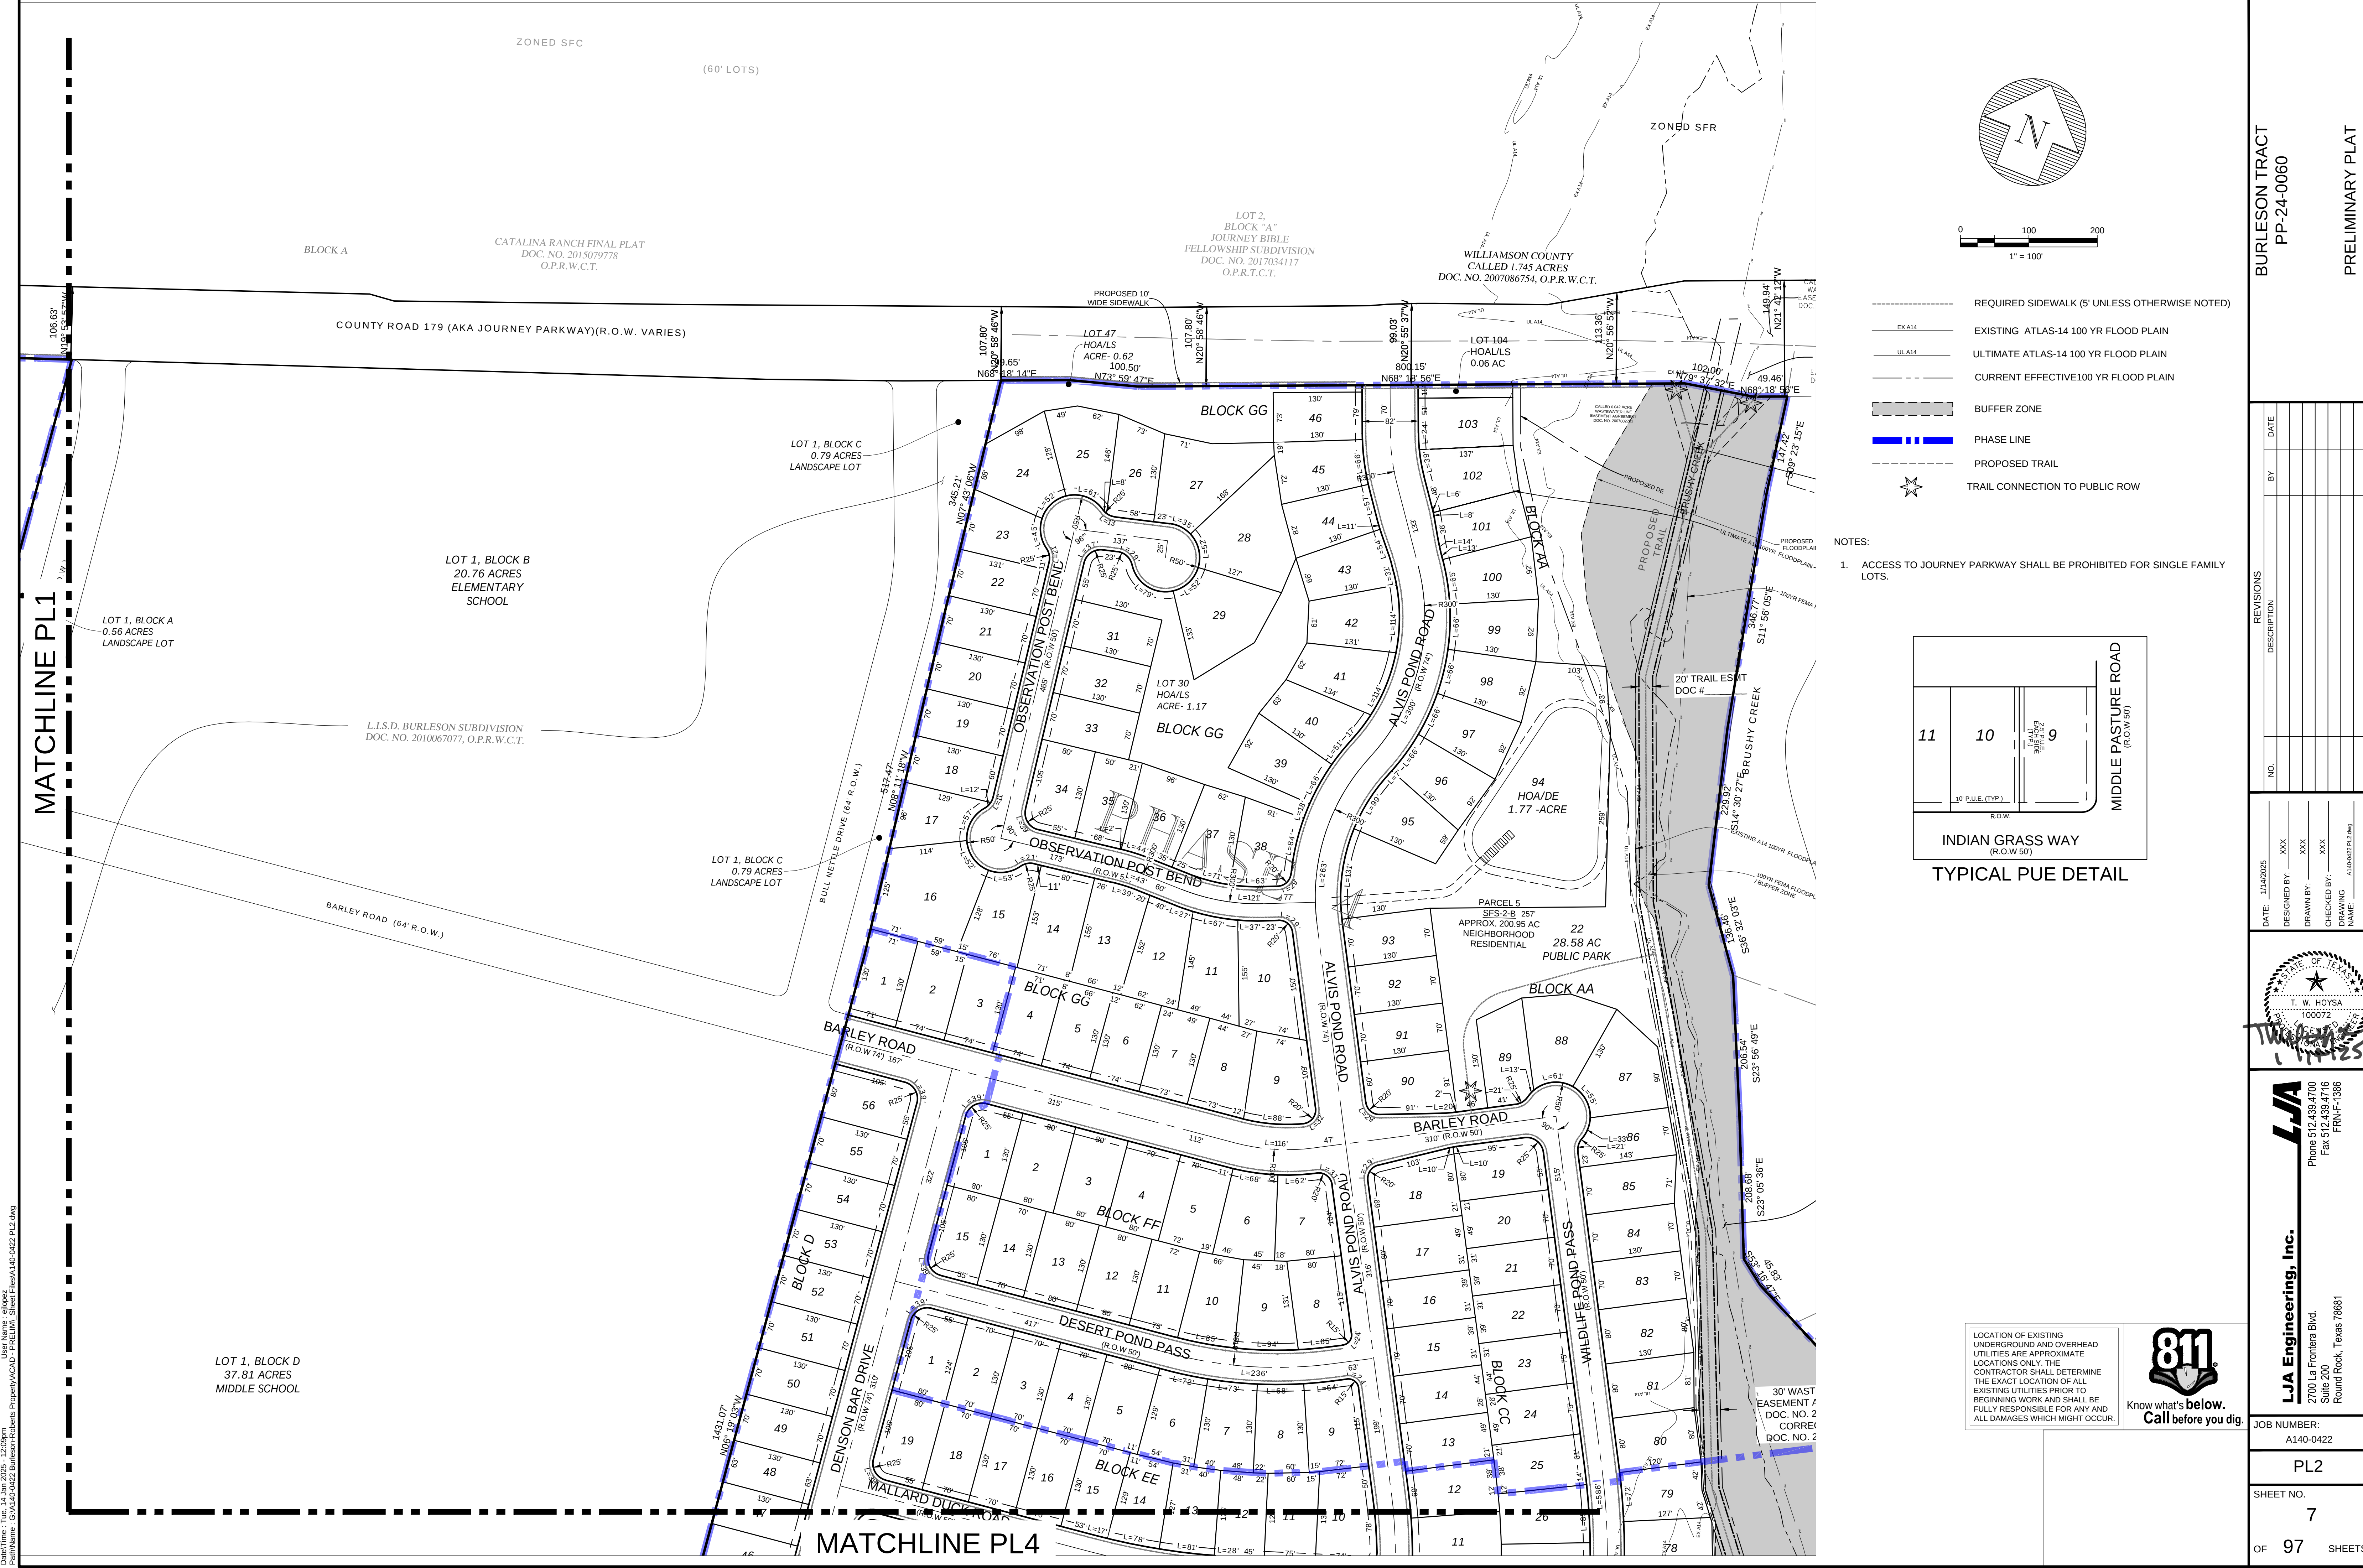


- REQUIRED SIDEWALK (5' UNLESS OTHERWISE NOTED)
- - - EX.A14 EXISTING ATLAS-14 100 YR FLOOD PLAIN
- - - UL.A14 ULTIMATE ATLAS-14 100 YR FLOOD PLAIN
- - - CURRENT EFFECTIVE 100 YR FLOOD PLAIN
- ▨ BUFFER ZONE
- == PHASE LINE
- - - PROPOSED TRAIL
- ★ TRAIL CONNECTION TO PUBLIC ROW

NOTES:
1. ACCESS TO JOURNEY PARKWAY SHALL BE PROHIBITED FOR SINGLE FAMILY LOTS.

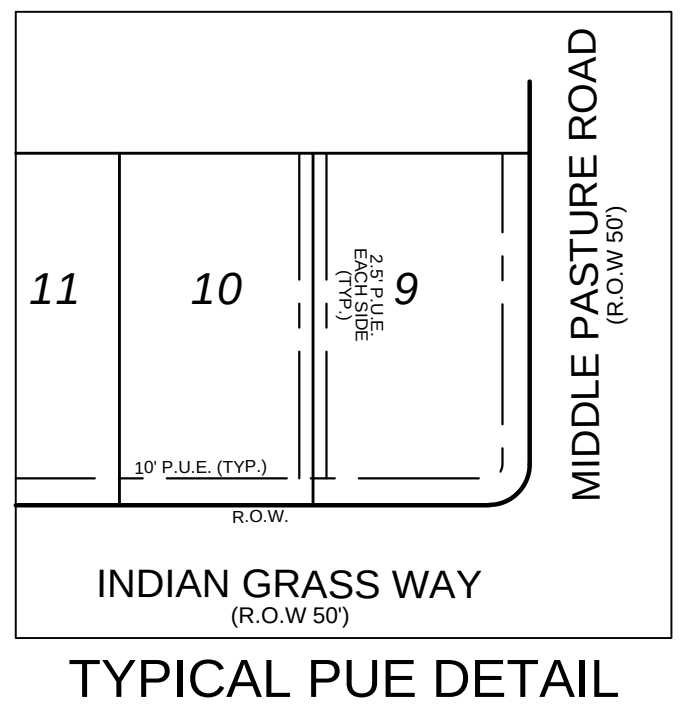

LOCATION OF EXISTING UNDERGROUND AND OVERHEAD UTILITIES ARE APPROXIMATE LOCATIONS ONLY. THE CONTRACTOR SHALL DETERMINE THE EXACT LOCATION OF ALL EXISTING UTILITIES PRIOR TO BEGINNING WORK AND SHALL BE FULLY RESPONSIBLE FOR ANY AND ALL DAMAGES WHICH MIGHT OCCUR.

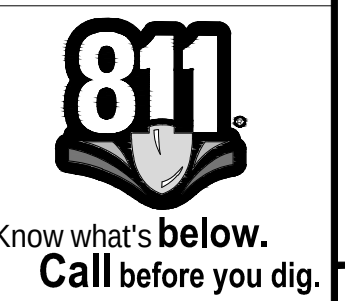

BURLESON TRACT
PP-24-0060

PRELIMINARY PLAT

REVISIONS	
NO.	DESCRIPTION

DATE: 11/14/2025

DESIGNED BY: XXX

DRAWN BY: XXX

CHECKED BY: XXX

DRAWING NAME: A140-0422 PL1.dwg



LJA Engineering, Inc.
Phone 512.439.4700
Fax 512.439.4716
Suite 200
Round Rock, Texas 78681

JOB NUMBER:
A140-0422

SHEET NO.
7


OF 97 SHEETS

PrintTime: Tue, 14 Jul 2025, 12:09pm
User Name: c:\lucy2
PrintName: G:\A140-0422 Burleson-PP-24-0060 PRELIM Sheet Files\A140-0422 PL1.dwg

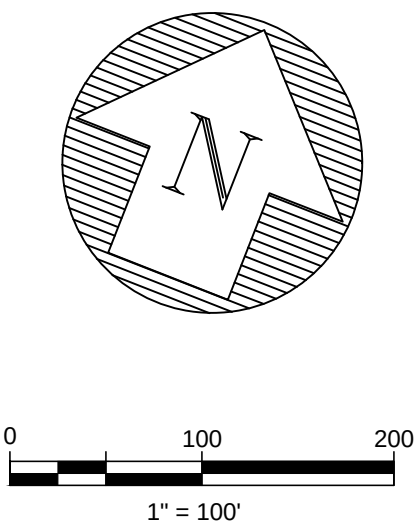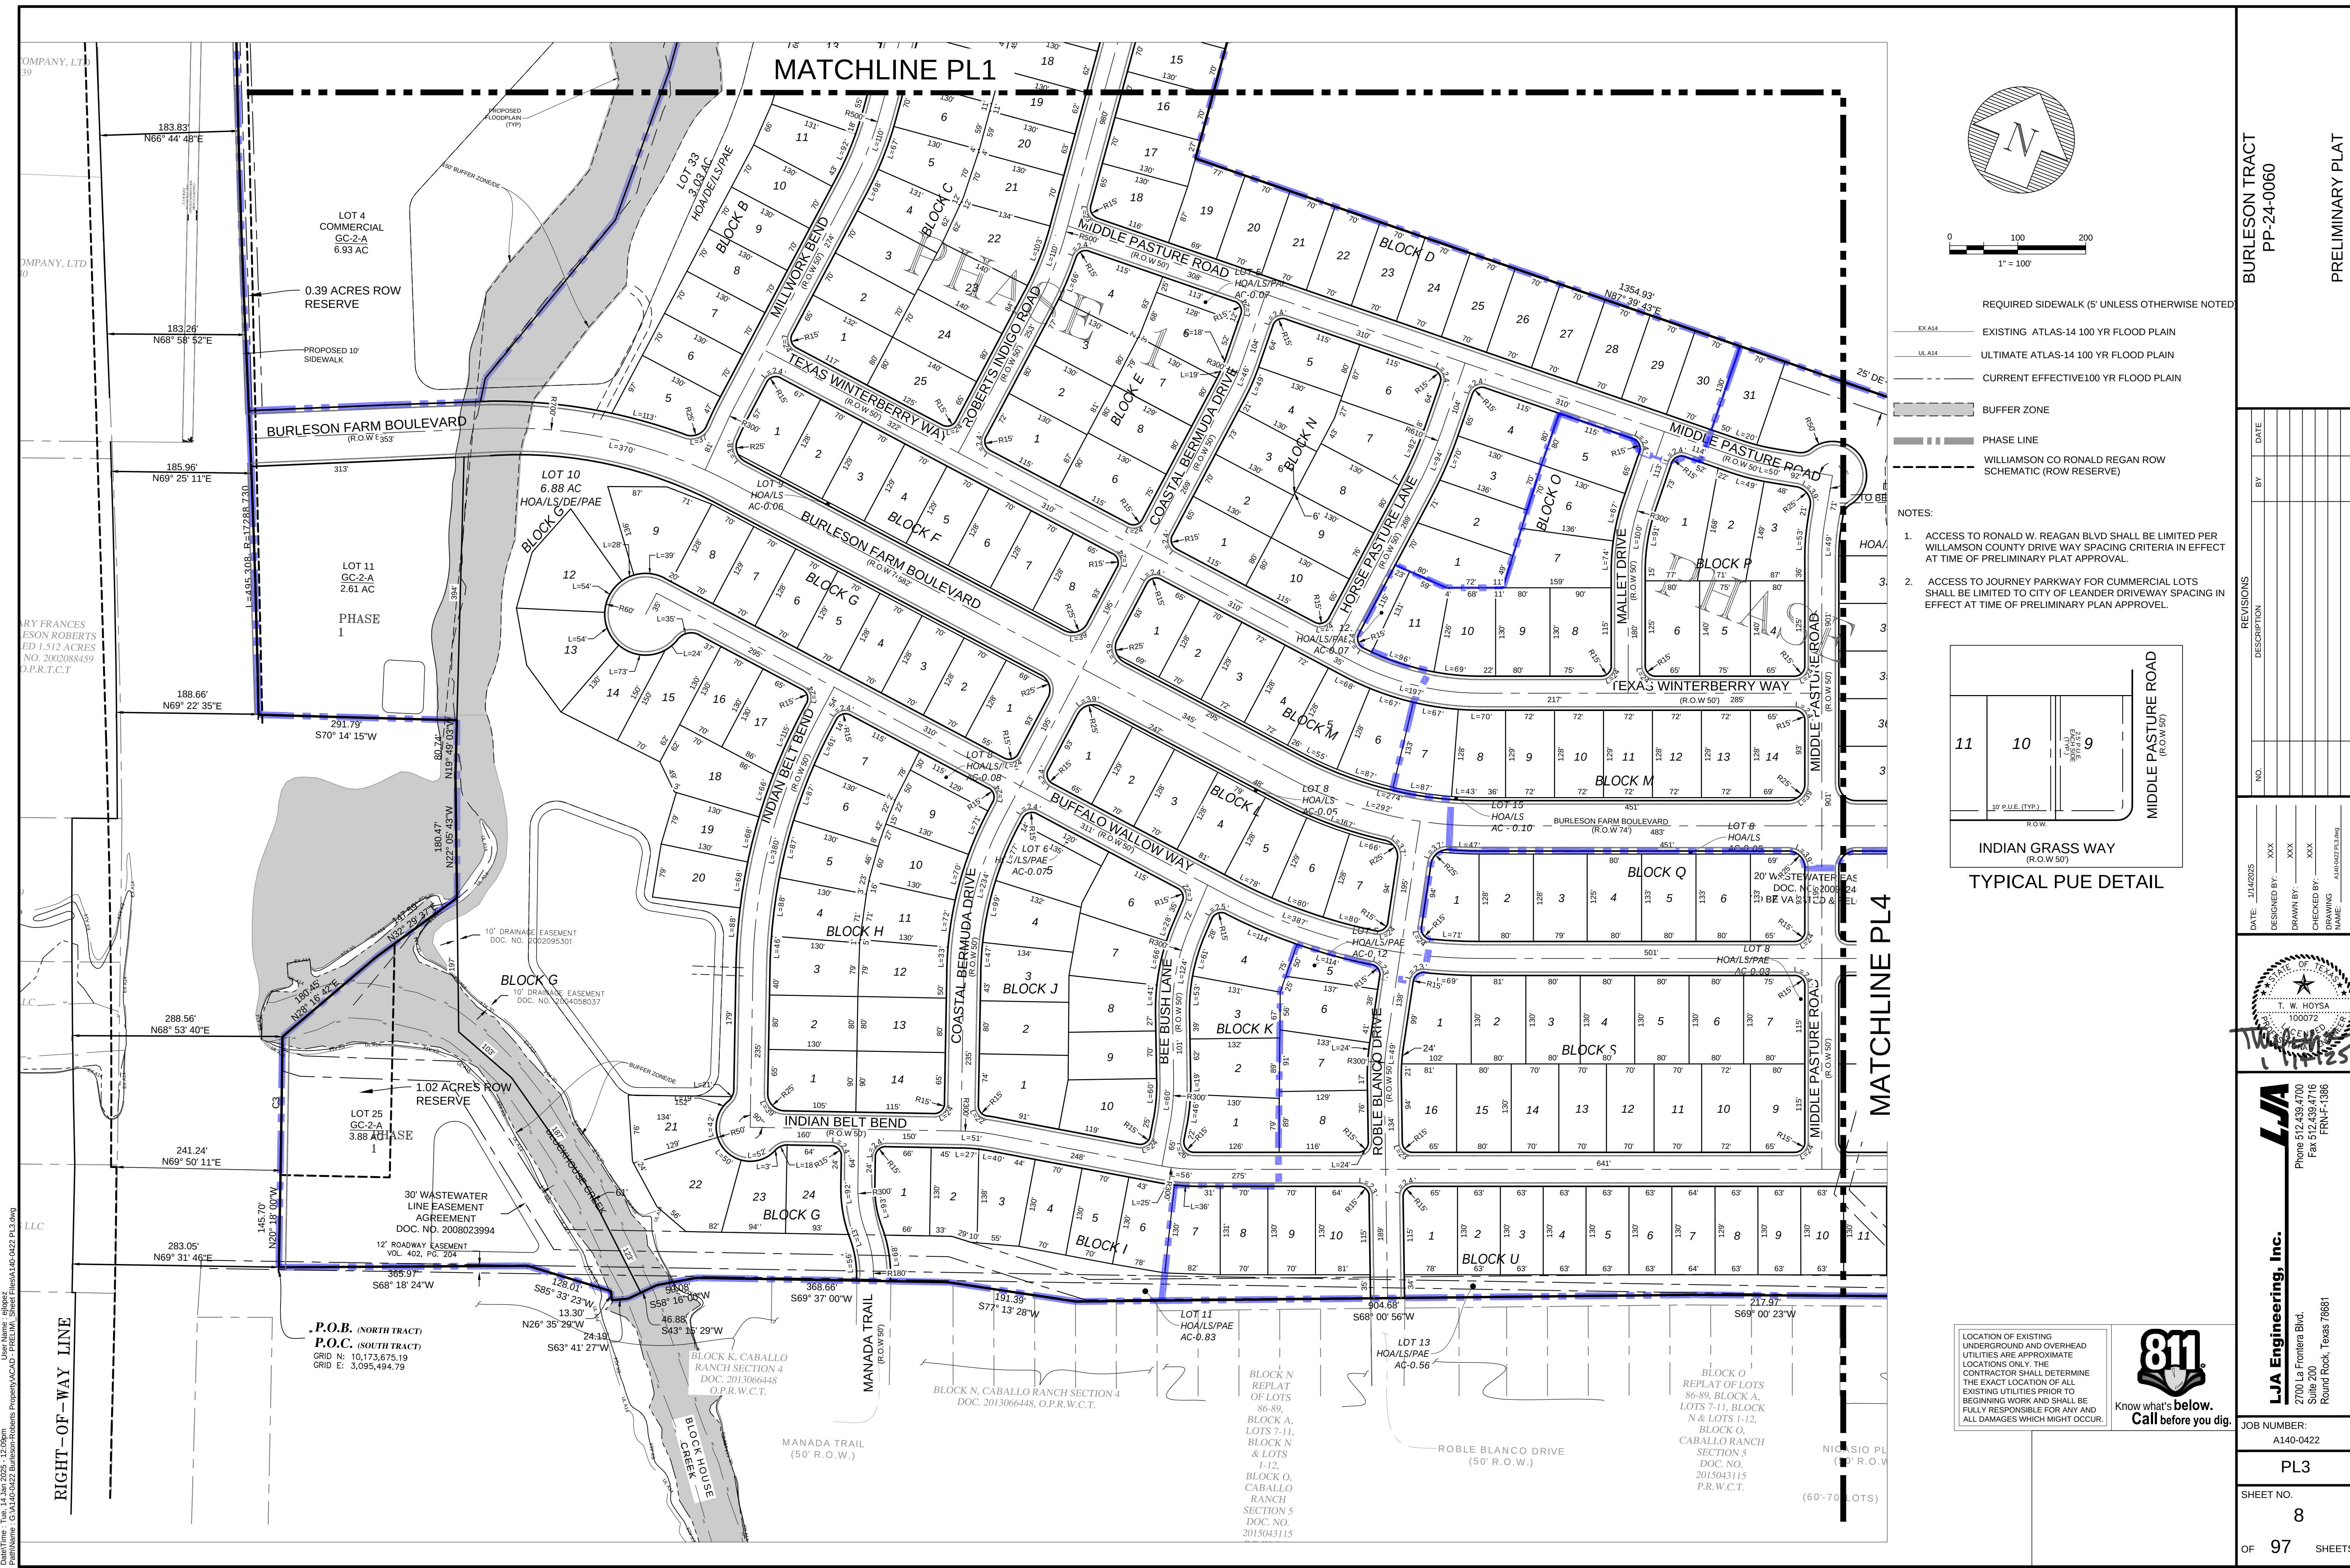

- REQUIRED SIDEWALK (5' UNLESS OTHERWISE NOTED)
- EX A14 EXISTING ATLAS-14 100 YR FLOOD PLAIN
 - UL A14 ULTIMATE ATLAS-14 100 YR FLOOD PLAIN
 - CURRENT EFFECTIVE 100 YR FLOOD PLAIN
 - BUFFER ZONE
 - PHASE LINE
 - WILLIAMSON CO RONALD REGAN ROW SCHEMATIC (ROW RESERVE)

- NOTES:
- ACCESS TO RONALD W. REAGAN BLVD SHALL BE LIMITED PER WILLAMSON COUNTY DRIVE WAY SPACING CRITERIA IN EFFECT AT TIME OF PRELIMINARY PLAT APPROVAL.
 - ACCESS TO JOURNEY PARKWAY FOR COMMERCIAL LOTS SHALL BE LIMITED TO CITY OF LEANDER DRIVEWAY SPACING IN EFFECT AT TIME OF PRELIMINARY PLAN APPROVAL.

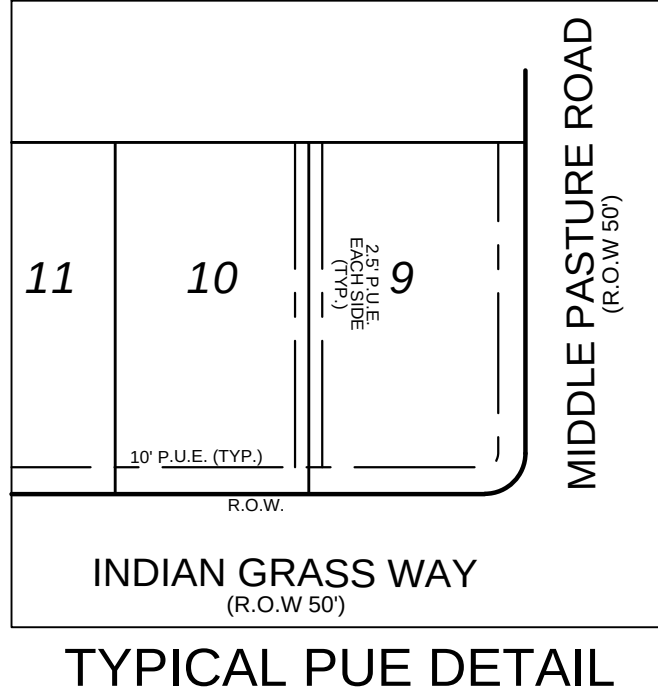

LOCATION OF EXISTING UNDERGROUND AND OVERHEAD UTILITIES ARE APPROXIMATE LOCATIONS ONLY. THE CONTRACTOR SHALL DETERMINE THE EXACT LOCATION OF ALL EXISTING UTILITIES PRIOR TO BEGINNING WORK AND SHALL BE FULLY RESPONSIBLE FOR ANY AND ALL DAMAGES WHICH MIGHT OCCUR.

811
Know what's below.
Call before you dig.

BURLESON TRACT
PP-24-0060
PRELIMINARY PLAT

NO.	DESCRIPTION	BY	DATE

DATE: 11/14/2025

DESIGNED BY: XXX

DRAWN BY: XXX

CHECKED BY: XXX

DRAWING NAME: A140-0422 PL3.dwg

LJA
LJA Engineering, Inc.
Phone 512.439.4700
Fax 512.439.4716
2700 La Frontera Blvd.
Suite 200
Round Rock, Texas 78681

JOB NUMBER:
A140-0422

PL3

SHEET NO.
8

OF 97 SHEETS

Drawn: T. W. HOYSA
Title: 11/14/2025
User: T. W. HOYSA
PrintName: G:\A140-0422 Burleson-Tract-PP-24-0060-PL3.dwg

PHASE 1										
BLOCK	LOT (#)	AREA (SQ.FT.)	FRONT WIDTH @ R.O.W.	FRONT WIDTH @ R.L.	REAR WIDTH	AVERAGE WIDTH	Measure Type	Operative Width	NOTE	
A	1	22505	NA	NA				NA	COMMERCIAL	
A	2	36462	NA	NA				NA	COMMERCIAL	
A	3	273121	NA	NA				NA	COMMERCIAL	
B	1	761864	NA	NA				NA	COMMERCIAL	
B	2	433422	NA	NA				NA	COMMERCIAL	
B	3	301871	NA	NA				NA	COMMERCIAL	
B	4	11418	NA	NA				NA	COMMERCIAL	
B	5	110555	70	73	97	83	Curve	83	CORNER	
B	6	10400	70	70	70	70		70		
B	7	9100	70	70	70	70		70		
B	8	9100	70	70	70	70		70		
B	9	9100	70	70	70	70		70		
B	10	9100	70	70	70	70		70		
B	11	9868	92	89	69	80	Curve	80		
B	12	8847	72	71	62	67	Curve	67		
B	13	8580	66	66	66	66		66		
B	14	8580	66	66	66	66		66		
B	15	8580	66	66	66	66		66		
B	16	8576	66	66	66	66		66		
B	17	8190	63	63	63	63		63		
B	18	8190	63	63	63	63		63		
B	19	8781	64	64	64	64	Knuckle	64		
B	20	12983	65	65	113	91	Knuckle	91		
B	21	13538	49	67	169	109	Knuckle	67		
B	22	9496	70	77	74	72	Knuckle	77		
B	23	9264	70	70	70	70		70		
B	24	9100	70	70	70	70		70		
B	25	9529	74	74	74	74		74	CORNER/REDUCED	
B	26	9100	70	70	70	70		70		
B	27	9100	70	70	70	70		70		
B	28	9086	70	70	70	70	Curve	70		
B	29	9164	96	79	54	75	Curve	75		
B	30	10162	80	80	80	80	Curve	80		
B	31	10105	67	70	91	79	Curve	79		
B	32	10142	79	80	94	86	Curve	86		
B	33	13228	NA	NA				NA	HOA/DE/LS/PAE	
C	1	10252	80	80	80	80		80	CORNER	
C	2	9275	70	70	70	70		70		
C	3	9275	70	70	70	70		70		
C	4	9780	68	70	78	73	Curve	73		
C	5	9860	67	70	82	75	Curve	75		
C	6	9100	70	70	70	70	Curve	70		
C	7	9100	70	70	70	70		70		
C	8	9100	70	70	70	70		70		
C	9	9100	70	70	70	70		70		
C	10	10400	80	80	80	80		80		
C	11	10033	77	77	77	77		77	CORNER	
C	12	10366	80	80	80	80		80	CORNER	
C	13	10352	80	80	80	80		80	CORNER	
C	14	8190	63	63	63	63		63		
C	15	8190	63	63	63	63		63		
C	16	8190	63	63	63	63		63		
C	17	8190	63	63	63	63		63		
C	18	8190	63	63	63	63		63		
C	19	8190	63	63	63	63		63		
C	20	8195	68	63	68	63		63		
C	21	9215	78	77	77	77	Curve	77		
C	22	12056	94	90	67	80	Curve	80		
C	23	10946	80	80	76	78	Curve	78		
C	24	11200	80	80	80	80		80		
C	25	11152	80	80	80	80		80	CORNER	
D	1	15635	82	82	82	82	Curve	82	CORNER	
D	2	14724	81	81	78	80	Curve	80		
D	3	11175	70	70	70	71		70	HOA/DE	
D	4	9368	72	72	70	71		71		
D	5	9132	70	70	70	70	Curve	70		
D	6	9100	70	70	70	70		70		
D	7	9100	70	70	70	70		70		
D	8	9100	70	70	70	70		70		
D	9	9100	70	70	70	70		70		
D	10	9100	70	70	70	70		70		
D	11	9100	70	70	70	70		70		
D	12	9100	70	70	70	70		70		
D	13	9100	70	70	70	70		70		
D	14	9100	70	70	70	70		70		
D	15	9100	70	70	70	70		70		
D	16	9100	70	70	70	70		70		
D	17	9100	70	70	70	70		70		
D	18	10498	79	80	87	83	Curve	83	CORNER	
D	19	9738	75	70	77	76		75		
D	20	9100	70	70	70	70		70		
D	21	9100	70	70	70	70		70		
D	22	9100	70	70	70	70		70		
D	23	9100	70	70	70	70		70		
D	24	9100	70	70	70	70		70		
D	25	9100	70	70	70	70		70		
D	26	9100	70	70	70	70		70		
D	27	9100	70	70	70	70		70		
D	28	9100	70	70	70	70		70		
D	29	9100	70	70	70	70		70		
D	30	9100	70	70	70	70		70		
D	31	9095	70	70	70	70		70		
E	1	10352	87	87	87	87		87	CORNER	
E	2	11440	80	80	80	80	Curve	80		
E	3	10593	77	77	78	78		78	CORNER	
E	4	10966	81	84	98	90	Curve	90	CORNER	
E	5	11417	88	85	71	80	Curve	80	CORNER	
E	6	11419	80	80	79	80	Curve	80		
E	7	11440	80	80	80	80		80		

BLOCK	LOT #	AREA SQFT	PHASE 1				Measure Type	Operative Width	NOTE
			FRONT WIDTH @ R.O.W.	FRONT WIDTH @ B.L.	REAR WIDTH	AVERAGE WIDTH			
E	8	11652	90	90	90	90		90	CORNER
F	1	10482	82	82	79	81		82	
F	2	9100	70	70	70	70		70	
F	3	9100	70	70	70	70		70	
F	4	9100	70	70	70	70		70	
F	5	9100	70	70	70	70		70	
F	6	9100	70	70	70	70		70	
F	7	9151	70	70	70	70		70	
F	8	10269	80	80	80	80		80	CORNER
F	9	2614	NA	NA				NA	
G	1	10166	80	80	80	80		80	CORNER
G	2	9000	70	70	70	70		70	
G	3	9000	70	70	70	70		70	
G	4	9000	70	70	70	70		70	
G	5	9000	70	70	70	70		70	
G	6	9000	70	70	70	70		70	
G	7	9000	70	70	70	70		70	
G	8	9000	70	70	70	70		70	
G	9	13679	57	72	158	115	Knuckle	72	
G	10	29693	NA	NA				NA	HOA/LS/DE/PAE COMMERCIAL
G	11	113692	NA	NA				NA	
G	12	14164	52	72	171	122	Knuckle	72	
G	13	14164	52	72	171	122	Knuckle	72	
G	14	10146	73	72	93	83	Knuckle	72	
G	15	13052	70	70	70	70	Knuckle	70	
G	16	9100	70	70	70	70		70	
G	17	10556	80	80	86	83		80	CORNER
G	18	11358	66	70	90	80	Curve	80	
G	19	9539	68	70	79	75	Curve	75	
G	20	9539	68	70	79	75	Curve	75	
G	21	10613	63	70	124	97	Knuckle	70	
G	22	14178	48	70	182	126	Knuckle	70	
G	23	9071	71	77	94	86	Knuckle	77	
G	24	10653	80	80	95	87		80	CORNER COMMERCIAL
G	25	16940	NA	NA				NA	
H	1	11566	90	90	90	90		90	CORNER
H	2	10400	80	80	80	80		80	
H	3	10884	87	85	79	80	Curve	80	
H	4	10582	87	85	72	79	Curve	79	
H	5	10599	87	85	72	79	Curve	79	
H	6	9581	87	85	72	79	Curve	79	
H	7	10732	90	88	80	84	Curve	84	CORNER HOA/LS
H	8	3848	NA	NA				NA	
H	9	12268	70	73	87	80	Curve	80	
H	10	11239	70	73	87	80	Curve	80	
H	11	11217	70	73	87	80	Curve	80	
H	12	11286	76	84	84	80	Curve	80	
H	13	10400	80	80	80	80		80	
H	14	10352	90	90	90	90		90	CORNER
I	1	10211	86	86	71	79		86	
I	2	8285	70	76	71	71	Curve	71	CORNER
I	3	9736	80	77	59	70	Curve	71	
I	4	9100	70	70	70	70		70	
I	5	9100	70	70	70	70		70	
I	6	9464	68	70	78	73	Curve	73	
I	7	38154	NA	NA				NA	HOA/LS/PAE CORNER
J	1	12336	90	90	110	100	90	90	
J	2	10442	80	80	80	80		80	
J	3	10856	86	84	74	80	Curve	80	
J	4	11344	93	88	67	80	Curve	80	
J	5	12755	92	88	68	80	Curve	80	
J	6	11580	77	80	100	89	Curve	89	CORNER
J	7	10372	66	70	93	80	Curve	80	
J	8	9692	68	70	84	76	Curve	76	
J	9	9043	70	70	70	70		70	
J	10	11531	100	96	74	87	Curve	87	CORNER
K	1	10384	85	80	79	82	Curve	82	
K	2	10930	84	80	63	78	Curve	78	CORNER
K	3	11546	93	89	67	80	Curve	80	
K	4	11592	105	99	75	90	Curve	90	CORNER
L	1	10269	80	80	80	80		80	
L	2	9100	70	70	70	70		70	CORNER
L	3	9100	72	72	72	72		72	
L	4	10536	80	80	80	80		80	
L	5	9450	78	76	69	74	Curve	74	
L	6	9580	80	78	67	74	Curve	74	
L	7	10996	96	93	76	86		86	CORNER HOA/LS
L	8	2178	NA	NA				NA	
M	1	10269	80	80	80	80		80	CORNER
M	2	9100	70	70	70	70		70	
M	3	9360	72	72	72	72		72	
M	4	9360	72	72	72	72		72	
M	5	9678	68	70	81	75	Curve	75	
M	6	10300	67	70	87	77	Curve	77	
N	15	4614	NA	NA				NA	HOA/LS CORNER
N	1	10352	80	80	80	80		80	
N	2	9100	70	70	70	70		70	
N	3	9490	73	73	73	73		73	
N	4	10295	70	73	90	80	Curve	80	
N	5	10371	80	80	80	80		80	CORNER
N	6	10368	87	87	87	87		80	
N	7	11215	89	86	70	80	Curve	80	
N	8	10400	80	80	80	80		80	
N	9	9928	76	76	76	76		76	
N	10	10352	80	80	80	80		80	CORNER
O	1	10569	70	72	49	61		70	
O	2	9932	71	70	71	71	Curve	70	
O	3	9273	70	70	70	70	Curve	70	
O	4	10339	80	80	80	80	Curve	80	CORNER

PHASE 4									
BLOCK	LOT (#)	AREA (SQFT)	FRONT WIDTH @R.O.W.	FRONT WIDTH @B.L.	REAR WIDTH	AVERAGE WIDTH	Measure Type	Operative Width	NOTE
AA	22	1524	NA	NA				NA	PUBLIC PARK
AA	80	9597	80	80	80	80		80	
AA	81	10000	80	80	80	80		80	
AA	82	10400	80	80	80	80		80	
AA	83	9100	70	70	70	70		70	
AA	84	9100	70	70	70	70		70	
AA	85	9539	70	70	71	71		70	
AA	86	9297	77	77	70	74	Knuckle	77	
AA	87	13620	55	73	171	113	Knuckle	73	
AA	88	12933	61	73	143	102	Knuckle	73	
AA	89	9724	76	76	74	75	Knuckle	76	
AA	90	10974	78	80	91	85	Curve	85	CORNER
AA	91	9100	70	70	70	70		70	
AA	92	9100	70	70	70	70		70	
AA	93	9128	70	70	70	70		70	
AA	94	77314	NA	NA				NA	HOA/DE
AA	95	10612	101	95	59	80	Curve	80	
AA	96	10198	66	70	92	79	Curve	79	
AA	97	10126	66	70	92	79	Curve	79	
AA	98	10126	66	70	92	79	Curve	79	
AA	99	10126	66	70	92	79	Curve	79	
AA	100	10291	65	70	92	79	Curve	79	
AA	101	9268	70	70	60	70	Curve	70	
AA	102	10733	94	90	66	80	Curve	80	
AA	103	10060	76	70	70	73	Curve	73	
AA	104	2657	NA	NA				NA	HOA/LS
CC	13	9100	70	70	70	70		70	
CC	14	9597	70	70	70	70		70	
CC	15	10000	70	70	70	70		70	
CC	16	10400	70	70	70	70		70	
CC	17	9100	80	80	80	80		80	
CC	18	12160	87	101	84	84		87	CORNER
CC	19	10256	80	80	80	80		80	CORNER
CC	20	9297	70	70	70	70		70	
CC	21	13620	70	70	70	70		70	
CC	22	12933	70	70	70	70		70	
CC	23	9724	75	75	75	75		75	
CC	24	9100	75	75	75	75		75	
CC	25	9100	75	75	72	73	Curve	73	
EE	1	10257	80	80	80	80		80	CORNER
EE	2	9100	70	70	70	70		70	
EE	3	9100	70	70	70	70		70	
EE	4	9100	70	70	70	70		70	
EE	5	10426	80	80	81	81		80	
EE	6	9983	72	74	85	79	Curve	79	
EE	7	10342	73	75	87	80	Curve	80	
EE	8	9705	68	70	82	75	Curve	75	
EE	9	10725	79	80	88	84	Curve	84	CORNER
FF	1	10267	80	80	80	80		80	CORNER
FF	2	10375	80	80	80	80		80	
FF	3	10333	80	80	80	80		80	
FF	4	10333	80	80	80	80		80	
FF	5	10440	79	80	81	80	Curve	80	
FF	6	10022	66	70	91	79	Curve	79	
FF	7	10796	77	80	98	88	Curve	88	CORNER
FF	8	10418	80	80	80	80	Curve	80	CORNER
FF	9	10235	84	80	59	72	Curve	72	
FF	10	9817	84	80	65	75	Curve	75	
FF	11	9422	73	73	71	72	Curve	72	
FF	12	10400	80	80	80	80		80	
FF	13	10400	80	80	80	80		80	
FF	14	9100	70	70	70	70		70	
FF	15	10264	80	80	80	80		80	CORNER
GG	4	9555	74	74	74	74		74	
GG	5	9555	74	74	74	74		74	
GG	6	9613	74	74	74	74		74	
GG	7	9400	73	73	73	73		73	
GG	8	10147	85	83	71	78	Curve	78	
GG	9	11507	104	103	74	89	Curve	89	CORNER
GG	10	14455	78	80	101	90	Curve	90	CORNER
GG	11	11706	67	70	93	80	Curve	80	
GG	12	11292	67	70	86	77	Curve	77	
GG	13	12532	84	84	76	80	Curve	80	
GG	14	12283	80	80	79	80		80	
GG	15	11340	77	80	91	84	Knuckle	80	
GG	16	19567	57	79	130	94	Knuckle	79	
GG	17	9005	70	73	96	83	Knuckle	73	
GG	18	9124	70	70	70	70		70	
GG	19	9128	70	70	70	70		70	
GG	20	9128	70	70	70	70		70	
GG	21	9128	70	70	70	70		70	
GG	22	9128	70	70	70	70		70	
GG	23	9457	77	77	70	74	Knuckle	77	
GG	24	12756	52	73	187	120	Knuckle	73	
GG	25	11297	69	72	111	90	Knuckle	72	
GG	26	9754	71	72	73	72	Knuckle	72	
GG	27	15345	58	72	180	119	Knuckle	72	
GG	28	17509	52	73	208	130	Knuckle	73	
GG	29	14926	52	73	187	120	Knuckle	73	
GG	30	51013	NA					NA	HOA/LS
GG	31	9100	70	70	70	70		70	
GG	32	9100	70	70	70	70		70	
GG	33	9100	70	70	70	70		70	
GG	34	10266	80	70	80	80		80	
GG	35	9136	70	70	71	71		70	
GG	36	11262	79	81	96	88		79	
GG	37	10892	96	91	62	79	Curve	79	
GG	38	10000	81	80	86	90		81	CORNER
GG	39	10126	66	70	92	79	Curve	79	
GG	40	10080	93	88	63	78	Curve	78	
GG	41	10594	98	105	62	80	Curve	80	
GG	42	10639	99	105	61	80	Curve	80	
GG	43	9847	85	82	65	75	Curve	75	
GG	44	9702	68	70	82	75	Curve	75	
GG	45	10182	66	70	91	79	Curve	79	
GG	46	9253	69	70	73	71	Curve	71	
GG	47	27117	NA	NA				NA	HOA/LS

Deviation Table - Phase 1 180 Single Family Lots

Block	Lot	Width (ft)	Deviation (ft)	Area (ft)	Deviation (ft)	Notes
B	12	67	3	8847	153	
B	13	66	4	8580	420	
B	14	66	4	8580	420	
B	15	66	4	8580	420	
B	16	66	4	8576	424	
B	17	63	7	8190	810	
B	18	63	7	8190	810	
B	19	64	6	8781	219	
B	20	65	5	12983	-3983	
B	21	67	3	13538	-4538	
B	25	74	6	9529	471	Corner
C	14	63	7	8190	810	
C	15	63	7	8190	810	
C	16	63	7	8190	810	
C	17	63	7	8190	810	
C	18	63	7	8190	810	
C	19	63	7	8190	810	
C	20	63	7	8195	805	
# Lots with Deviation				18		
Total Lots Phase 1				180		
Deviation Lots				10%		

Deviation Table - Phase 2 154 Single Family Lots

Block	Lot	Width (ft)	Deviation (ft)	Area (ft)	Deviation (ft)	Notes
U	2	63	7	8190	810	
U	3	63	7	8190	810	
U	4	63	7	8190	810	
U	5	63	7	8190	810	
U	6	63	7	8190	810	
U	7	64	6	8272	728	
U	8	63	7	8190	810	
U	9	63	7	8190	810	
U	10	63	7	8190	810	
U	11	63	7	8190	810	
AA	2	65	5	9100	-100	
KK	1	78	2	10006	-6	CORNER/reduced
KK	16	78	2	10006	-6	CORNER/reduced
# Lots with Deviation				13		
Total Lots Phase 2				154		
Deviation Lots				8%		

Offset Table - Phase 3 117 Single Family Lots

Block	Lot	Width (ft)	Deviation (ft)	Area (ft)	Deviation (ft)	Notes
D	38	67	3	8710	290	
D	39	63	7	8190	810	
D	40	63	7	8190	810	
D	41	63	7	8190	810	
D	42	63	7	8190	810	
D	43	63	7	8190	810	
D	44	63	7	8190	810	
D	45	63	7	8190	810	
D	46	63	7	8190	810	
D	47	63	7	8190	810	
D	48	63	7	8190	810	
P	1	72	8	13788	-3788	CORNER/REDUCED
# Lots with Deviation				12		
Total Lots Phase 1				117		
Deviation Lots				10%		

Offset Table - Phase 4 No Single Family Lots fall outside the allowed range of the Single Family Suburban Zoning Category.

Measurement Standards:

1. Rectangular Lot - at front ROW Line
2. Corner Lot - From Lot Line to intersection of front and side ROW Lines
3. Curved/Trapezoidal Lot - Average of Front and Rear lot line lengths
4. Knuckle - At front Setback, front line may be short
5. Curved Corners - either front or side ROW line curved, measure per combination of 2. and 3.

Reduced Lots

1. May reduce from minimum by 10% of minimum width (63 foot minimum (72 foot corner lots))
2. May reduce from minimum area up to 10% (8100 sf minimum (9000 sf corner lots))

LOCATION OF EXISTING UNDERGROUND AND OVERHEAD UTILITIES ARE APPROXIMATE LOCATIONS ONLY. THE CONTRACTOR SHALL DETERMINE THE EXACT LOCATION OF ALL EXISTING UTILITIES PRIOR TO BEGINNING WORK AND SHALL BE FULLY RESPONSIBLE FOR ANY AND ALL DAMAGES WHICH MIGHT OCCUR.



BURLESON TRACT

PP-24-0060

LOT AREA TABLES



REVISIONS				
NO.	DESCRIPTION	BY	DATE	

DATE: 11/14/2025
DESIGNED BY: XXX
DRAWN BY: XXX
CHECKED BY: XXX
DRAWING NAME: A:\040422 PL6.dwg



LJA
LJA Engineering, Inc.
2700 La Frontera Blvd.
Suite 200
Round Rock, Texas 78681
Phone 512.439.4700
Fax 512.439.4716
FRN-F-1386

JOB NUMBER:
A140-0422
PL6
SHEET NO.
11
OF 97 SHEETS

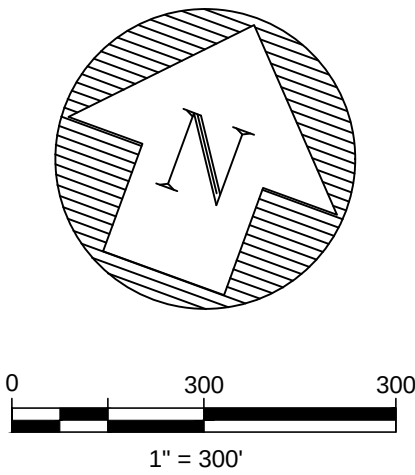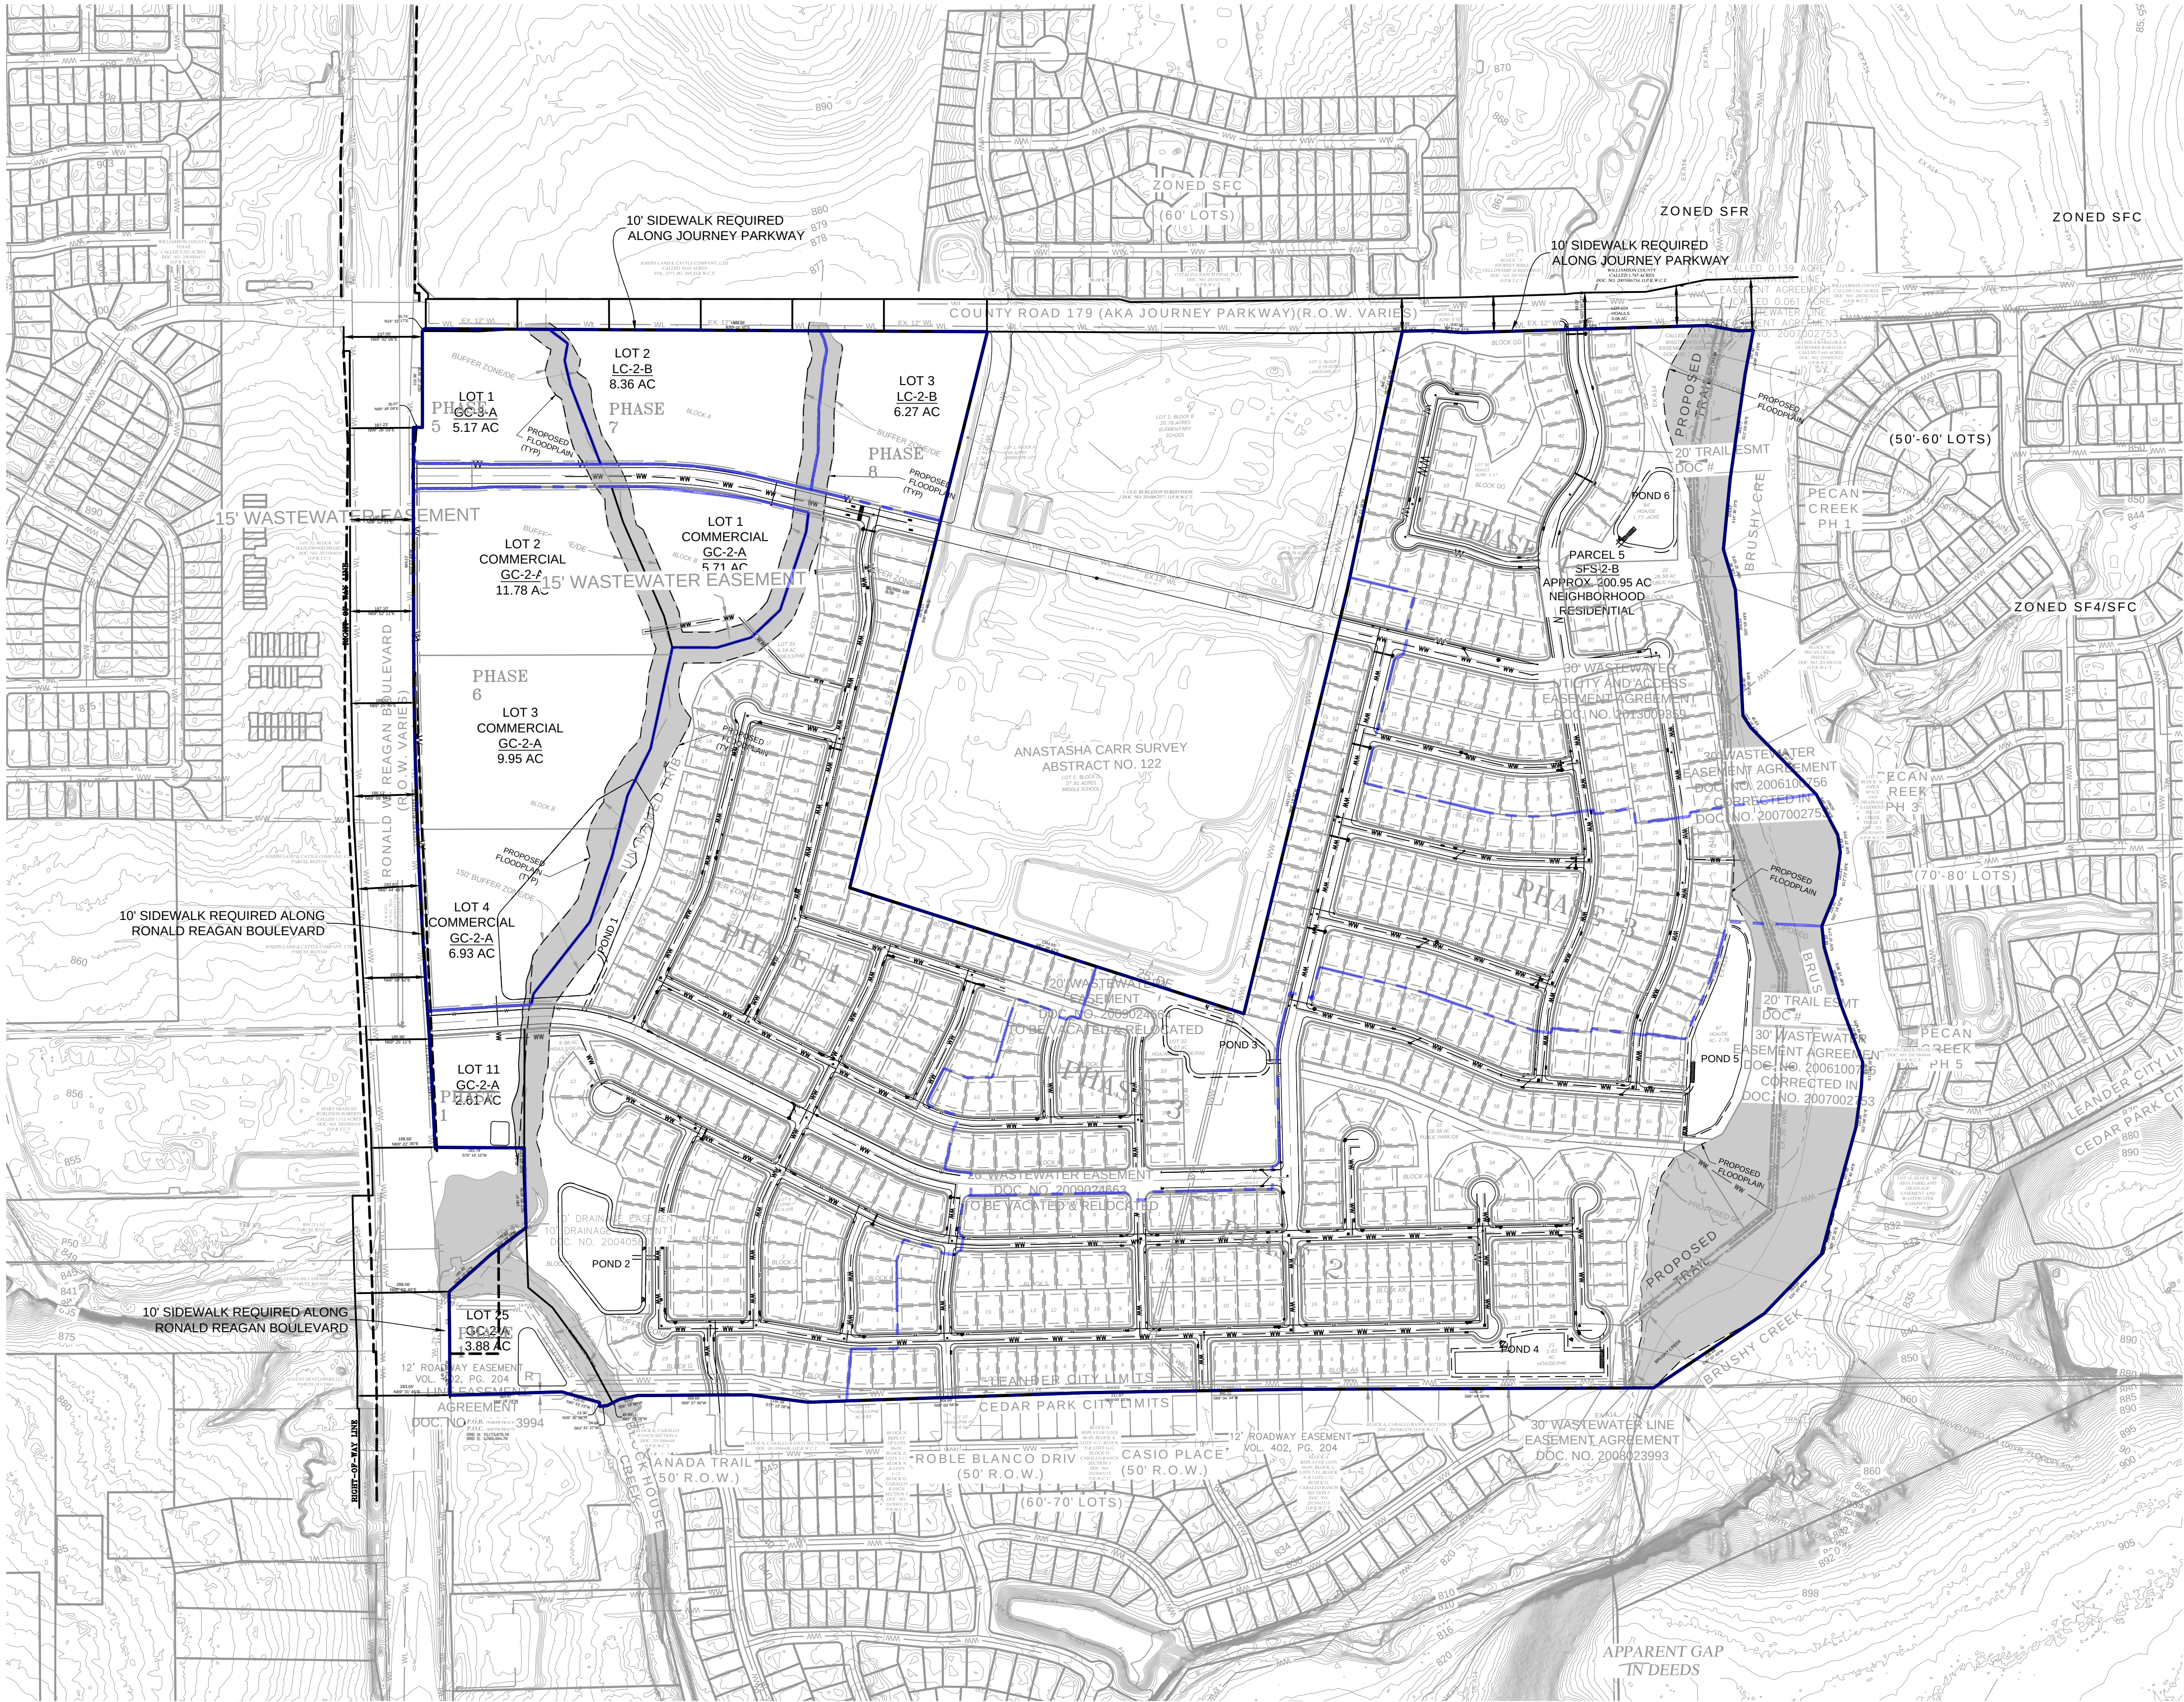

- W — WATER LINE
— WW — WASTEWATER LINE
— S — STORM DRAIN LINE
POND APPROXIMATE WQ/DETENTION POND LIMITS (INCLUDING ACCESS DRIVES/RAMPS)
--- PHASING LINE

- NOTES:
- EXPECTED STATIC PRESSURE FROM 1127 PRESSURE PLANE
HIGH LOT 22, BLOCK AA, ELEV=934 msl, 126 psi
LOW LOT 1, BLOCK A, ELEV= 884msl, 105 psi
ALL LOTS WILL REQUIRE A PRESSURE REDUCING VALVE SET TO 65 psi
 - LUE REQUIREMENTS:
PHASE 1: 195 LUES
PHASE 2: 144 LUES
PHASE 3: 128 LUES
PHASE 4: 136 LUES
PHASE 5: 49 LUES
PHASE 6: 51 LUES
PHASE 7: 14 LUES
PHASE 8: 39 LUES
 - ROADWAY ADEQUACY ORDINANCE NOTE: JOURNEY PARKWAY IS SHOWN TO BE EXPANDED TO A 4-LANE DIVIDED ROADWAY SECTION ON THE CITY OF LEANDER TRANSPORTATION PLAN. THE DEVELOPER OF THIS PRELIMINARY PLAT AREA WILL BE REQUIRED TO PAY FOR OR CONSTRUCT ONE-HALF OF THE ADDITIONAL LANES ALONG THE PROJECT FRONTAGE AT TIME OF FINAL PLAT. SUFFICIENT ROW DEDICATION IS PROPOSED WITH THE PRELIMINARY PLAT.

LOCATION OF EXISTING UNDERGROUND AND OVERHEAD UTILITIES ARE APPROXIMATE LOCATIONS ONLY. THE CONTRACTOR SHALL DETERMINE THE EXACT LOCATION OF ALL EXISTING UTILITIES PRIOR TO BEGINNING WORK AND SHALL BE FULLY RESPONSIBLE FOR ANY AND ALL DAMAGES WHICH MIGHT OCCUR.



BURLESON TRACT
PP-24-0060

OVERALL IMPROVEMENTS

REVISIONS		DATE
NO.	DESCRIPTION	BY

DATE: 11/14/2025
DESIGNED BY: XXX
DRAWN BY: XXX
CHECKED BY: XXX
DRAWING NAME: A:\140-0422-SFD.dwg



LJA
LJA Engineering, Inc.
2700 La Frontera Blvd.
Suite 200
Round Rock, Texas 78681
Phone 512.439.4700
Fax 512.439.4716
FRN-1386

JOB NUMBER:	A140-0422
OI1	
SHEET NO.	12
OF 97 SHEETS	

Drawn: 14 Jan 2025, 12:00 PM
PrintName: G:\140-0422 Burleson-Roberts Property\ACAD - PRELIM - Sheet Files\A140-0422 DM2.dwg



LOCATION OF EXISTING
UNDERGROUND AND OVERHEAD
UTILITIES ARE APPROXIMATE
LOCATIONS ONLY. THE
CONTRACTOR SHALL DETERMINE
THE EXACT LOCATION OF ALL
EXISTING UTILITIES PRIOR TO
BEGINNING WORK AND SHALL BE
FULLY RESPONSIBLE FOR ANY AND
ALL DAMAGES WHICH MIGHT OCCUR.

811
Know what's below.
Call before you dig.


Junction-East				
	100yr	25yr	10yr	2yr
Existing	2313.1	1664	1282.2	728.9
Proposed	2318.1	1612.2	1222.1	685.9
	5	-51.8	-60.1	-43

Junction-West				
	100yr	25yr	10yr	2yr
Existing	1860.3	1329	1016.5	564.6
Proposed	1813.8	1281.7	967.9	536.4
	-46.5	-47.3	-48.6	-28.2

Junction-South				
	100yr	25yr	10yr	2yr
Existing	372.7	265.9	202.9	111.1
Proposed	124.2	90.3	70.5	41.8
	-248.5	-175.6	-132.4	-69.3

REVISIONS		DATE
NO.	DESCRIPTION	BY

DATE: 11/14/2025
DESIGNED BY: XXX
DRAWN BY: XXX
CHECKED BY: XXX
DRAWING NAME: A:\140-0422 DM2.dwg

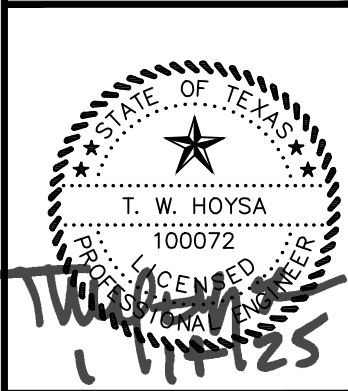


LJA Engineering, Inc.
2700 La Frontera Blvd.
Suite 200
Round Rock, Texas 78681
Phone 512.439.4700
Fax 512.439.4716
FRN-1386

JOB NUMBER:
A140-0422
DM 2
SHEET NO.
14
OF 97 SHEETS

BURLESON TRACT
PP-24-0060
DEVELOPED DRAINAGE AREA MAP

Drawn: T.W. 14 Jan 2025, 12:00pm
Plot Name: G:\A140-0422-Burleson-Roberts Properties\A140-0422-SS1.dwg

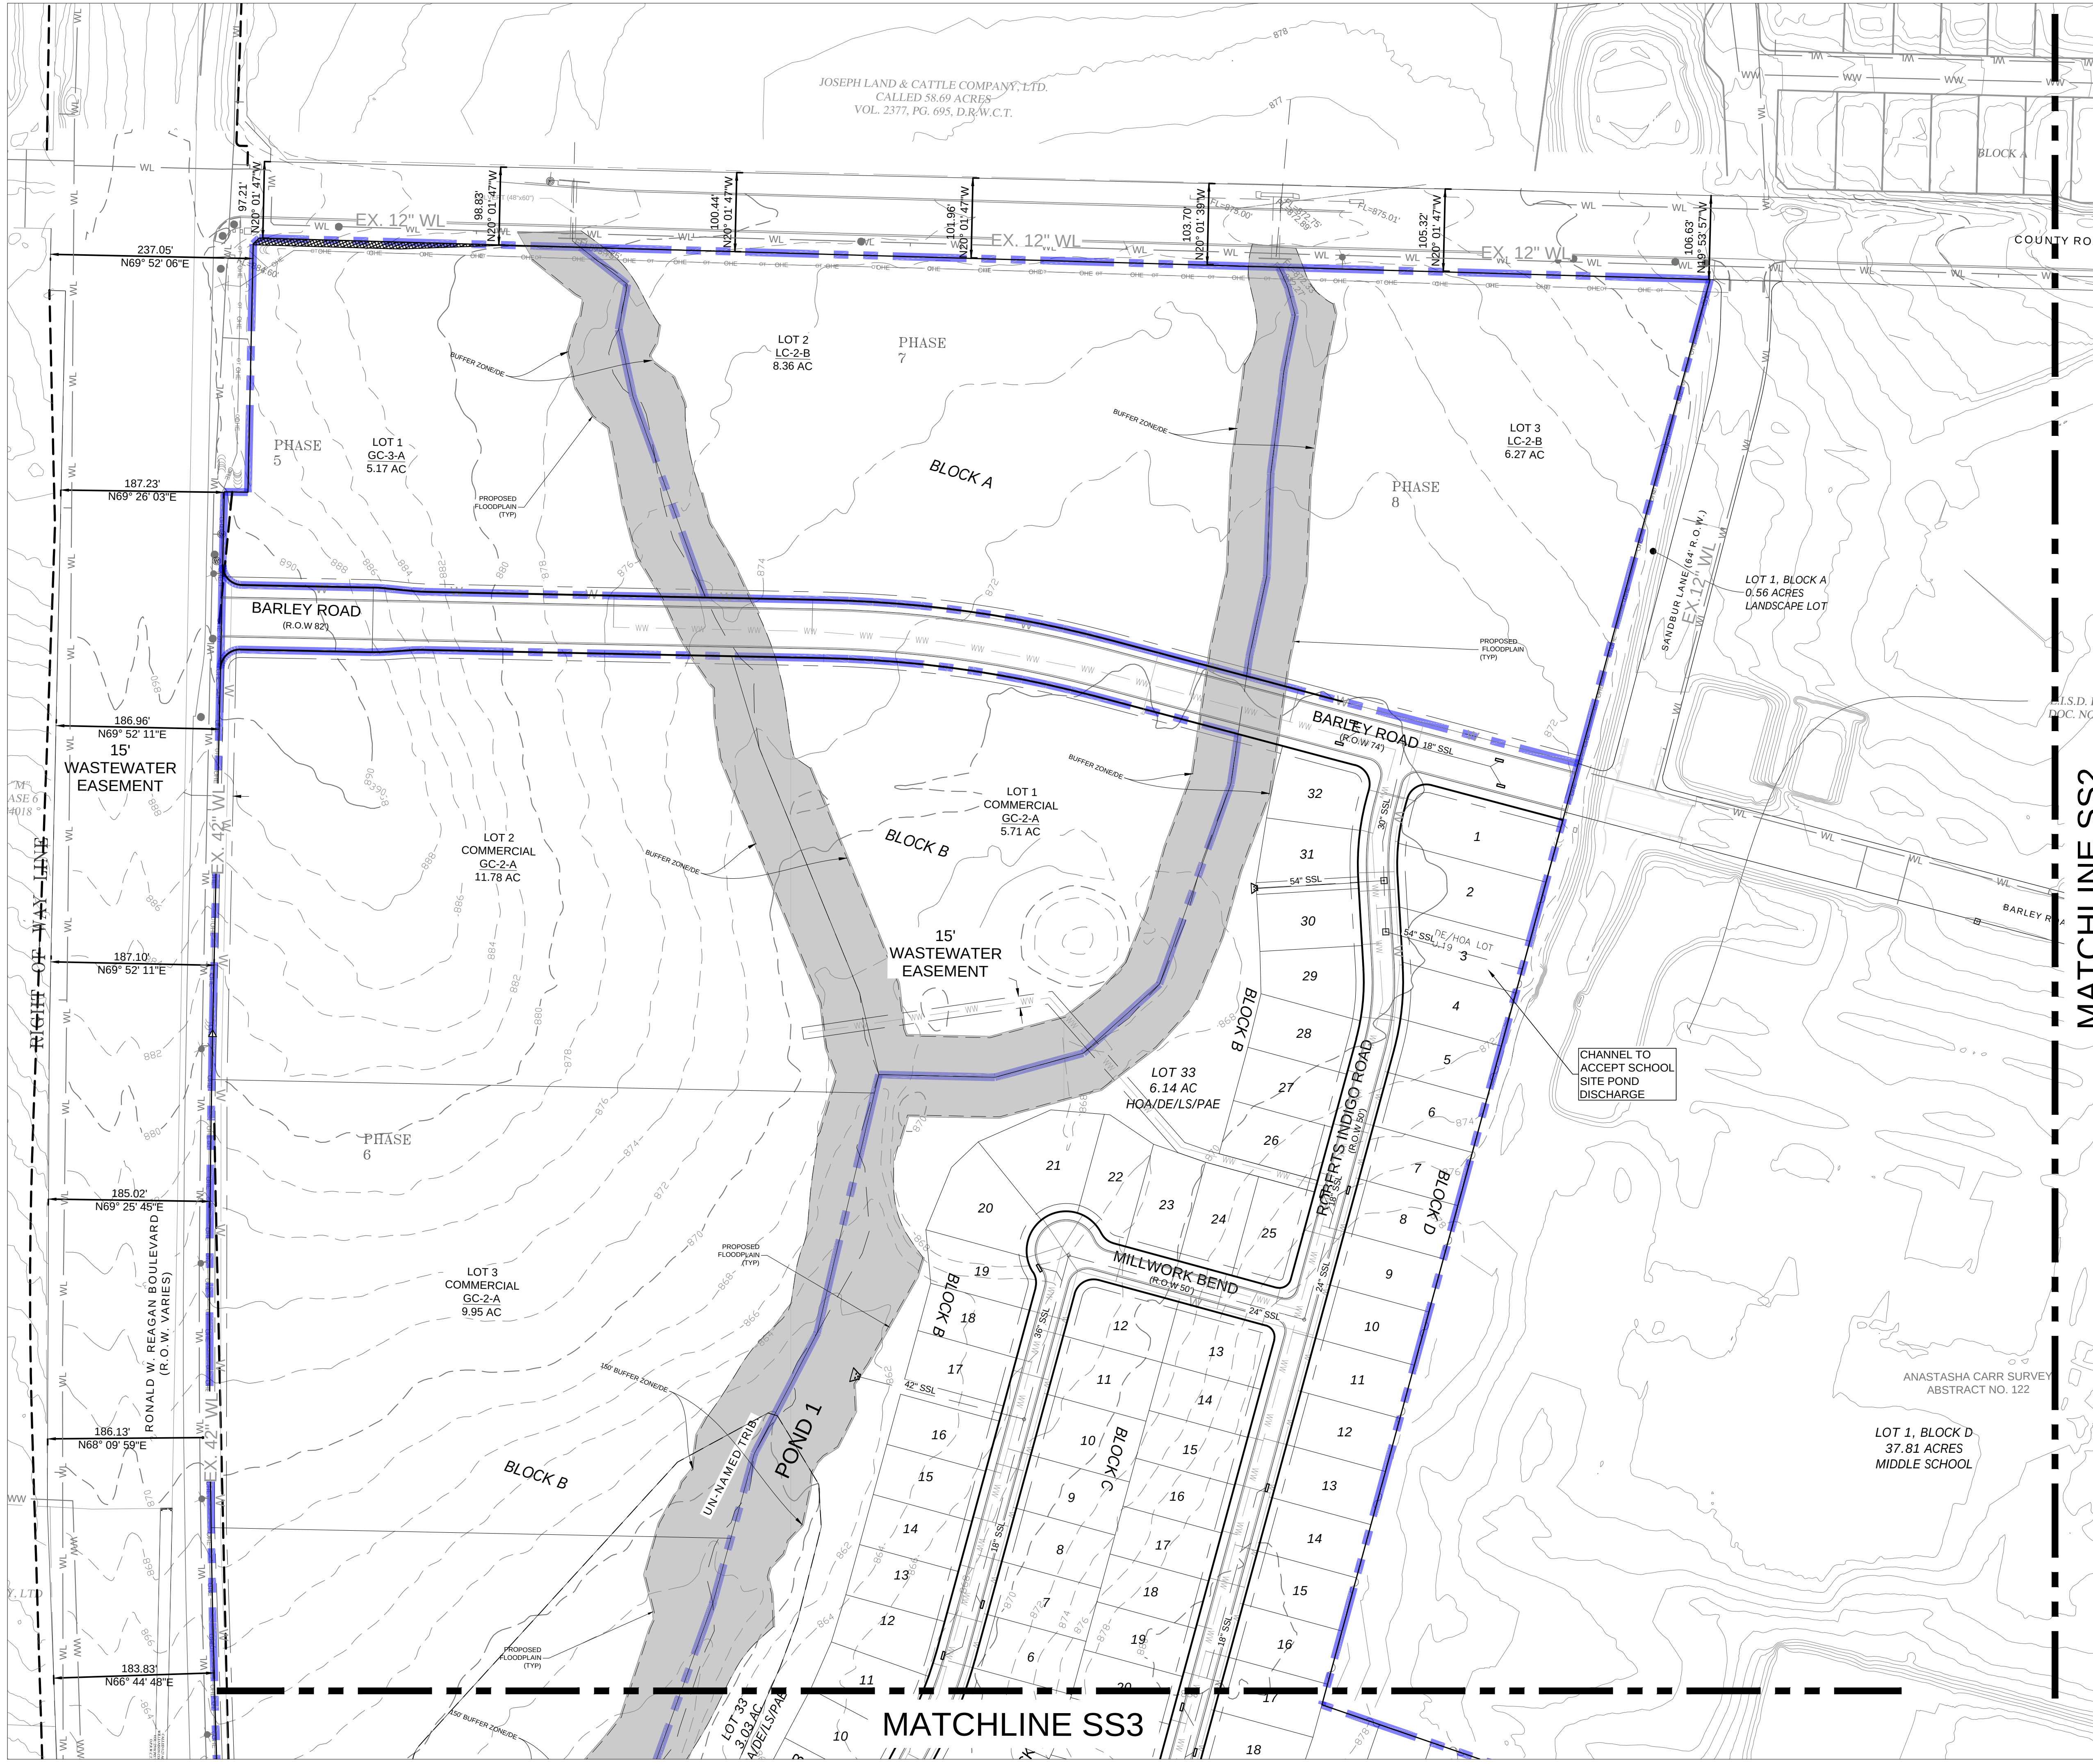


LOCATION OF EXISTING
UNDERGROUND AND OVERHEAD
UTILITIES ARE APPROXIMATE
LOCATIONS ONLY. THE
CONTRACTOR SHALL DETERMINE
THE EXACT LOCATION OF ALL
EXISTING UTILITIES PRIOR TO
BEGINNING WORK AND SHALL BE
FULLY RESPONSIBLE FOR ANY AND
ALL DAMAGES WHICH MIGHT OCCUR.



Know what's below.
Call before you dig.

REVISIONS		DATE
NO.	DESCRIPTION	BY



DATE: 11/14/2025	DESIGNED BY: XXX	DRAWN BY: XXX	CHECKED BY: XXX	DRAWING NAME: A140-0422-SS1.dwg
------------------	------------------	---------------	-----------------	---------------------------------

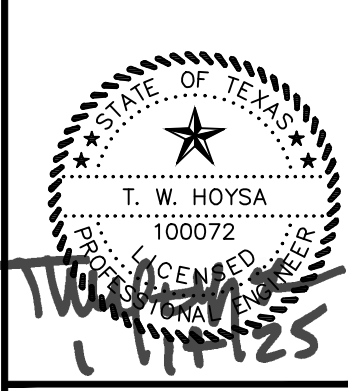

LJA Engineering, Inc.
Phone 512.439.4700
Fax 512.439.4716
Round Rock, Texas 78681

JOB NUMBER: A140-0422
SS 1
SHEET NO. 15
OF 97 SHEETS

Drawn: T. Hoysa, 1/14/2025, 12:00pm
User: T. Hoysa, 1/14/2025, 12:00pm
Print Name: G:\140-0422-Burleson-Subdivisions\Sheet Files\A140-0422-SS2.dwg

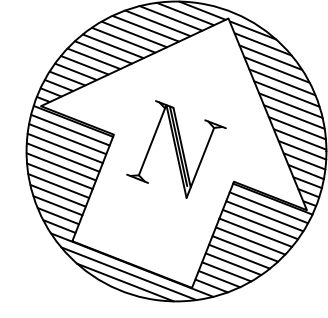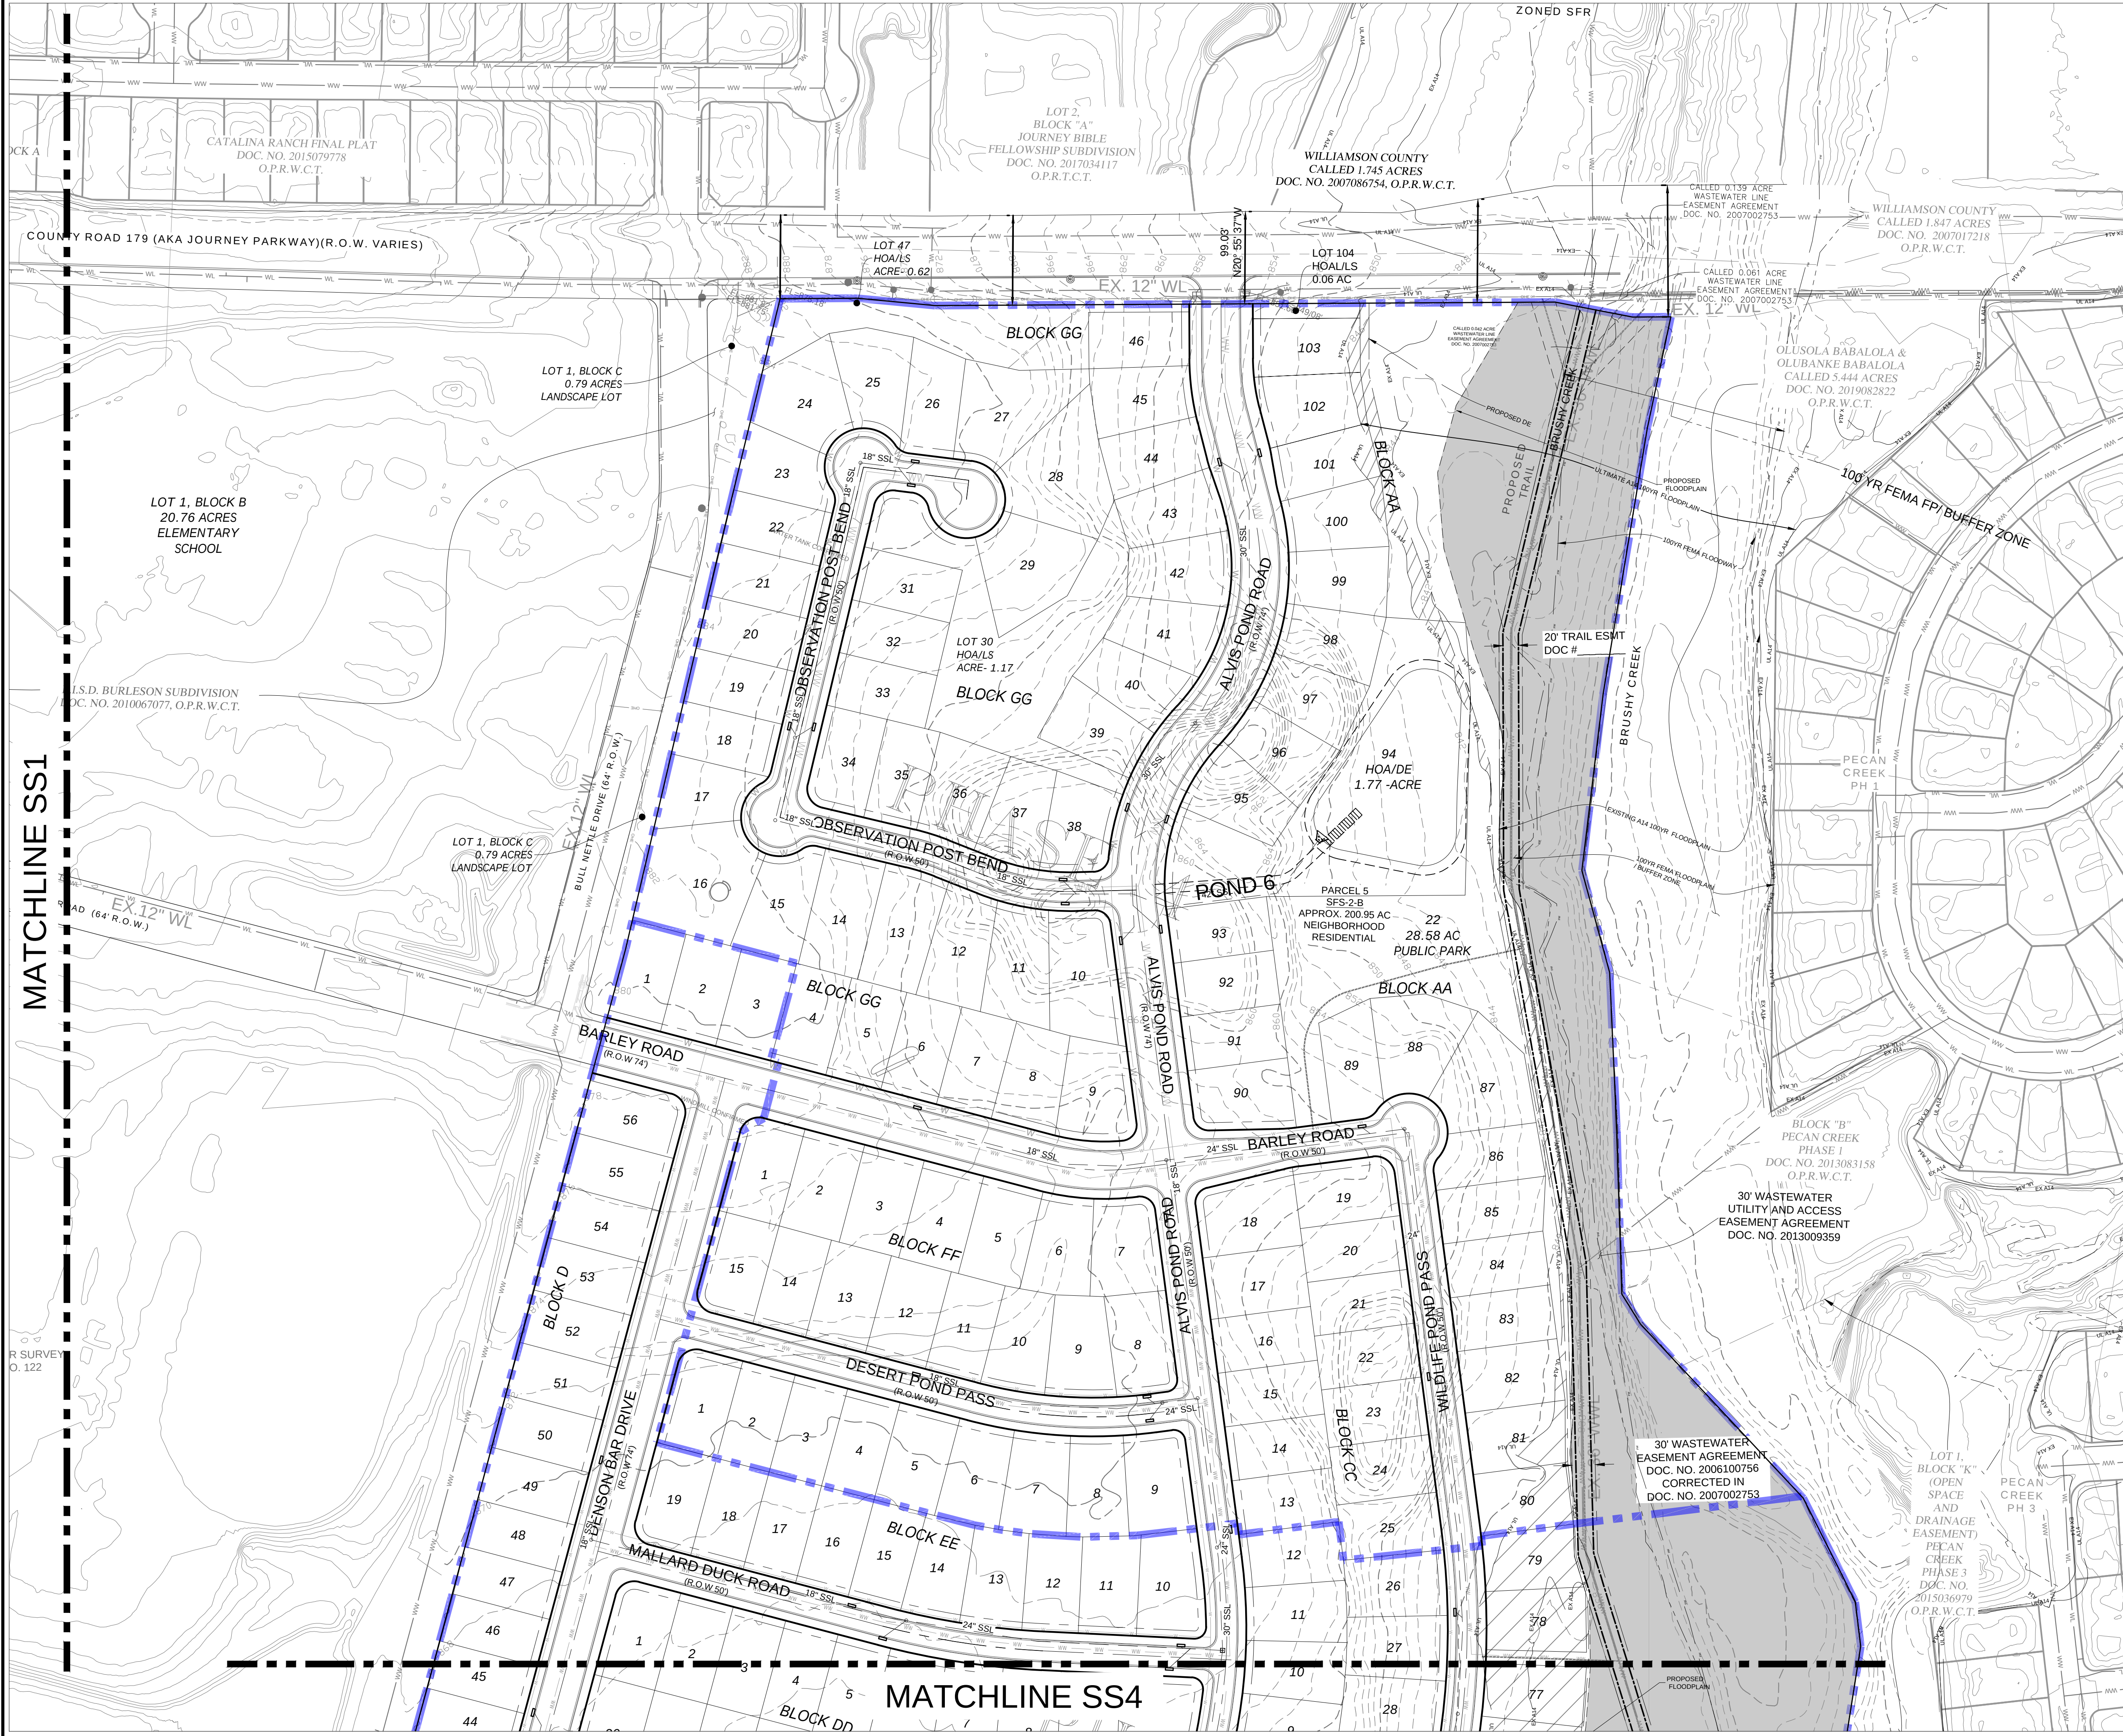

0 100 200
1" = 100'

LEGEND:

- 10" CURB INLET
- STORM SEWER LINE
- WATER LINE
- WASTEWATER LINE
- BUFFER ZONE
- PHASING LINE
- AREA TO BE REMOVED FROM ULTIMATE ATLAS 14 FLOODPLAIN LIMITS WITH NO RISE TO FLOODPLAIN ELEVATIONS MODELED.

LOCATION OF EXISTING UNDERGROUND AND OVERHEAD UTILITIES ARE APPROXIMATE LOCATIONS ONLY. THE CONTRACTOR SHALL DETERMINE THE EXACT LOCATION OF ALL EXISTING UTILITIES PRIOR TO BEGINNING WORK AND SHALL BE FULLY RESPONSIBLE FOR ANY AND ALL DAMAGES WHICH MIGHT OCCUR.




BURLESON TRACT
PP-24-0060

STORM SEWER LAYOUT



REVISIONS		DATE
NO.	DESCRIPTION	BY

DATE: 1/14/2025
DESIGNED BY: T. HOYSA
DRAWN BY: T. HOYSA
CHECKED BY: T. HOYSA
DRAWING NAME: A140-0422-SS2.dwg

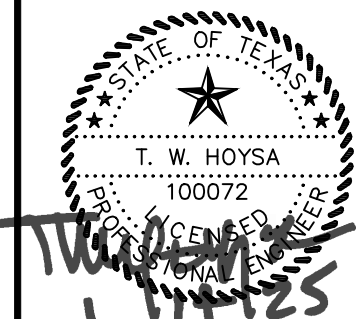

LJA
LJA Engineering, Inc.
2700 La Frontera Blvd.
Suite 200
Round Rock, Texas 78681
Phone 512.439.4700
Fax 512.439.4716
FRN-4-1386

JOB NUMBER:
A140-0422
SS 2
SHEET NO.
16
OF 97 SHEETS

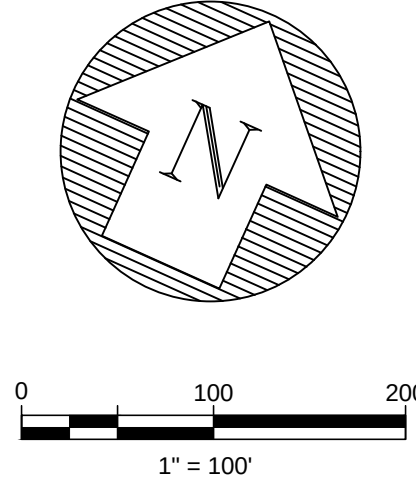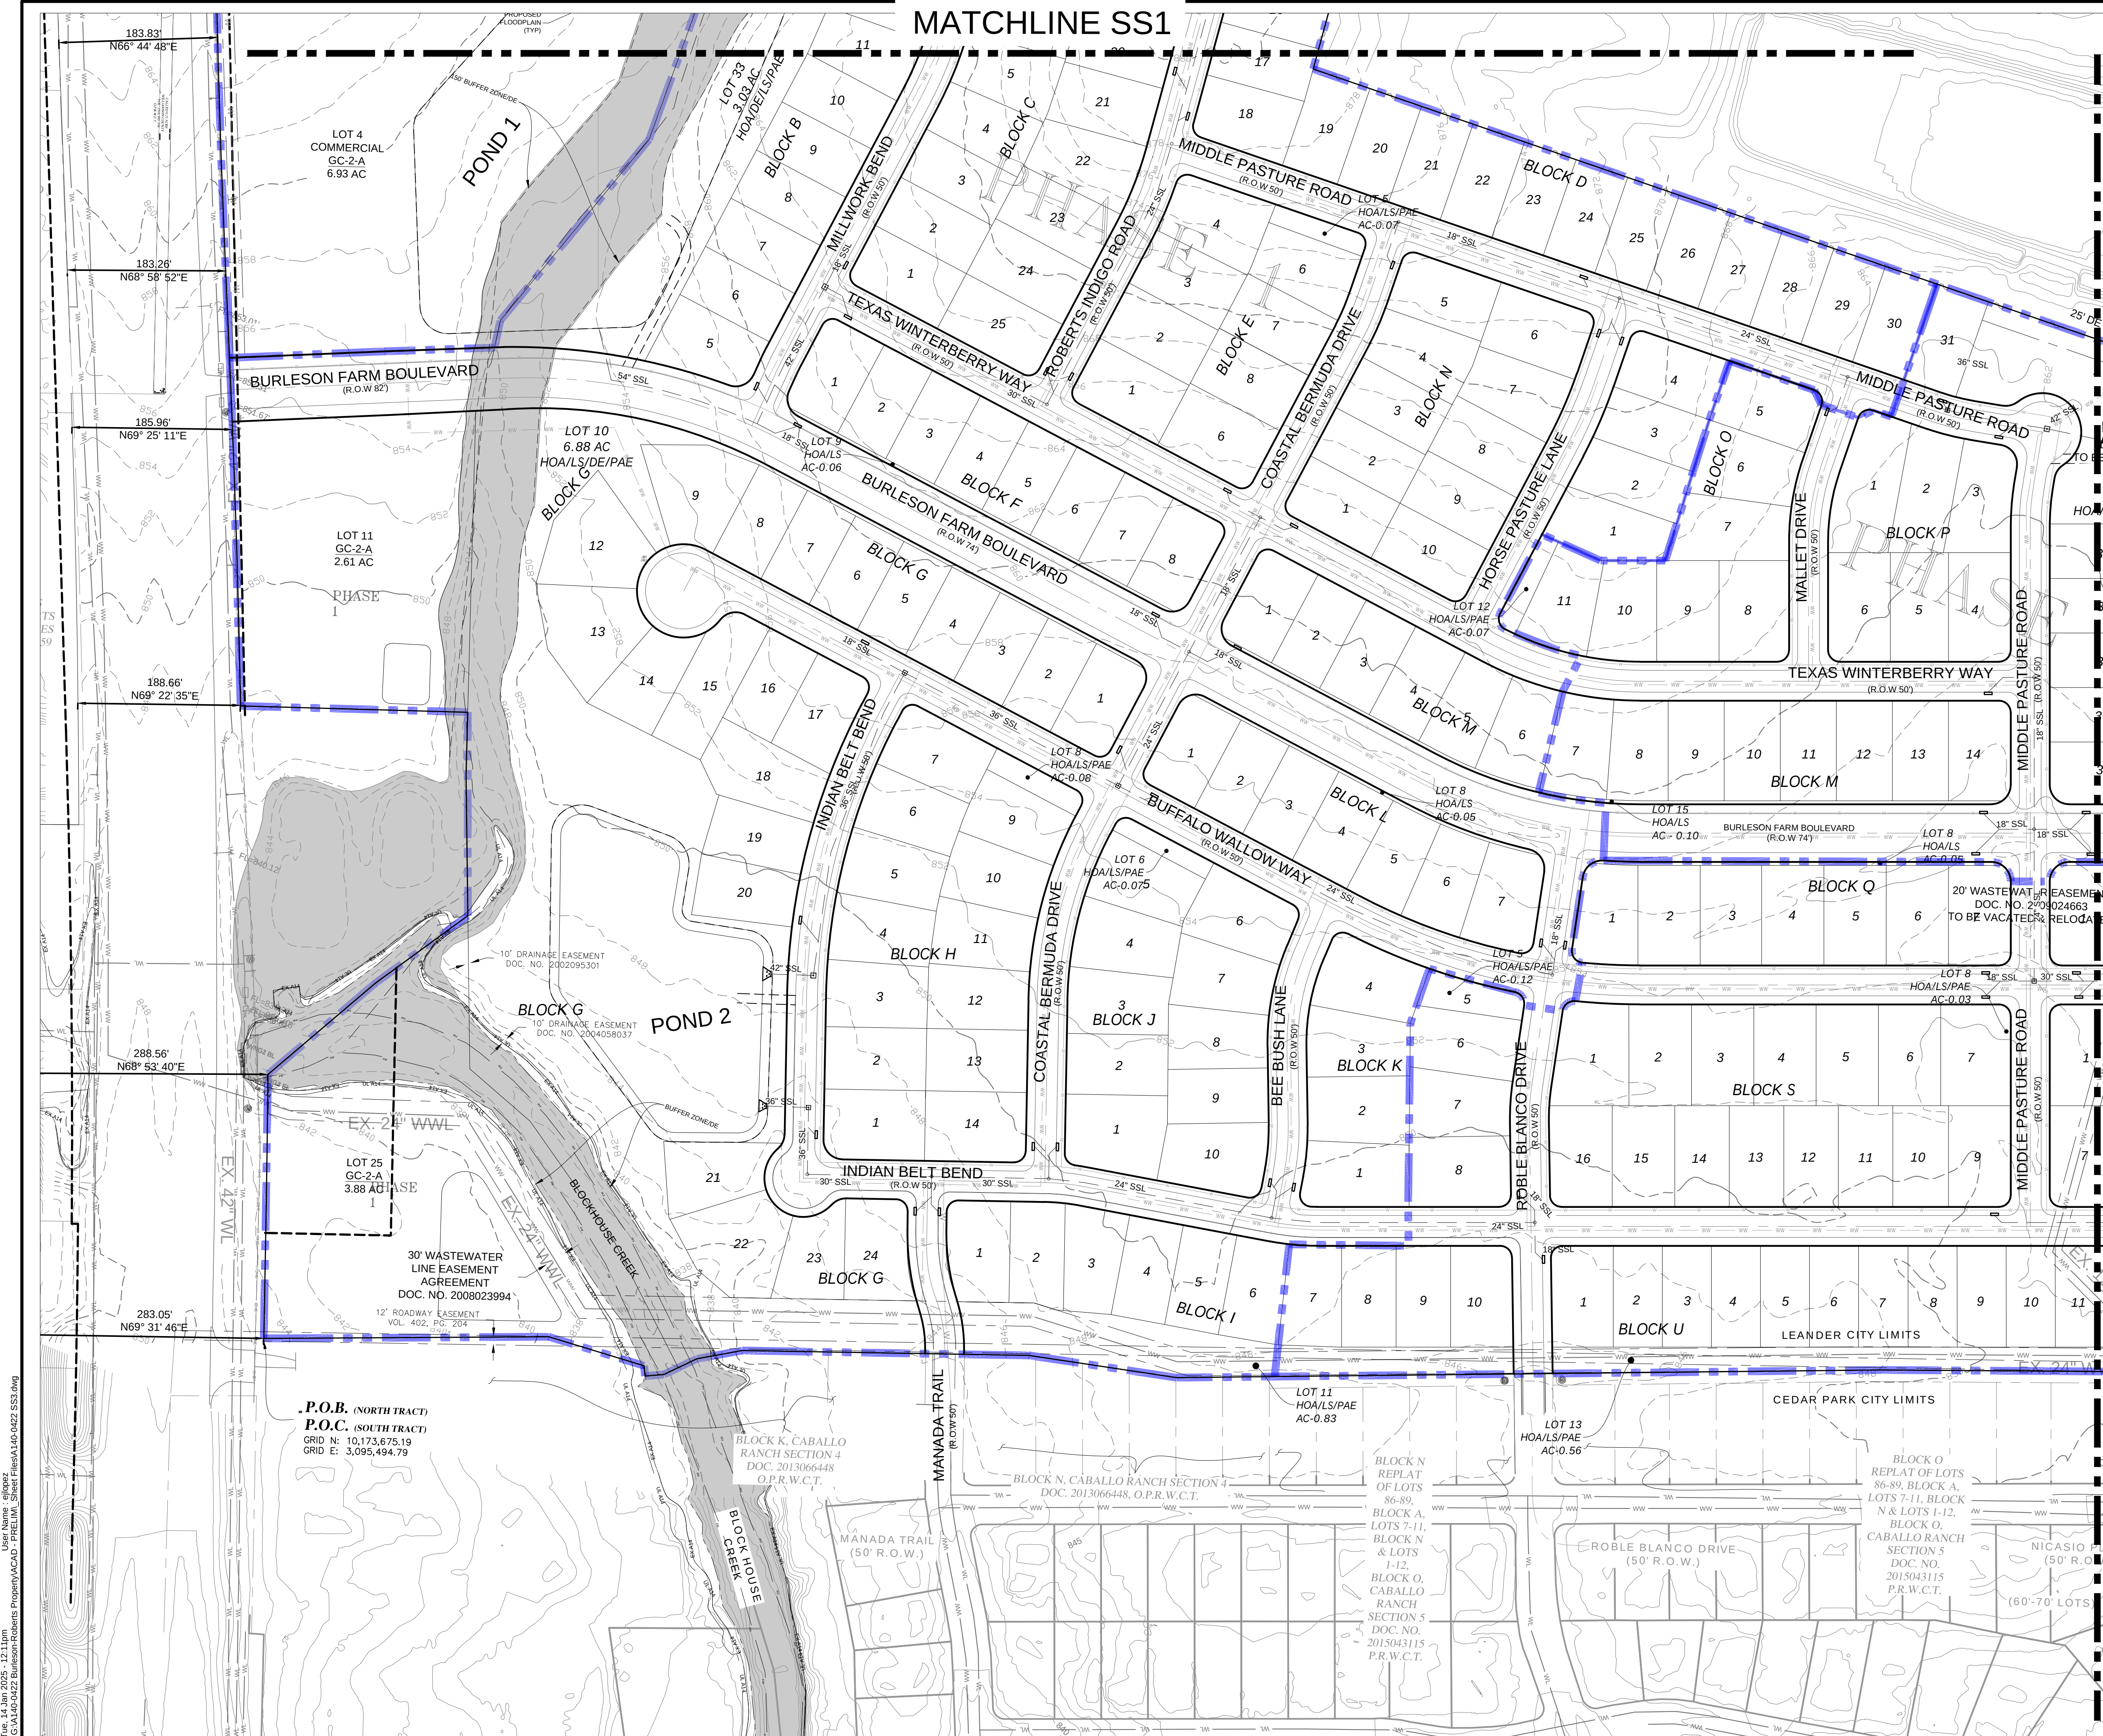

- LEGEND:
- 10" CURB INLET
 - STORM SEWER LINE
 - WATER LINE
 - WASTEWATER LINE
 - BUFFER ZONE
 - PHASING LINE

LOCATION OF EXISTING UNDERGROUND AND OVERHEAD UTILITIES ARE APPROXIMATE LOCATIONS ONLY. THE CONTRACTOR SHALL DETERMINE THE EXACT LOCATION OF ALL EXISTING UTILITIES PRIOR TO BEGINNING WORK AND SHALL BE FULLY RESPONSIBLE FOR ANY AND ALL DAMAGES WHICH MIGHT OCCUR.



BURLESON TRACT
PP-24-0060

STORM SEWER LAYOUT

REVISIONS	
NO.	DESCRIPTION

DATE: 11/14/2025

DESIGNED BY: XXX

DRAWN BY: XXX

CHECKED BY: XXX

DRAWING NAME: A140-0422 SS3.dwg

Phone 512.439.4700
Fax 512.439.4716
Round Rock, Texas 78681


2700 La Frontera Blvd.
Suite 200
Round Rock, Texas 78681

JOB NUMBER:
A140-0422

SS 3

SHEET NO.
17

OF 97 SHEETS

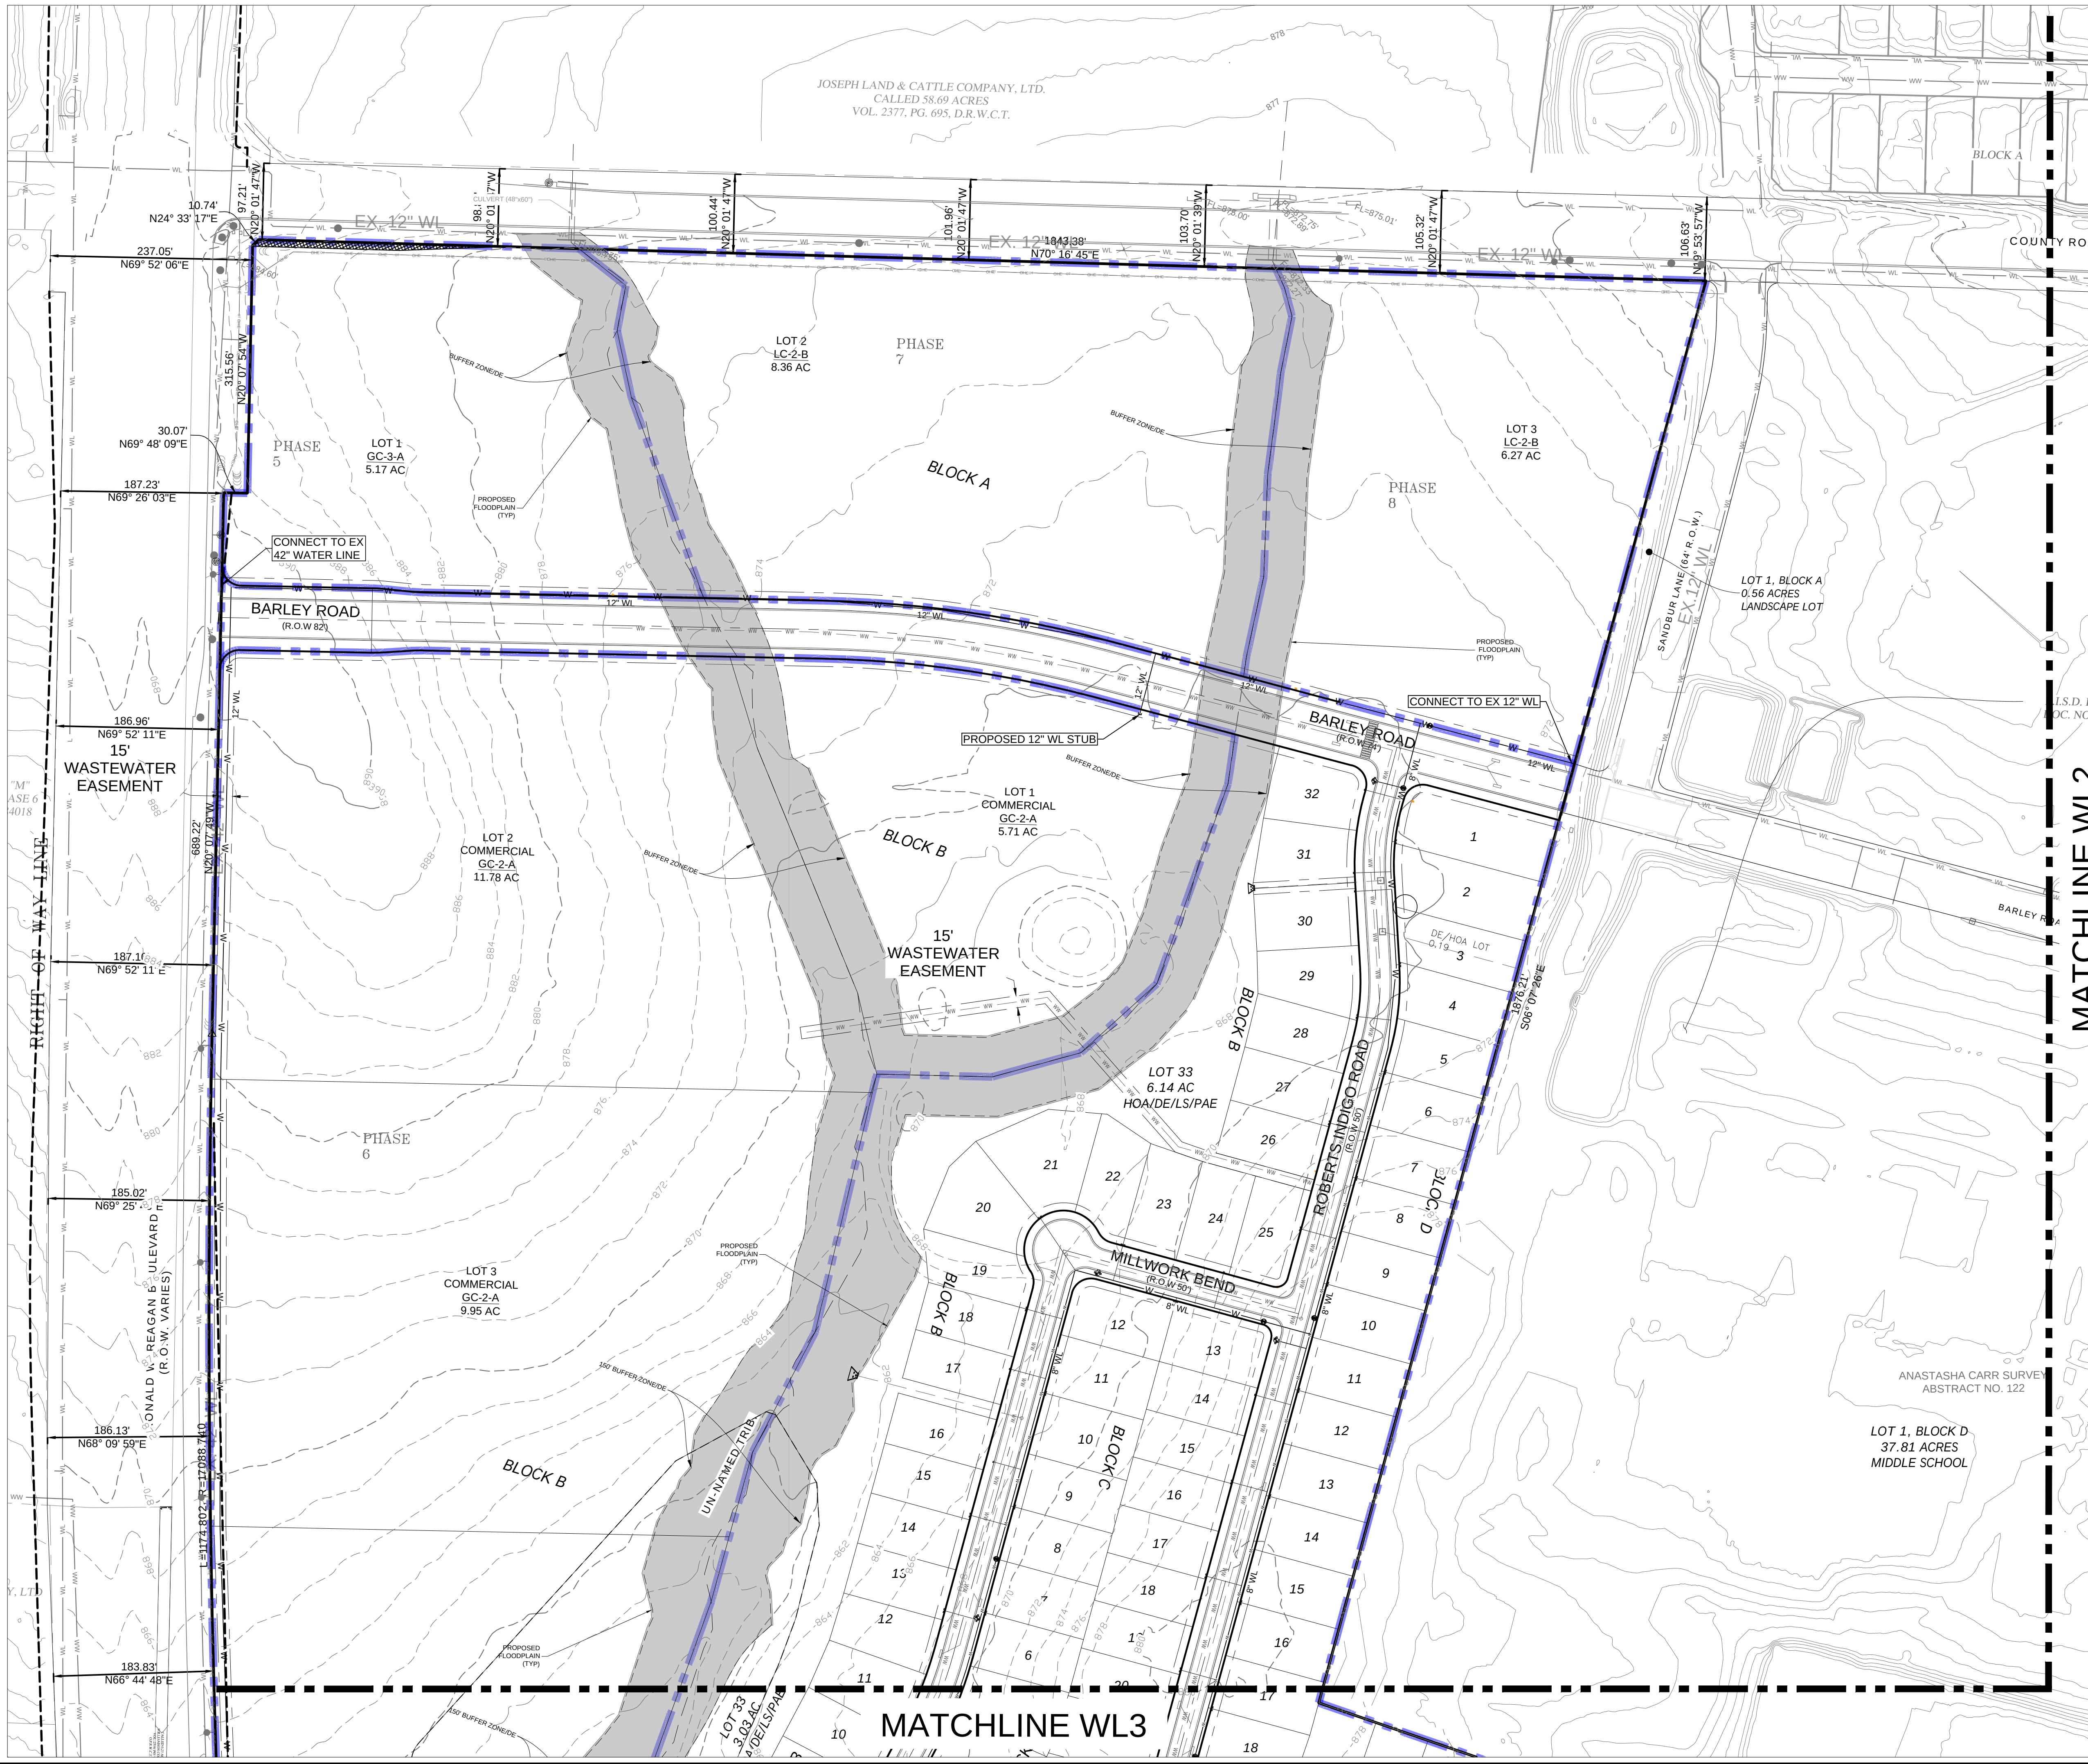

- LEGEND:
- W WATER LINE (8" UNLESS MARKED OTHERWISE)
 - Fire Hydrant
 - Existing Fire Hydrant
 - Gate Valve
 - Double Water Service Lead
 - Single Water Service Lead
 - Wastewater Line
 - Storm Sewer Line
 - Phasing Line

- NOTES:
- ALL WATER LINES TO BE 8" C900 DR18 PVC EXCEPT AS NOTED.
 - LOTS 1,2,3, BLOCK A & LOT 1, BLOCK B SHALL TAKE WATER SERVICES FROM THE PROPOSED 12" C900 DR18 PVC WATER LINE IN BARLEY ROAD.
 - LOTS 2,3,4, BLOCK B SHALL TAKE WATER SERVICES FROM A PROPOSED 12" C900 DR18 PVC WATERLINE IN AN EASEMENT ALONG RONALD REAGAN ROW.
 - LOT 25, BLOCK G SHALL TAKE WATER SERVICE FROM THE EXISTING 16" WATERLINE LOCATED IN RONALD REAGAN BOULEVARD.
 - STATIC PRESSURE:
EXPECTED STATIC PRESSURE FROM 1127 PRESSURE PLANE
HIGH LOT 22, BLOCK AA, ELEV= 934 MSL, 126 PSI
LOW LOT 1, BLOCK A, ELEV= 884 MSL, 105 PSI
ALL LOTS WILL REQUIRE A PRESSURE REDUCING VALVE SET TO 65 PSI.
 - MAIN LINE PRVS MAY BE REQUIRED AT CONNECTIONS TO WATERLINES IN JOURNEY PARKWAY AND RONALD REAGAN BOULEVARD. IF REQUIRED, REDUCED PRESSURE SETTING TO BE DETERMINED AT TIME OF P10P APPROVAL.

TOTAL LUES	765
Property boundary line denoted in red	
Average Day Flow	126 gpm
Inflow & Infiltration	150.54 gpm
Peak Dry Weather Flow (Qp _{dwf})	488.60 gpm
Peak Wet Weather Flow (Qp _{wwf})	679.58 gpm
Water	
Average Day Demand	357.5 gpm
Peak Day Demand	973.87 gpm
Peak Hour Demand	1653.75 gpm
Fire Flow	
Sprinkled Maximum	2000 gpm (2.5 hours)

TOTAL LUE SUMMARY			
BUILDING TYPE	QUANTITY	*LUE WEIGHTING	TOTAL LUES
SINGLE FAMILY	550 LOTS	1.0 LUE PER LOT	550
RESTAURANT	153	1,200	115
RETAIL	11,260	1,1660	7
OFFICE	252,000	1,3000	84
*PER AW GUIDANCE DOCUMENT			TOTAL LUE = 765

K FRIESE MODELING ANALYSIS BASED ON MAXIMUM DAY DEMAND
DATED 11/22/2024

- MINIMUM PRESSURE = 104 PSI (1,119 HGL)
- MAXIMUM PRESSURE = 119 PSI (1,136 HGL)
- FIRE FLOW AVAILABLE = 4,000 GPM AT 99 PSI RESIDUAL

LOCATION OF EXISTING
UNDERGROUND AND OVERHEAD
UTILITIES ARE APPROXIMATE
LOCATIONS ONLY. THE
CONTRACTOR SHALL DETERMINE
THE EXACT LOCATION OF ALL
EXISTING UTILITIES PRIOR TO
BEGINNING WORK AND SHALL BE
FULLY RESPONSIBLE FOR ANY AND
ALL DAMAGES WHICH MIGHT OCCUR.


811
Know what's below.
Call before you dig.

BURLESON TRACT
PP-24-0060

WATER LINES PLAN


REVISIONS		DATE
NO.	DESCRIPTION	BY

DATE: 11/14/2025
DESIGNED BY: XXX
DRAWN BY: XXX
CHECKED BY: XXX
DRAWING NAME: A140-0422 WL Line

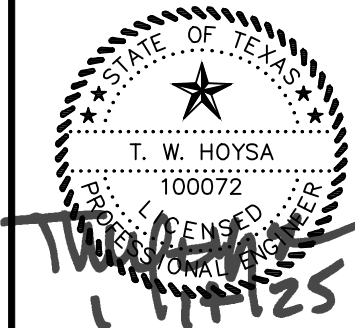

LJA
LJA Engineering, Inc.
2700 La Frontera Blvd.
Suite 200
Round Rock, Texas 78681
Phone 512.439.4700
Fax 512.439.4716
FRN-1386

JOB NUMBER:
A140-0422
WL1
SHEET NO.
19
OF 97 SHEETS

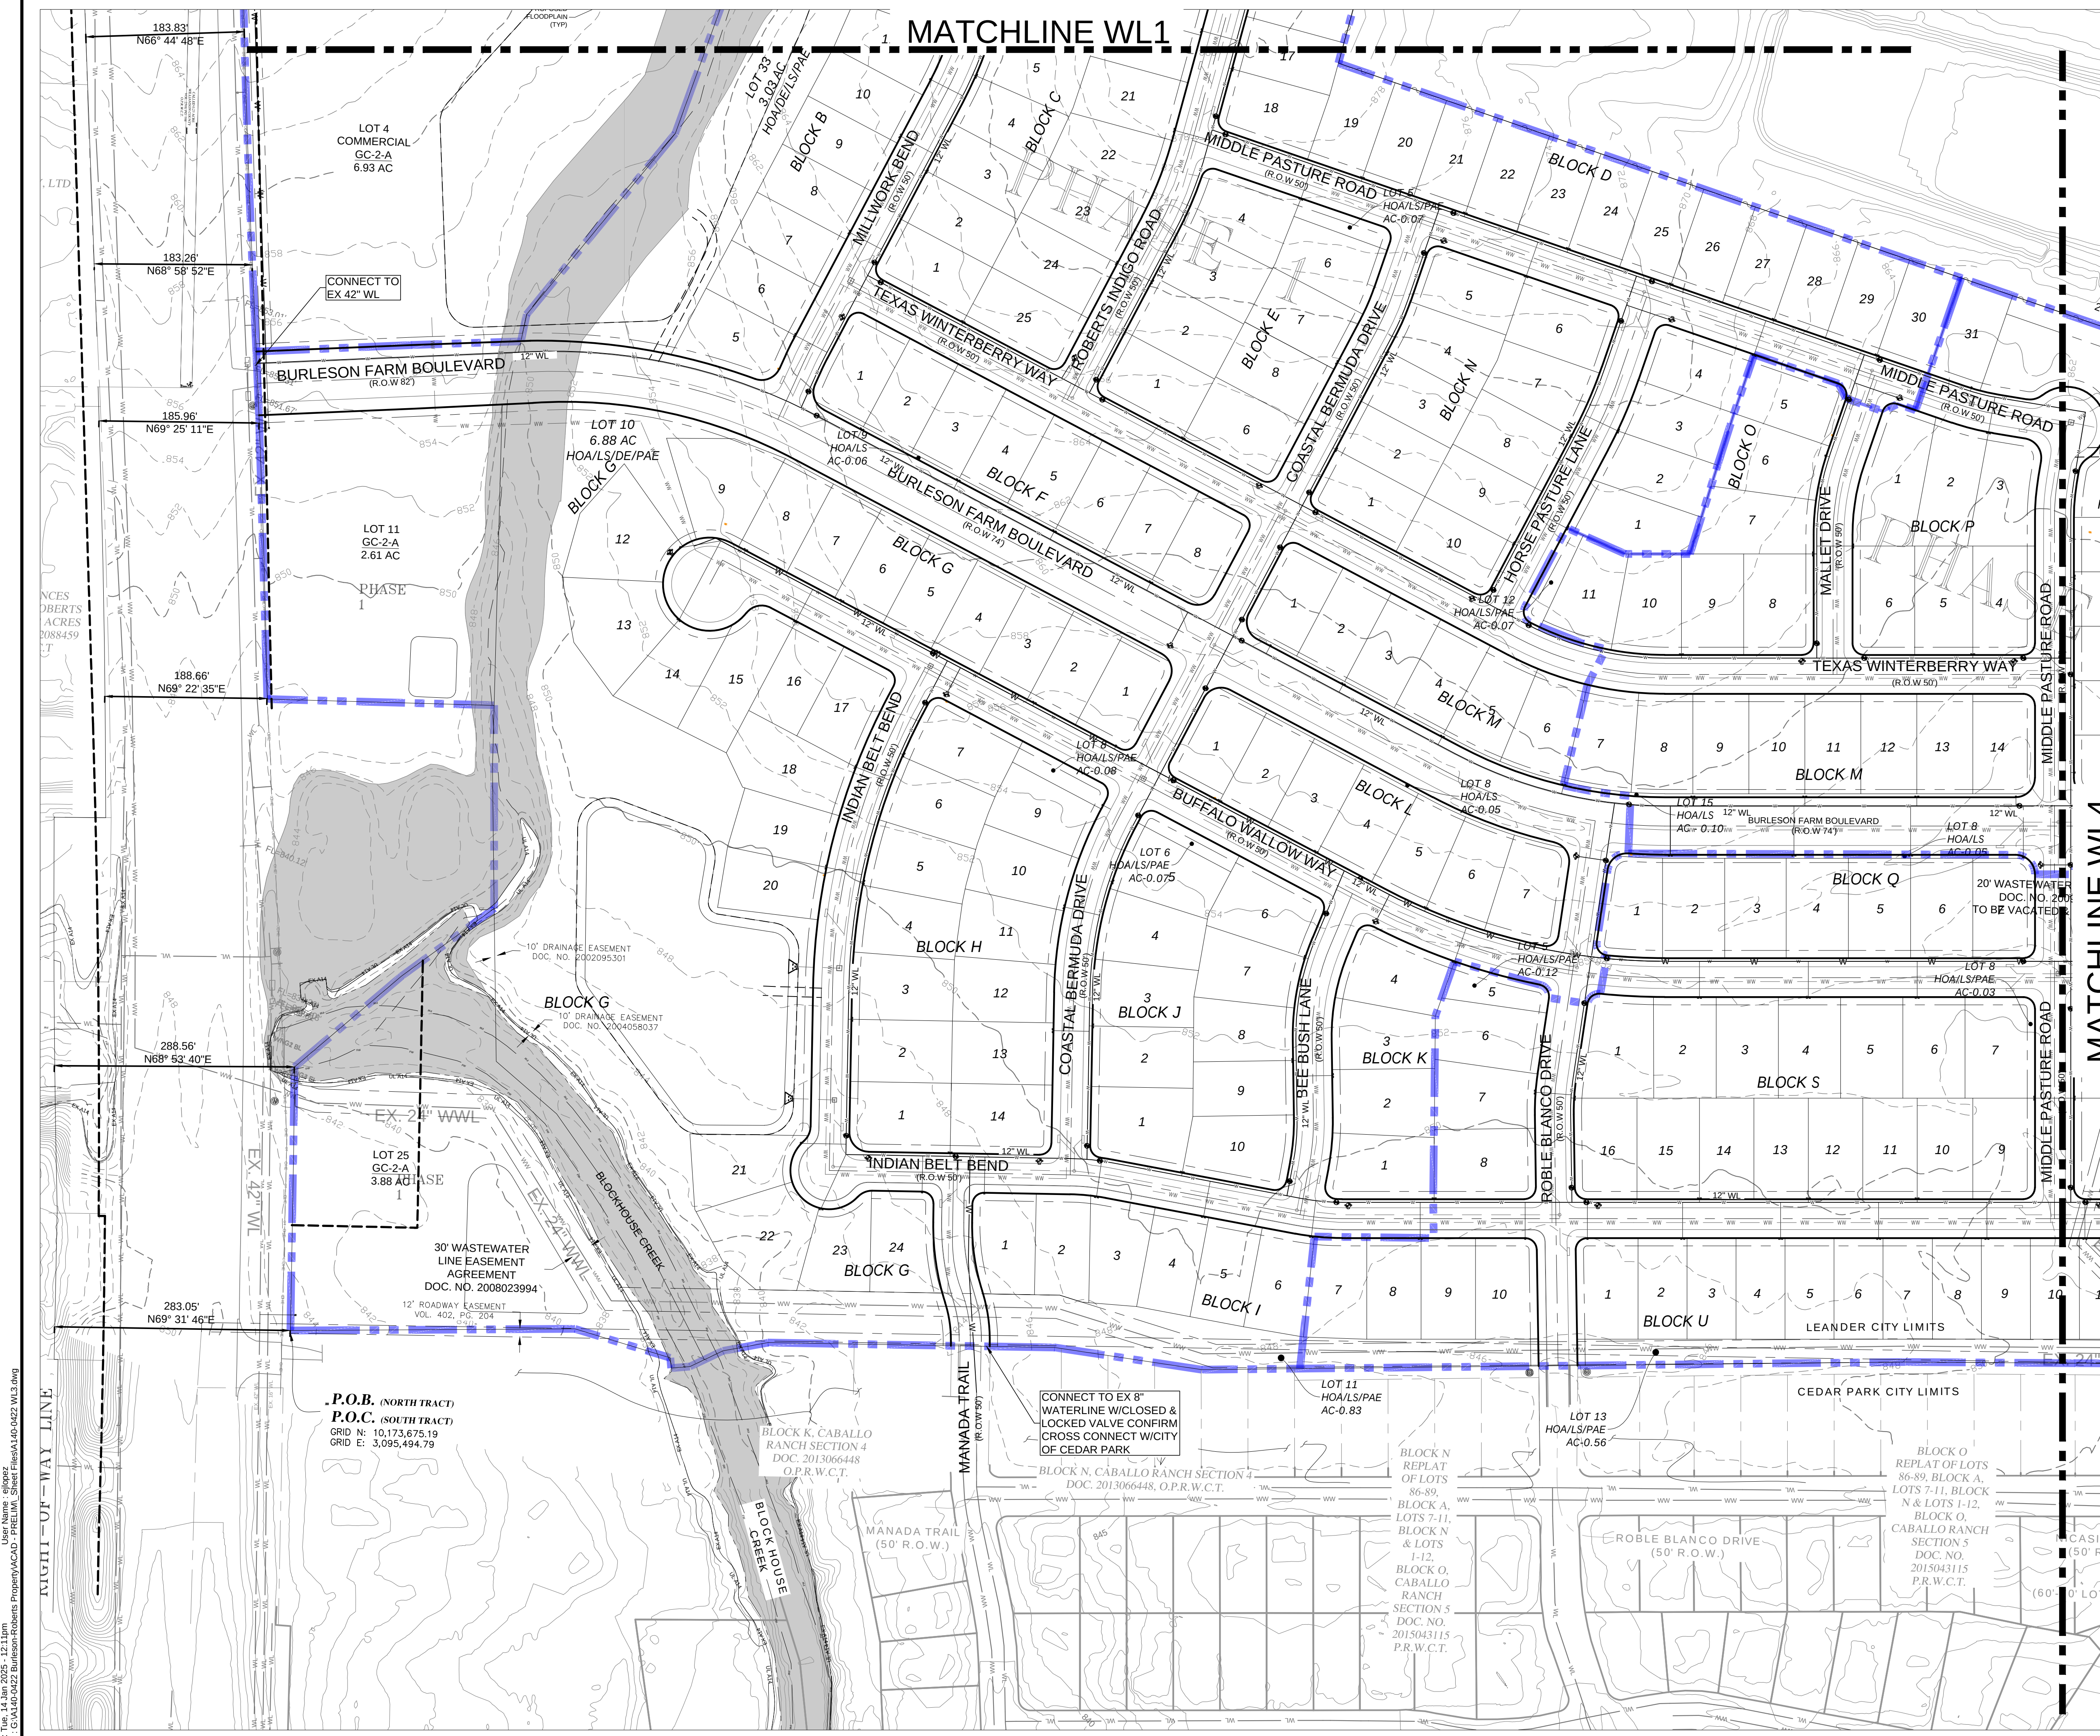

LEGEND:

- W WATER LINE (8" UNLESS MARKED OTHERWISE)
- FIRE HYDRANT
- EXISTING FIRE HYDRANT
- GATE VALVE
- DOUBLE WATER SERVICE LEAD
- SINGLE WATER SERVICE LEAD
- WASTEWATER LINE
- STORM SEWER LINE
- PHASING LINE

- NOTES:**
- ALL WATER LINES TO BE 8" C900 DR18 PVC EXCEPT AS NOTED.
 - LOTS 1,2,3, BLOCK A & LOT 1, BLOCK B SHALL TAKE WATER SERVICES FROM THE PROPOSED 12" WATER LINE IN BARLEY ROAD.
 - LOTS 2,3,4, BLOCK B SHALL TAKE WATER SERVICES FROM A PROPOSED 12" C900 DR18 PVC WATERLINE IN AN EASEMENT ALONG THE RONALD REAGAN ROW.
 - LOT 25, BLOCK G SHALL TAKE WATER SERVICE FROM THE EXISTING 16" WATERLINE LOCATED IN RONALD REAGAN BOULEVARD.
 - STATIC PRESSURE:
EXPECTED STATIC PRESSURE FROM 1127 PRESSURE PLANE
HIGH LOT 22, BLOCK AA, ELEV= 934 MSL, 126 PSI
LOW LOT 1, BLOCK A, ELEV= 884 MSL, 105 PSI
ALL LOTS WILL REQUIRE A PRESSURE REDUCING VALVE SET TO 65 PSI

LOCATION OF EXISTING UNDERGROUND AND OVERHEAD UTILITIES ARE APPROXIMATE LOCATIONS ONLY. THE CONTRACTOR SHALL DETERMINE THE EXACT LOCATION OF ALL EXISTING UTILITIES PRIOR TO BEGINNING WORK AND SHALL BE FULLY RESPONSIBLE FOR ANY AND ALL DAMAGES WHICH MIGHT OCCUR.

811
Know what's below.
Call before you dig.

BURLESON TRACT
PP-24-0060
WATER LINES PLAN

REVISIONS		DATE
NO.	DESCRIPTION	BY

DATE: 11/14/2025
DESIGNED BY: XXX
DRAWN BY: XXX
CHECKED BY: XXX
DRAWING NAME: A:\2400422\WL3.dwg




LJA Engineering, Inc.
2700 La Frontera Blvd.
Suite 200
Round Rock, Texas 78681
Phone 512.439.4700
Fax 512.439.4716
FRN-1386

JOB NUMBER:
A140-0422

SHEET NO.
21

OF 97 SHEETS

Drawn: T. W. Hoysa, 12/11/25
Print Name: G:\A140-0422\Burleson-Tract\PP-24-0060\Sheet Files\A140-0422 WL3.dwg

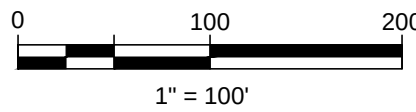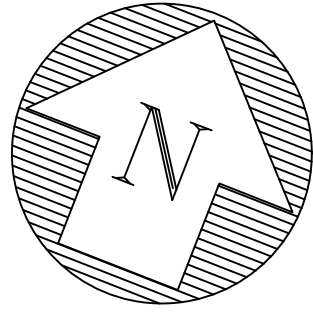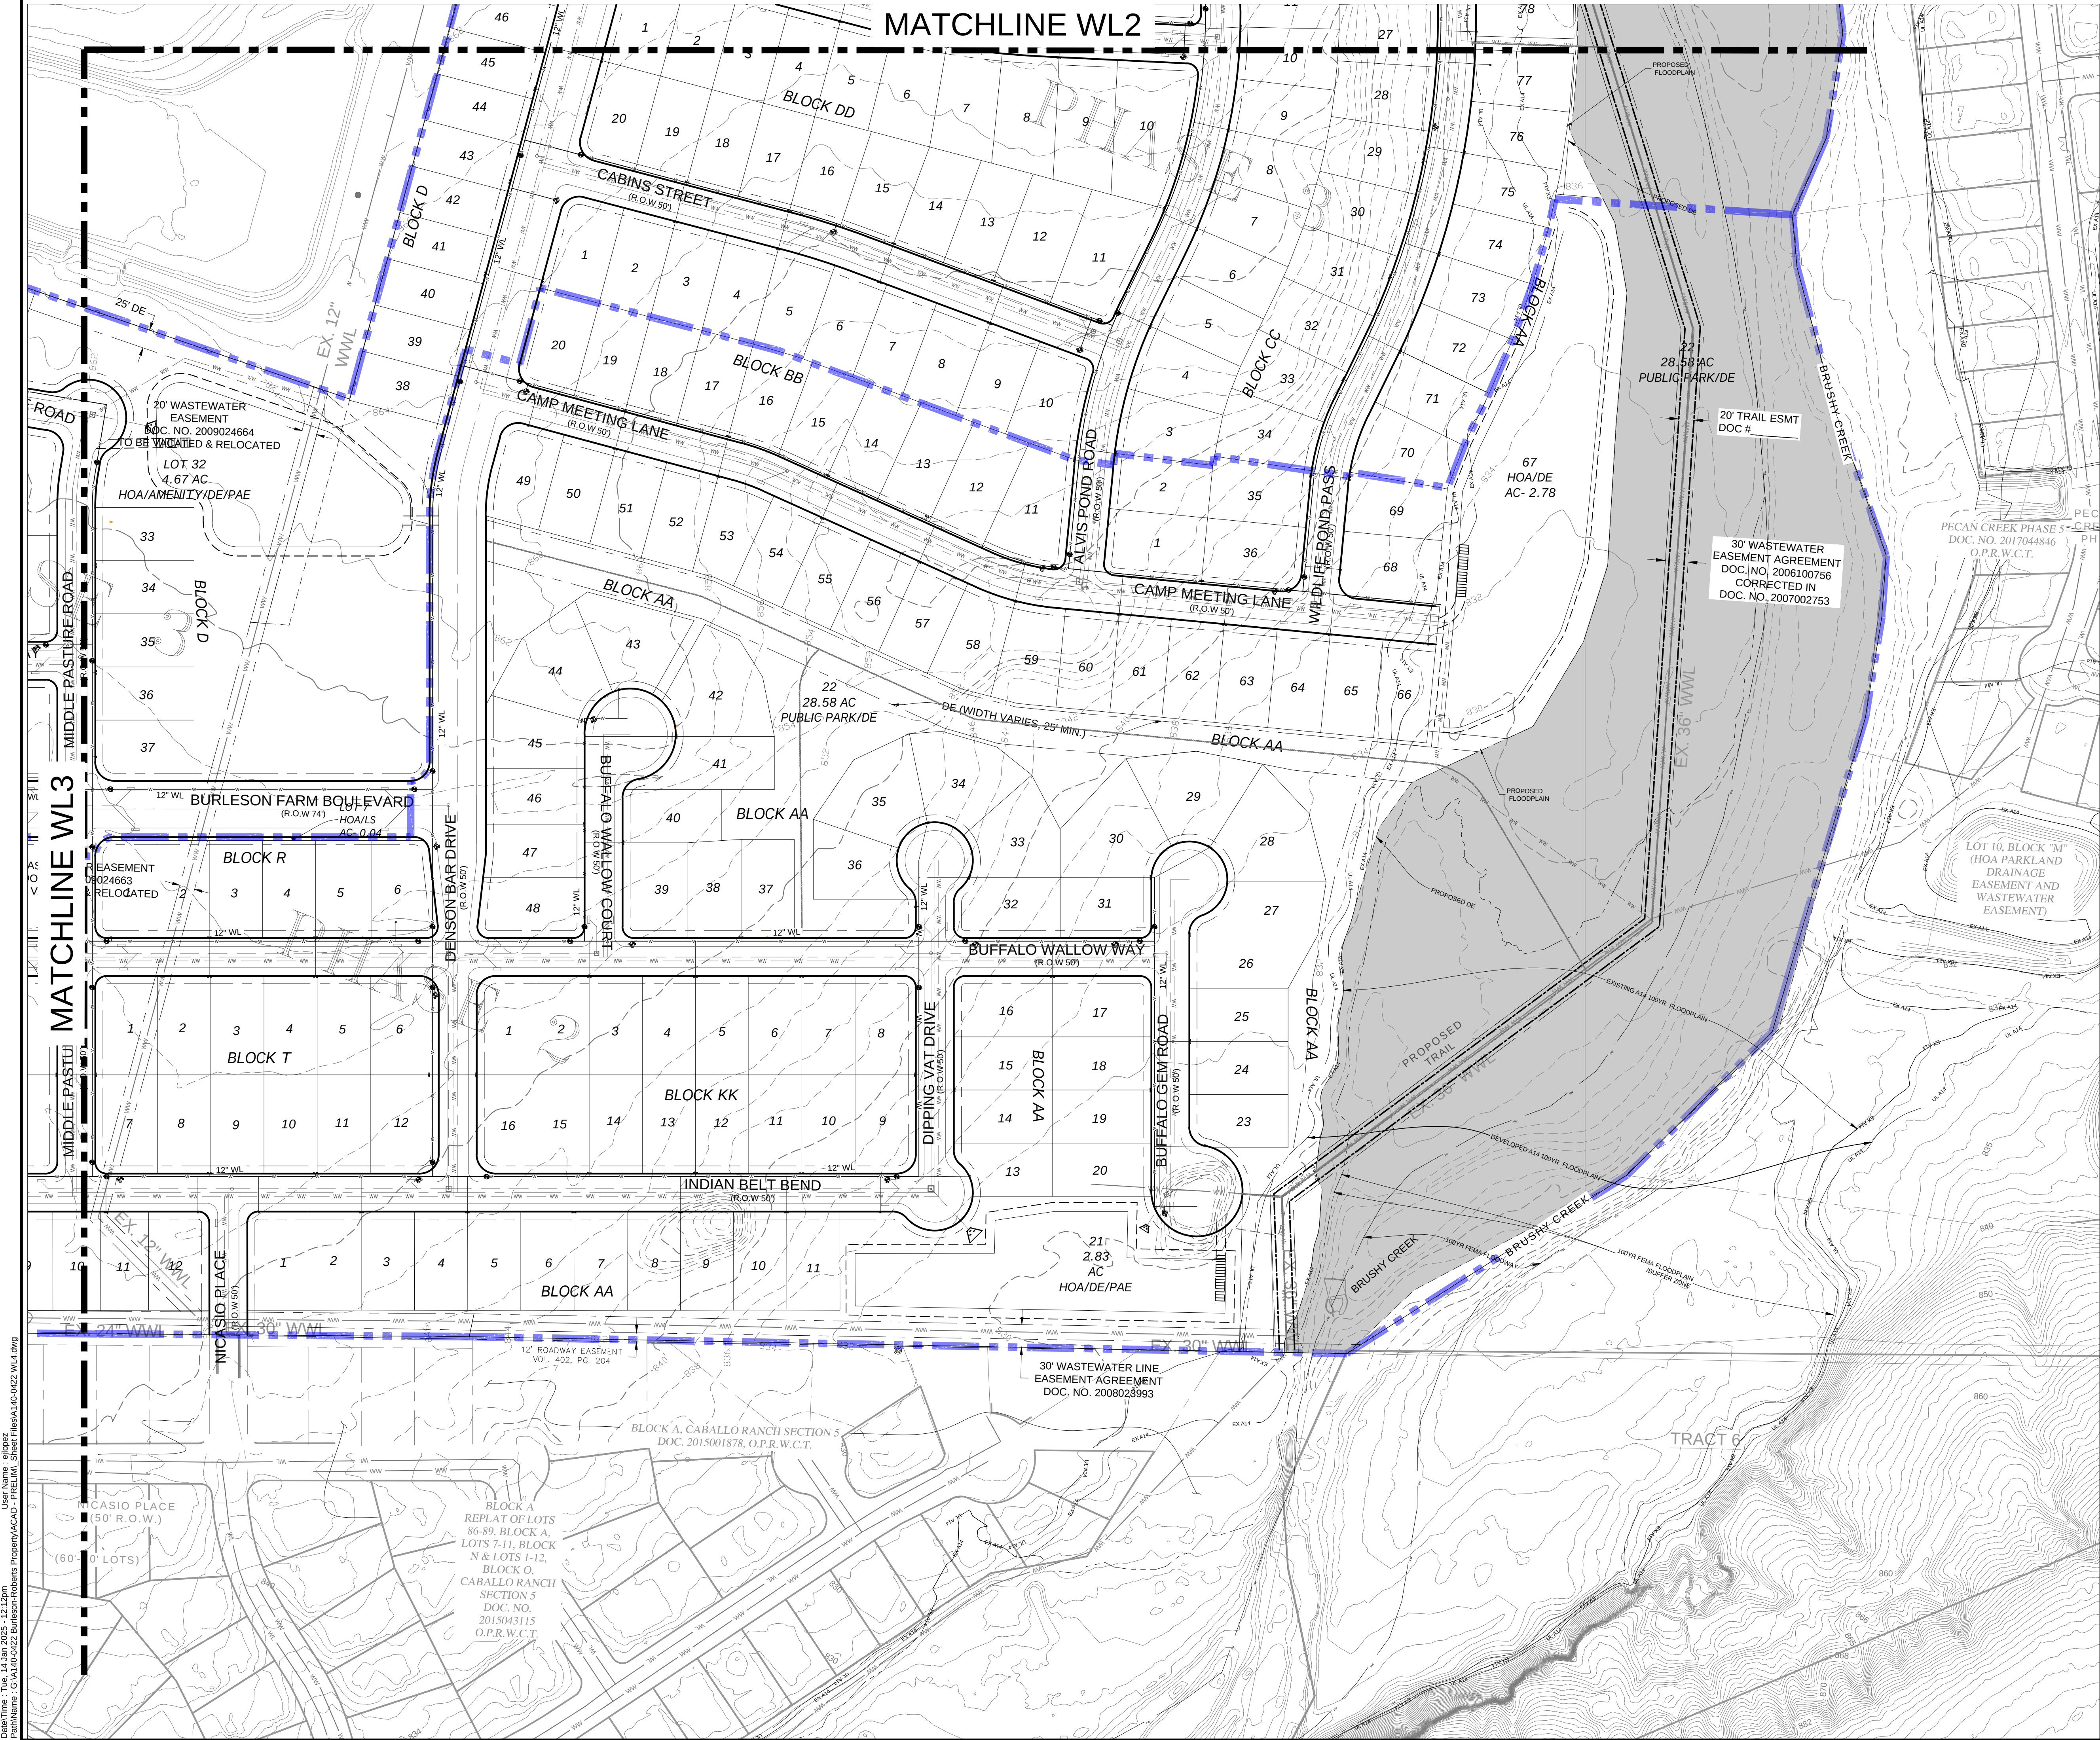

LEGEND:

- WATER LINE (8" UNLESS MARKED OTHERWISE)
- FIRE HYDRANT
- EXISTING FIRE HYDRANT
- GATE VALVE
- DOUBLE WATER SERVICE LEAD
- SINGLE WATER SERVICE LEAD
- WASTEWATER LINE
- STORM SEWER LINE
- PHASING LINE

NOTES:

- ALL WATER LINES TO BE 8" C900 DR18 PVC EXCEPT AS NOTED.
- STATIC PRESSURE:
EXPECTED STATIC PRESSURE FROM 1127 PRESSURE PLANE
HIGH LOT 22, BLOCK AA, ELEV= 934 MSL, 126 PSI
LOW LOT 1, BLOCK A, ELEV= 884 MSL, 105 PSI
ALL LOTS WILL REQUIRE A PRESSURE REDUCING VALVE SET TO 65 PSI

LOCATION OF EXISTING UNDERGROUND AND OVERHEAD UTILITIES ARE APPROXIMATE LOCATIONS ONLY. THE CONTRACTOR SHALL DETERMINE THE EXACT LOCATION OF ALL EXISTING UTILITIES PRIOR TO BEGINNING WORK AND SHALL BE FULLY RESPONSIBLE FOR ANY AND ALL DAMAGES WHICH MIGHT OCCUR.




BURLESON TRACT

PP-24-0060

WATER LINES PLAN

NO.	REVISIONS DESCRIPTION	BY	DATE

DATE: 11/14/2025	DESIGNED BY: XXX	DRAWN BY: XXX	CHECKED BY: XXX	DRAWING NAME: A140-0422 WL4.dwg
------------------	------------------	---------------	-----------------	---------------------------------


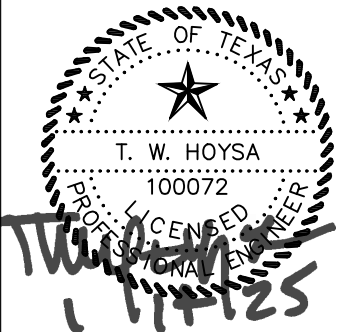


LJA Engineering, Inc.
Phone 512.439.4700
Fax 512.439.4716
Round Rock, Texas 78681

811
Know what's below.
Call before you dig.

JOB NUMBER:	A140-0422
SHEET NO.	WL4
OF 97 SHEETS	22

Drawn: T. W. Hoysa, 12/21/2025
Date: 12/21/2025
Project: 14-0422
Sheet: 14-0422 WWS1.dwg
Title: 14-0422 Burleson Roberts Property CAD - PRELIM, Sheet 14-0422 WWS1.dwg

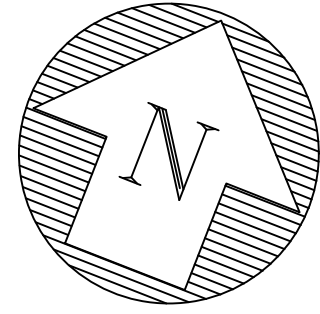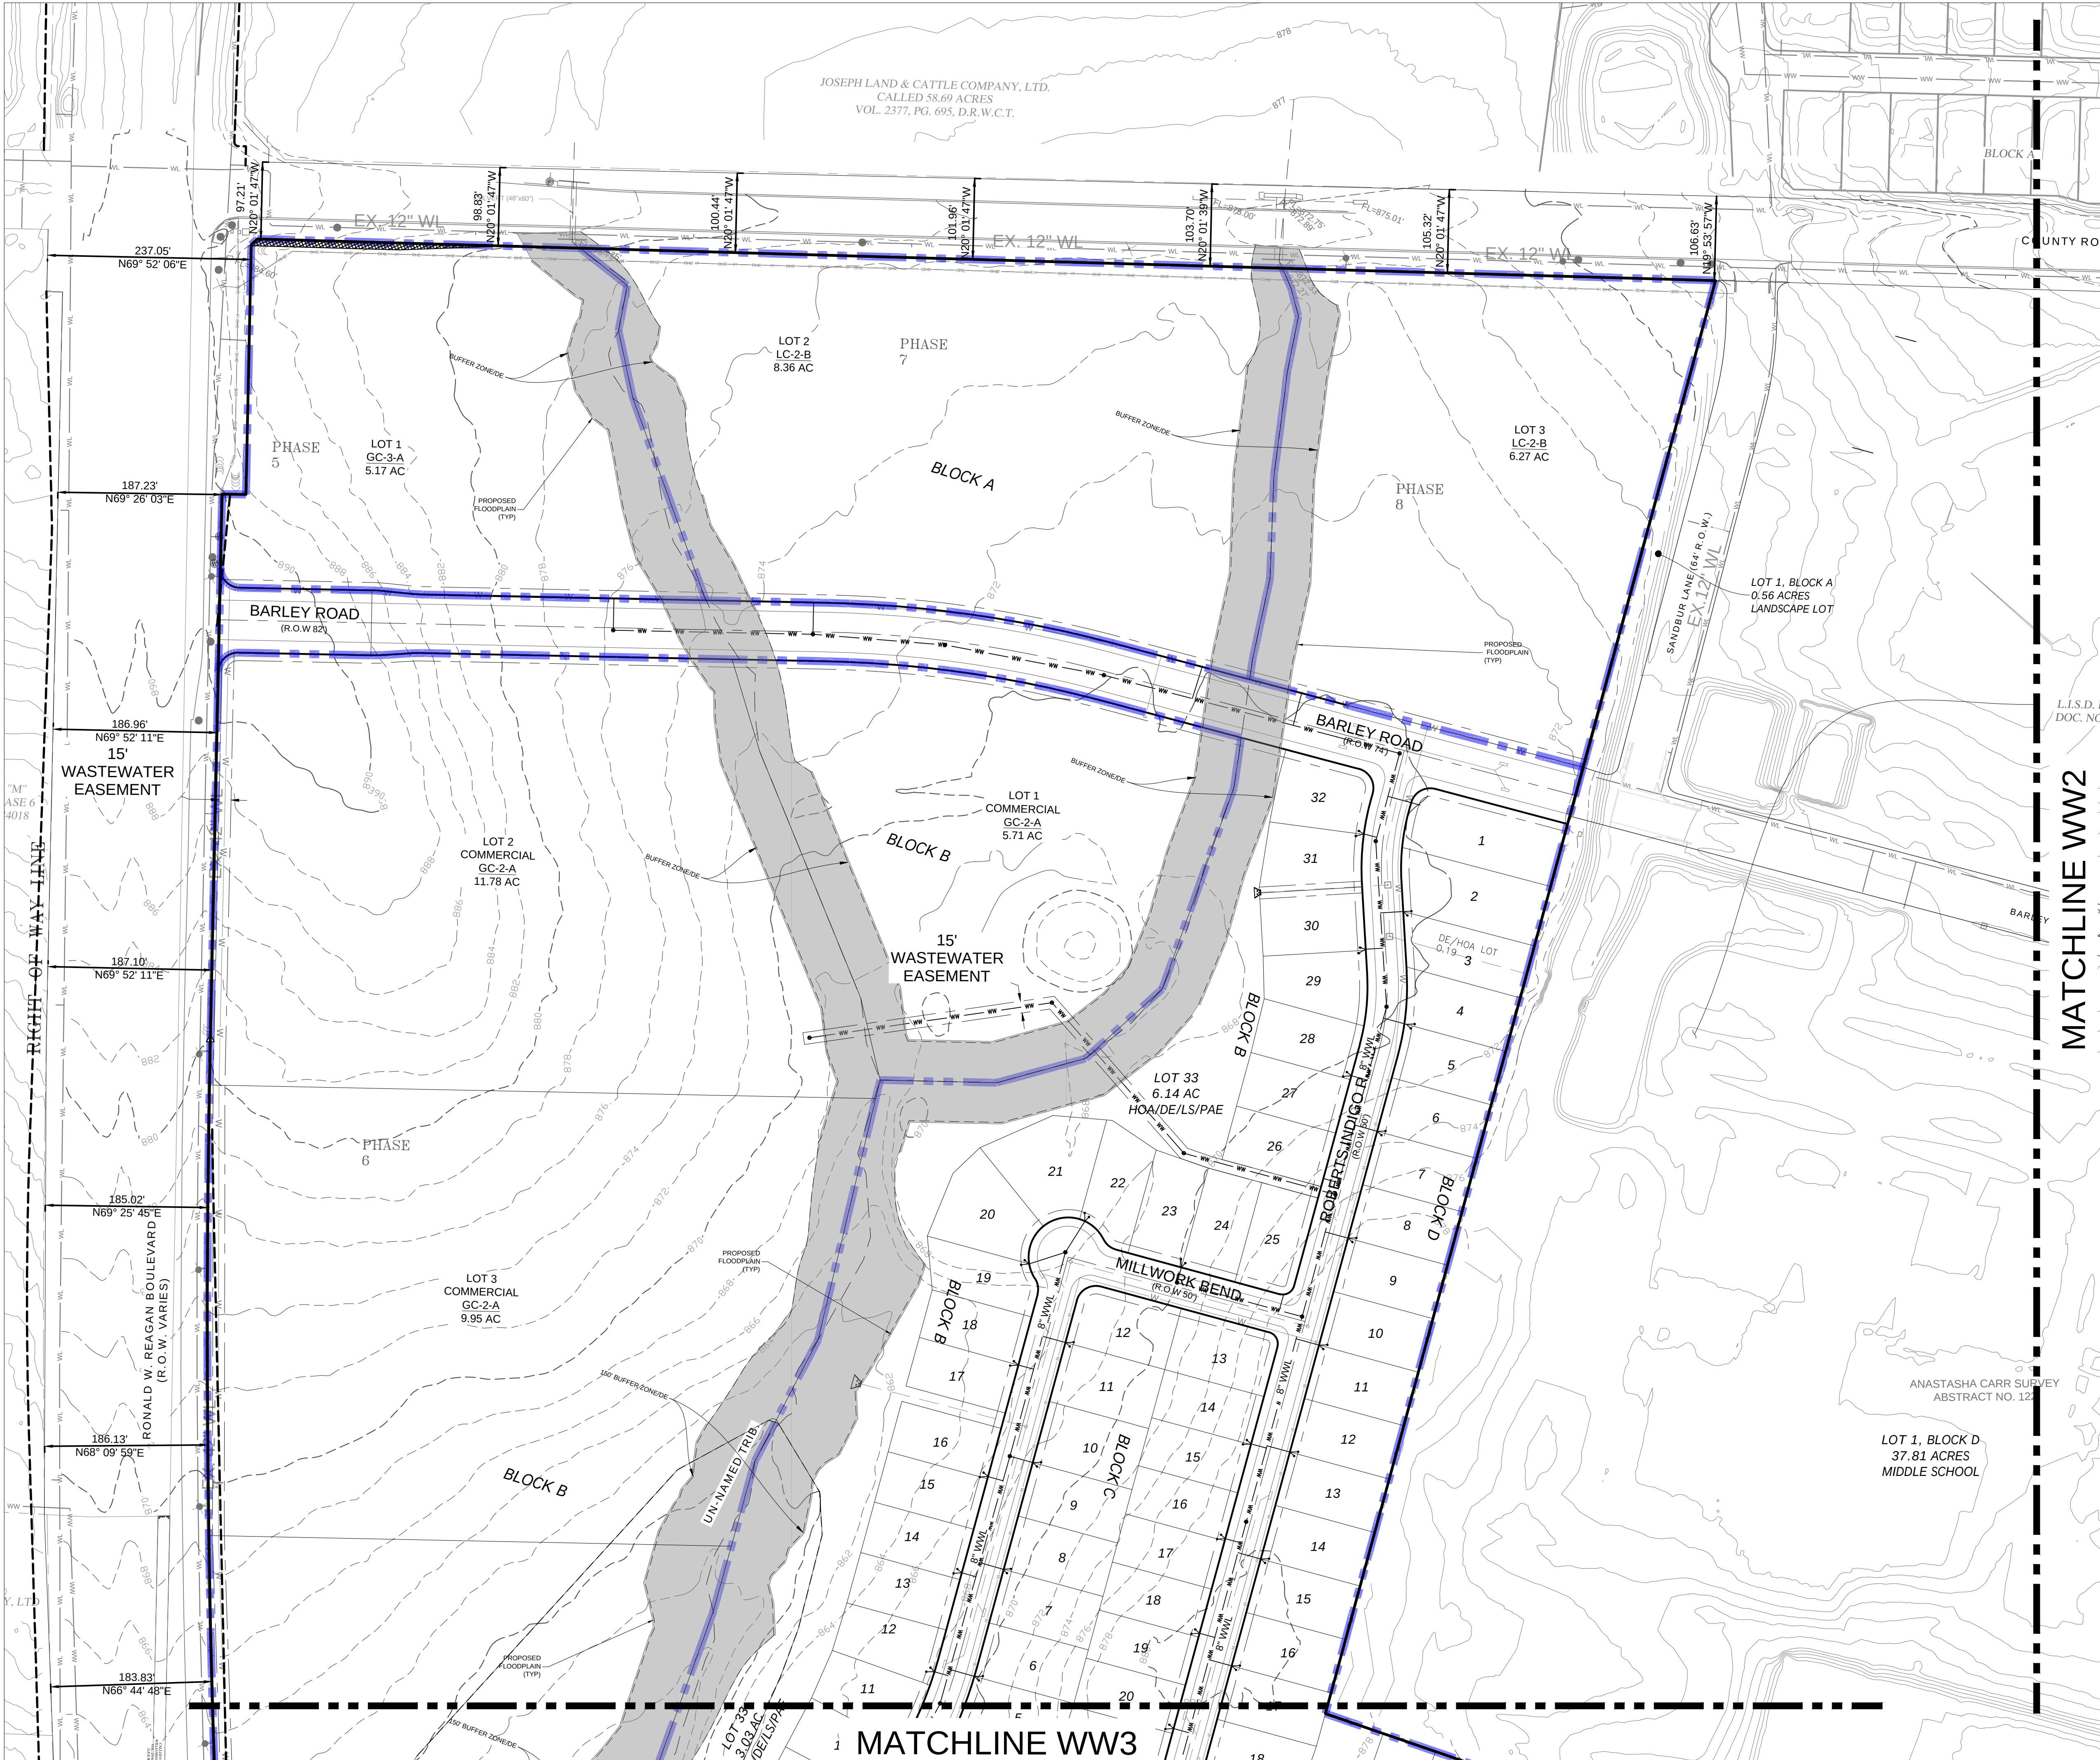

0 100 200
1" = 100'

LEGEND:

- W WATER LINE (8" UNLESS MARKED OTHERWISE)
- FIRE HYDRANT
- EXISTING FIRE HYDRANT
- GATE VALVE
- DOUBLE WASTEWATER SERVICE LEAD
- SINGLE WASTEWATER SERVICE LEAD
- WASTEWATER LINE
- STORM SEWER LINE
- PHASING LINE

NOTES:

- ALL PROPOSED WASTEWATER LINES TO BE 8-INCH SDR 26 EXCEPT AS NOTED

TOTAL LUES	765
Property boundary line denoted in red	
Average Day Flow	126 gpm
Inflow & Infiltration	150.54 gpm
Peak Dry Weather Flow (Qpdrf)	488.60 gpm
Peak Wet Weather Flow (Qpwwf)	679.58 gpm
Water	
Average Day Demand	357.5 gpm
Peak Day Demand	973.87 gpm
Peak Hour Demand	1653.75 pm
Fire Flow	
Sprinkled Maximum	2000 gpm (2.5 hours)

TOTAL LUE SUMMARY			
BUILDING TYPE	QUANTITY	*LUE WEIGHTING	TOTAL LUES
SINGLE FAMILY	550 LOTS	1.0 LUE PER LOT	550
RESTAURANT	153	1:200	115
RETAIL	11,260	1:1660	7
OFFICE	252,000	1:3000	84
*PER AW GUIDANCE DOCUMENT			TOTAL LUE = 765

LOCATION OF EXISTING UNDERGROUND AND OVERHEAD UTILITIES ARE APPROXIMATE LOCATIONS ONLY. THE CONTRACTOR SHALL DETERMINE THE EXACT LOCATION OF ALL EXISTING UTILITIES PRIOR TO BEGINNING WORK AND SHALL BE FULLY RESPONSIBLE FOR ANY AND ALL DAMAGES WHICH MIGHT OCCUR.




BURLESON TRACT
PP-24-0060

WASTEWATER PLAN

REVISIONS		DATE
NO.	DESCRIPTION	BY

DATE: 11/14/2025
DESIGNED BY: XXX
DRAWN BY: XXX
CHECKED BY: XXX
DRAWING NAME: 14-0422 WWS1.dwg

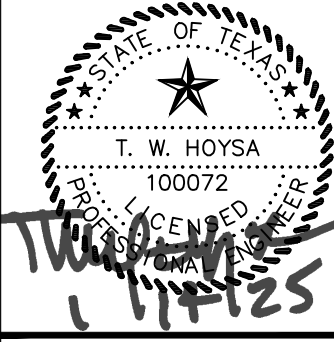



LJA Engineering, Inc.
Phone 512.439.4700
Fax 512.439.4716
Suite 200
Round Rock, Texas 78681

JOB NUMBER:
A140-0422

WW1

SHEET NO.
23

OF 97 SHEETS

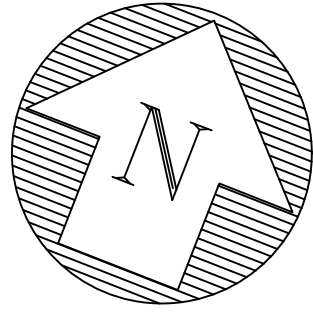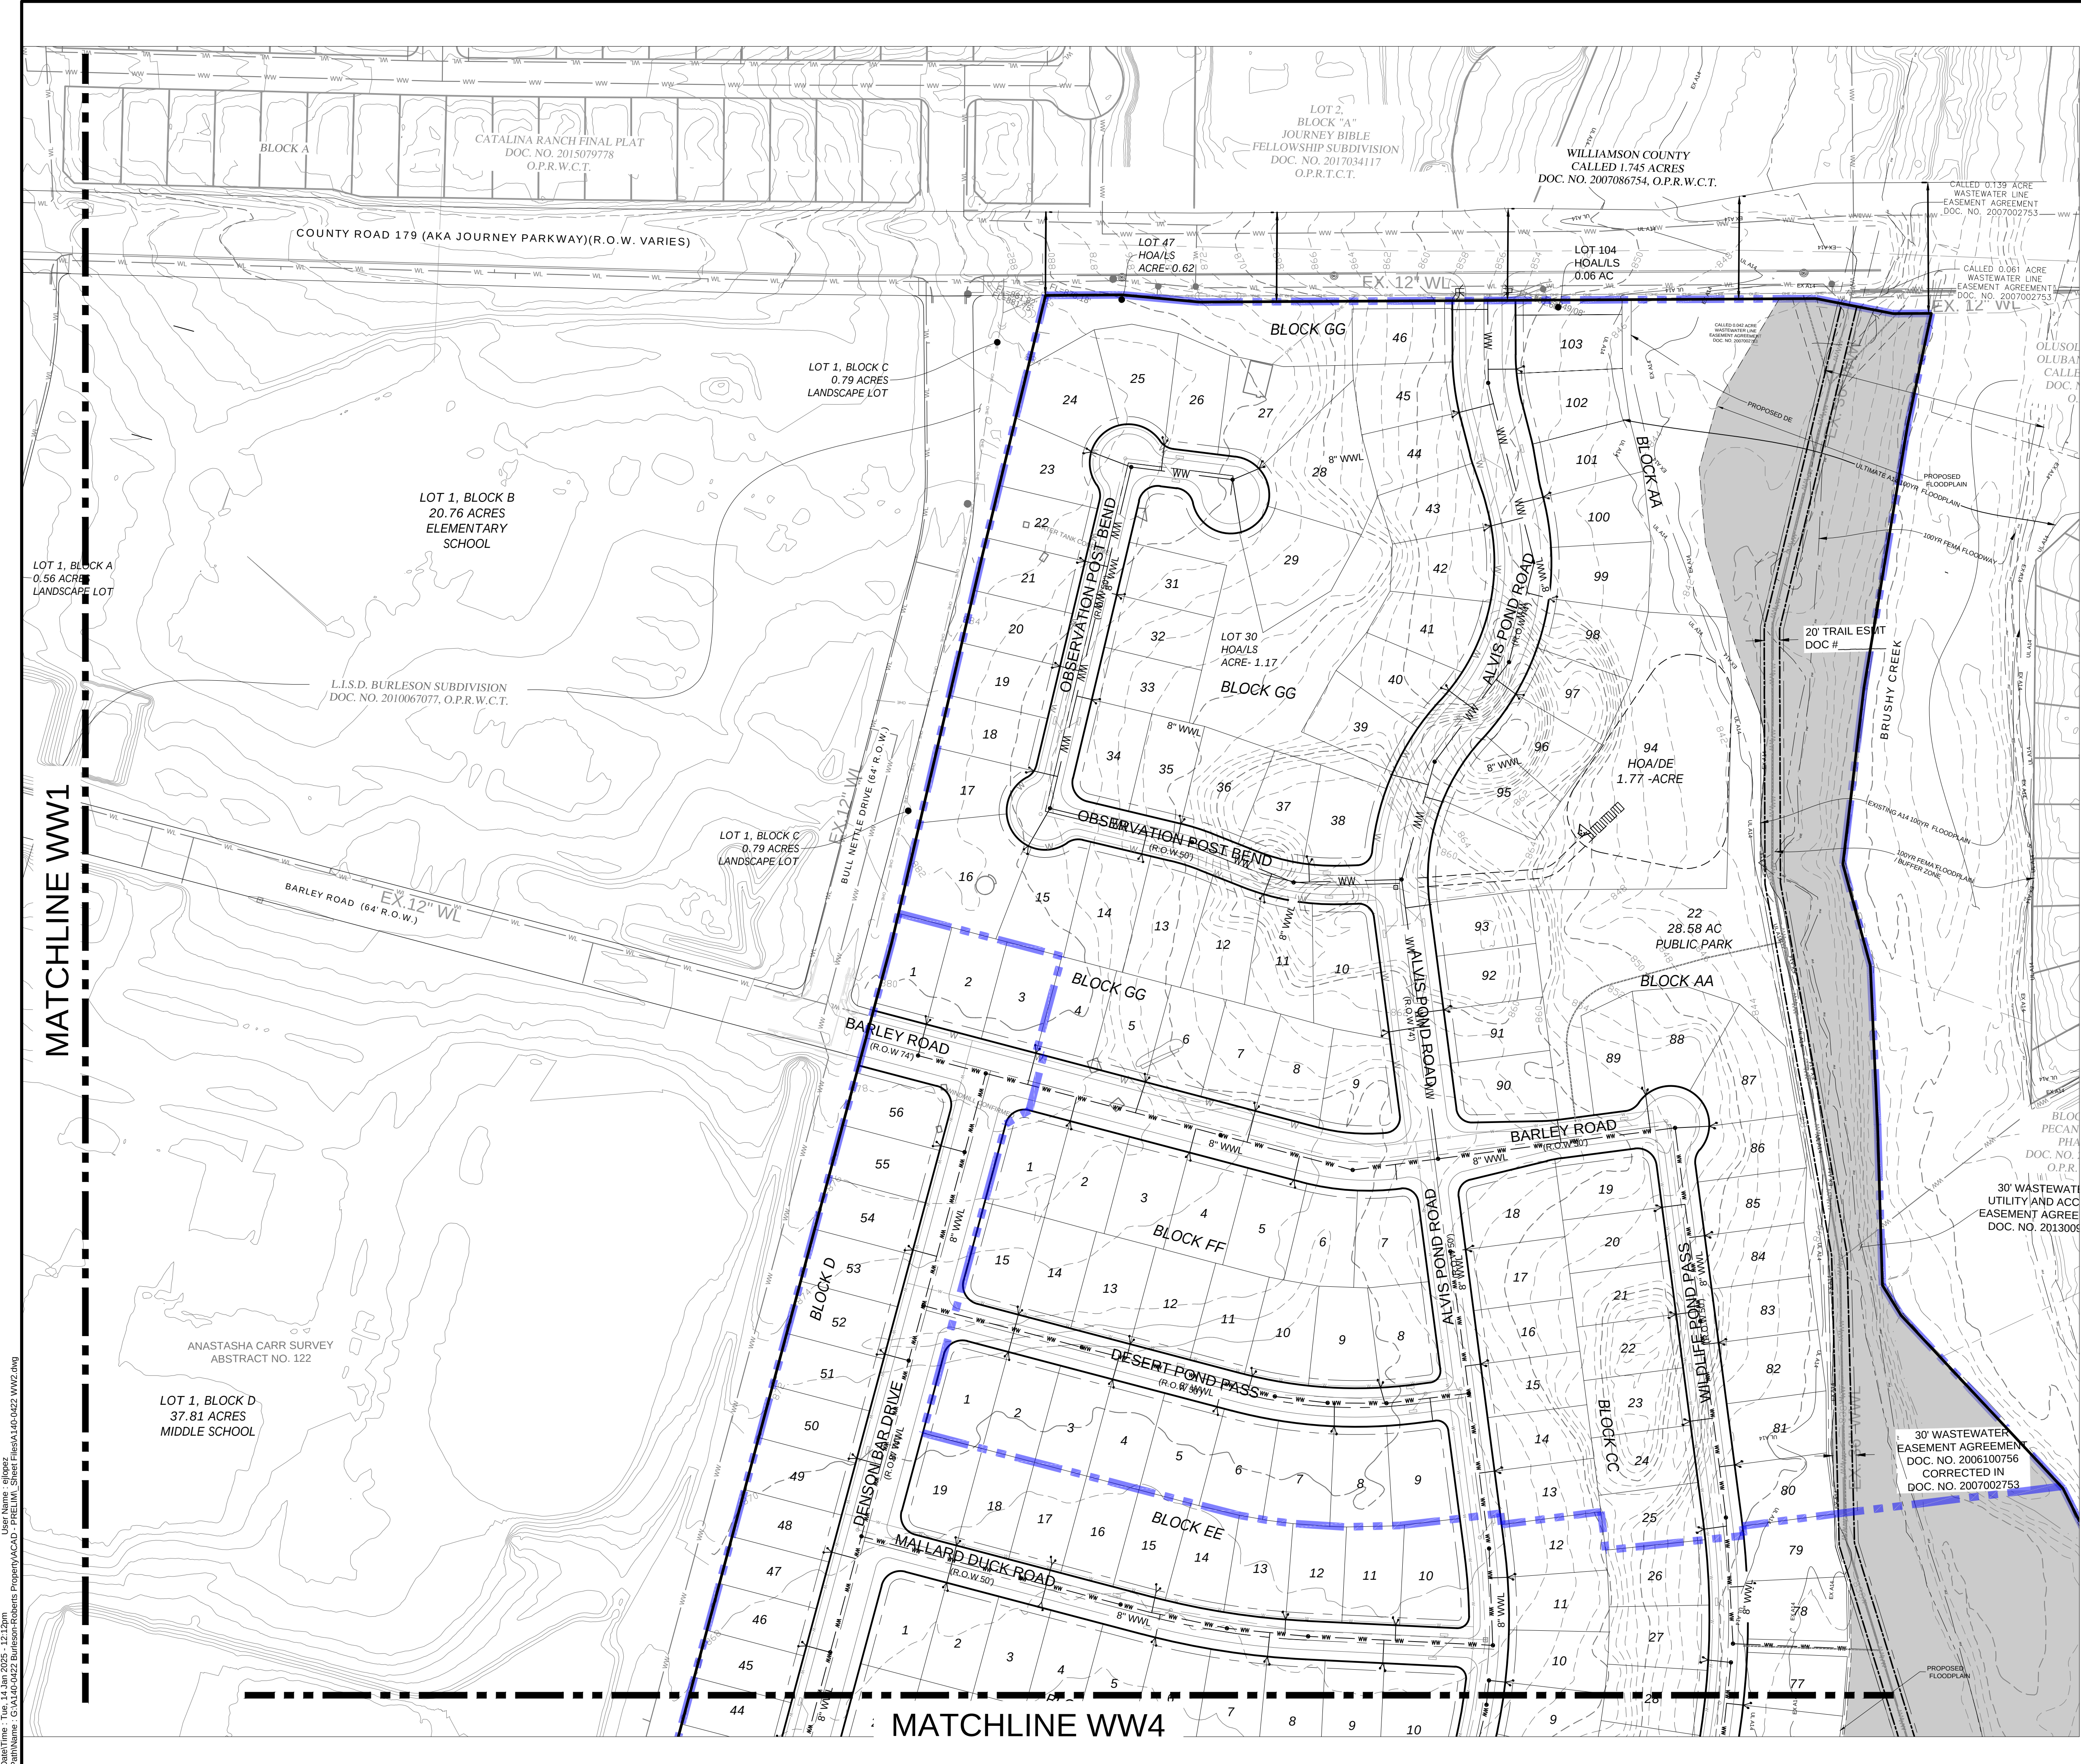

LEGEND:

- WATER LINE (8" UNLESS MARKED OTHERWISE)
- FIRE HYDRANT
- EXISTING FIRE HYDRANT
- GATE VALVE
- DOUBLE WASTEWATER SERVICE LEAD
- SINGLE WASTEWATER SERVICE LEAD
- WASTEWATER LINE
- STORM SEWER LINE
- PHASING LINE

NOTES:

- ALL PROPOSED WASTEWATER LINES TO BE 8-INCH SDR 26 EXCEPT AS NOTED

LOCATION OF EXISTING UNDERGROUND AND OVERHEAD UTILITIES ARE APPROXIMATE LOCATIONS ONLY. THE CONTRACTOR SHALL DETERMINE THE EXACT LOCATION OF ALL EXISTING UTILITIES PRIOR TO BEGINNING WORK AND SHALL BE FULLY RESPONSIBLE FOR ANY AND ALL DAMAGES WHICH MIGHT OCCUR.




BURLESON TRACT
PP-24-0060

WASTEWATER PLAN

REVISIONS		DATE
NO.	DESCRIPTION	BY

DATE: 11/14/2025	DESIGNED BY: XXX
DRAWN BY: XXX	CHECKED BY: XXX
DRAWING NAME: A140-0422 WW2.dwg	

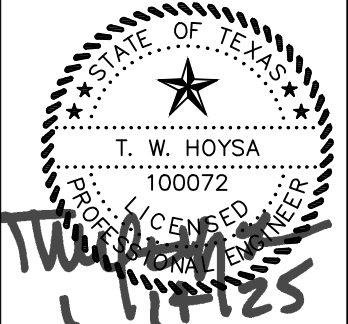

LJA Engineering, Inc.
Phone 512.439.4700
Fax 512.439.4716
2700 La Frontera Blvd.
Suite 200
Round Rock, Texas 78681

JOB NUMBER:	A140-0422
SHEET NO.	24
OF 97 SHEETS	

MATCHLINE WW1

LOT 4 COMMERCIAL GC-2-A 6.93 AC

LOT 11 GC-2-A 2.61 AC

LOT 10 6.88 AC HOA/LS/DE/PAE

LOT 25 GC-2-A 3.88 AC

LOT 33 3.02 AC HOA/DE/LS/PAE

LOT 3 3.02 AC HOA/LS/PAE

LOT 6 HOA/LS/PAE AC-0.075

LOT 8 HOA/LS/PAE AC-0.075

LOT 9 HOA/LS/PAE AC-0.075

LOT 15 HOA/LS AC-0.10

LOT 16 HOA/LS/PAE AC-0.07

LOT 18 HOA/LS/PAE AC-0.07

LOT 19 HOA/LS/PAE AC-0.07

LOT 149 HOA/LS

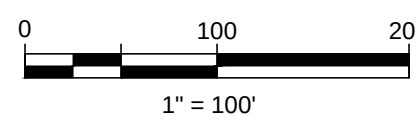

LEGEND

- | | |
|---|---|
|  | WATER LINE (8" UNLESS MARKED OTHERWISE) |
|  | FIRE HYDRANT |
|  | EXISTING FIRE HYDRANT |
|  | GATE VALVE |
|  | DOUBLE WASTEWATER SERVICE LEAD |
|  | SINGLE WASTEWATER SERVICE LEAD |
|  | WASTEWATER LINE |
|  | STORM SEWER LINE |
|  | PHASING LINE |

NOTES:

1. ALL PROPOSED WASTEWATER LINES TO BE 8-INCH SDR 26 EXCEPT AS NOTED

LOCATION OF EXISTING UNDERGROUND AND OVERHEAD UTILITIES ARE APPROXIMATE LOCATIONS ONLY. THE CONTRACTOR SHALL DETERMINE THE EXACT LOCATION OF ALL EXISTING UTILITIES PRIOR TO BEGINNING WORK AND SHALL BE FULLY RESPONSIBLE FOR ANY AND ALL DAMAGES WHICH MIGHT OCCUR.



now what's **below**.
Call before you dig.

BURLESON TRACT
PP-24-0060

WASTEWATER PLAN

[illegible]


DATE: 1/14/2025

DESIGNED BY: XXX

DRAWN BY: XXX

CHECKED BY: XXX

DRAWING
NAME: AL140-042Z-VW3.dwg

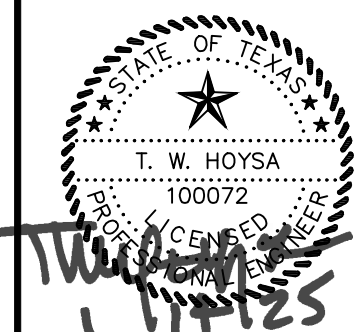

LJA Engineering, Inc.

LJA

27700 La Frontera Blvd.
Suite 200
Round Rock, Texas 78681

Phone 512.439.4700
Fax 512.439.4716
FRRN-F-1386

JOB NUMBER:


WW3

SHEET NO.

25

OF 97 SHEETS

MATCHLINE WW3

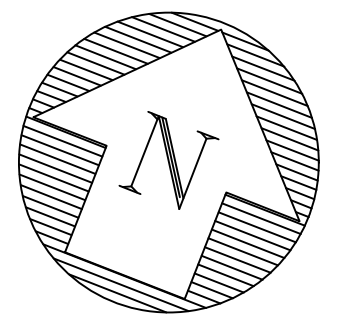

LEGEND:

- NOTES:

- BURLESON TRACT**
PP-24-0060

WASTEWATER PLAN


DATE: 1/14/2025

DESIGNED BY: XXX

DRAWN BY: XXX

CHECKED BY: XXX

DRAWING NAME: AL40-0422.WW4.dwg

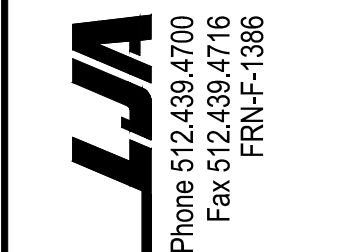

LJA Engineering, Inc.

2700 La Frontera Blvd.
Suite 200
Round Rock, Texas 78661

JOB NUMBER:

A140-0422

SHEET NO


26

OF 97 SHEETS

LOCATION OF EXISTING UNDERGROUND AND OVERHEAD UTILITIES ARE APPROXIMATE LOCATIONS ONLY. THE CONTRACTOR SHALL DETERMINE THE EXACT LOCATION OF ALL EXISTING UTILITIES PRIOR TO BEGINNING WORK AND SHALL BE FULLY RESPONSIBLE FOR ANY AND ALL DAMAGES WHICH MIGHT OCCUR



Now what's **below**.
Call before you dig

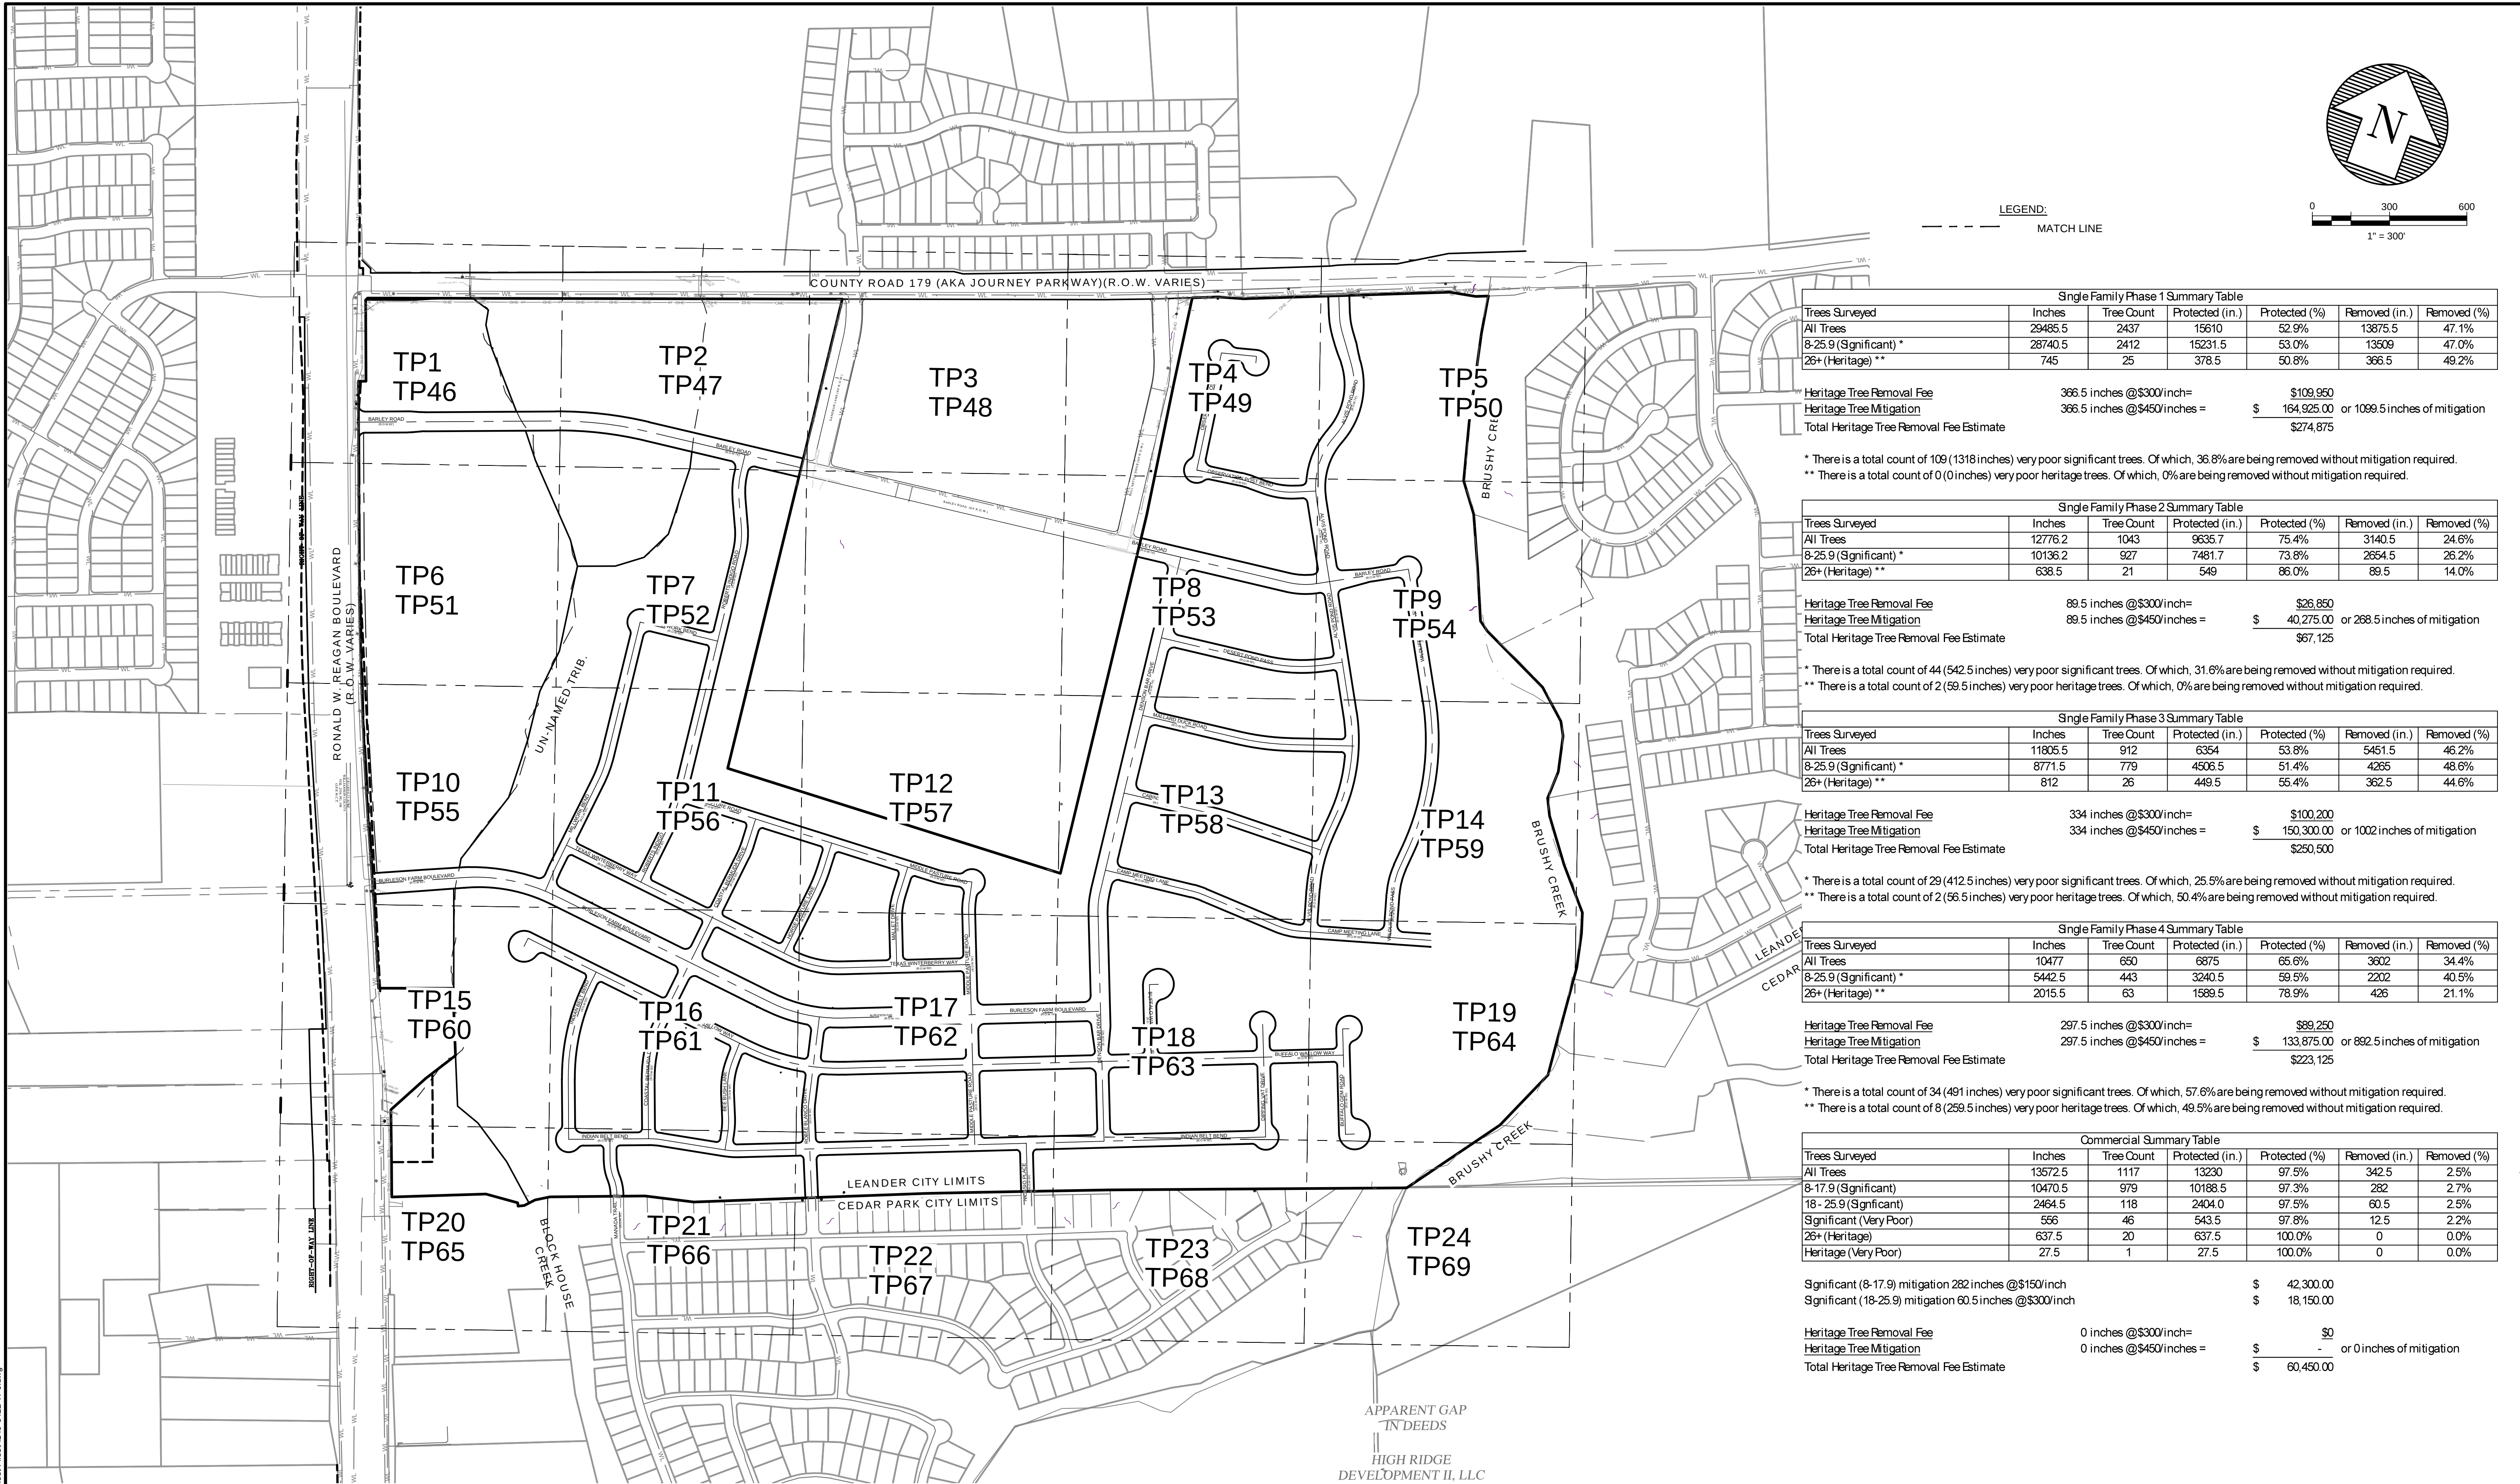

Total Preliminary Flat Summary Table								
Trees Surveyed	Single Family Phases		Commercial		Total Trees		All Phases	
	Inches	Tree Count	Inches	Tree Count	Inches	Tree Count	Protected (in.)	Removed (%)
All Trees	64544.2	5042	13572.5	1117	78116.7	6159	51704.7	66.2%
8-17.9 (Significant)	48837.2	4356	10470.5	979	59407.7	5335	38530.2	64.9%
18- 25.9 (Significant)	11396	551	2464.5	118	13860.5	669	9570.5	69.0%
26+ (Heritage)	4211	135	637.5	20	4848.5	155	3604	74.3%

Significant (8-17.9) mitigation 282 inches @ \$150/inch (Commercial Area Only) \$ 42,300.00
Significant (18-15.9) mitigation 60.5 inches @ \$300/inch (Commercial Area Only) \$ 18,150.00

Heritage Tree Removal Fee 1087.5 inches @ \$300/inch= \$326,250
Heritage Tree Mitigation 1087.5 inches @ \$450/inches = \$ 489,375.00 or 3262.5 inches of mitigation
Total Heritage Tree Removal Fee Estimate \$ 876,075.00

- Notes:
1. Tree Survey Performed May through June of 2024.
 2. Highlighted rows indicate trees proposed for removal
 3. Total fees for tree mitigation and removal will be paid at construction plan approval
 4. In the event of a conflict between the tree preservation/removal call outs on plan sheets versus tree removal /preservation matrix, the tree preservation/removal matrix shall apply. It is the contractor's responsibility to verify with City Staff should any inconsistency exist within an approved plan set. No in-field changes are made to approved tree plans, no exceptions.
 5. "Very Poor" indicates "dead or dying" per Arborist evaluation by Tree Mann Solutions dated June, 2024.
 6. "Very Poor" Trees are included in the total per tree size category.
 7. "Very Poor" Trees have been deducted from mitigation calculations for both Significant and Heritage Trees.

Single Family Phase 1 Summary Table						
Trees Surveyed	Inches	Tree Count	Protected (in.)	Protected (%)	Removed (in.)	Removed (%)
All Trees	29485.5	2437	15610	52.9%	13875.5	47.1%
8-25.9 (Significant) *	26740.5	2412	15231.5	53.0%	13509	47.0%
26+ (Heritage) **	745	25	378.5	50.8%	366.5	49.2%

Heritage Tree Removal Fee 366.5 inches @ \$300/inch= \$109,950
Heritage Tree Mitigation 366.5 inches @ \$450/inches = \$ 164,925.00 or 1099.5 inches of mitigation
Total Heritage Tree Removal Fee Estimate \$274,875

- * There is a total count of 109 (1318 inches) very poor significant trees. Of which, 36.8% are being removed without mitigation required.
** There is a total count of 0 (0 inches) very poor heritage trees. Of which, 0% are being removed without mitigation required.

Single Family Phase 2 Summary Table						
Trees Surveyed	Inches	Tree Count	Protected (in.)	Protected (%)	Removed (in.)	Removed (%)
All Trees	12776.2	1043	9635.7	75.4%	3140.5	24.6%
8-25.9 (Significant) *	10136.2	927	7481.7	73.8%	2654.5	26.2%
26+ (Heritage) **	638.5	21	549	86.0%	89.5	14.0%

Heritage Tree Removal Fee 89.5 inches @ \$300/inch= \$26,850
Heritage Tree Mitigation 89.5 inches @ \$450/inches = \$ 40,275.00 or 268.5 inches of mitigation
Total Heritage Tree Removal Fee Estimate \$67,125

- * There is a total count of 44 (542.5 inches) very poor significant trees. Of which, 31.6% are being removed without mitigation required.
** There is a total count of 2 (59.5 inches) very poor heritage trees. Of which, 0% are being removed without mitigation required.

Single Family Phase 3 Summary Table						
Trees Surveyed	Inches	Tree Count	Protected (in.)	Protected (%)	Removed (in.)	Removed (%)
All Trees	11805.5	912	6354	53.8%	5451.5	46.2%
8-25.9 (Significant) *	8771.5	779	4505.5	51.4%	4265	48.6%
26+ (Heritage) **	812	26	449.5	55.4%	362.5	44.6%

Heritage Tree Removal Fee 334 inches @ \$300/inch= \$100,200
Heritage Tree Mitigation 334 inches @ \$450/inches = \$ 150,300.00 or 1002 inches of mitigation
Total Heritage Tree Removal Fee Estimate \$250,500

- * There is a total count of 29 (412.5 inches) very poor significant trees. Of which, 25.5% are being removed without mitigation required.
** There is a total count of 2 (56.5 inches) very poor heritage trees. Of which, 50.4% are being removed without mitigation required.

Single Family Phase 4 Summary Table						
Trees Surveyed	Inches	Tree Count	Protected (in.)	Protected (%)	Removed (in.)	Removed (%)
All Trees	10477	650	6875	65.6%	3602	34.4%
8-25.9 (Significant) *	5442.5	443	3240.5	59.5%	2202	40.5%
26+ (Heritage) **	2015.5	63	1589.5	78.9%	426	21.1%

Heritage Tree Removal Fee 297.5 inches @ \$300/inch= \$89,250
Heritage Tree Mitigation 297.5 inches @ \$450/inches = \$ 133,875.00 or 892.5 inches of mitigation
Total Heritage Tree Removal Fee Estimate \$223,125

- * There is a total count of 34 (491 inches) very poor significant trees. Of which, 57.6% are being removed without mitigation required.
** There is a total count of 8 (259.5 inches) very poor heritage trees. Of which, 49.5% are being removed without mitigation required.

Commercial Summary Table						
Trees Surveyed	Inches	Tree Count	Protected (in.)	Protected (%)	Removed (in.)	Removed (%)
All Trees	13572.5	1117	13230	97.5%	342.5	2.5%
8-17.9 (Significant)	10470.5	979	10188.5	97.3%	282	2.7%
18- 25.9 (Significant)	2464.5	118	2404.0	97.5%	60.5	2.5%
Significant (Very Poor)	556	46	543.5	97.8%	12.5	2.2%
26+ (Heritage)	637.5	20	637.5	100.0%	0	0.0%
Heritage (Very Poor)	27.5	1	27.5	100.0%	0	0.0%

Significant (8-17.9) mitigation 282 inches @ \$150/inch \$ 42,300.00
Significant (18-25.9) mitigation 60.5 inches @ \$300/inch \$ 18,150.00

Heritage Tree Removal Fee 0 inches @ \$300/inch= \$0
Heritage Tree Mitigation 0 inches @ \$450/inches = \$ - or 0 inches of mitigation
Total Heritage Tree Removal Fee Estimate \$ 60,450.00

LOCATION OF EXISTING UNDERGROUND AND OVERHEAD UTILITIES ARE APPROXIMATE LOCATIONS ONLY. THE CONTRACTOR SHALL DETERMINE THE EXACT LOCATION OF ALL EXISTING UTILITIES PRIOR TO BEGINNING WORK AND SHALL BE FULLY RESPONSIBLE FOR ANY AND ALL DAMAGES WHICH MIGHT OCCUR.


811 Know what's below. Call before you dig.

BURLESON TRACT
PP-24-0060

OVERALL TREE PLAN

REVISIONS		DATE	BY	DESCRIPTION
NO.	DESCRIPTION			

DATE: 1/20/2025
DESIGNED BY: XXX
DRAWN BY: XXX
CHECKED BY: XXX
DRAWING NAME: A140-0422 TP0.dwg

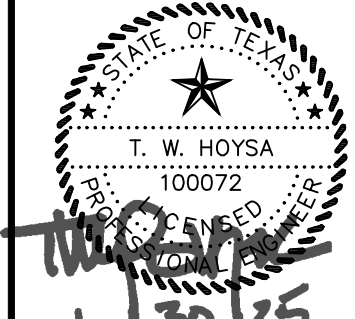

LJA
Phone 512.439.4700
Fax 512.439.4716
FRN-1386

LJA Engineering, Inc.
2700 La Frontera Blvd.
Suite 200
Round Rock, Texas 78681



JOB NUMBER:
A140-0422

TP0

SHEET NO.

27

OF 97 SHEETS

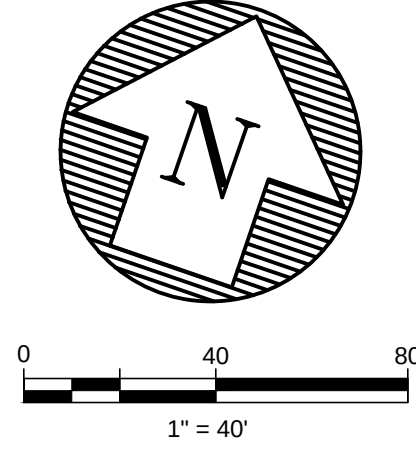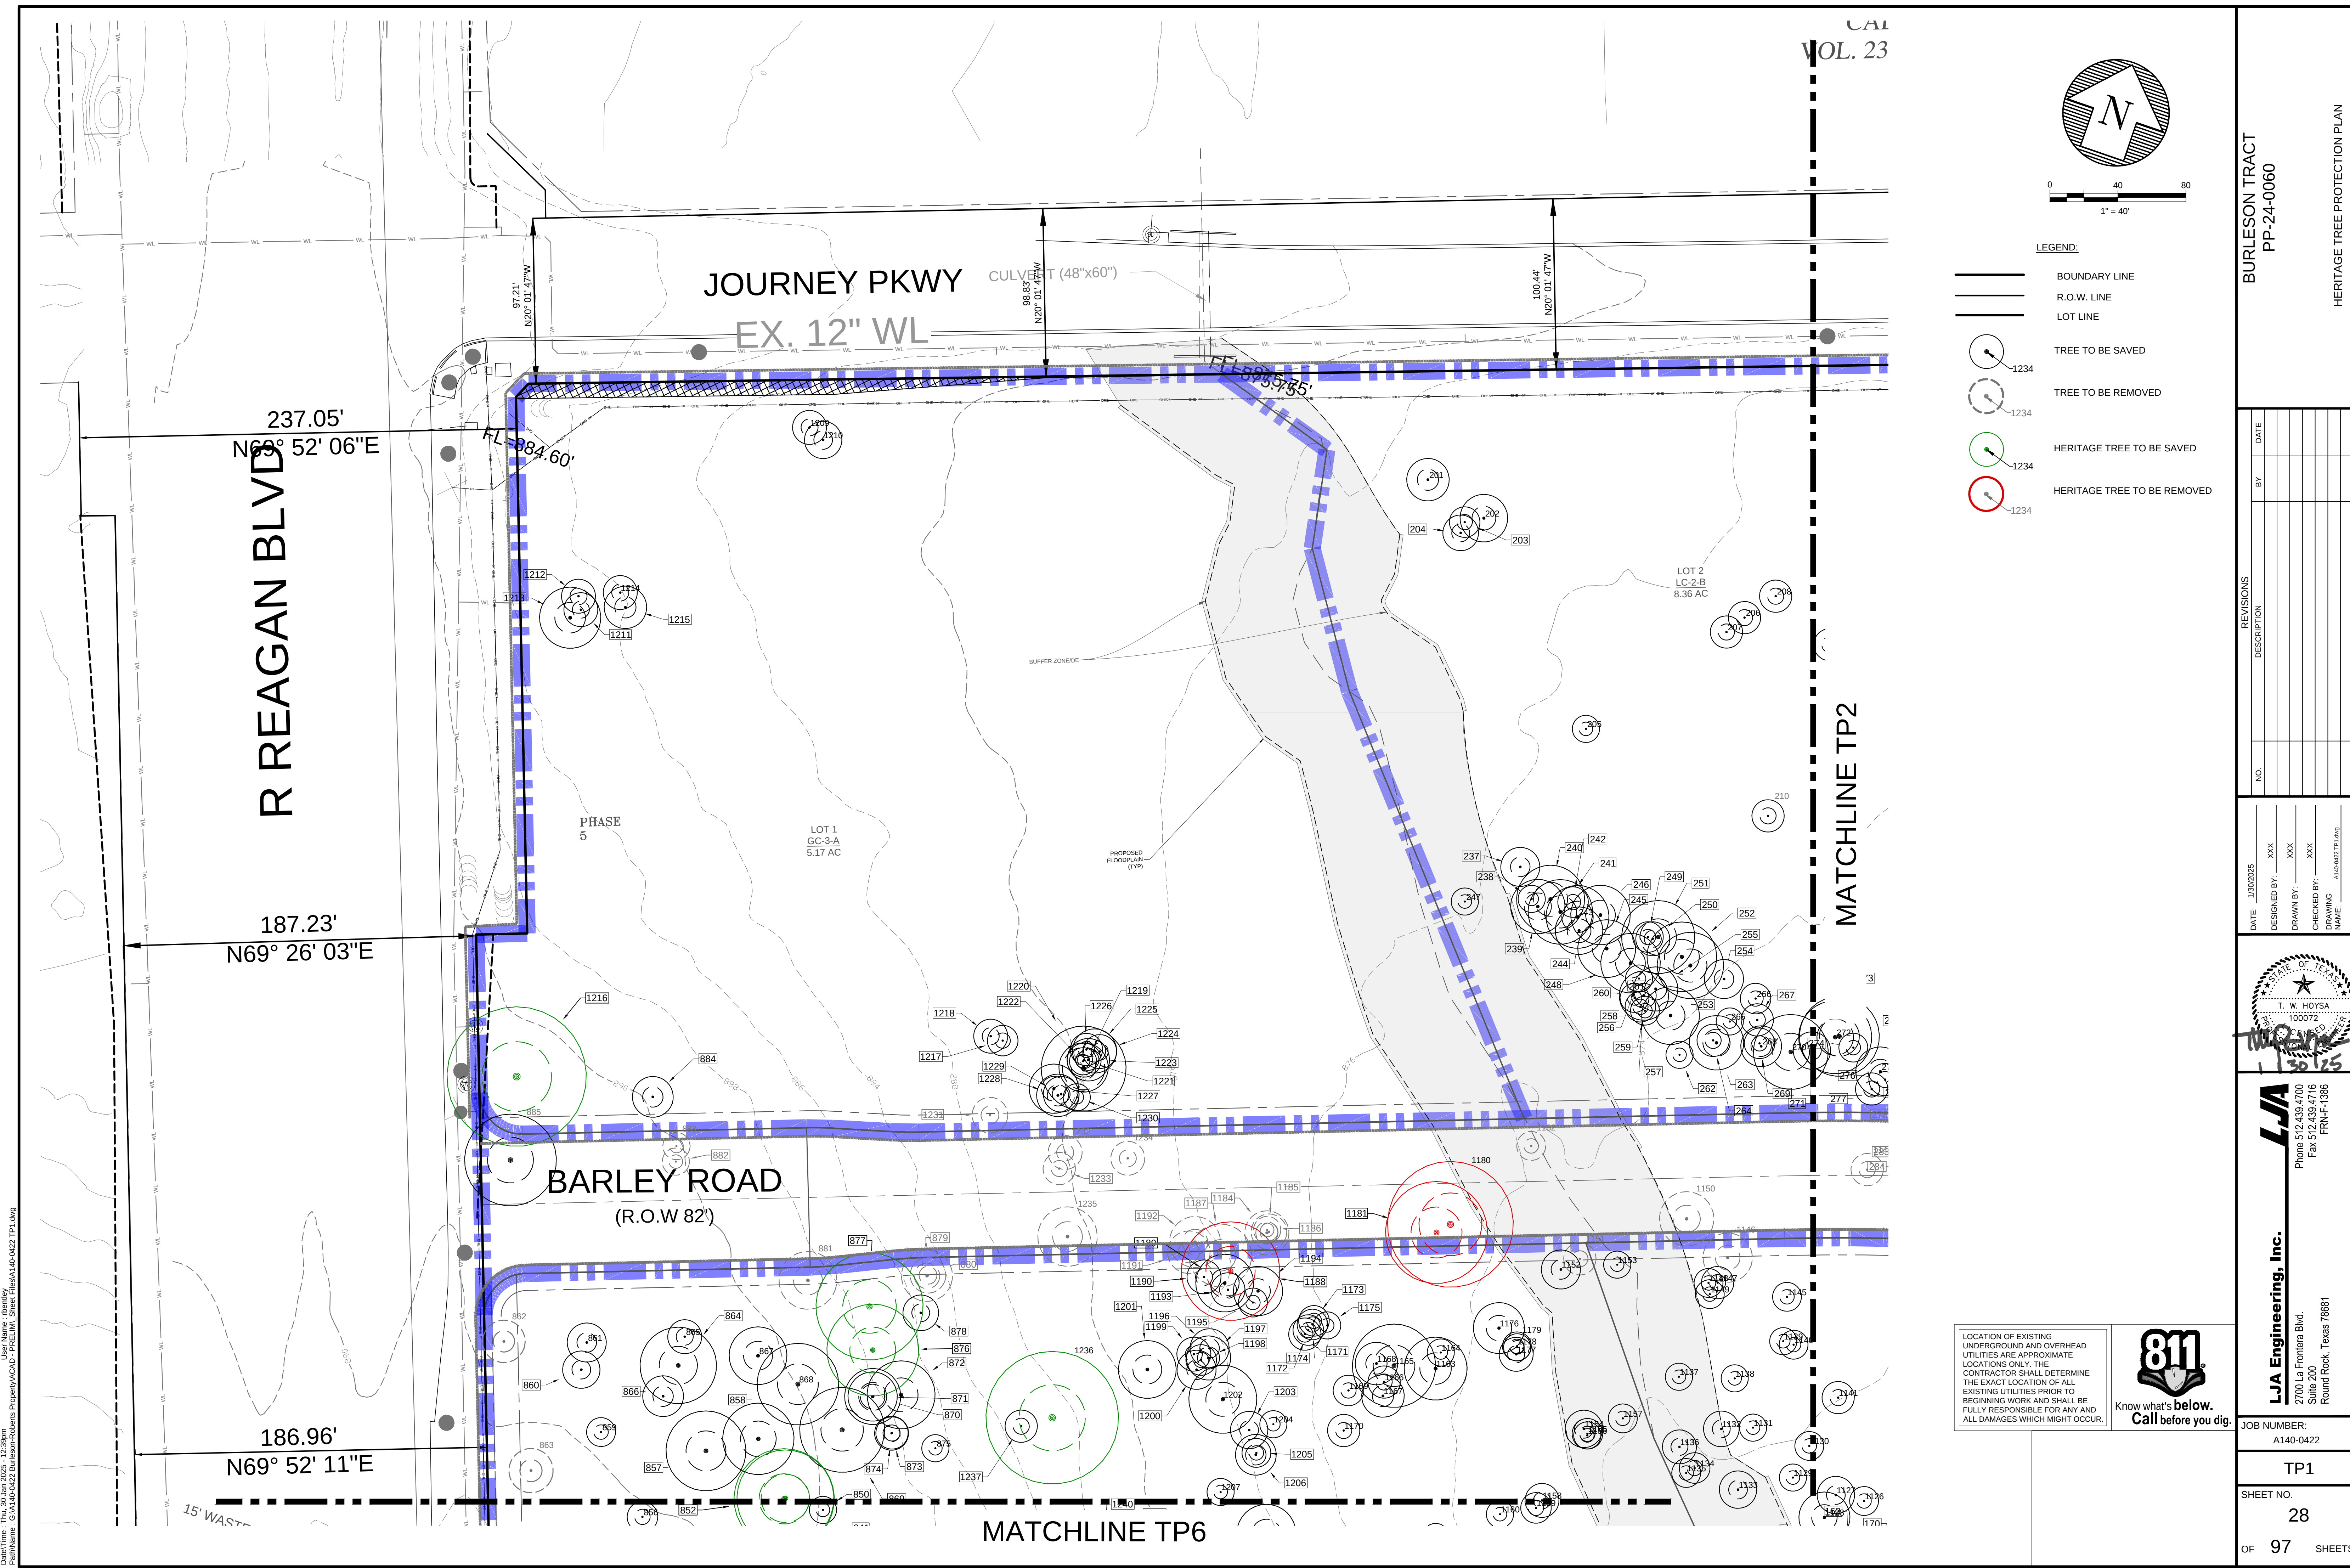

- LEGEND:
- BOUNDARY LINE
 - R.O.W. LINE
 - LOT LINE
 - TREE TO BE SAVED
 - TREE TO BE REMOVED
 - HERITAGE TREE TO BE SAVED
 - HERITAGE TREE TO BE REMOVED

LOCATION OF EXISTING UNDERGROUND AND OVERHEAD UTILITIES ARE APPROXIMATE LOCATIONS ONLY. THE CONTRACTOR SHALL DETERMINE THE EXACT LOCATION OF ALL EXISTING UTILITIES PRIOR TO BEGINNING WORK AND SHALL BE FULLY RESPONSIBLE FOR ANY AND ALL DAMAGES WHICH MIGHT OCCUR.



BURLESON TRACT
PP-24-0060

HERITAGE TREE PROTECTION PLAN

REVISIONS	
NO.	DATE

DATE: 1/30/2025

DESIGNED BY: XXX

DRAWN BY: XXX

CHECKED BY: XXX

DRAWING NAME: A140-0422 TP1.dwg



LJA Engineering, Inc.
2700 La Frontera Blvd.
Suite 200
Round Rock, Texas 78681
Phone 512.439.4700
Fax 512.439.4716
FRN-F-1386

JOB NUMBER:
A140-0422

TP1


SHEET NO.
28

OF 97 SHEETS

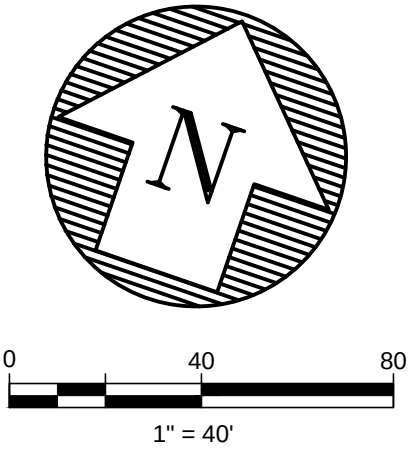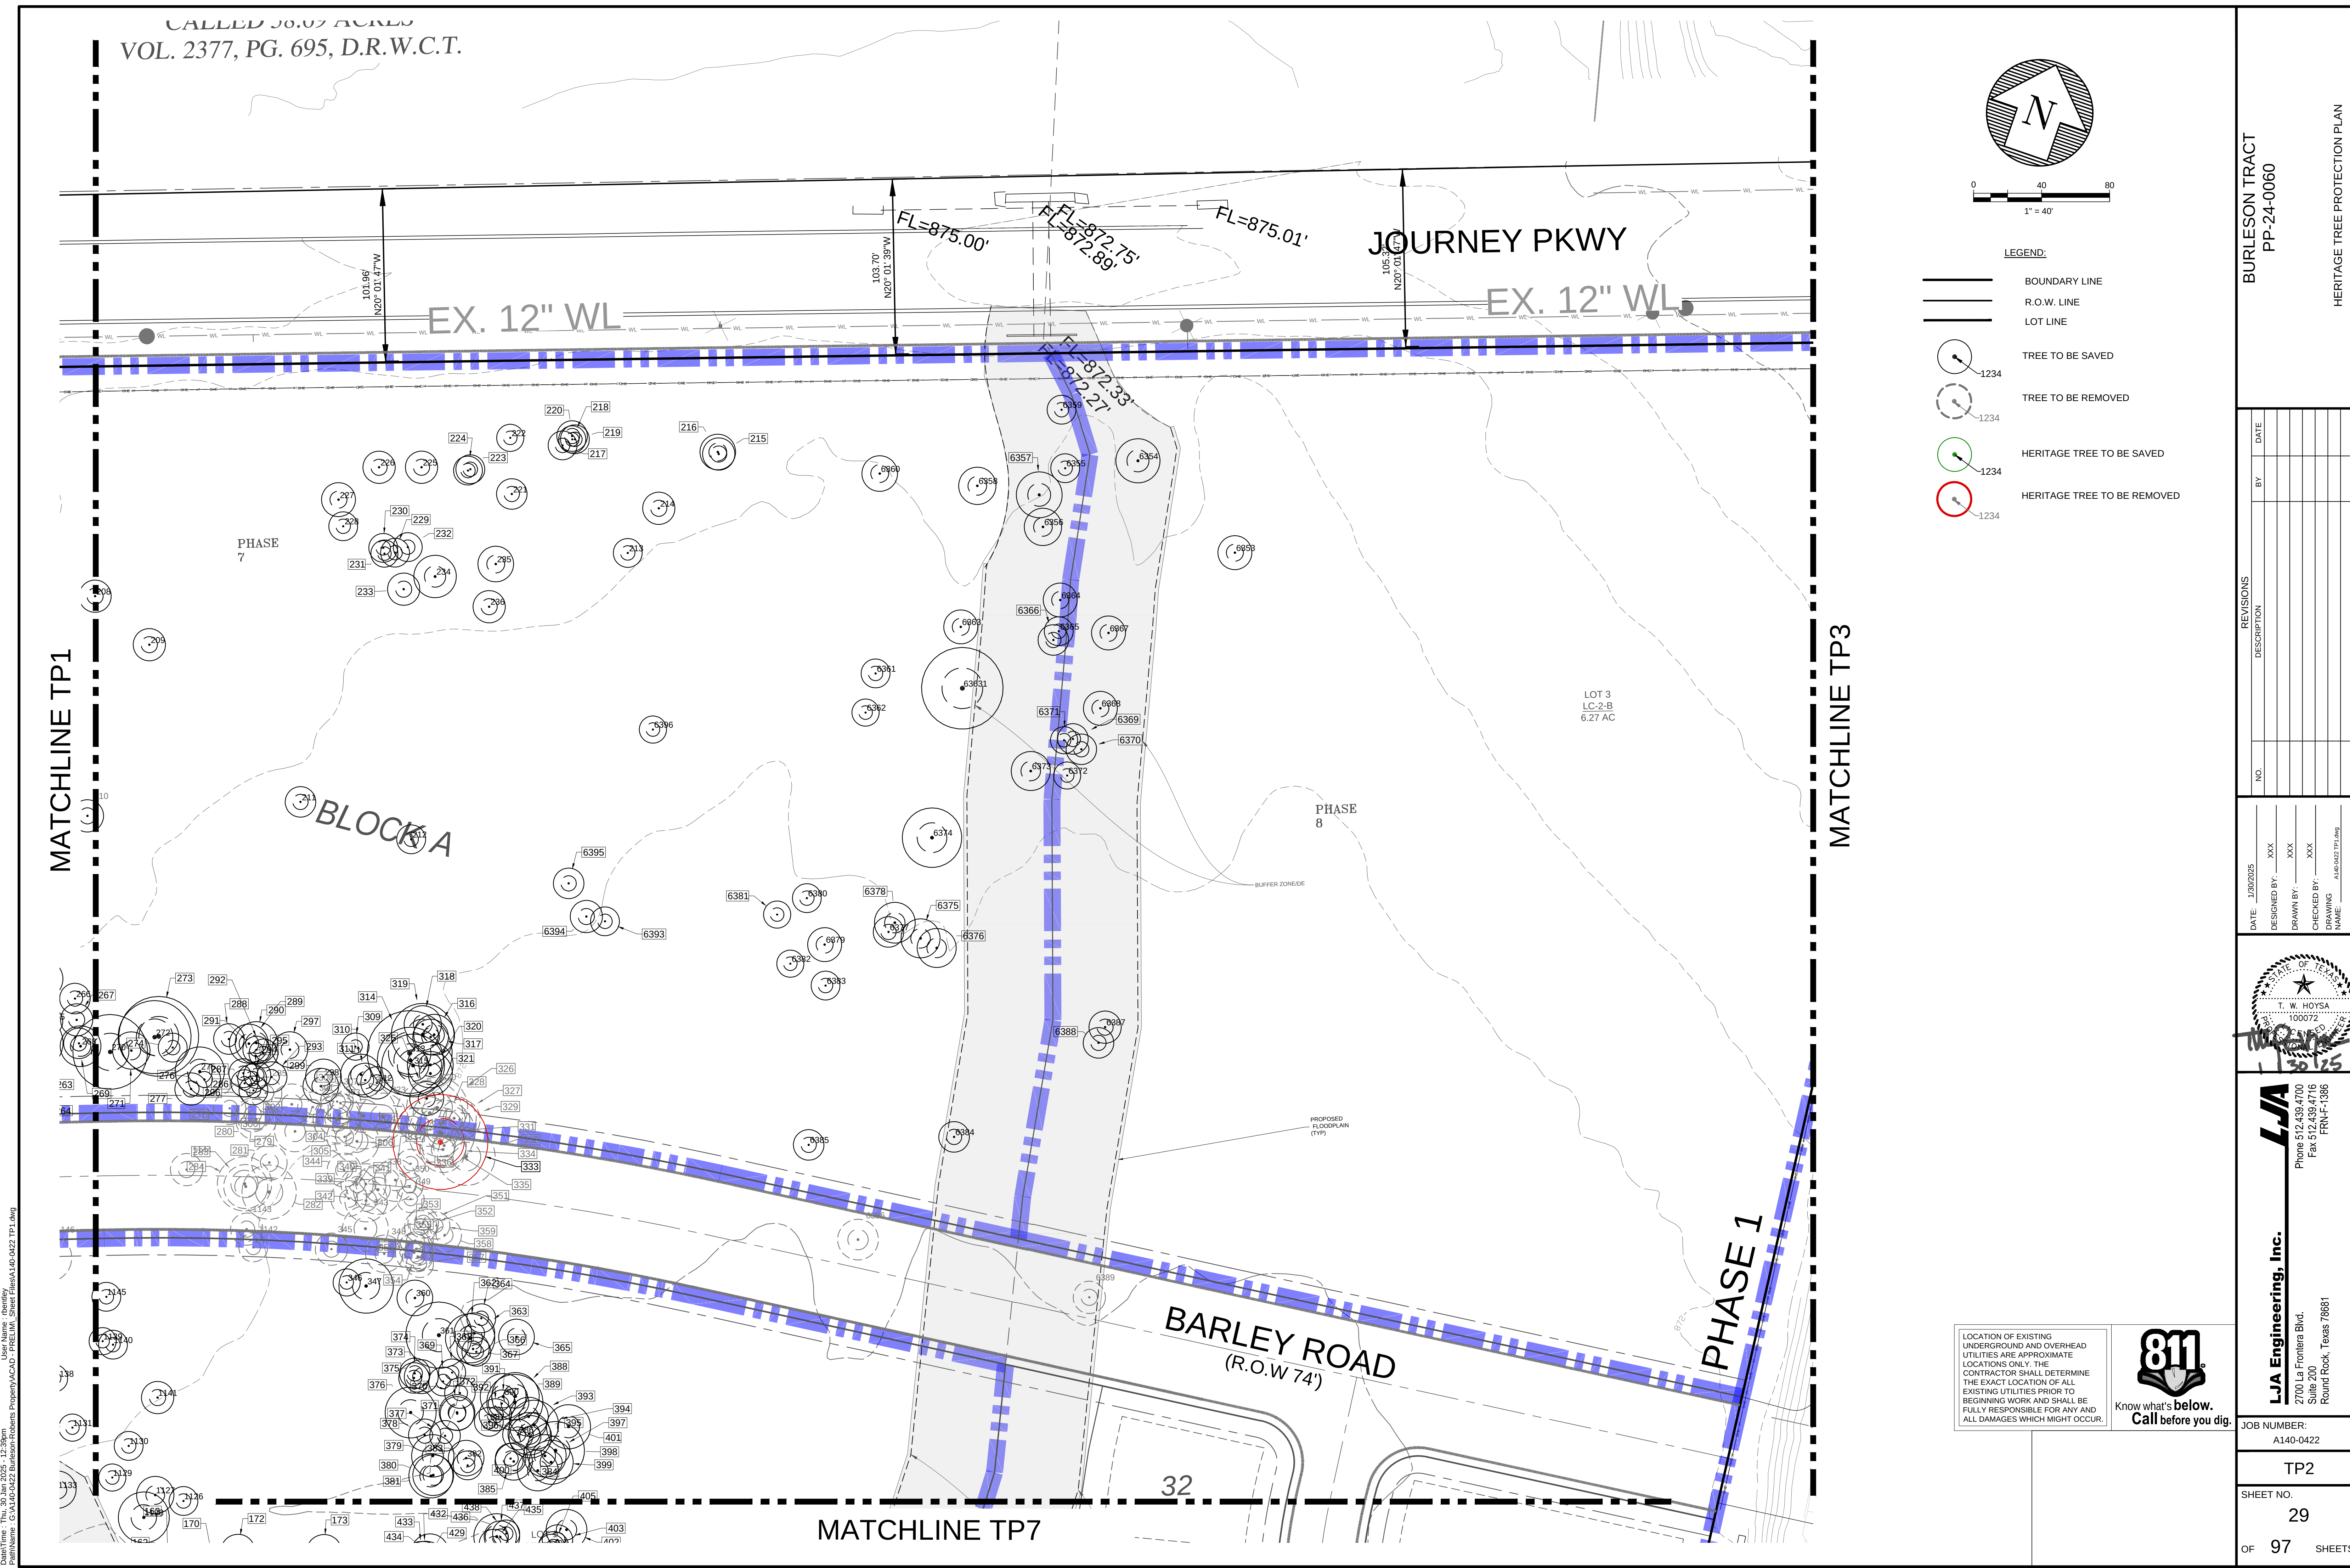

- LEGEND:
- BOUNDARY LINE
 - R.O.W. LINE
 - LOT LINE
 - TREE TO BE SAVED
 - TREE TO BE REMOVED
 - HERITAGE TREE TO BE SAVED
 - HERITAGE TREE TO BE REMOVED

LOCATION OF EXISTING UNDERGROUND AND OVERHEAD UTILITIES ARE APPROXIMATE LOCATIONS ONLY. THE CONTRACTOR SHALL DETERMINE THE EXACT LOCATION OF ALL EXISTING UTILITIES PRIOR TO BEGINNING WORK AND SHALL BE FULLY RESPONSIBLE FOR ANY AND ALL DAMAGES WHICH MIGHT OCCUR.

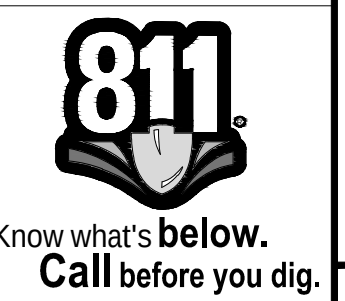

BURLESON TRACT
PP-24-0060

HERITAGE TREE PROTECTION PLAN

REVISIONS		DATE
NO.	DESCRIPTION	BY

DATE: 1/30/2025

DESIGNED BY: XXX

DRAWN BY: XXX

CHECKED BY: XXX

DRAWING NAME: A140-0422 TP1.dwg

LJA
LJA Engineering, Inc.
Phone 512.439.4700
Fax 512.439.4716
2700 La Frontera Blvd.
Suite 200
Round Rock, Texas 78681

JOB NUMBER:
A140-0422


TP2

SHEET NO.
29

OF 97 SHEETS

Drawn: T. W. Hoyesa, 1/30/2025, 12:29pm
User Name: thoyesa
Print Name: C:\A140-0422\Burleson-Tract\PP-24-0060\Sheet Files\A140-0422 TP1.dwg


Drawn: TTY 03 Jul 2025 12:29pm User: Mares - chesky
PrintName: C:\A140-0422\Burleson\Roberts Properties\CAD - PRELIM\Sheet Files\A140-0422 TP1.dwg

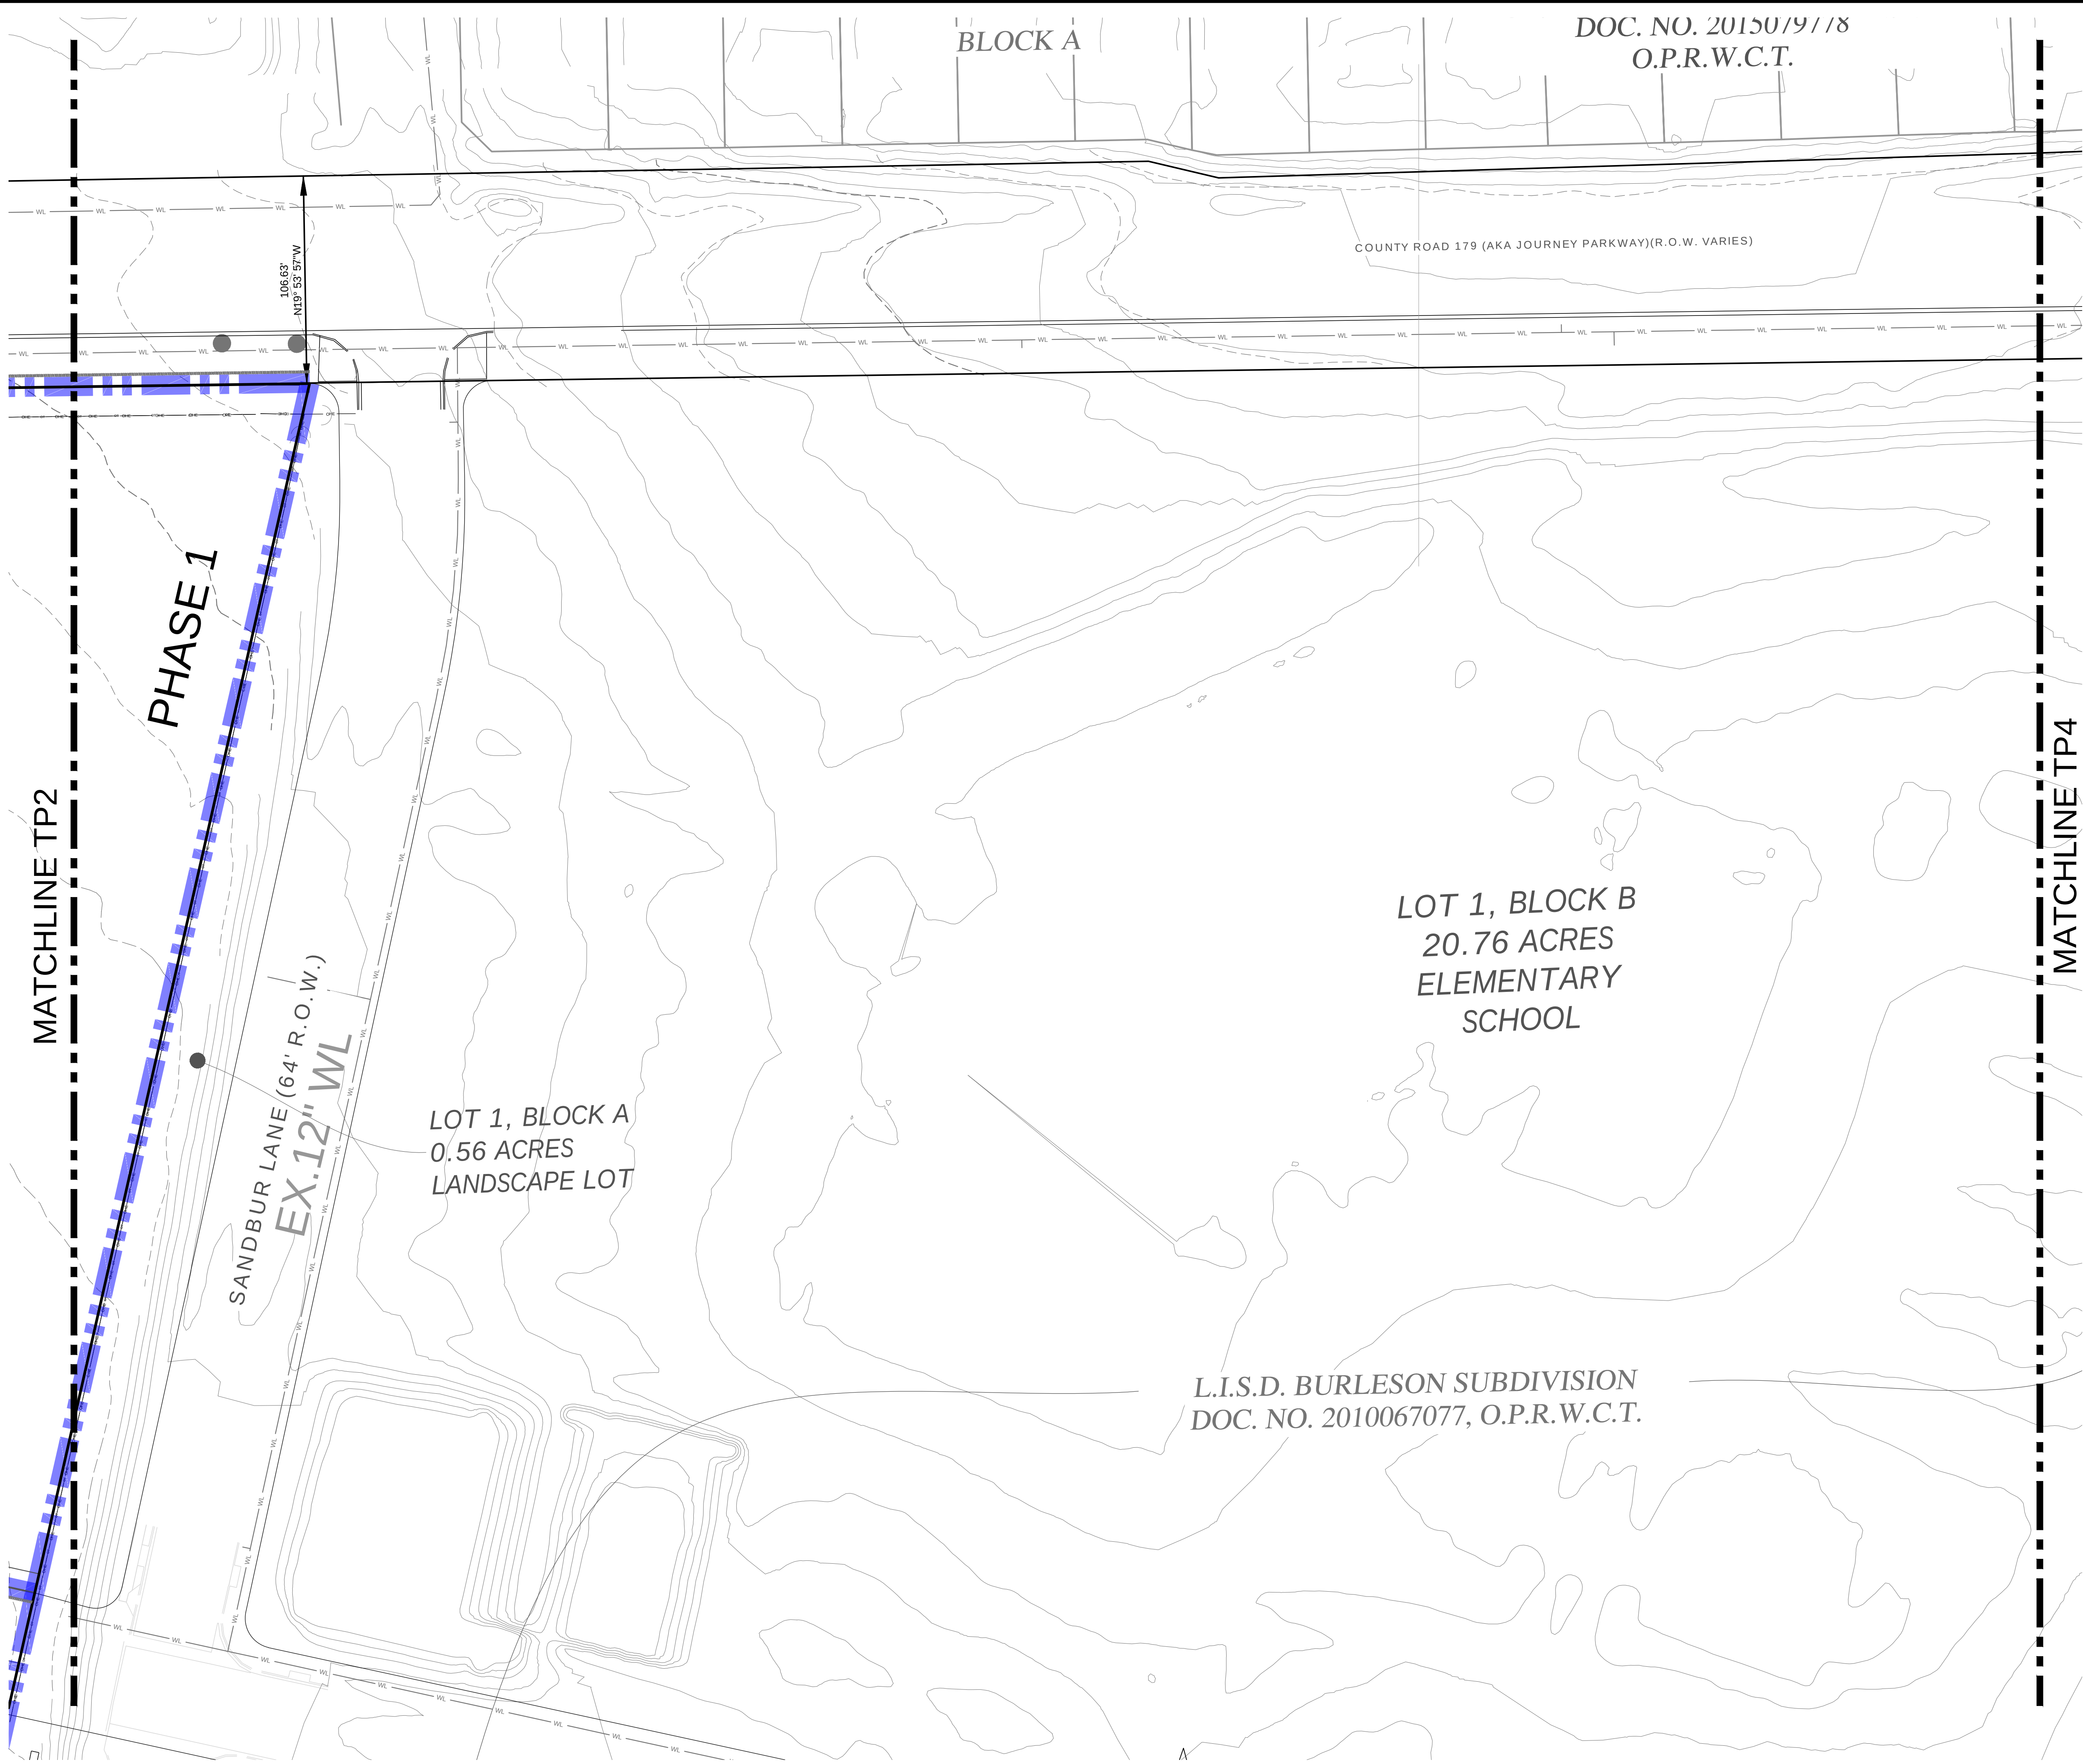

LOCATION OF EXISTING
UNDERGROUND AND OVERHEAD
UTILITIES ARE APPROXIMATE
LOCATIONS ONLY. THE
CONTRACTOR SHALL DETERMINE
THE EXACT LOCATION OF ALL
EXISTING UTILITIES PRIOR TO
BEGINNING WORK AND SHALL BE
FULLY RESPONSIBLE FOR ANY AND
ALL DAMAGES WHICH MIGHT OCCUR.



- LEGEND:
- BOUNDARY LINE
 - R.O.W. LINE
 - LOT LINE
 - TREE TO BE SAVED
 - TREE TO BE REMOVED
 - HERITAGE TREE TO BE SAVED
 - HERITAGE TREE TO BE REMOVED

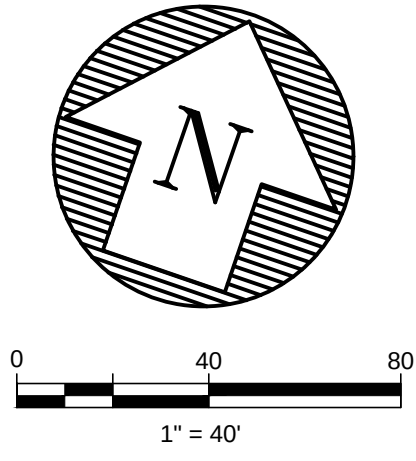

BURLESON TRACT
PP-24-0060

HERITAGE TREE PROTECTION PLAN

REVISIONS	
NO.	DESCRIPTION

DATE: 1/30/2025

DESIGNED BY: XXX

DRAWN BY: XXX

CHECKED BY: XXX

DRAWING NAME: A140-0422 TP1.dwg

LJA
LJA Engineering, Inc.
2700 La Frontera Blvd.
Suite 200
Round Rock, Texas 78681
Phone 512.439.4700
Fax 512.439.4716
FRN-F-1386

JOB NUMBER:
A140-0422



TP3

SHEET NO.
30

OF 97 SHEETS

DATE: Thu, 20 Jun 2025, 12:29pm User Name: chawky
PathName: G:\A140-0422 BURLESON-ROBERTS\PROJ\A140-0422 TP1.dwg

MATCHLINE TP3

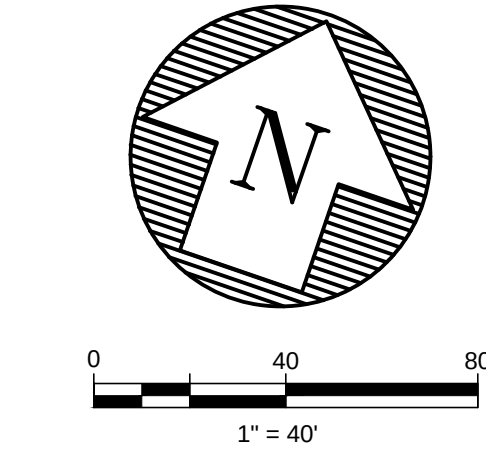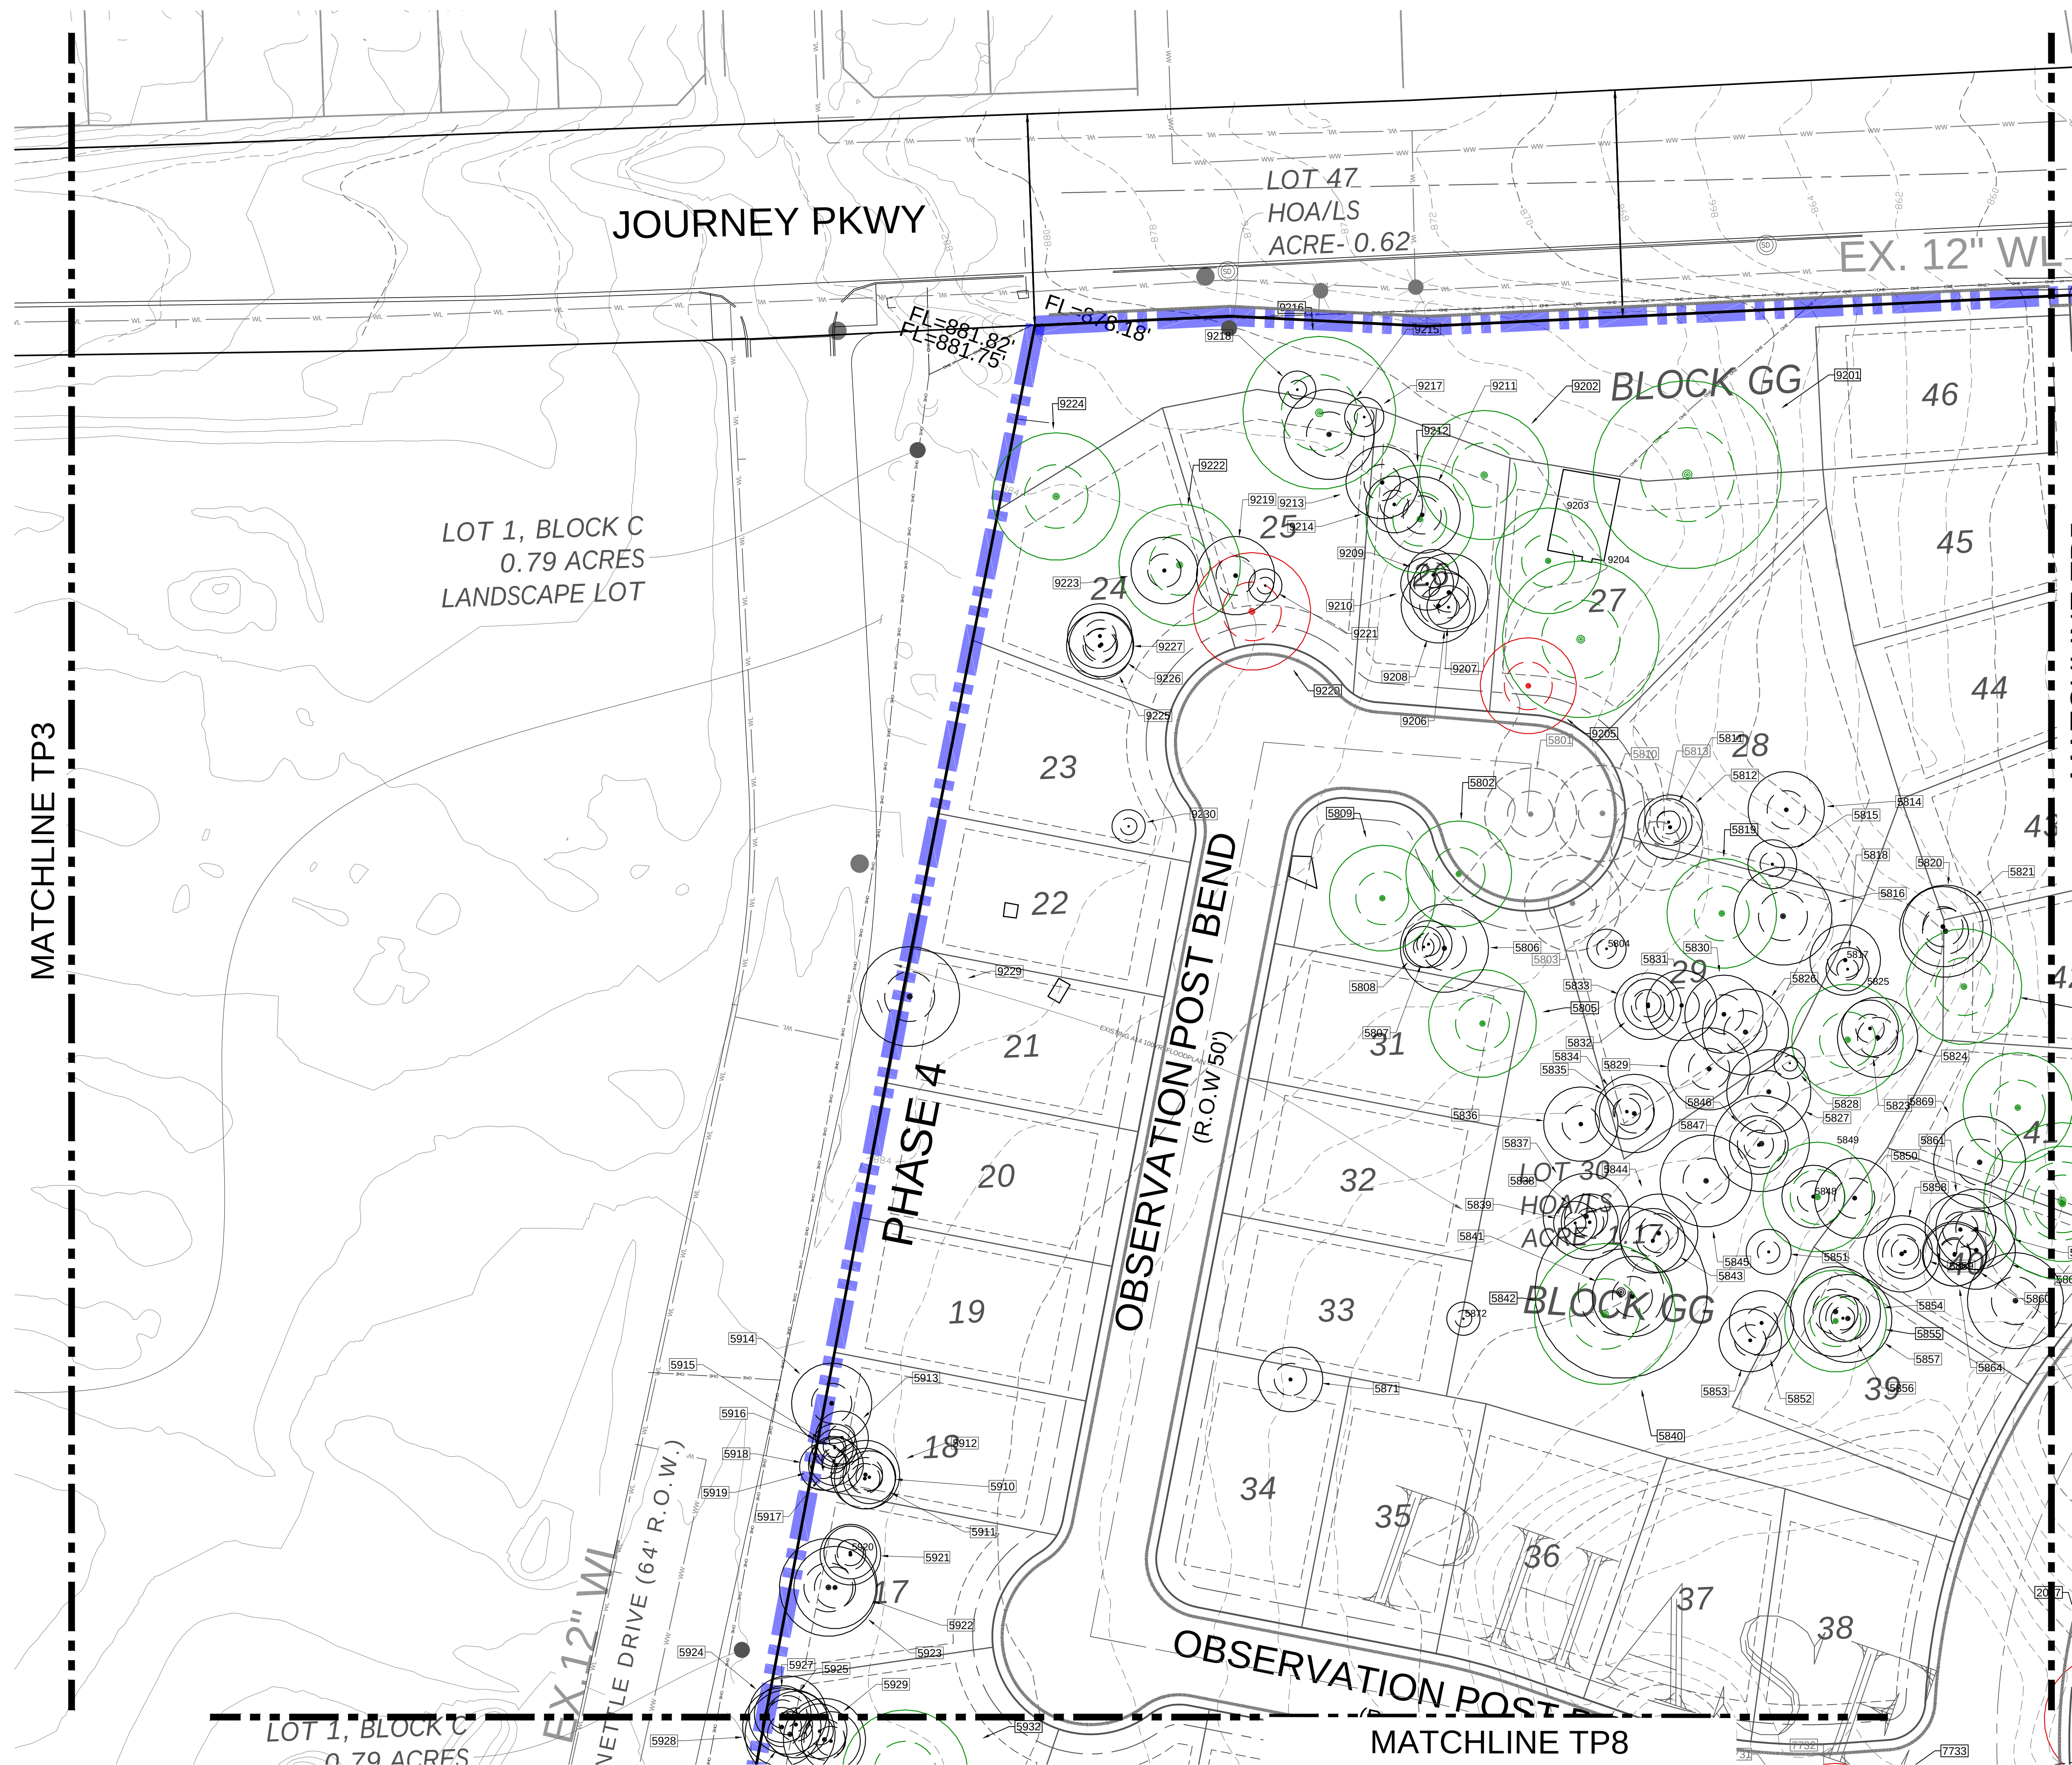

LEGEND:

- BOUNDARY LINE
- R.O.W. LINE
- LOT LINE
- TREE TO BE SAVED
- TREE TO BE REMOVED
- HERITAGE TREE TO BE SAVED
- HERITAGE TREE TO BE REMOVED

LOCATION OF EXISTING
UNDERGROUND AND OVERHEAD
UTILITIES ARE APPROXIMATE
LOCATIONS ONLY. THE
CONTRACTOR SHALL DETERMINE
THE EXACT LOCATION OF ALL
EXISTING UTILITIES PRIOR TO
BEGINNING WORK AND SHALL BE
FULLY RESPONSIBLE FOR ANY AND
ALL DAMAGES WHICH MIGHT OCCUR.



BURLESON TRACT
PP-24-0060

HERITAGE TREE PROTECTION PLAN

REVISIONS		DATE
NO.	DESCRIPTION	BY

DATE: 1/30/2025
DESIGNED BY: XXX
DRAWN BY: XXX
CHECKED BY: XXX
DRAWING NAME: A140-0422 TP1.dwg

130125

LJA Engineering, Inc.
2700 La Frontera Blvd.
Suite 200
Round Rock, Texas 78681
Phone 512.439.4700
Fax 512.439.4716
FRN-F-1386


Know what's below.
Call before you dig.

JOB NUMBER:
A140-0422


TP4

SHEET NO.
31

OF 97 SHEETS

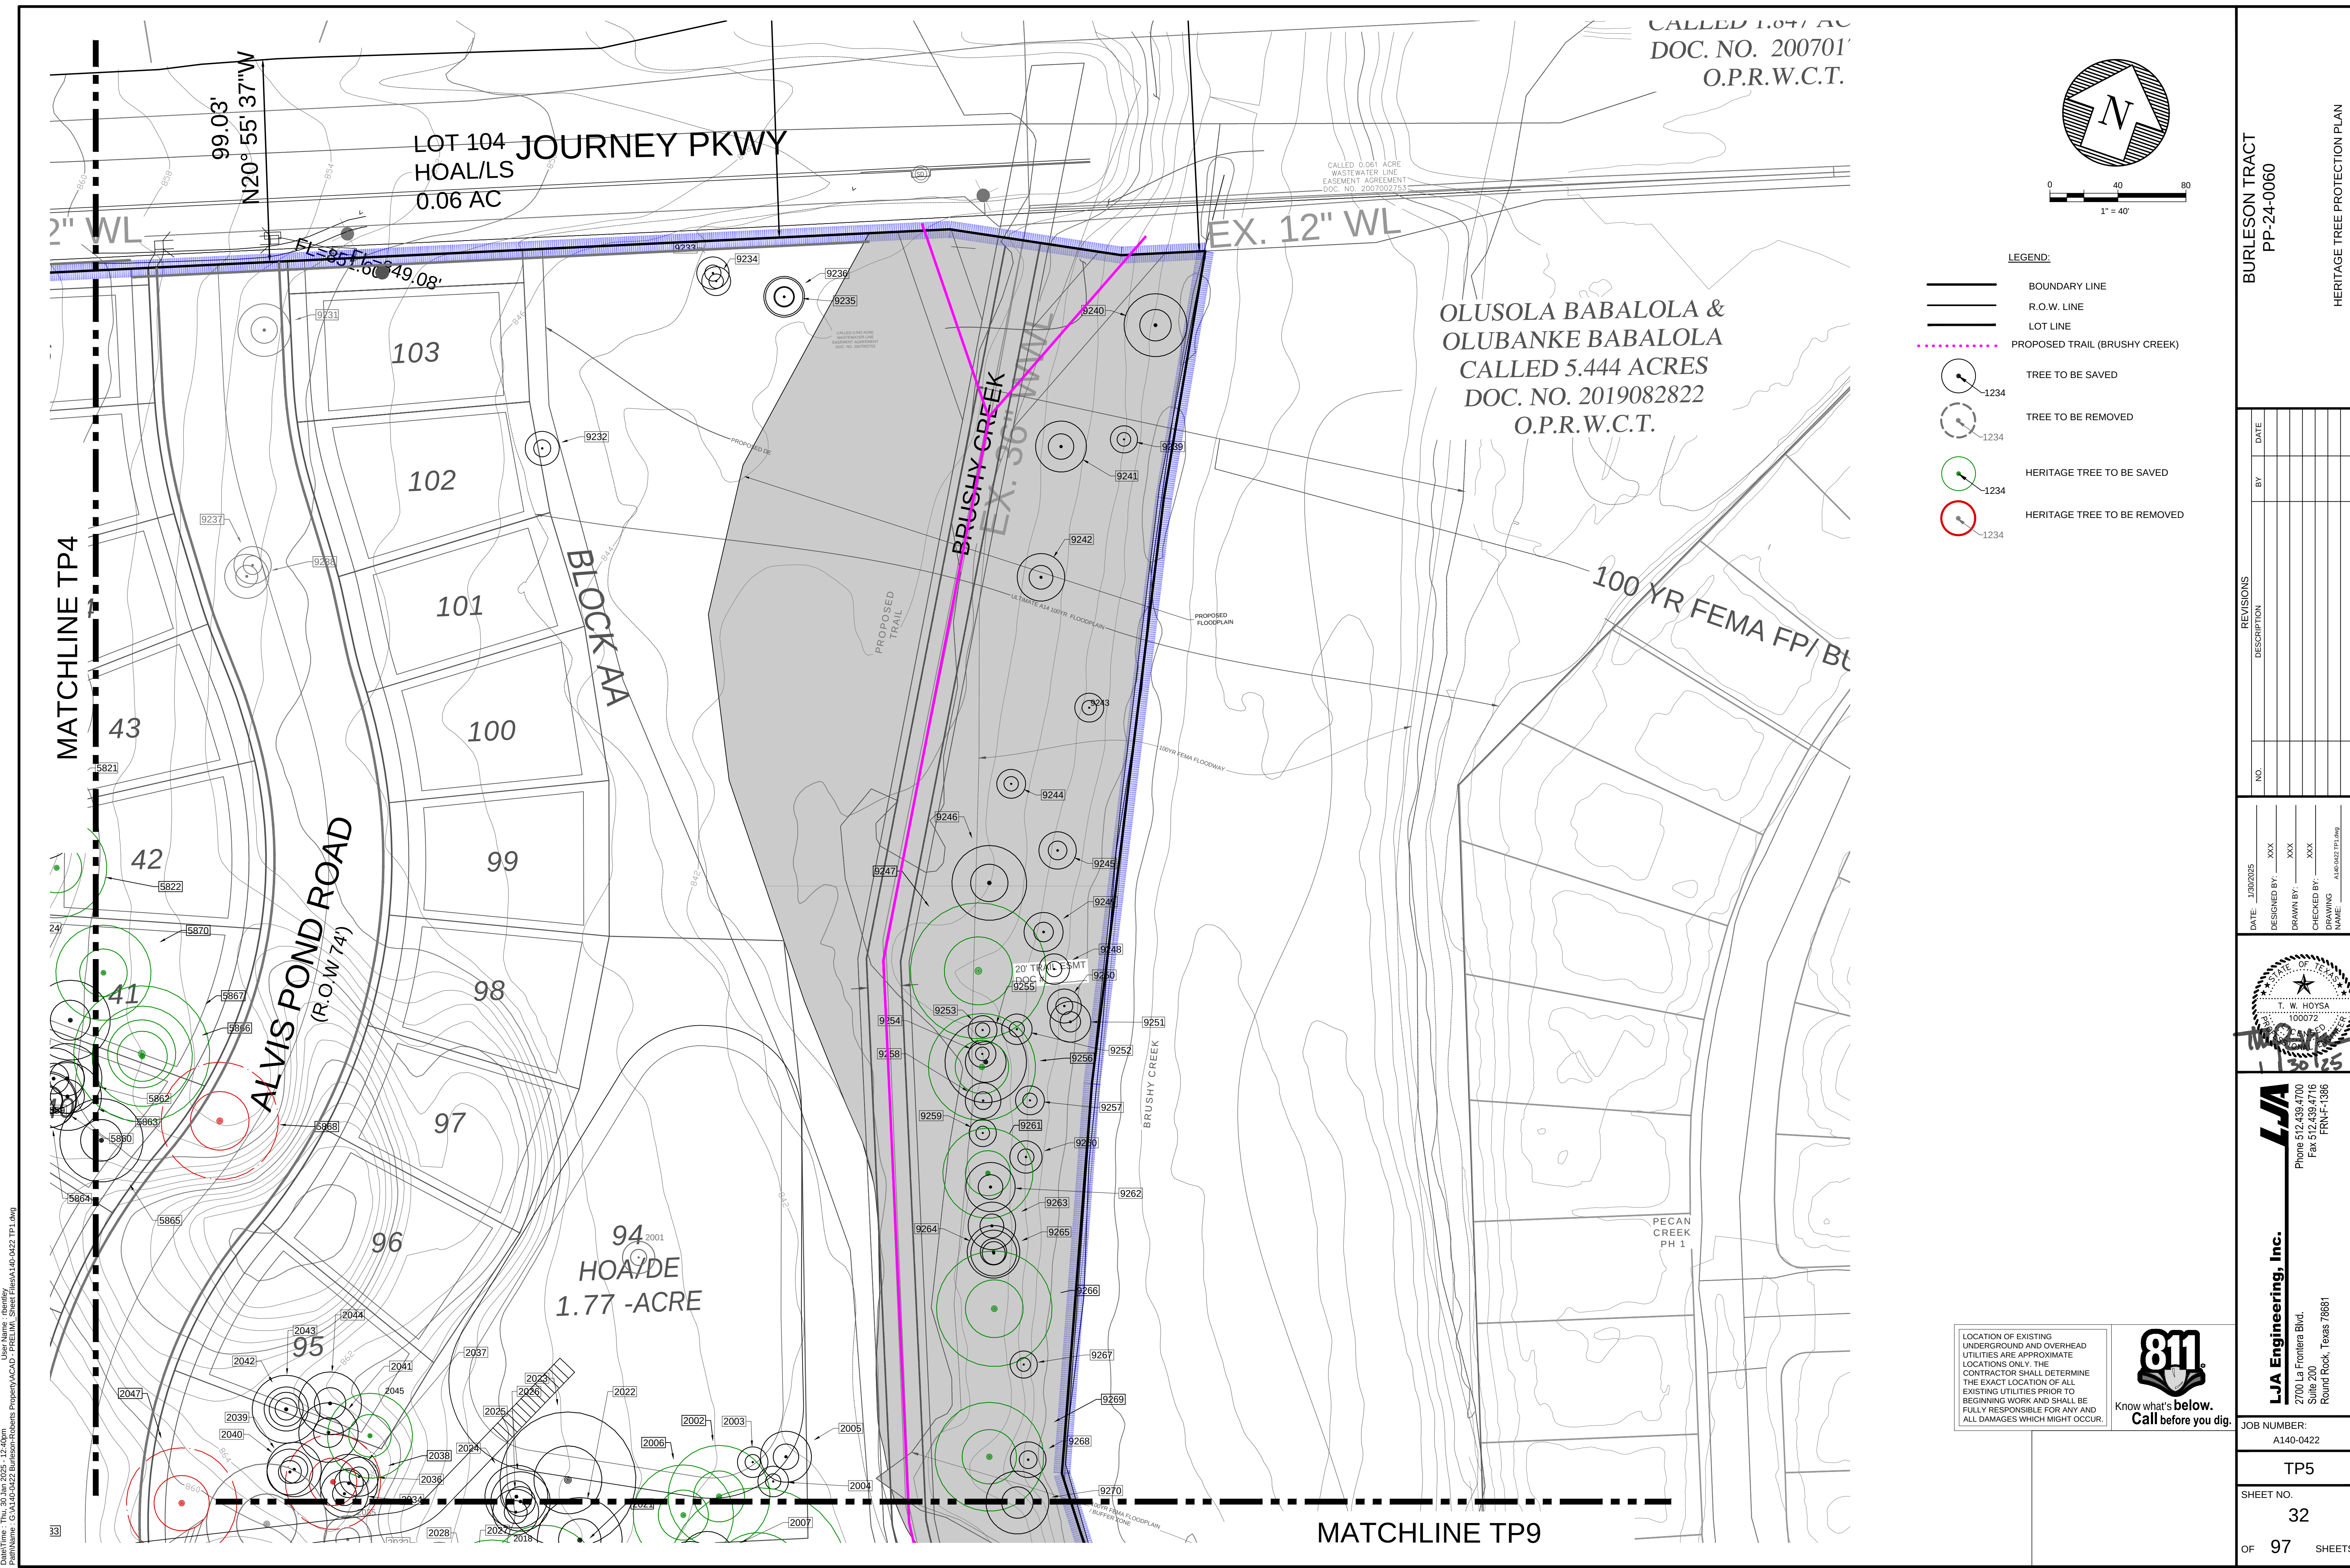


CALLER 1.047 AC
DOC. NO. 200701
O.P.R.W.C.T.

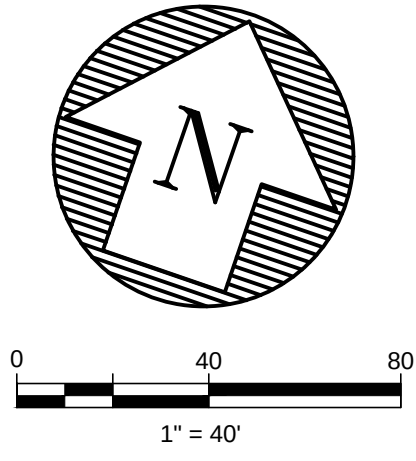

- LEGEND:
- BOUNDARY LINE
 - R.O.W. LINE
 - LOT LINE
 - PROPOSED TRAIL (BRUSHY CREEK)
 - TREE TO BE SAVED
 - TREE TO BE REMOVED
 - HERITAGE TREE TO BE SAVED
 - HERITAGE TREE TO BE REMOVED

OLUSOLA BABALOLA &
OLUBANKE BABALOLA
CALLED 5.444 ACRES
DOC. NO. 2019082822
O.P.R.W.C.T.

LOCATION OF EXISTING
UNDERGROUND AND OVERHEAD
UTILITIES ARE APPROXIMATE
LOCATIONS ONLY. THE
CONTRACTOR SHALL DETERMINE
THE EXACT LOCATION OF ALL
EXISTING UTILITIES PRIOR TO
BEGINNING WORK AND SHALL BE
FULLY RESPONSIBLE FOR ANY AND
ALL DAMAGES WHICH MIGHT OCCUR.

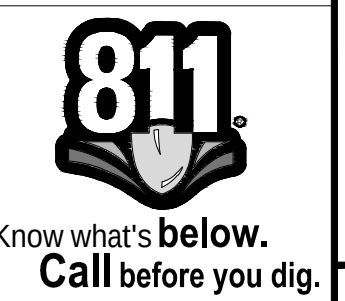

BURLESON TRACT
PP-24-0060

HERITAGE TREE PROTECTION PLAN

REVISIONS	
NO.	DESCRIPTION

DATE: 1/30/2025

DESIGNED BY: XXX

DRAWN BY: XXX

CHECKED BY: XXX

DRAWING NAME: A140-0422 TP5.dwg

LJA
LJA Engineering, Inc.
Phone 512.439.4700
Fax 512.439.4716
2700 La Frontera Blvd.
Suite 200
Round Rock, Texas 78681


JOB NUMBER:
A140-0422

TP5

SHEET NO.
32

OF 97 SHEETS

Drawn: T. W. Hoyesa, 1/30/2025, 12:49PM
User Name: chesley
Print Name: C:\A140-0422 Burleson-Roberts Properties\A140-0422 TP1.dwg

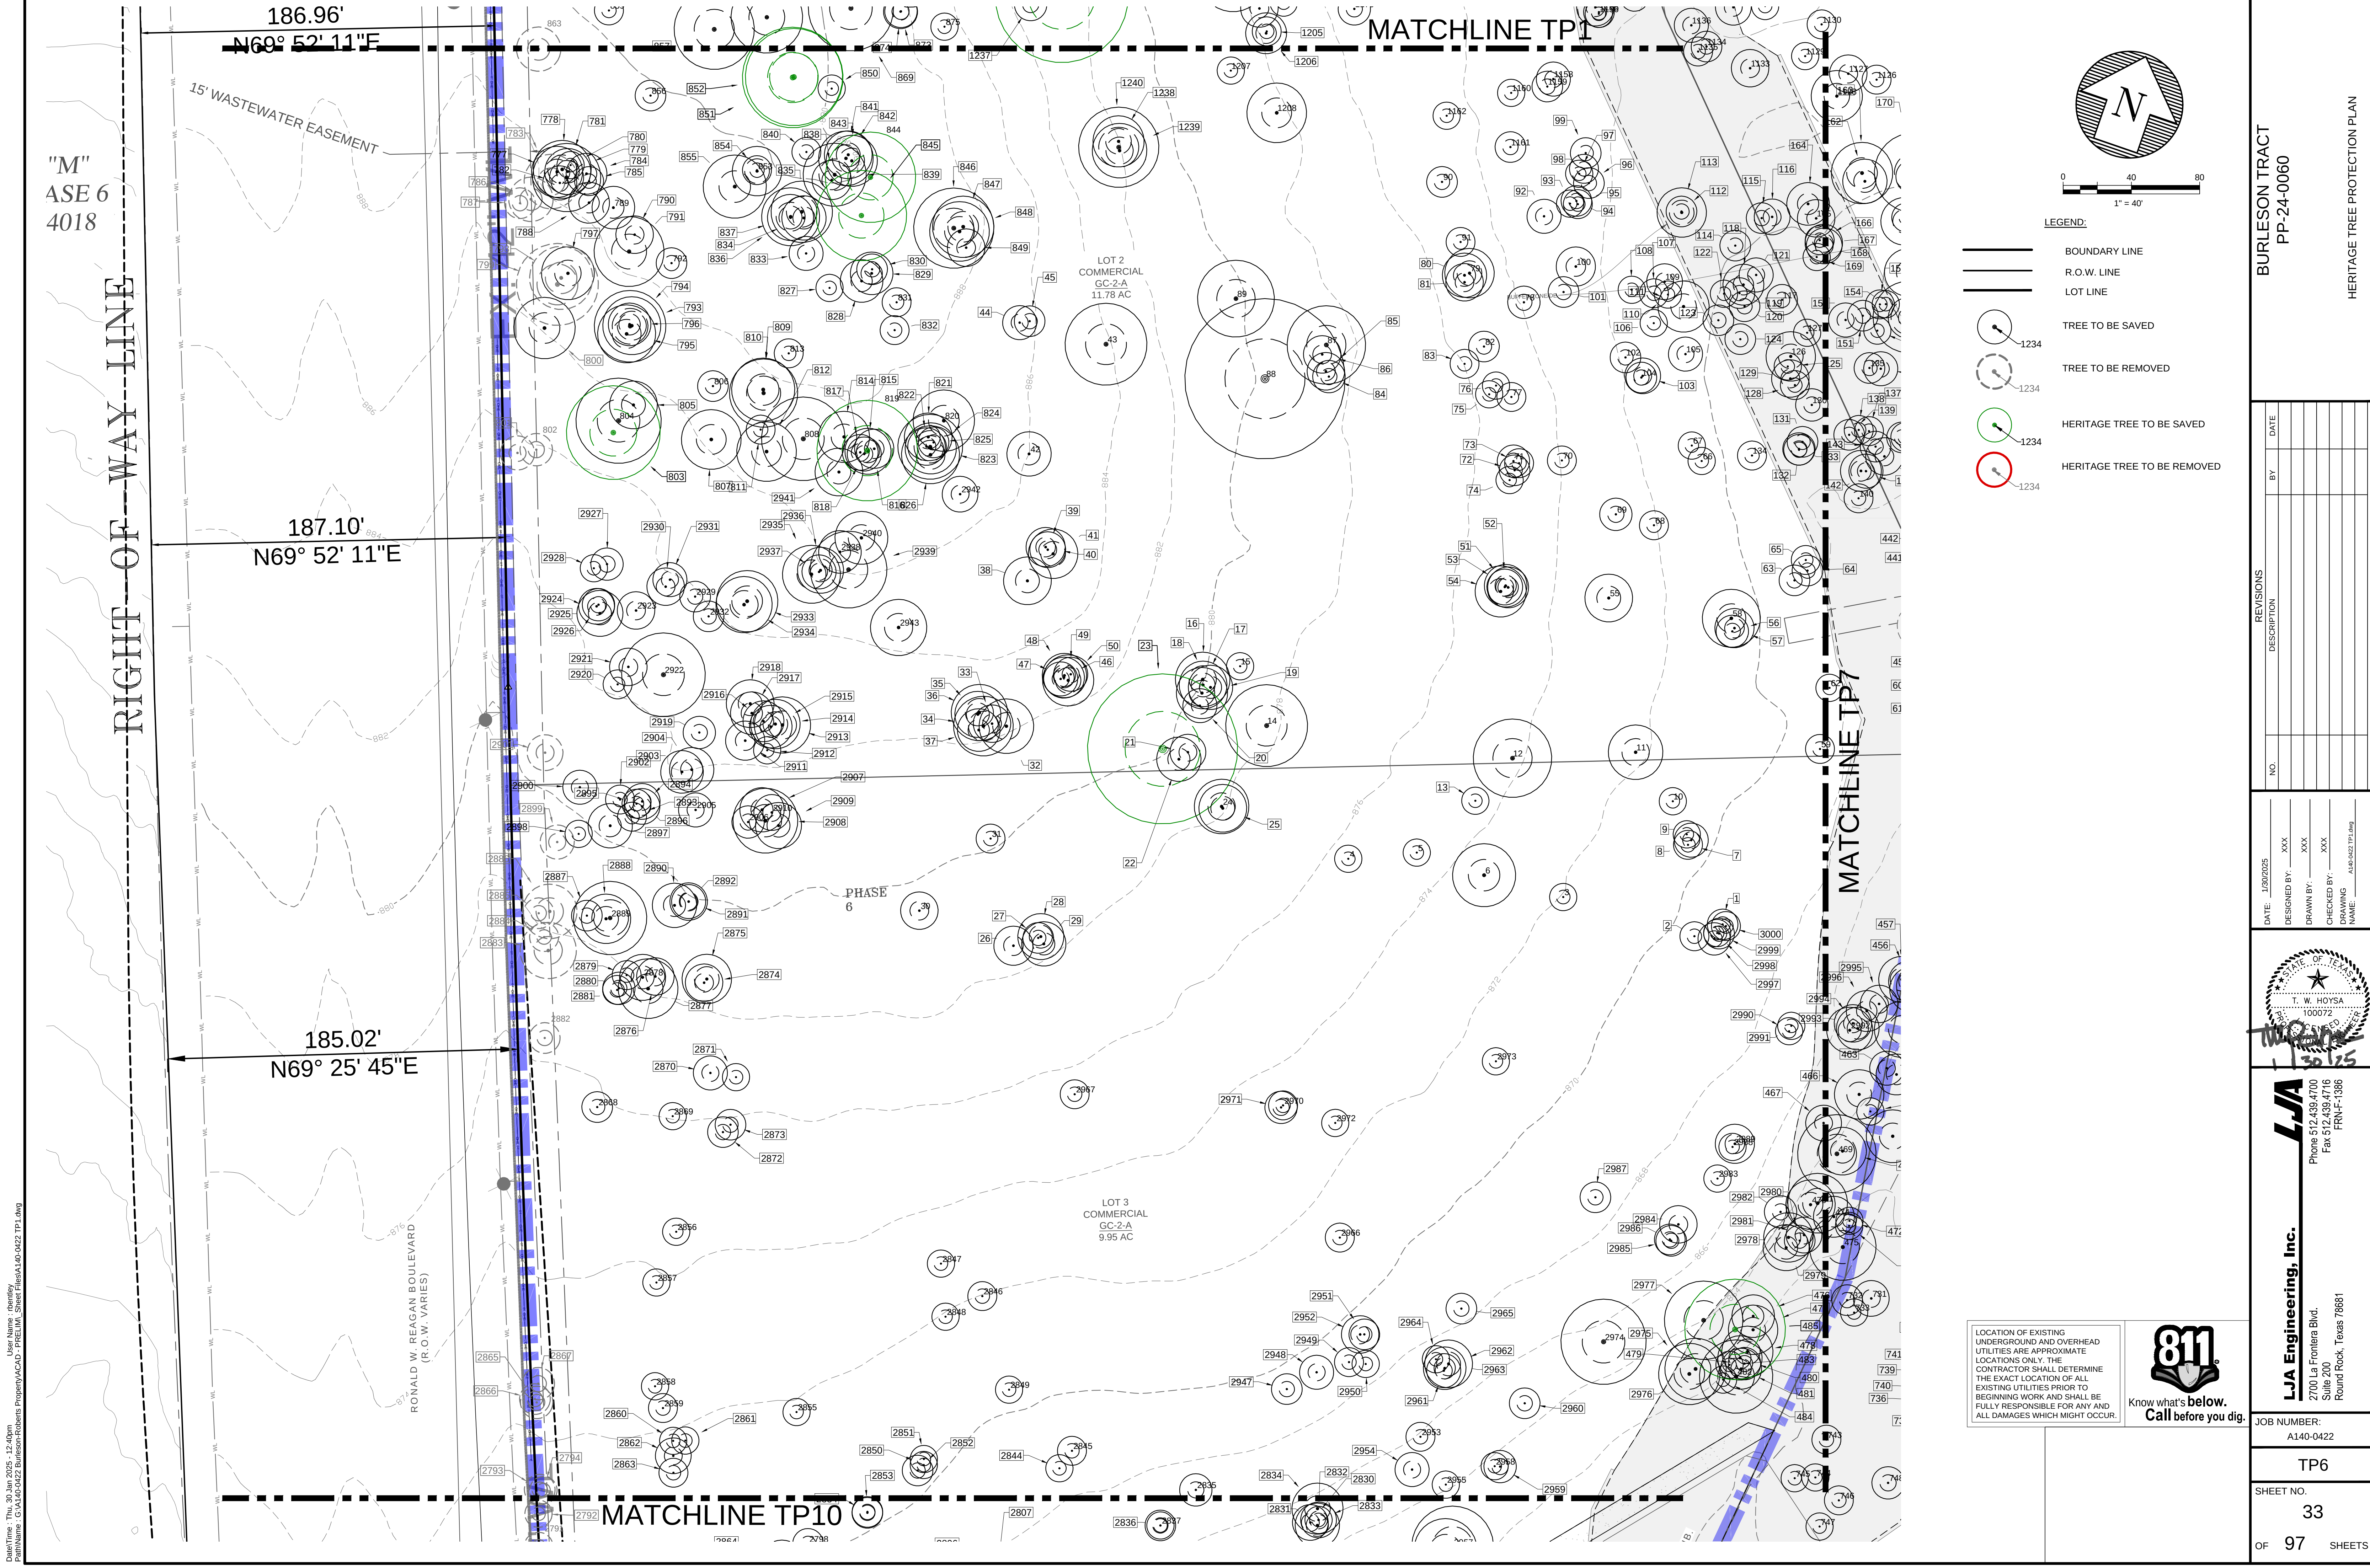

Drawn: T. Hoysa, 03/20/2025, 12:49pm
User Name: t. Hoysa
Print Name: G:\A140-0422\Burlison-Roberts\Project\CAD - PRELIM\Sheet Files\A140-0422 TP1.dwg

BURLESON TRACT
PP-24-0060

HERITAGE TREE PROTECTION PLAN

REVISIONS		DATE
NO.	DESCRIPTION	BY

DATE: 1/30/2025

DESIGNED BY: XXX

DRAWN BY: XXX

CHECKED BY: XXX

DRAWING NAME: A140-0422 TP1.dwg

LJA
LJA Engineering, Inc.
Phone 512.439.4700
Fax 512.439.4716
Suite 200
Round Rock, Texas 78681



Know what's below.
Call before you dig.

JOB NUMBER:
A140-0422

TP6

SHEET NO.
33

OF 97 SHEETS

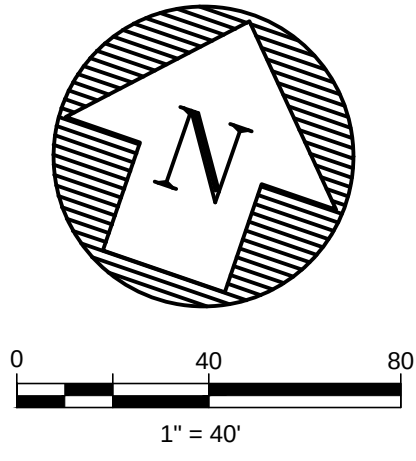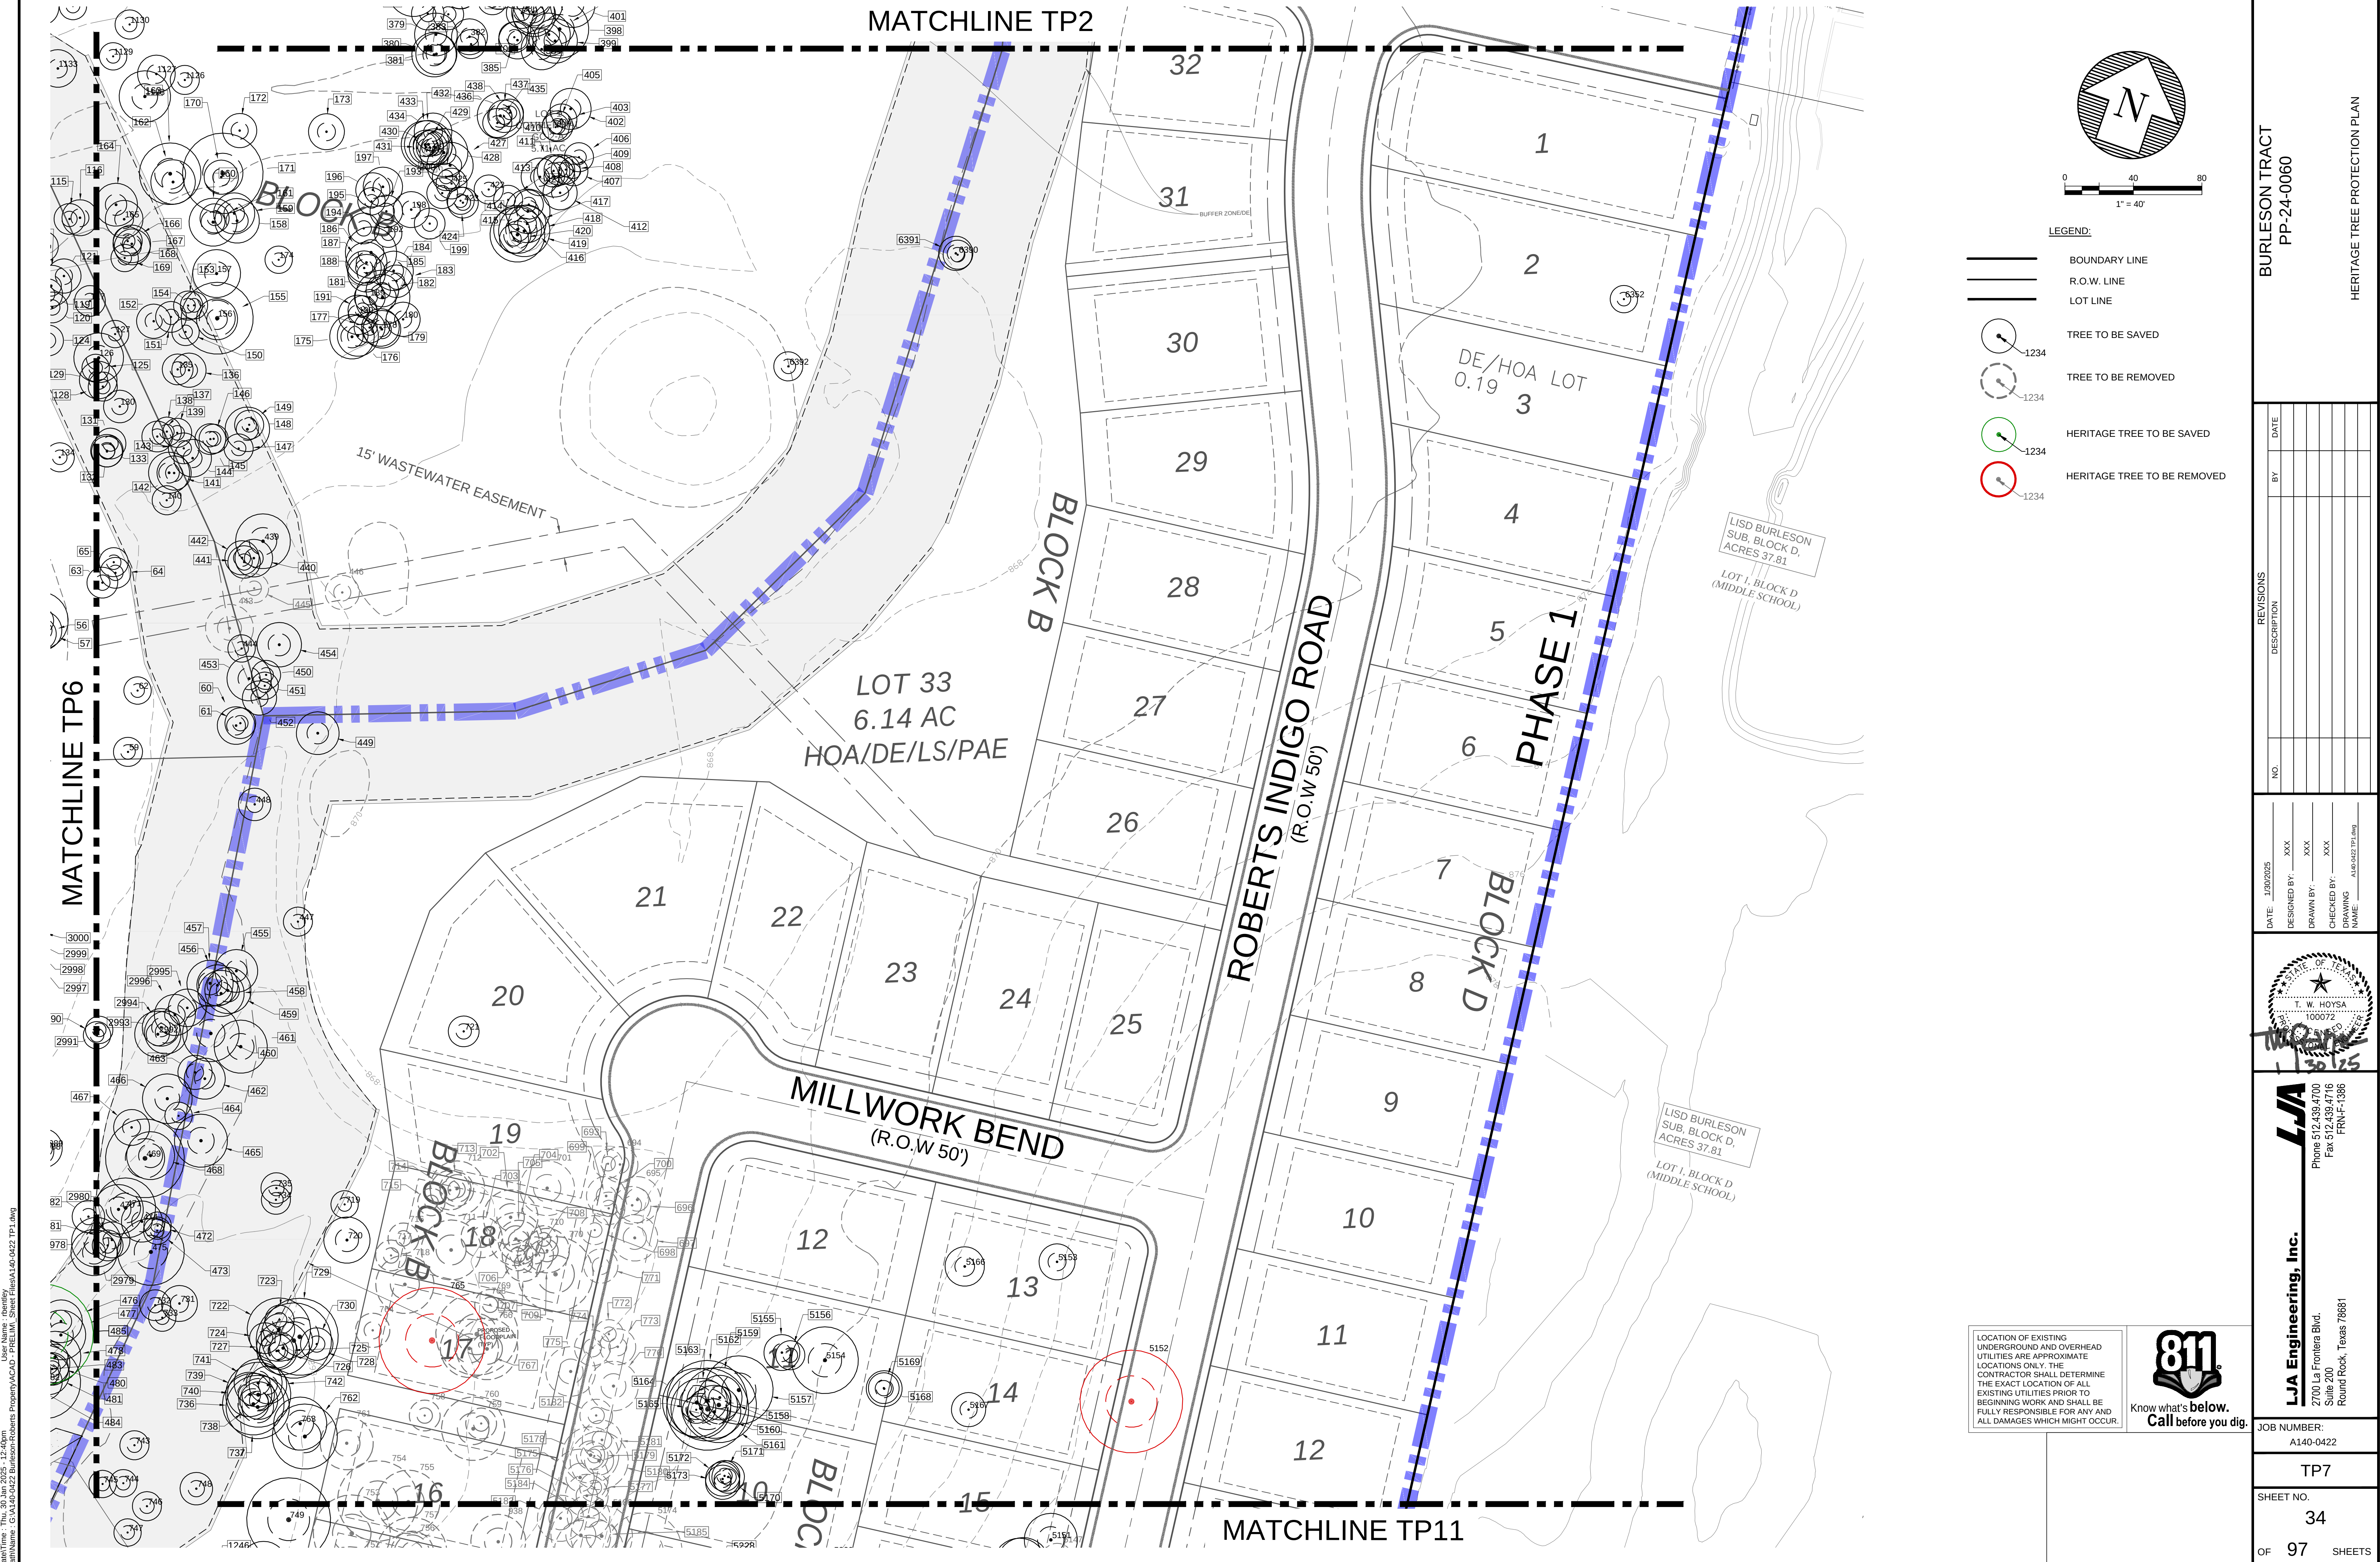

- LEGEND:**
- BOUNDARY LINE
 - R.O.W. LINE
 - LOT LINE
 - TREE TO BE SAVED
 - TREE TO BE REMOVED
 - HERITAGE TREE TO BE SAVED
 - HERITAGE TREE TO BE REMOVED

LOCATION OF EXISTING UNDERGROUND AND OVERHEAD UTILITIES ARE APPROXIMATE LOCATIONS ONLY. THE CONTRACTOR SHALL DETERMINE THE EXACT LOCATION OF ALL EXISTING UTILITIES PRIOR TO BEGINNING WORK AND SHALL BE FULLY RESPONSIBLE FOR ANY AND ALL DAMAGES WHICH MIGHT OCCUR.

811
Know what's below.
Call before you dig.

BURLESON TRACT
PP-24-0060

HERITAGE TREE PROTECTION PLAN

REVISIONS	
NO.	DESCRIPTION

DATE: 1/30/2025

DESIGNED BY: XXX

DRAWN BY: XXX

CHECKED BY: XXX

DRAWING NAME: A140-0422 TP7.dwg

LJA
LJA Engineering, Inc.
2700 La Frontera Blvd.
Suite 200
Round Rock, Texas 78681
Phone 512.439.4700
Fax 512.439.4716
FRN-1386



STATE OF TEXAS
T. W. HOYSA
100072
Professional Engineer

JOB NUMBER:
A140-0422

SHEET NO.
34

OF 97 SHEETS

Drawn: T. W. Hoysey, 12/18/2024
Print Name: C:\A140-0422\Burleson-Roberts\Pre\TWP.dwg
Date: 1/30/2025, 12:49PM
User: T. W. Hoysey
Plot Name: C:\A140-0422\Burleson-Roberts\Pre\TWP.dwg

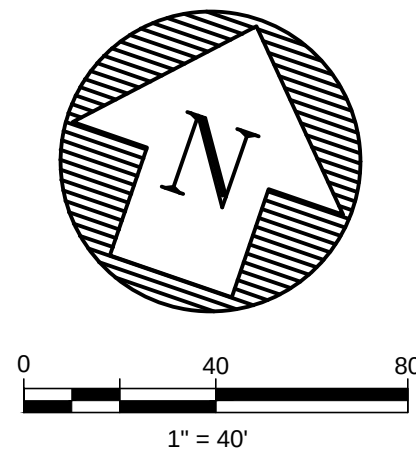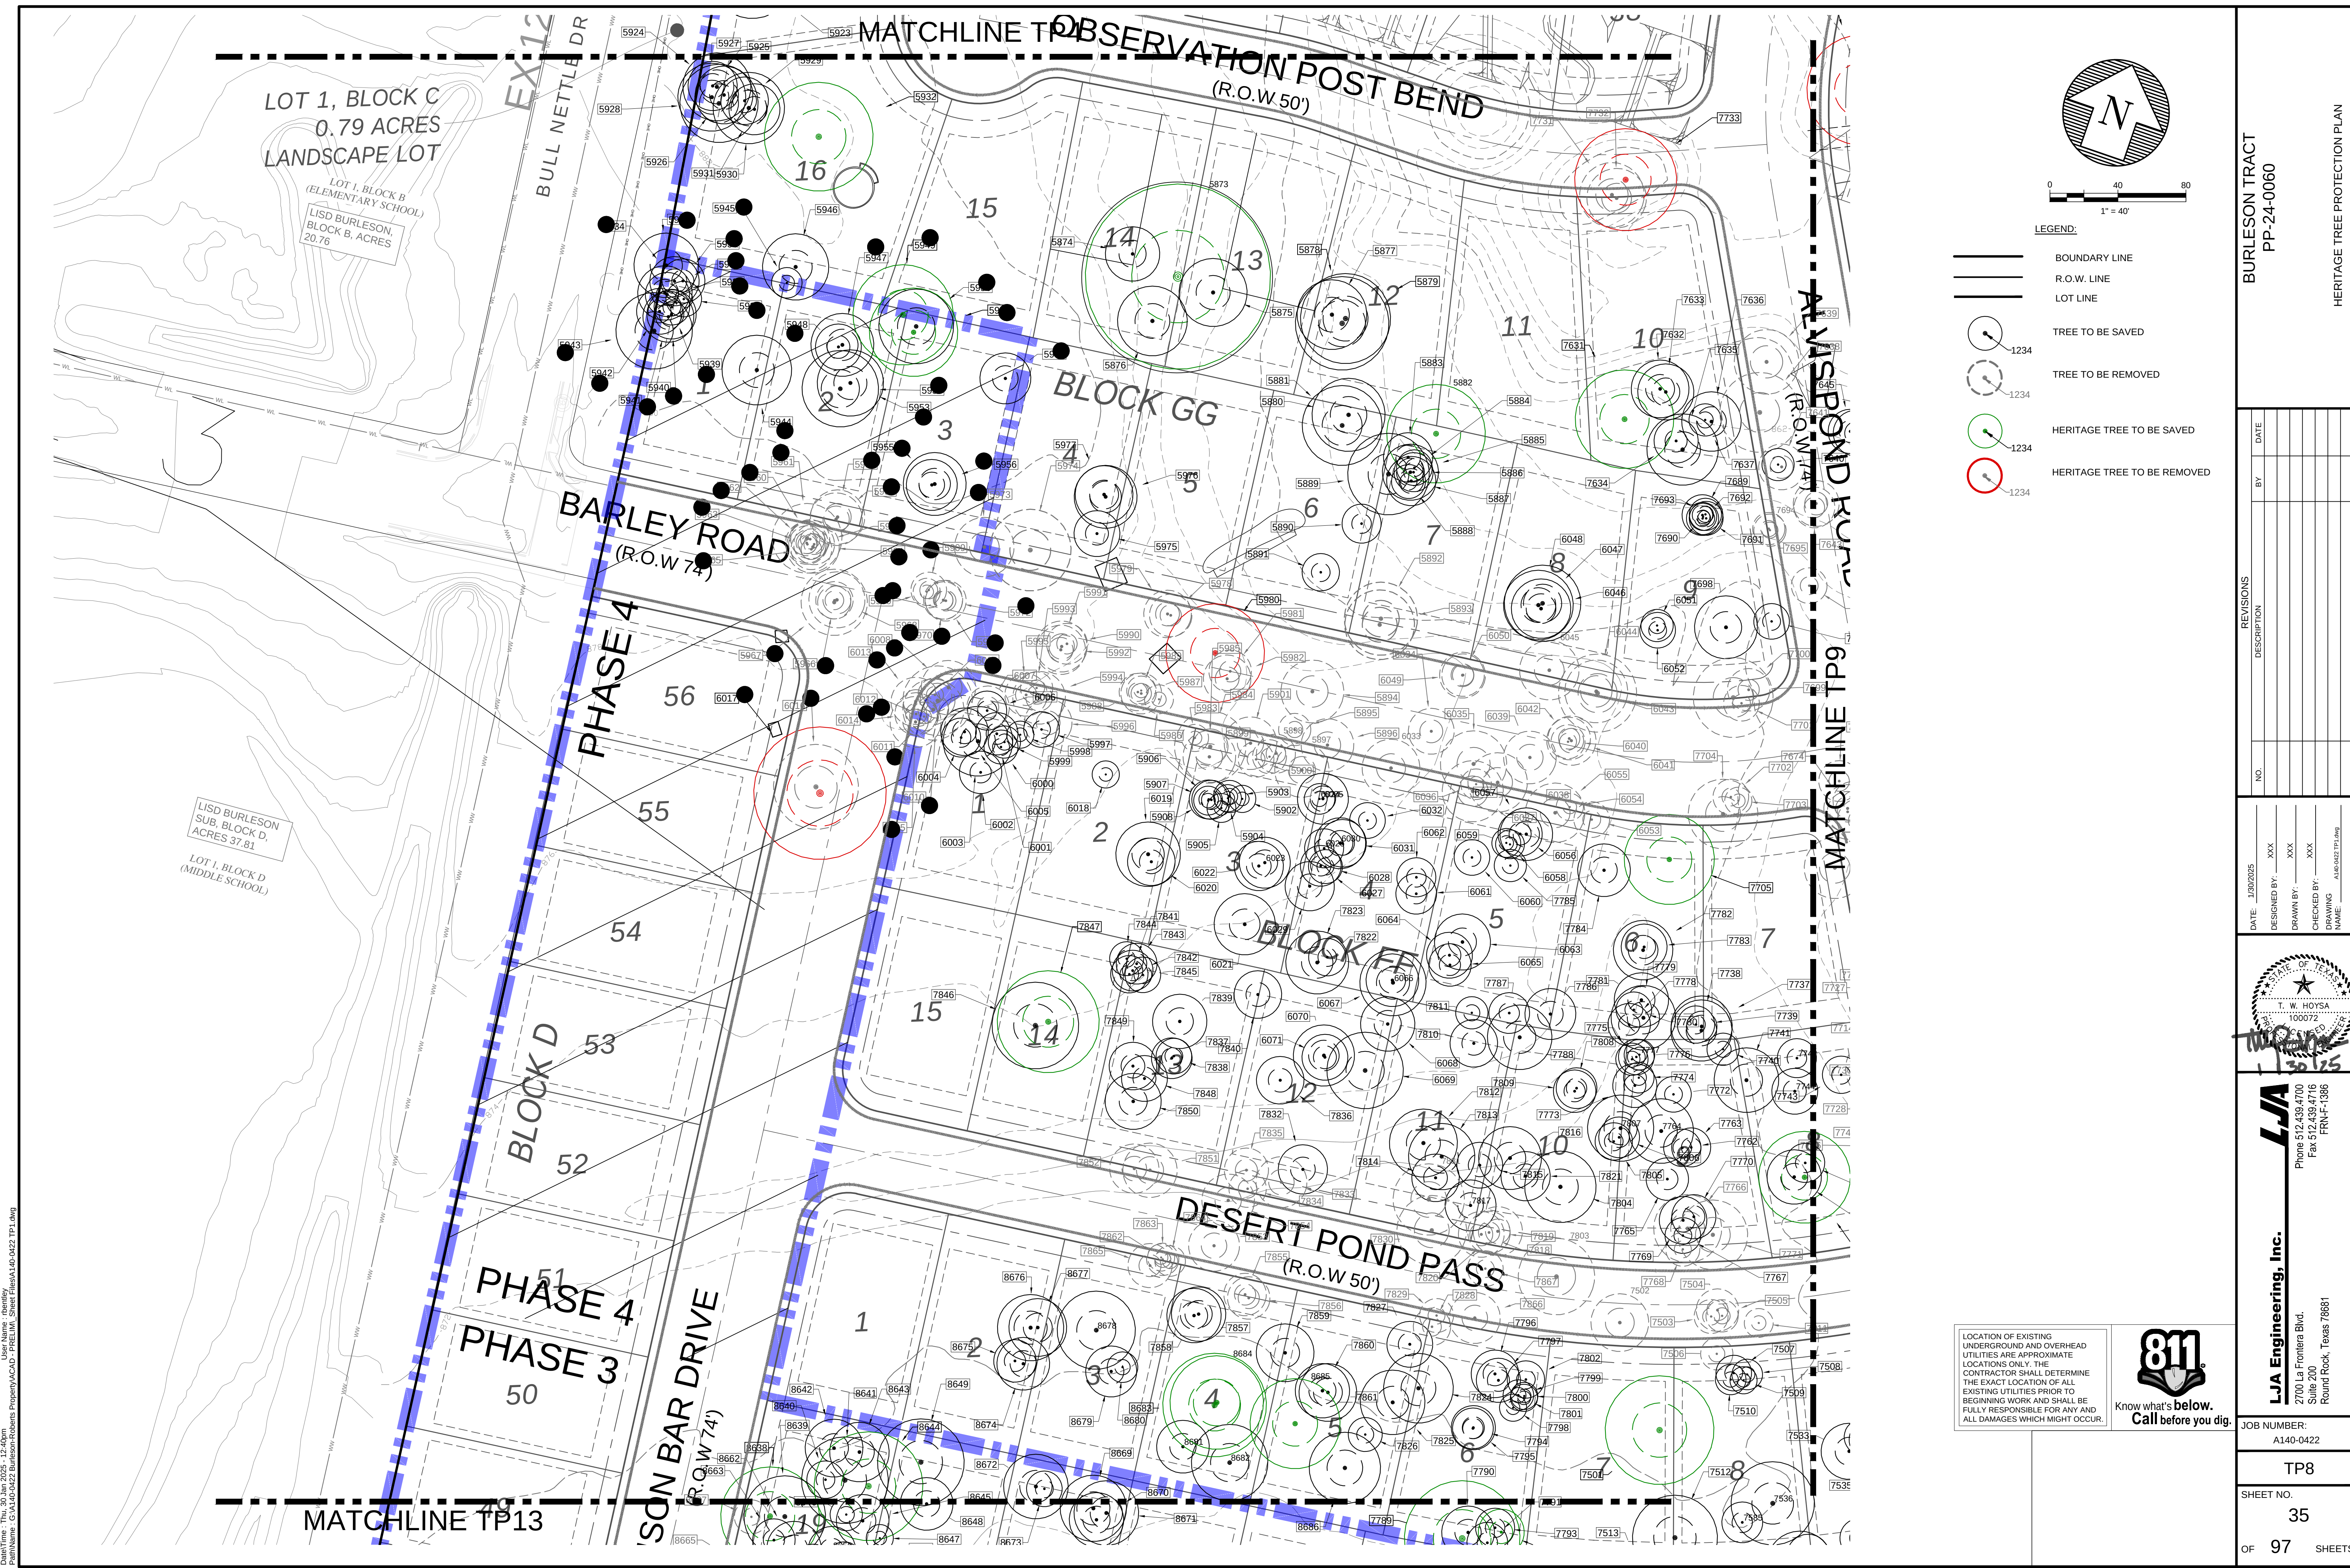

- LEGEND:
- BOUNDARY LINE
 - R.O.W. LINE
 - LOT LINE
 - TREE TO BE SAVED
 - TREE TO BE REMOVED
 - HERITAGE TREE TO BE SAVED
 - HERITAGE TREE TO BE REMOVED

BURLESON TRACT
PP-24-0060

HERITAGE TREE PROTECTION PLAN

REVISIONS	
NO.	DESCRIPTION

DATE: 1/30/2025

DESIGNED BY: XXX

DRAWN BY: XXX

CHECKED BY: XXX

DRAWING NAME: A140-0422 TP1.dwg

LJA
LJA Engineering, Inc.
2700 La Frontera Blvd.
Suite 200
Round Rock, Texas 78681
Phone 512.439.4700
Fax 512.439.4716
FRN-1386


Know what's below.
Call before you dig.

JOB NUMBER:
A140-0422

TP8

SHEET NO.
35

OF 97 SHEETS

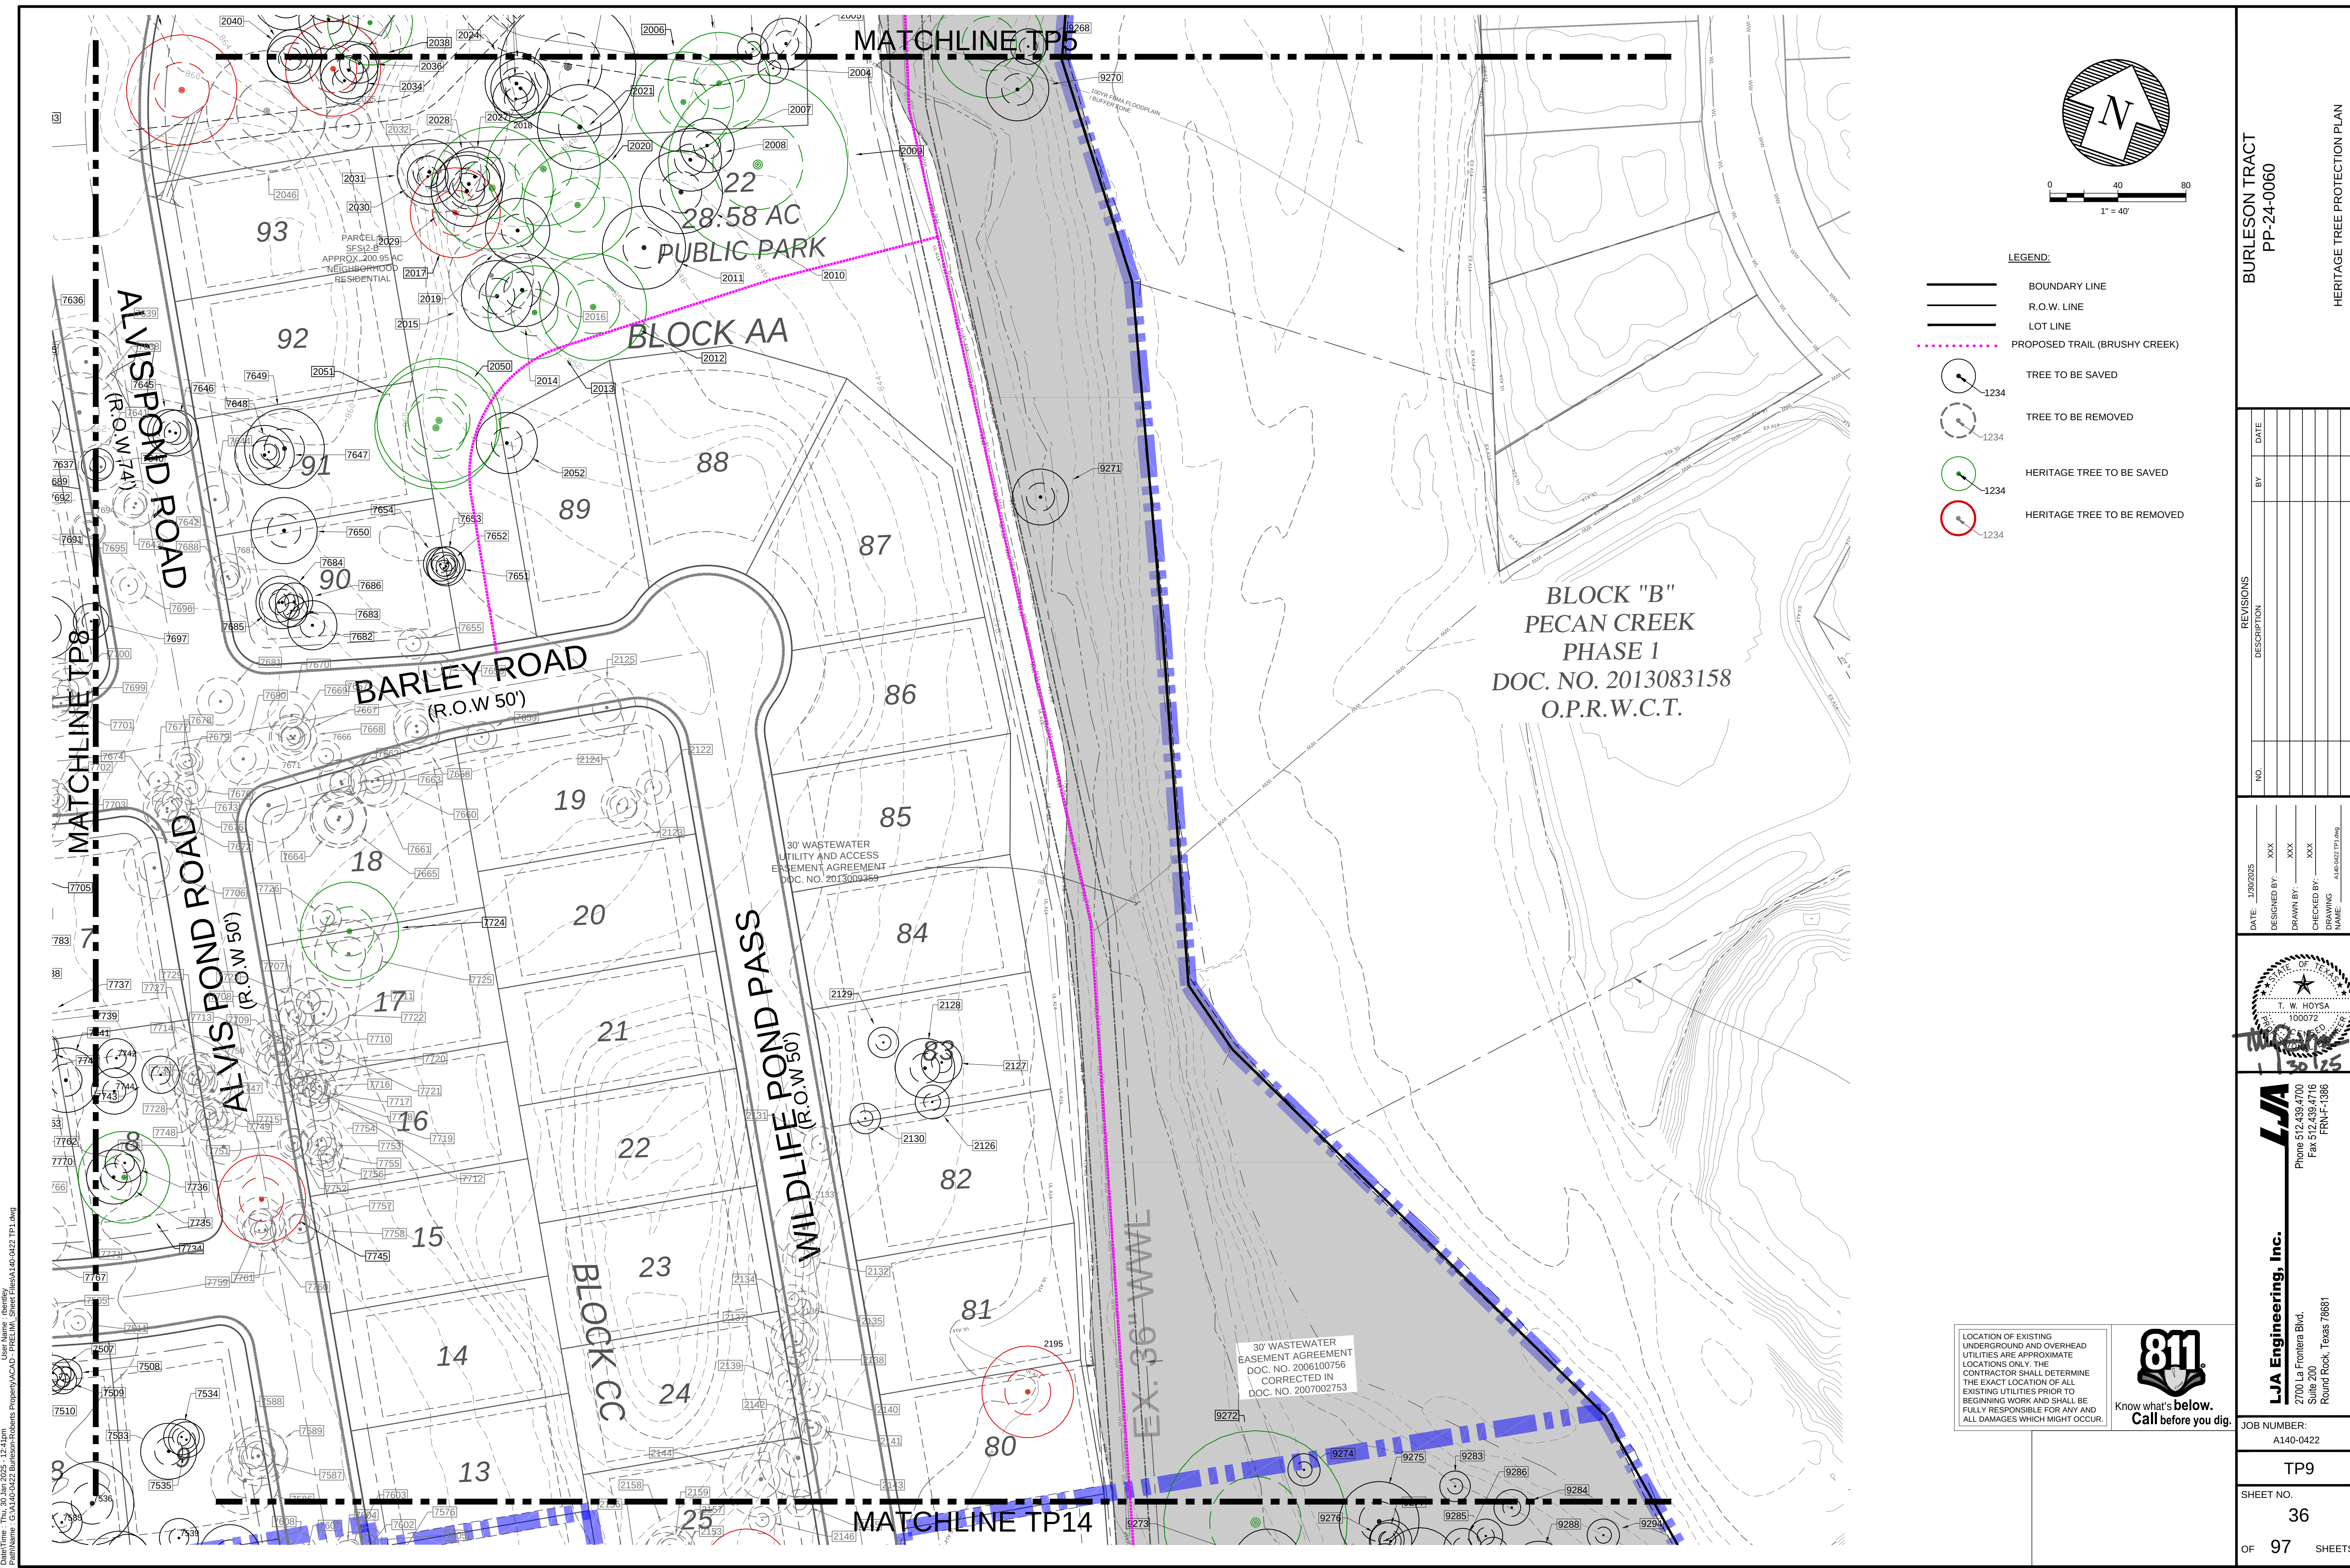

LOCATION OF EXISTING UNDERGROUND AND OVERHEAD UTILITIES ARE APPROXIMATE LOCATIONS ONLY. THE CONTRACTOR SHALL DETERMINE THE EXACT LOCATION OF ALL EXISTING UTILITIES PRIOR TO BEGINNING WORK AND SHALL BE FULLY RESPONSIBLE FOR ANY AND ALL DAMAGES WHICH MIGHT OCCUR.

Know what's below.
Call before you dig.

BURLESON TRACT
PP-24-0060

HERITAGE TREE PROTECTION PLAN

REVISIONS	
NO.	DESCRIPTION

DATE	DESIGNED BY	CHECKED BY	DRAWING NAME
1/30/2025	XXX	XXX	A140-0422 TP9.dwg

LJA Engineering, Inc.
Phone 512.439.4700
Fax 512.439.4716
2700 La Frontera Blvd.
Suite 200
Round Rock, Texas 78681


JOB NUMBER:
A140-0422

TP9

SHEET NO.
36

OF 97 SHEETS

Drawn: T. W. Hoy, 01/30/2025, 12:41pm
Print Name: C:\A140-0422\Burleson-Tract\PP-24-0060\Sheet Files\A140-0422 TP9.dwg

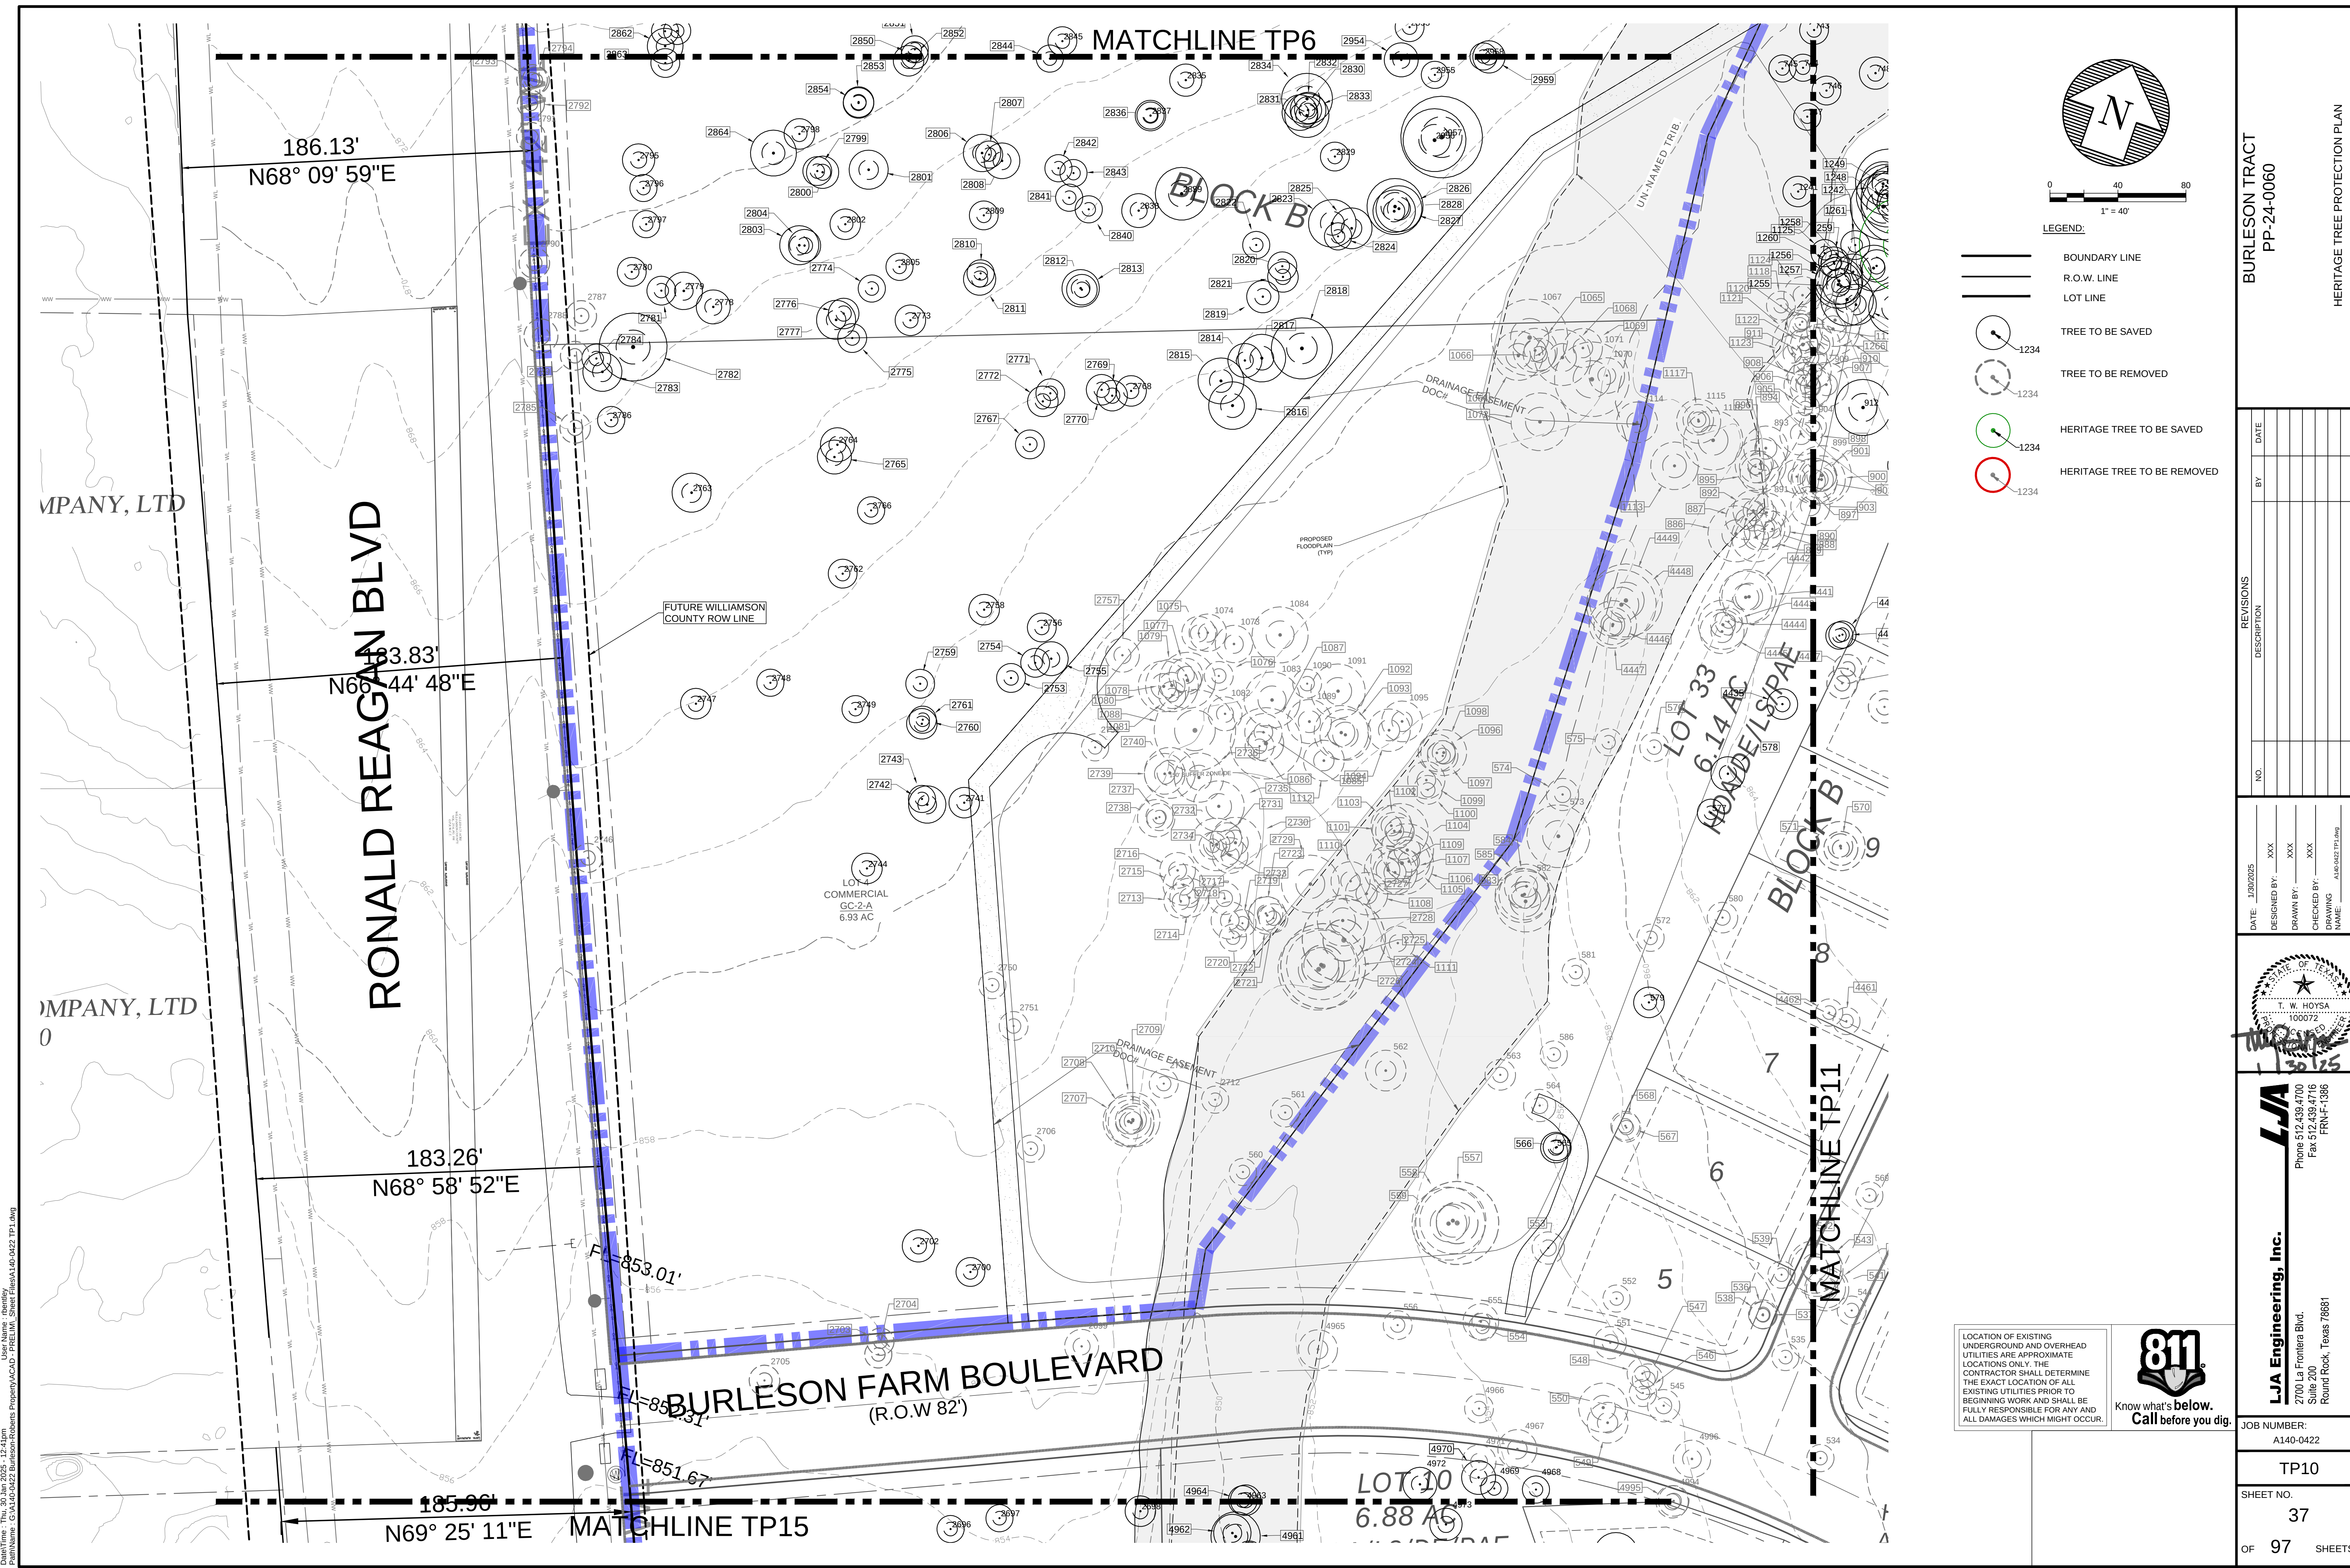

LOCATION OF EXISTING
UNDERGROUND AND OVERHEAD
UTILITIES ARE APPROXIMATE
LOCATIONS ONLY. THE
CONTRACTOR SHALL DETERMINE
THE EXACT LOCATION OF ALL
EXISTING UTILITIES PRIOR TO
BEGINNING WORK AND SHALL BE
FULLY RESPONSIBLE FOR ANY AND
ALL DAMAGES WHICH MIGHT OCCUR.



BURLESON TRACT
PP-24-0060

HERITAGE TREE PROTECTION PLAN

REVISIONS	
NO.	DESCRIPTION

DATE: 1/30/2025

DESIGNED BY: XXX

DRAWN BY: XXX

CHECKED BY: XXX

DRAWING NAME: A140-0422 TP10.dwg

LJA Engineering, Inc.
Phone 512.439.4700
Fax 512.439.4716
2700 La Frontera Blvd.
Suite 200
Round Rock, Texas 78681



JOB NUMBER:
A140-0422

TP10

SHEET NO.
37

OF 97 SHEETS

Drawn: T. W. Hoysa, 12/14/11
Print Name: C:\A140-0422\Burlison-Roberts\A140-0422\TP11.dwg

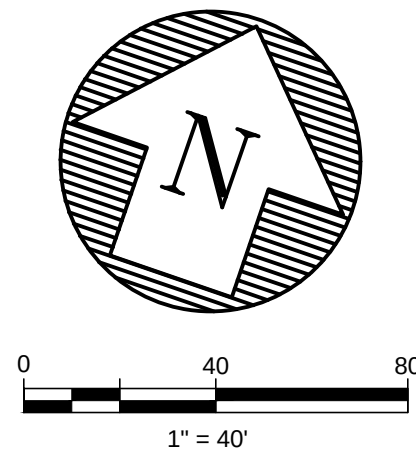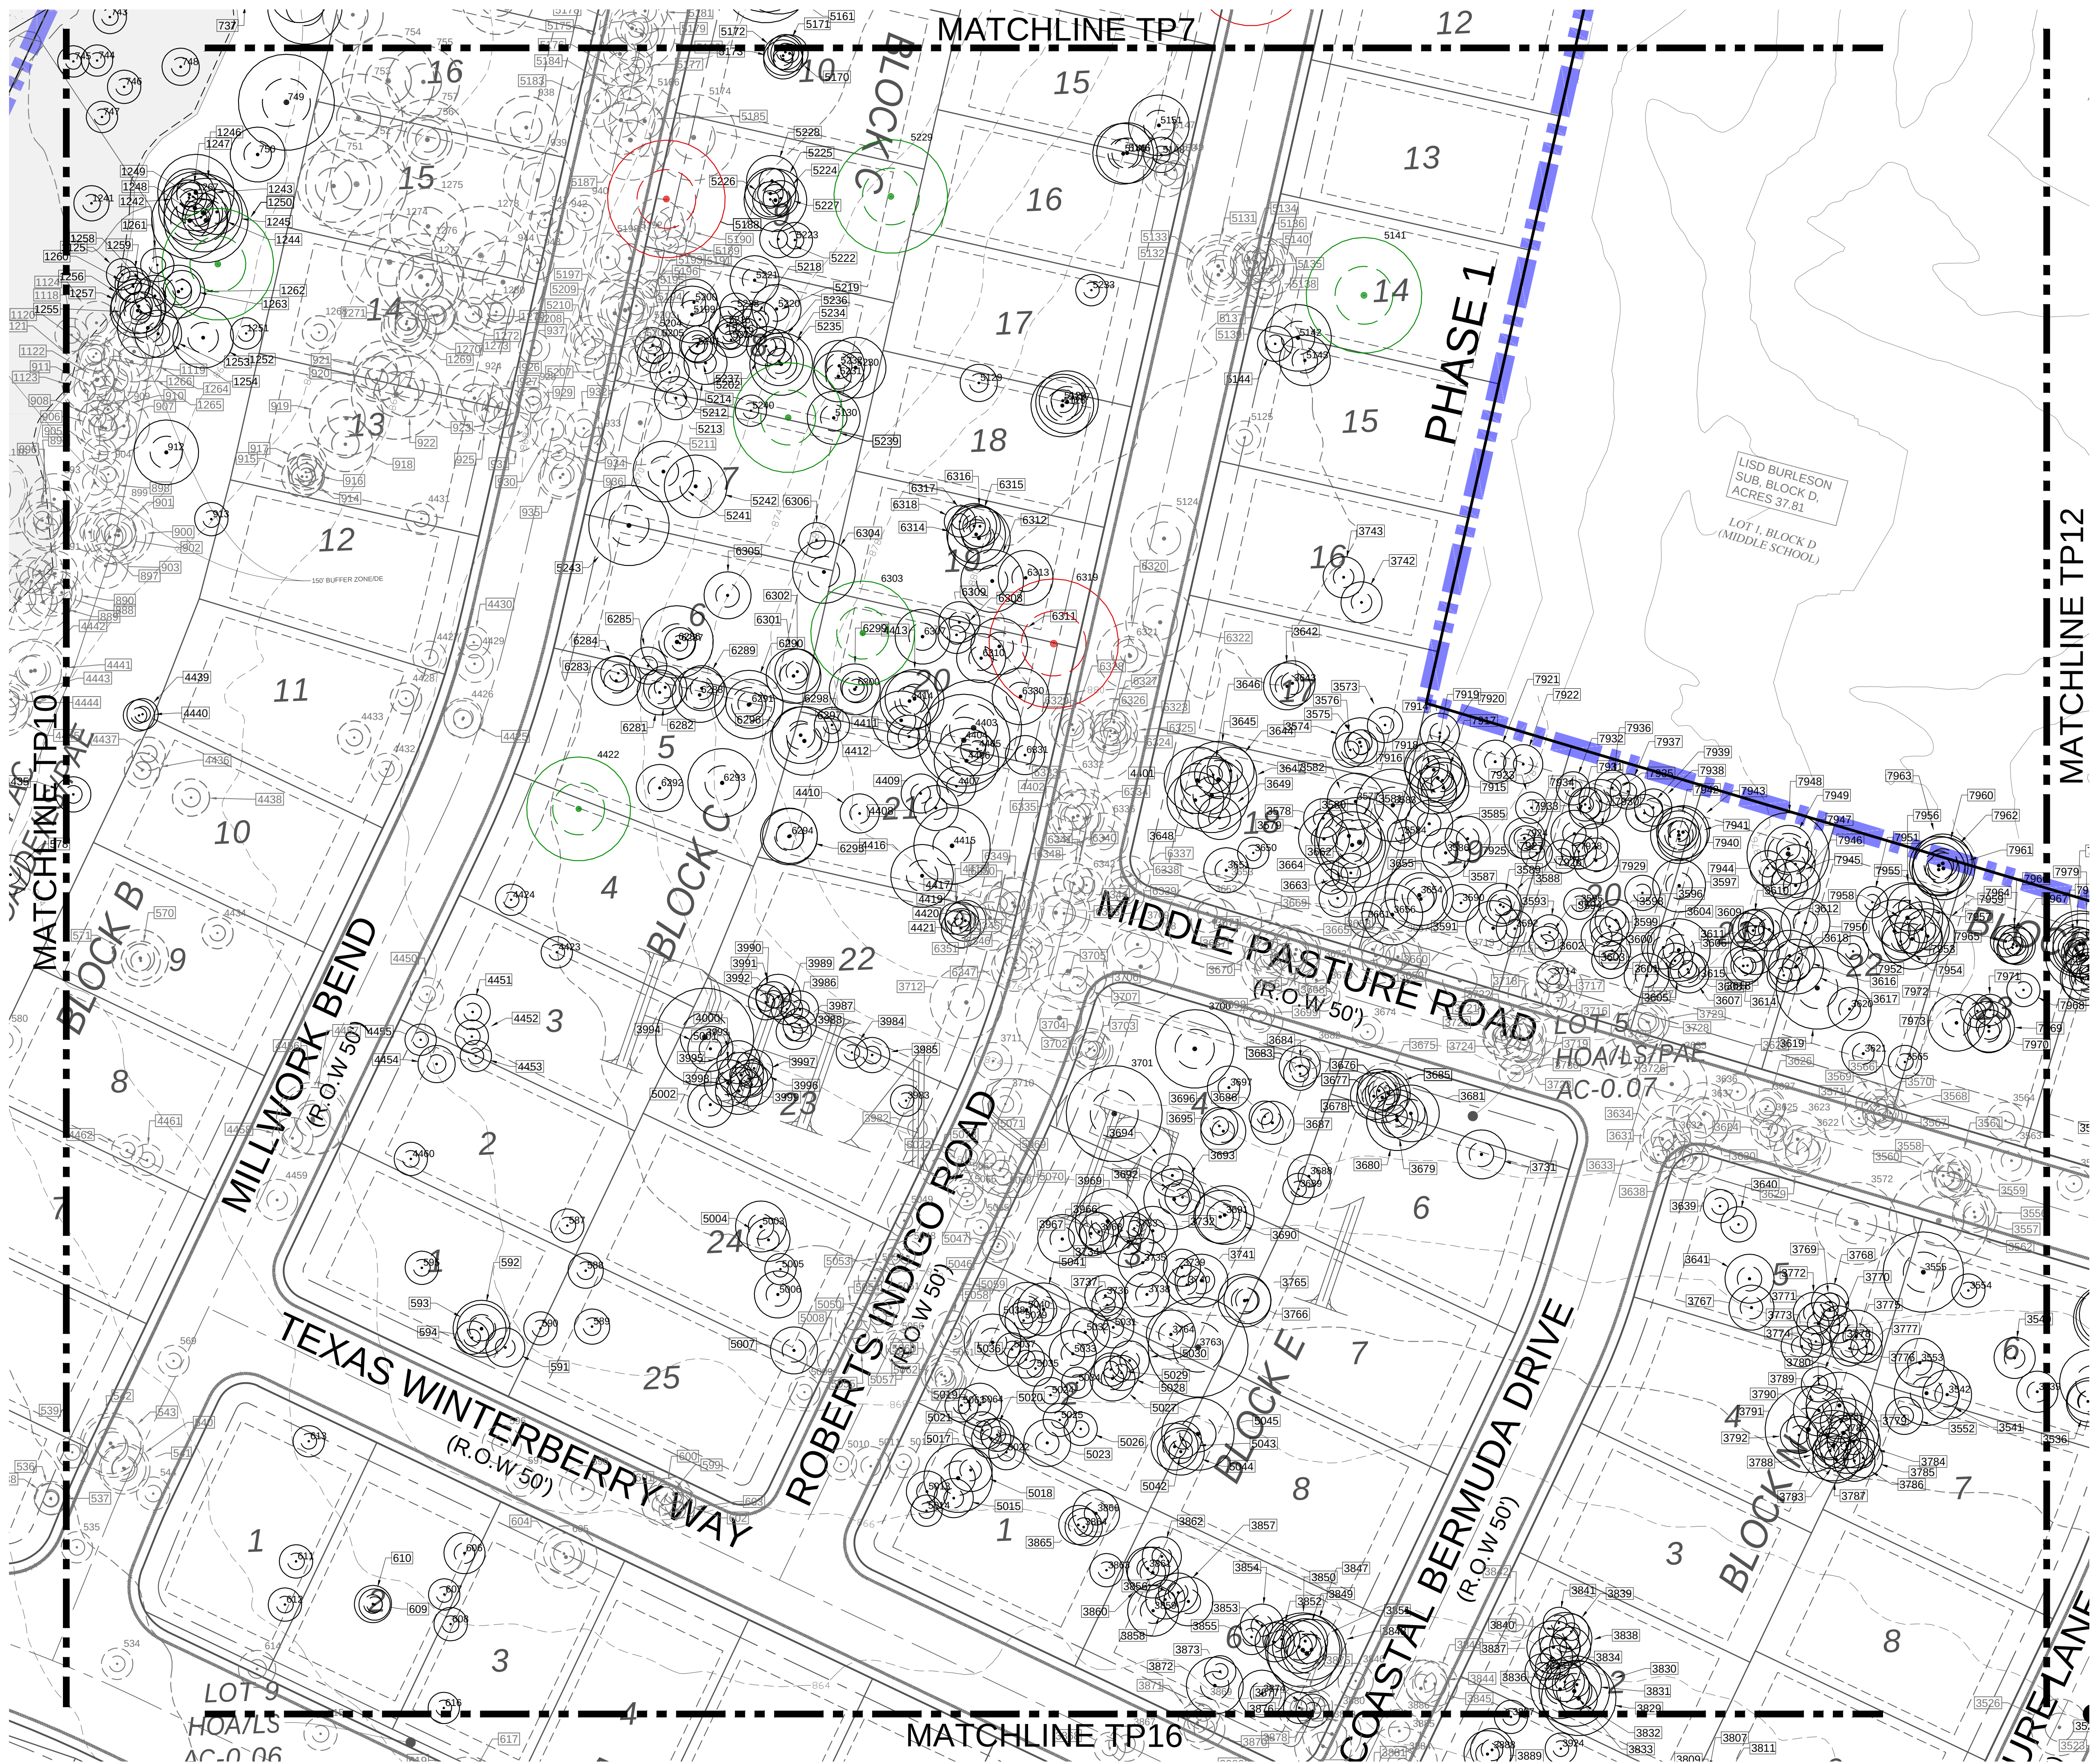

- LEGEND:
- BOUNDARY LINE
 - R.O.W. LINE
 - LOT LINE
 - TREE TO BE SAVED
 - TREE TO BE REMOVED
 - HERITAGE TREE TO BE SAVED
 - HERITAGE TREE TO BE REMOVED

LOCATION OF EXISTING
UNDERGROUND AND OVERHEAD
UTILITIES ARE APPROXIMATE
LOCATIONS ONLY. THE
CONTRACTOR SHALL DETERMINE
THE EXACT LOCATION OF ALL
EXISTING UTILITIES PRIOR TO
BEGINNING WORK AND SHALL BE
FULLY RESPONSIBLE FOR ANY AND
ALL DAMAGES WHICH MIGHT OCCUR.



BURLESON TRACT
PP-24-0060

DATE: 12/20/2025
DESIGNED BY: XXX
DRAWN BY: XXX
CHECKED BY: XXX
DRAWING NAME: A140-0422 TP11.dwg

LJA Engineering, Inc.
Phone 512.439.4700
2700 La Frontera Blvd.
Suite 200
Round Rock, Texas 78681
Fax 512.439.4716
FRN-1386



REVISIONS	
NO.	DESCRIPTION

JOB NUMBER:
A140-0422

TP11


SHEET NO.
38

OF 97 SHEETS

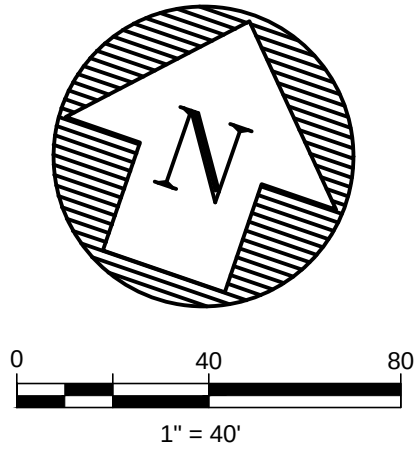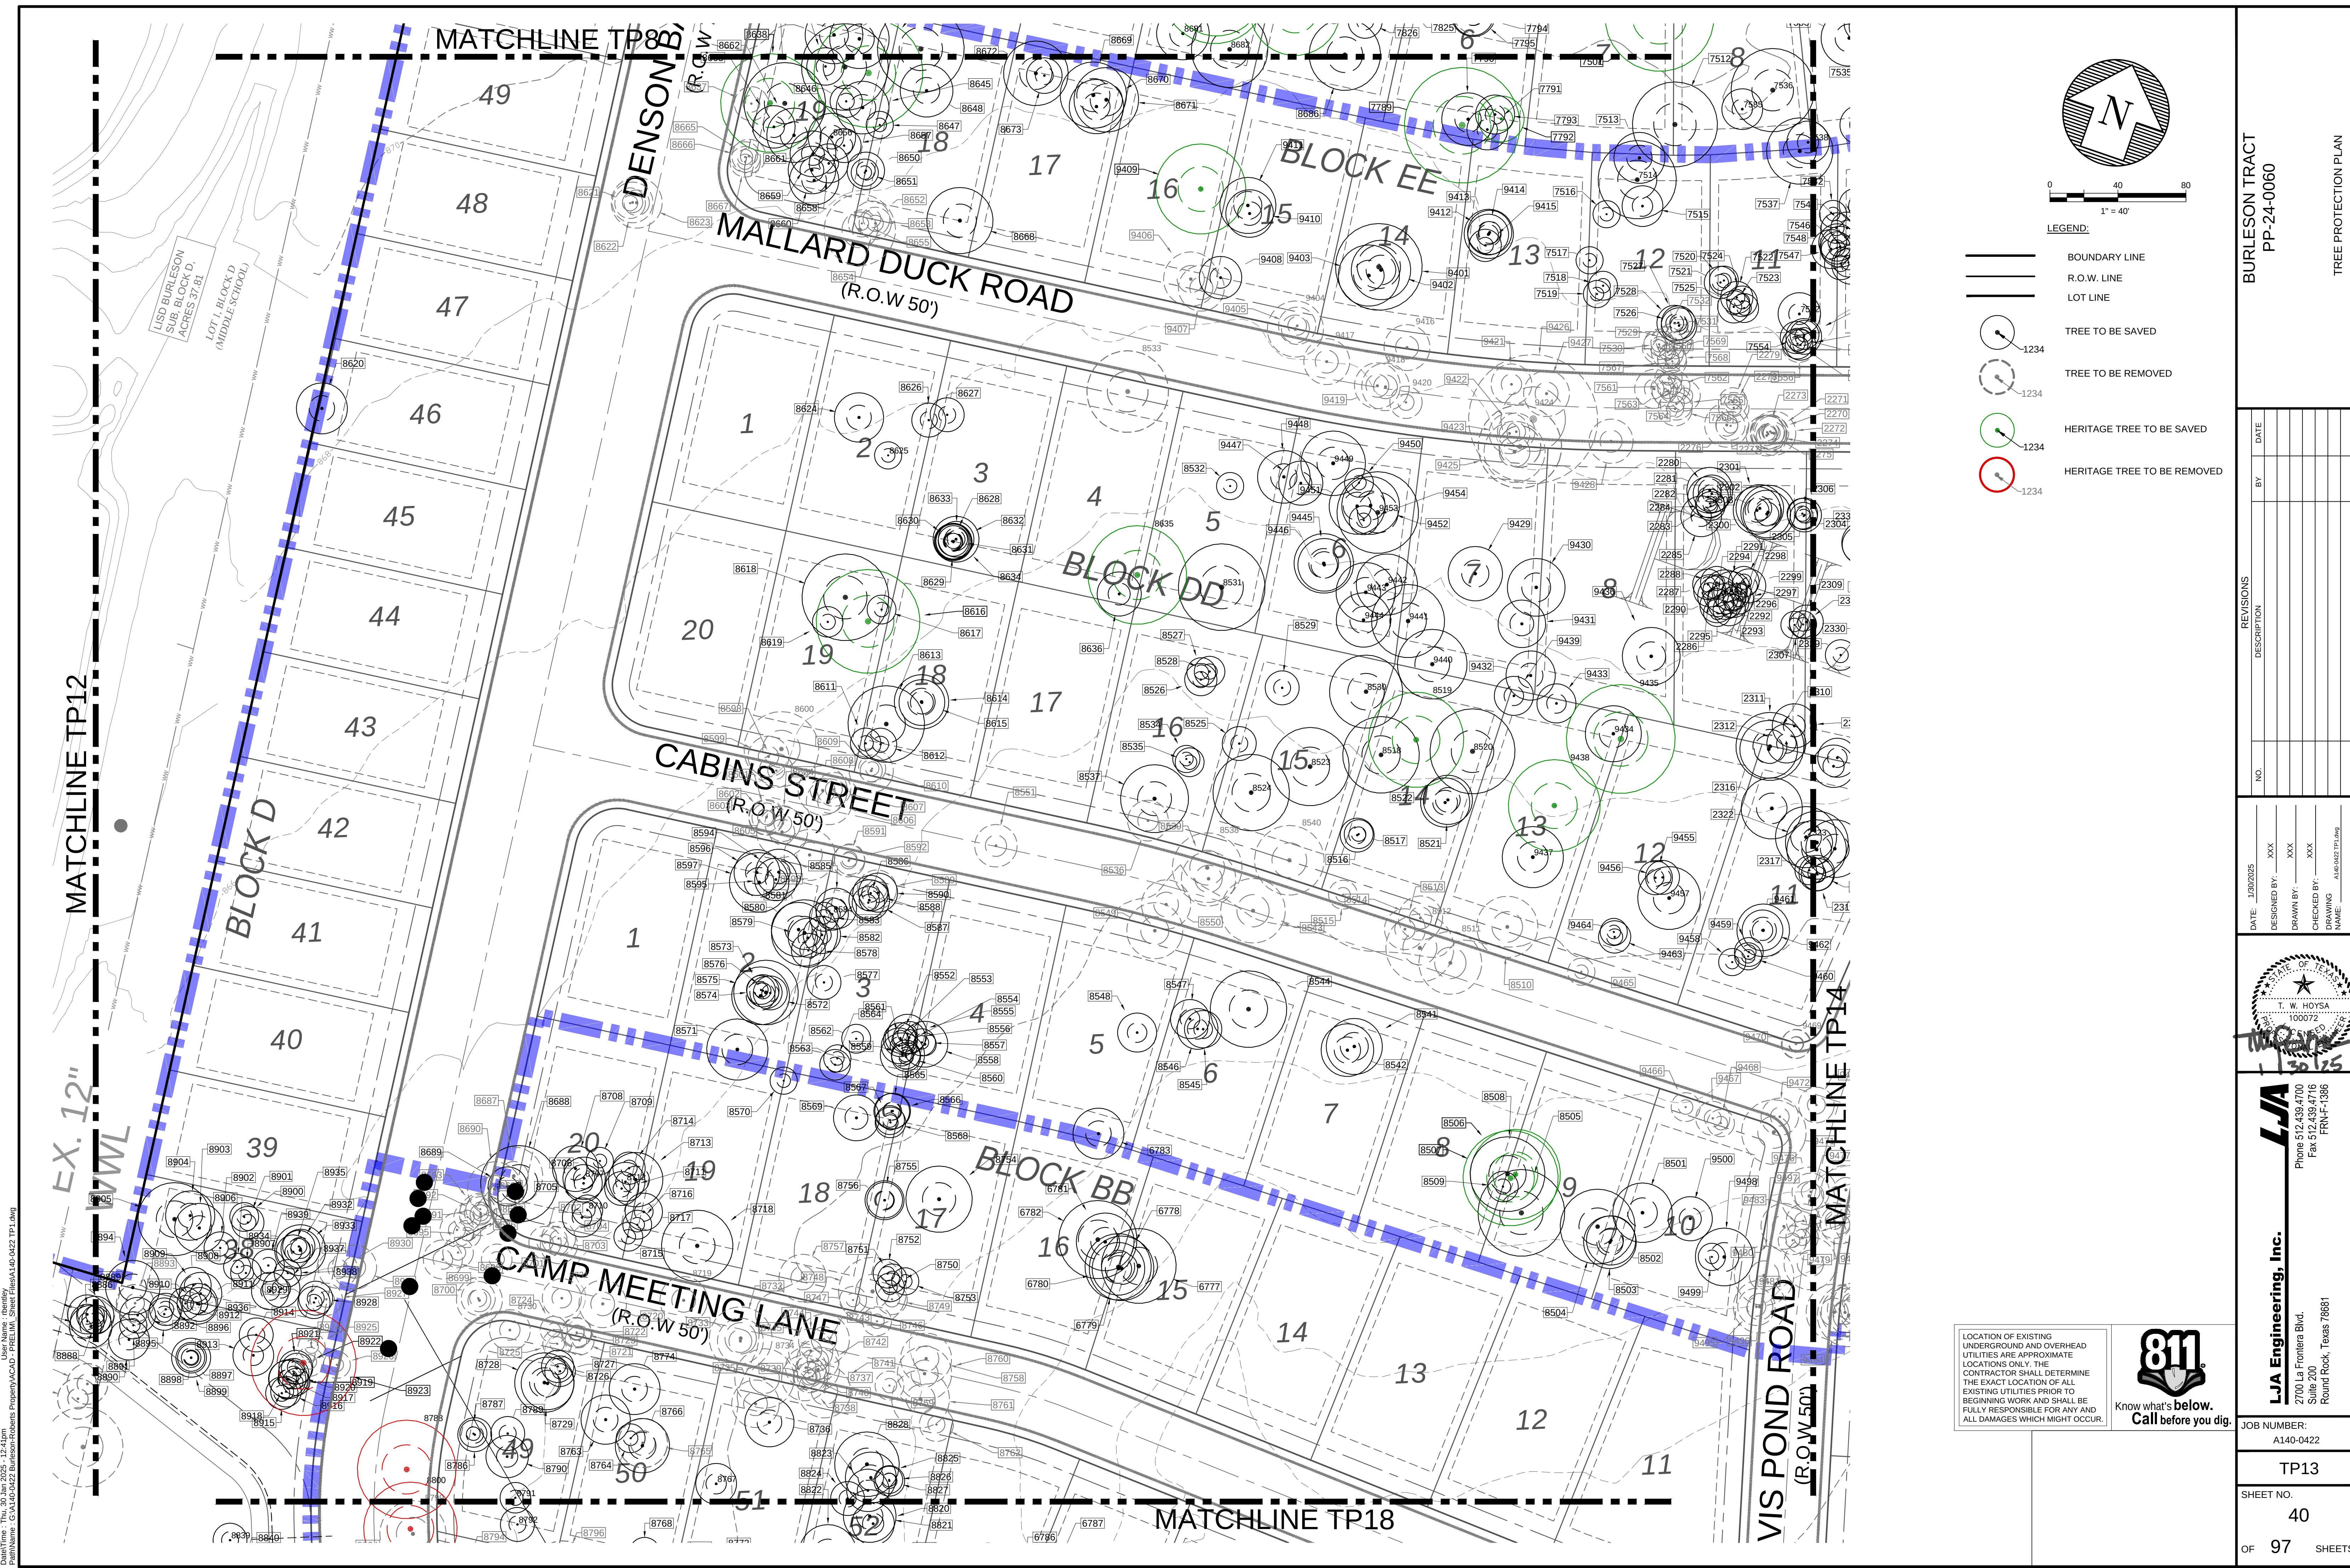

- LEGEND:
- BOUNDARY LINE
 - R.O.W. LINE
 - LOT LINE
 - TREE TO BE SAVED
 - TREE TO BE REMOVED
 - HERITAGE TREE TO BE SAVED
 - HERITAGE TREE TO BE REMOVED

LOCATION OF EXISTING UNDERGROUND AND OVERHEAD UTILITIES ARE APPROXIMATE LOCATIONS ONLY. THE CONTRACTOR SHALL DETERMINE THE EXACT LOCATION OF ALL EXISTING UTILITIES PRIOR TO BEGINNING WORK AND SHALL BE FULLY RESPONSIBLE FOR ANY AND ALL DAMAGES WHICH MIGHT OCCUR.

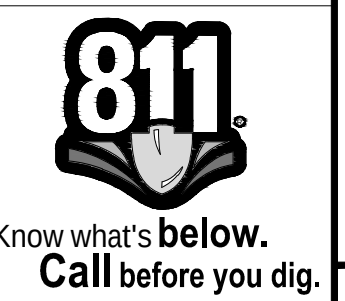

BURLESON TRACT
PP-24-0060

TREE PROTECTION PLAN

REVISIONS		DATE
NO.	DESCRIPTION	BY

DATE: 1/30/2025

DESIGNED BY: XXX

DRAWN BY: XXX

CHECKED BY: XXX

DRAWING NAME: A140-0422 TP13.dwg

LJA
LJA Engineering, Inc.
Phone 512.439.4700
Fax 512.439.4716
Round Rock, Texas 78681

JOB NUMBER:
A140-0422



TP13

SHEET NO.
40

OF 97 SHEETS

Drawn: T. W. Hoy, 01/30/2025, 12:41pm
Print Name: C:\A140-0422\Burleson-TP13.dwg
Sheet File: A140-0422 TP13.dwg

Drawn: T. Hoysa, 12/24/2025, 12:42PM
File Name: G:\A140-0422\Burlison-Roberts\PP-24-0060\Sheet Files\A140-0422 TP1.dwg

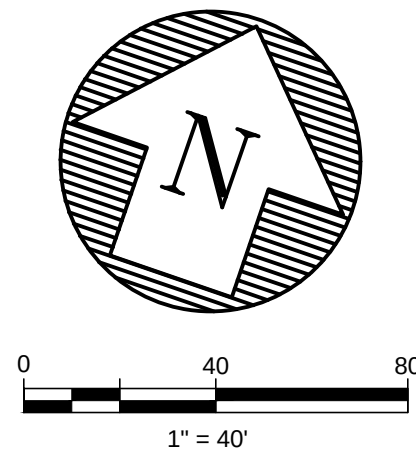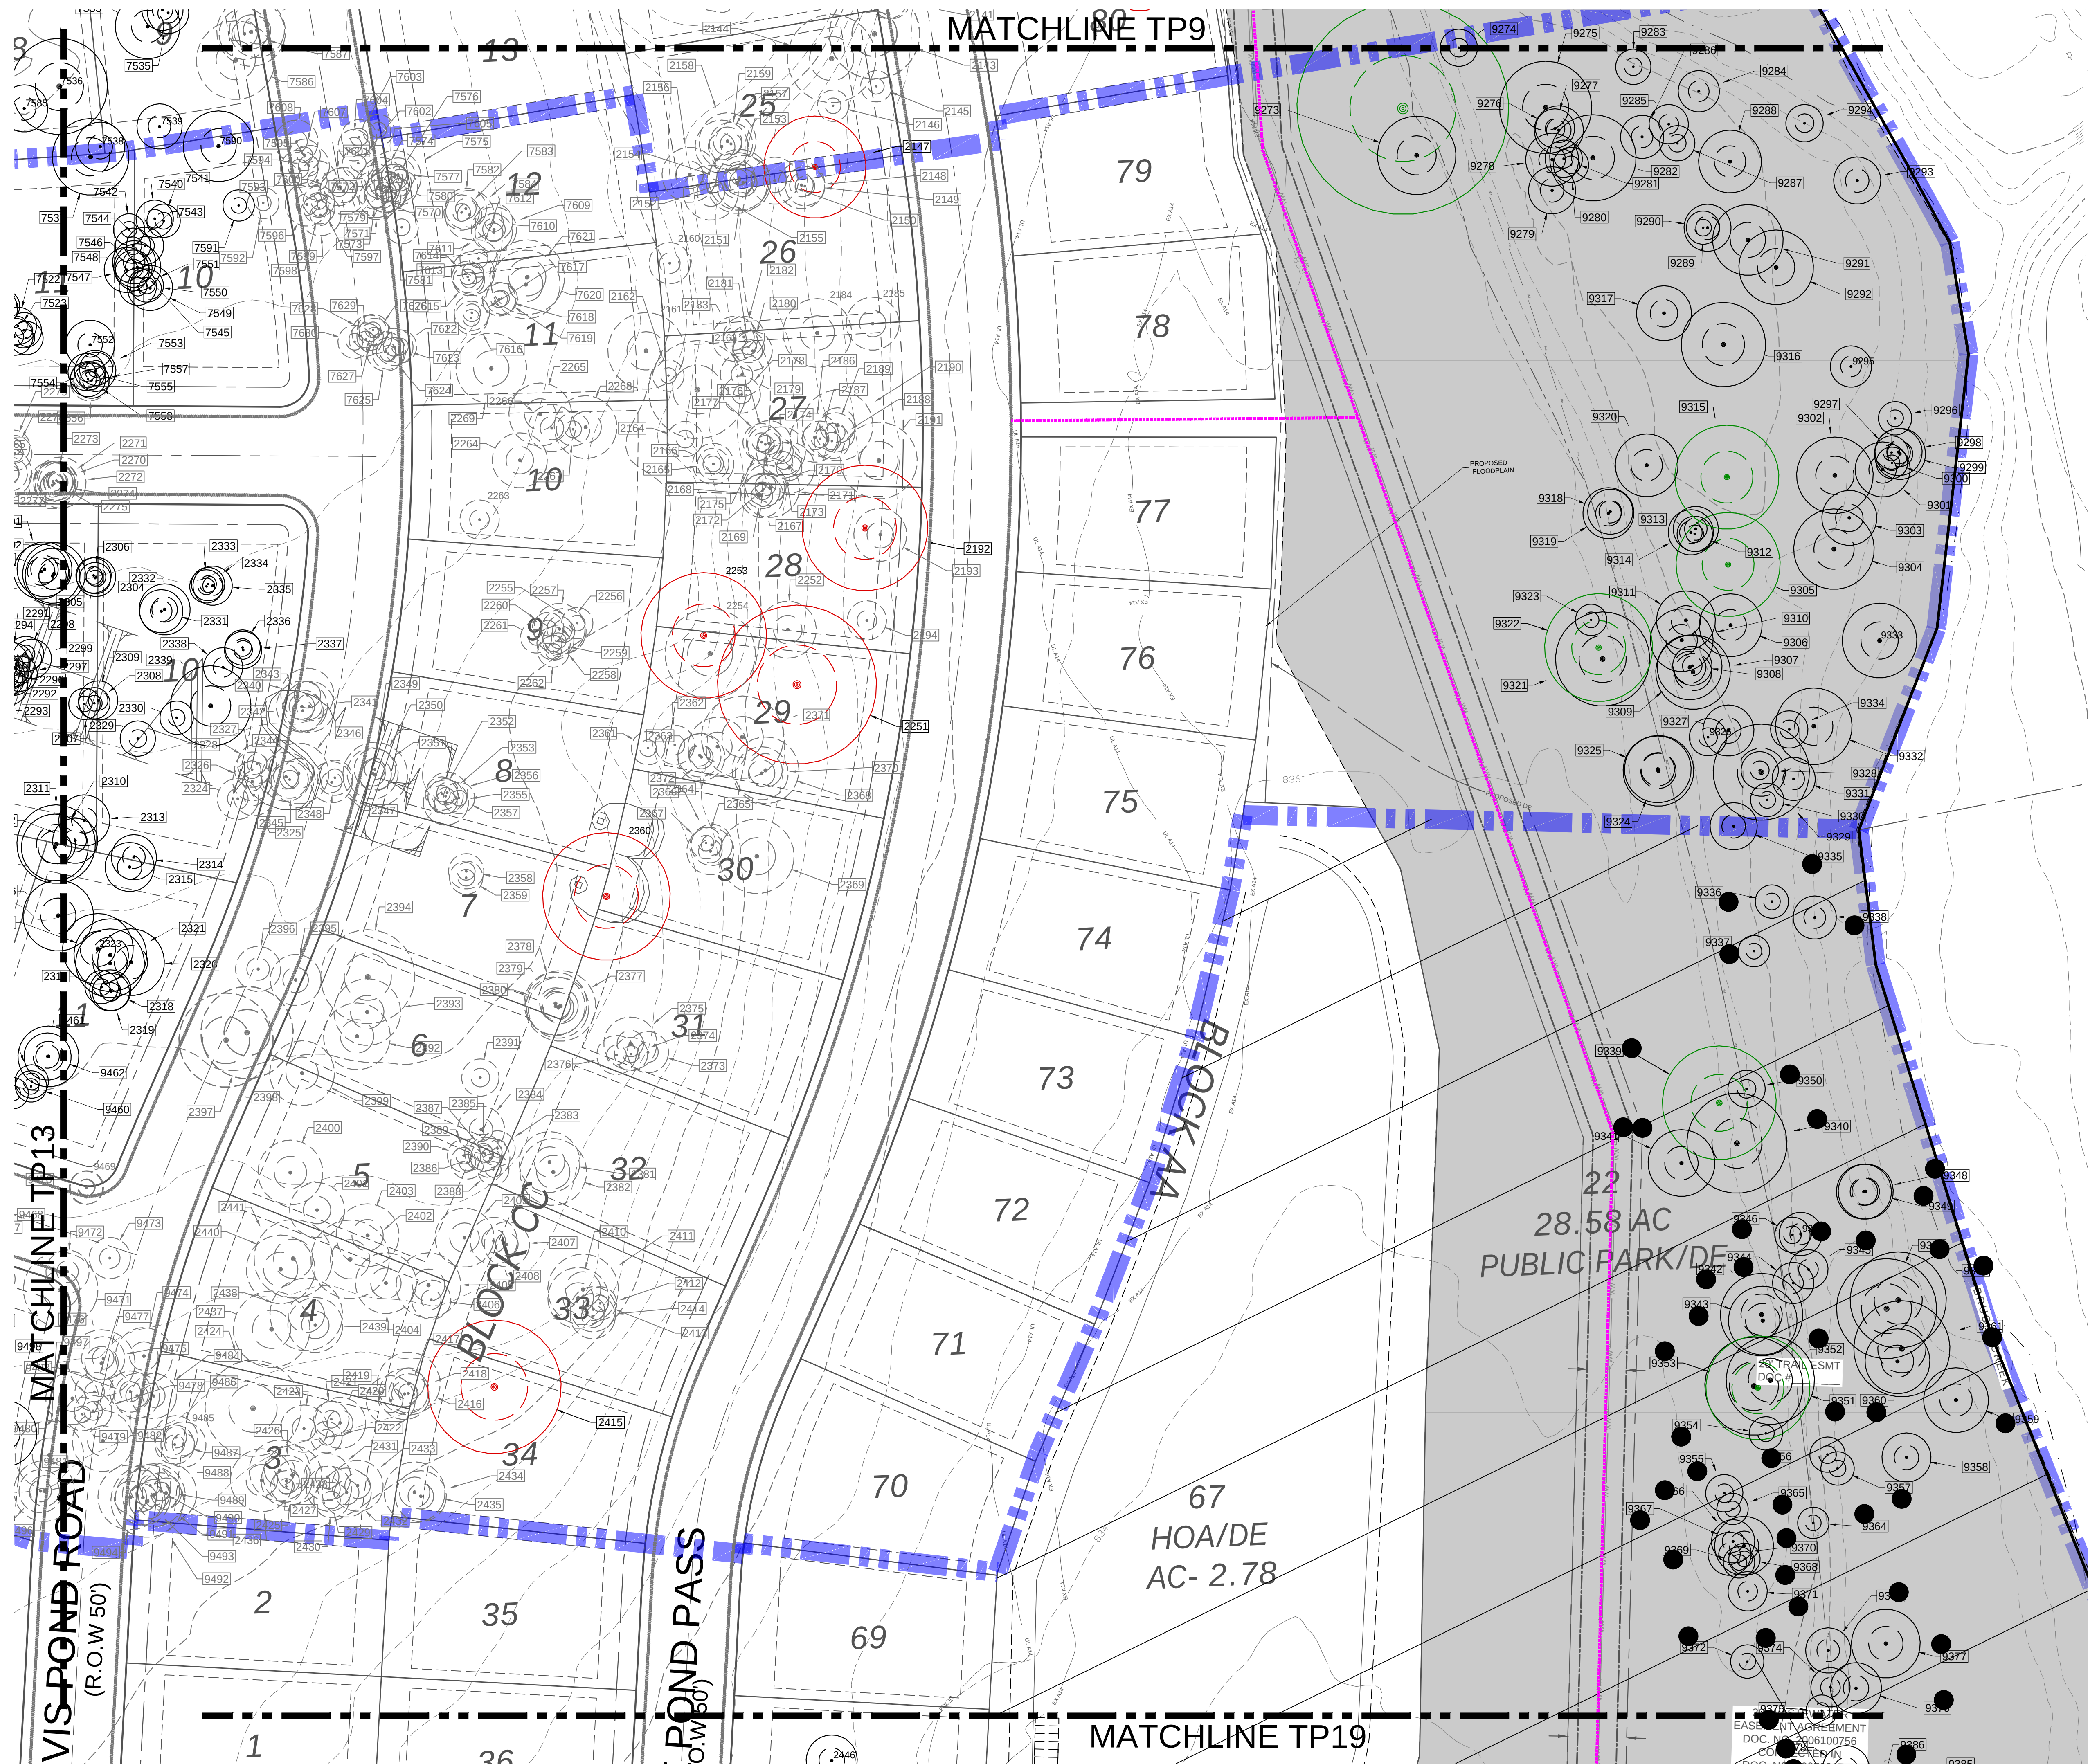

- LEGEND:**
- BOUNDARY LINE
 - R.O.W. LINE
 - LOT LINE
 - PROPOSED TRAIL (BRUSHY CREEK)
 - TREE TO BE SAVED
 - TREE TO BE REMOVED
 - HERITAGE TREE TO BE SAVED
 - HERITAGE TREE TO BE REMOVED

LOCATION OF EXISTING UNDERGROUND AND OVERHEAD UTILITIES ARE APPROXIMATE LOCATIONS ONLY. THE CONTRACTOR SHALL DETERMINE THE EXACT LOCATION OF ALL EXISTING UTILITIES PRIOR TO BEGINNING WORK AND SHALL BE FULLY RESPONSIBLE FOR ANY AND ALL DAMAGES WHICH MIGHT OCCUR.



BURLESON TRACT
PP-24-0060

EROSION/SEDIMENTATION CONTROL &
TREE PROTECTION PLAN

REVISIONS		DATE	BY
NO.	DESCRIPTION		

DATE: 12/20/2025

DESIGNED BY: XXX

DRAWN BY: XXX

CHECKED BY: XXX

DRAWING NAME: A140-0422 TP1.dwg

LJA
LJA Engineering, Inc.
Phone 512.439.4700
Fax 512.439.4716
2700 La Frontera Blvd.
Suite 200
Round Rock, Texas 78681

JOB NUMBER:
A140-0422

TP14

SHEET NO.
41

OF 97 SHEETS

Drawn: T. W. Hoysa
Date: 12/20/2025
Project: Mary Frances Burleson Roberts Property
Sheet: 140-0422 TP15.dwg

MARY FRANCES
BURLESON ROBERTS
ALLIED 1.512 ACRES
DC. NO. 2002088459
O.P.R.T.C.T

LC
332409

NER LLC
33589

185.96'
N69° 25' 11"E


RONALD REAGAN BLVD
188.86'
N69° 27' 35"E

288.56'
N68° 53' 40"E

MATCHLINE TP10

MATCHLINE TP20

MATCHLINE TP16

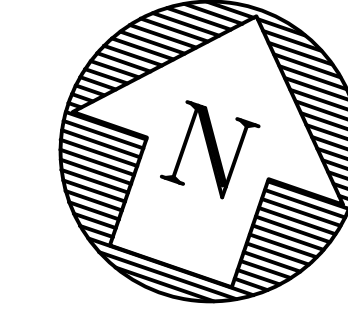

0 40 80
1" = 40'

LEGEND:

- BOUNDARY LINE
- R.O.W. LINE
- LOT LINE
- TREE TO BE SAVED
- TREE TO BE REMOVED
- HERITAGE TREE TO BE SAVED
- HERITAGE TREE TO BE REMOVED


LOCATION OF EXISTING
UNDERGROUND AND OVERHEAD
UTILITIES ARE APPROXIMATE
LOCATIONS ONLY. THE
CONTRACTOR SHALL DETERMINE
THE EXACT LOCATION OF ALL
EXISTING UTILITIES PRIOR TO
BEGINNING WORK AND SHALL BE
FULLY RESPONSIBLE FOR ANY AND
ALL DAMAGES WHICH MIGHT OCCUR.

811
Know what's below.
Call before you dig.

BURLESON TRACT
PP-24-0060



REVISIONS		DATE
NO.	DESCRIPTION	BY

DATE: 12/20/2025
DESIGNED BY: T. W. HOYSA
DRAWN BY: T. W. HOYSA
CHECKED BY: T. W. HOYSA
DRAWING NAME: 140-0422 TP15.dwg

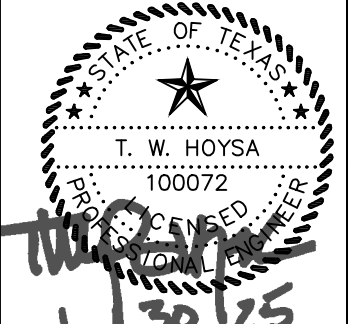

LJA
LJA Engineering, Inc.
2700 La Frontera Blvd.
Suite 200
Round Rock, Texas 78681
Phone 512.439.4700
Fax 512.439.4716
FRN-1386

JOB NUMBER:
A140-0422
TP15
SHEET NO.
42
OF 97 SHEETS

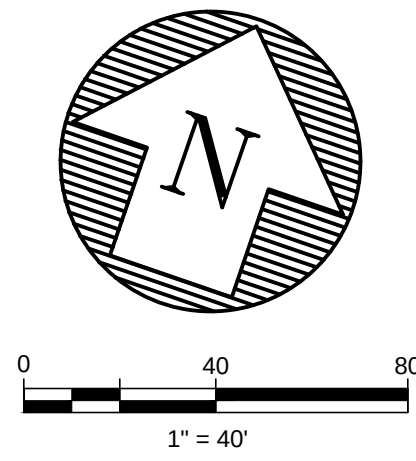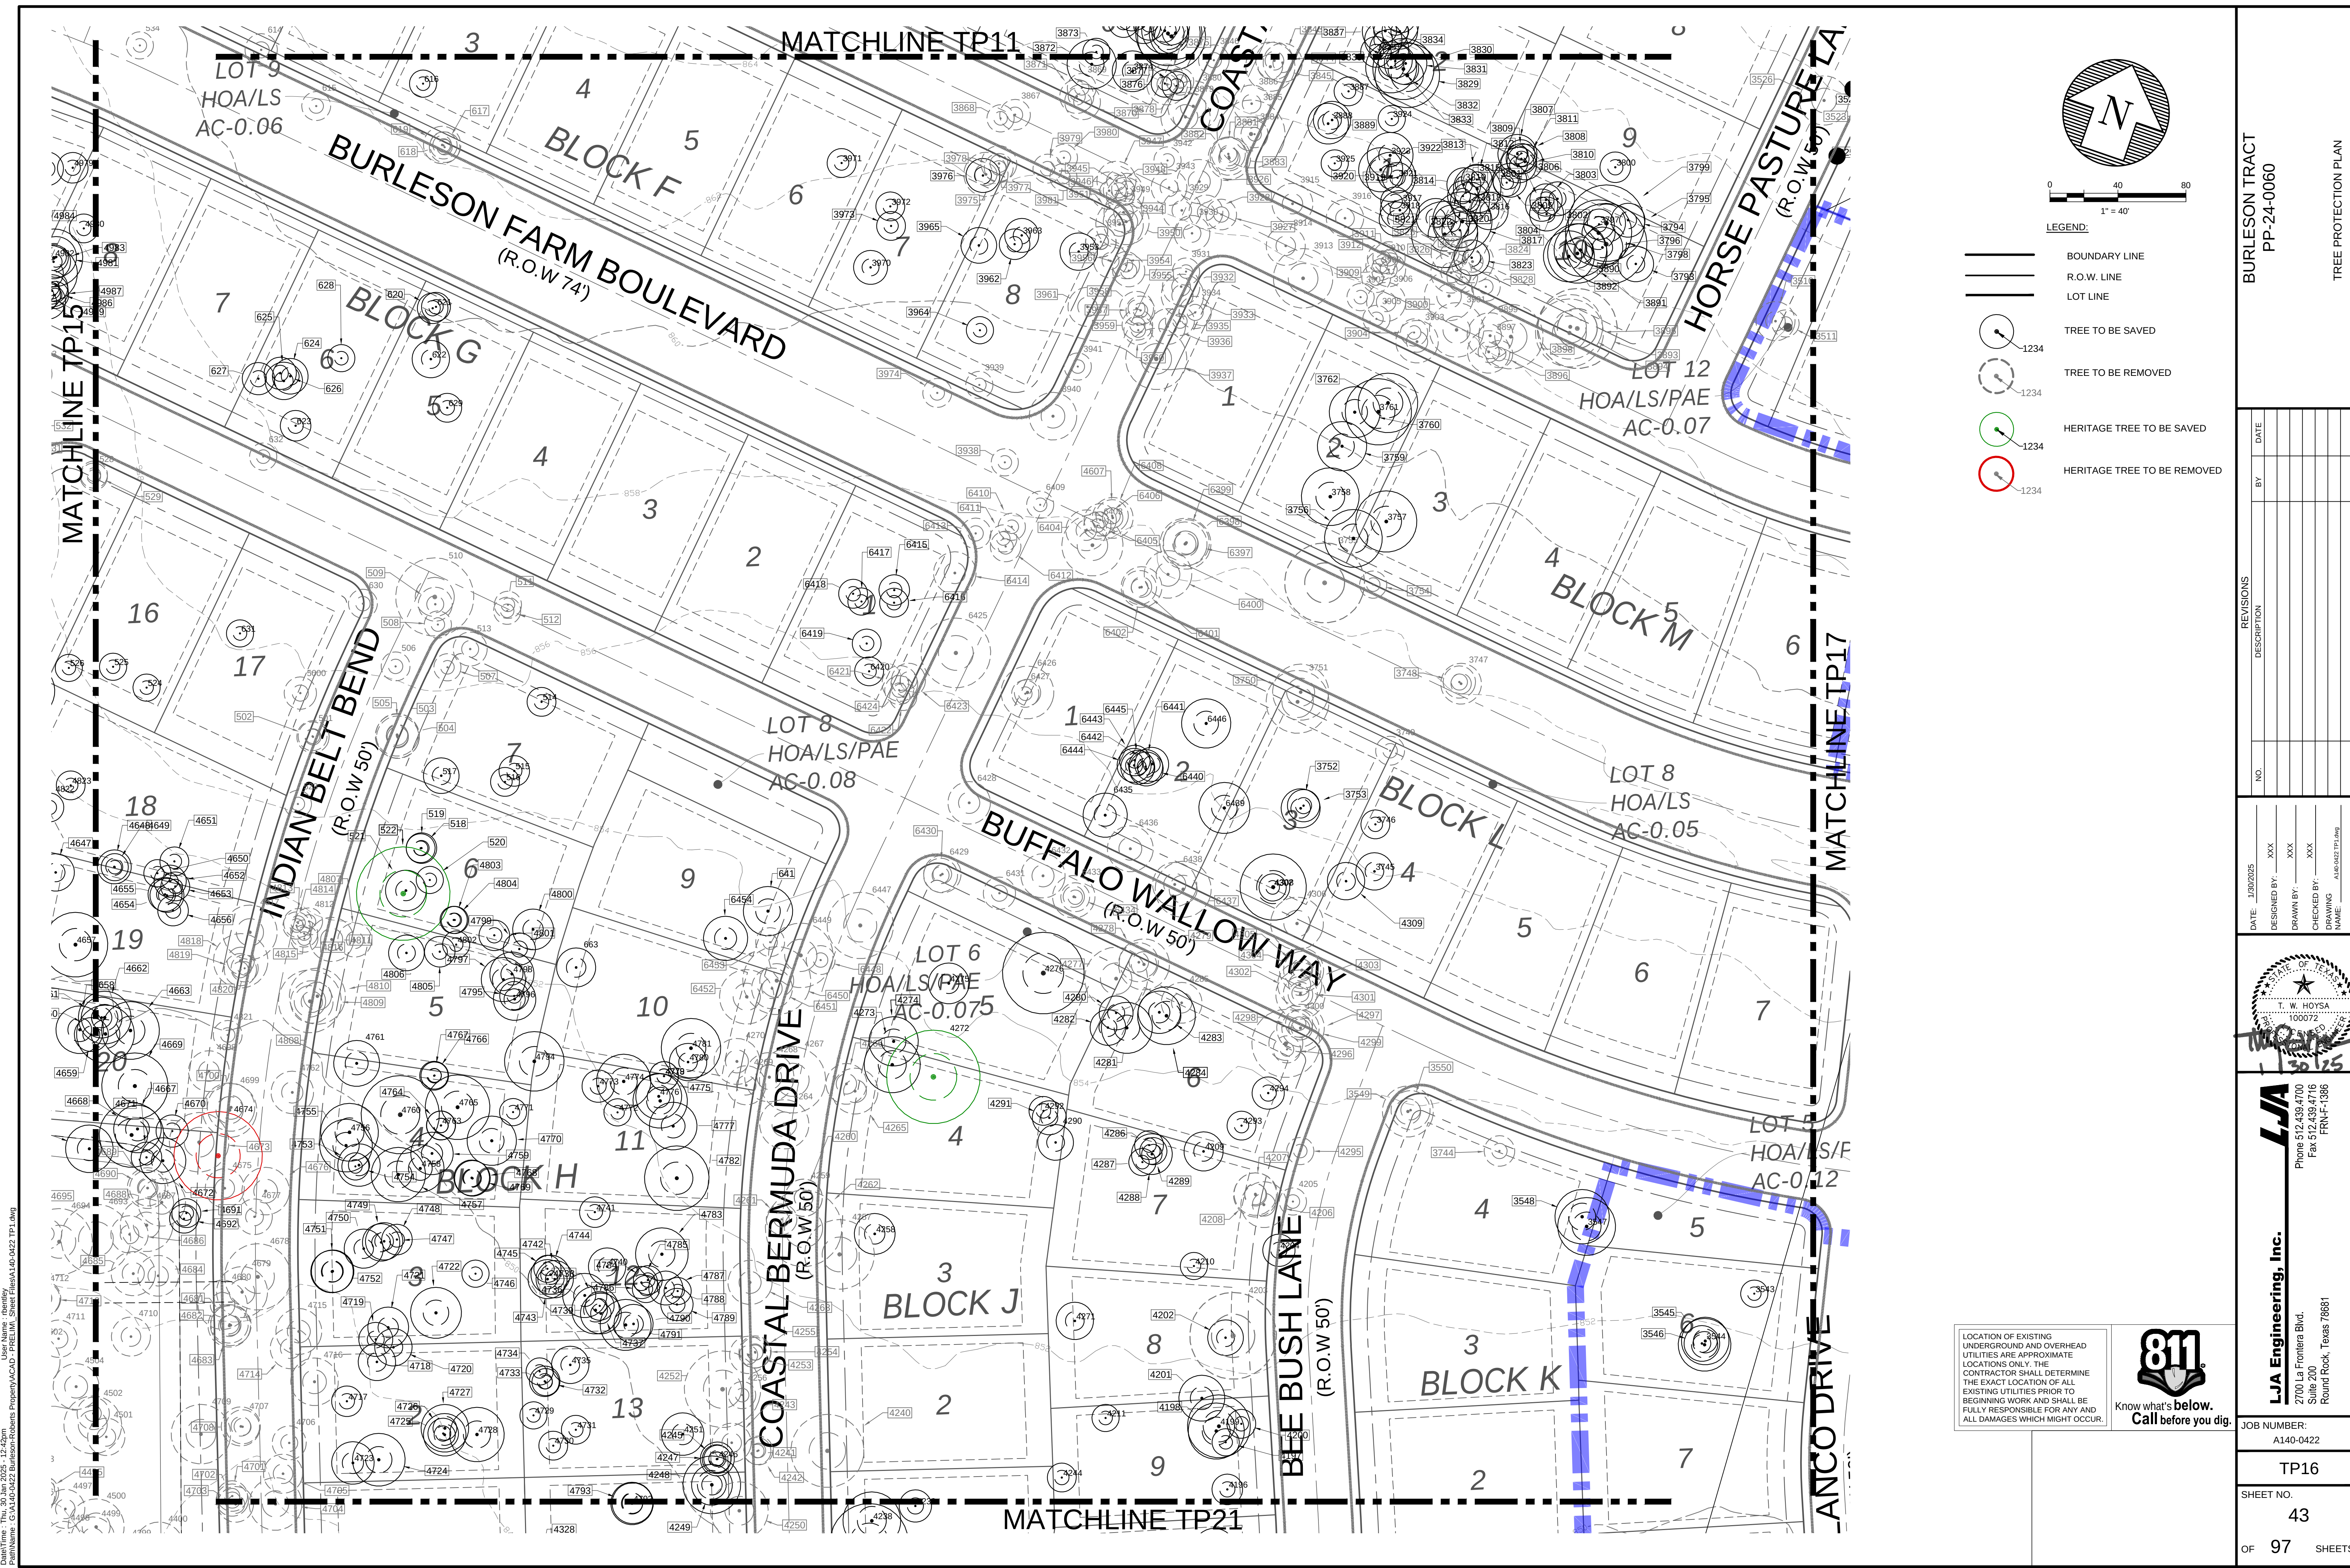

- LEGEND:
- BOUNDARY LINE
 - R.O.W. LINE
 - LOT LINE
 - TREE TO BE SAVED
 - TREE TO BE REMOVED
 - HERITAGE TREE TO BE SAVED
 - HERITAGE TREE TO BE REMOVED

LOCATION OF EXISTING UNDERGROUND AND OVERHEAD UTILITIES ARE APPROXIMATE LOCATIONS ONLY. THE CONTRACTOR SHALL DETERMINE THE EXACT LOCATION OF ALL EXISTING UTILITIES PRIOR TO BEGINNING WORK AND SHALL BE FULLY RESPONSIBLE FOR ANY AND ALL DAMAGES WHICH MIGHT OCCUR.



BURLESON TRACT
PP-24-0060

REVISIONS
NO. DESCRIPTION BY DATE

DATE: 1/30/2025
DESIGNED BY: XXX
DRAWN BY: XXX
CHECKED BY: XXX
DRAWING NAME: A140-0422 TP16.dwg

1/30/25


LJA Engineering, Inc.
2700 La Frontera Blvd.
Suite 200
Round Rock, Texas 78681
Phone 512.439.4700
Fax 512.439.4716

JOB NUMBER:
A140-0422

TP16

SHEET NO.
43

OF 97 SHEETS

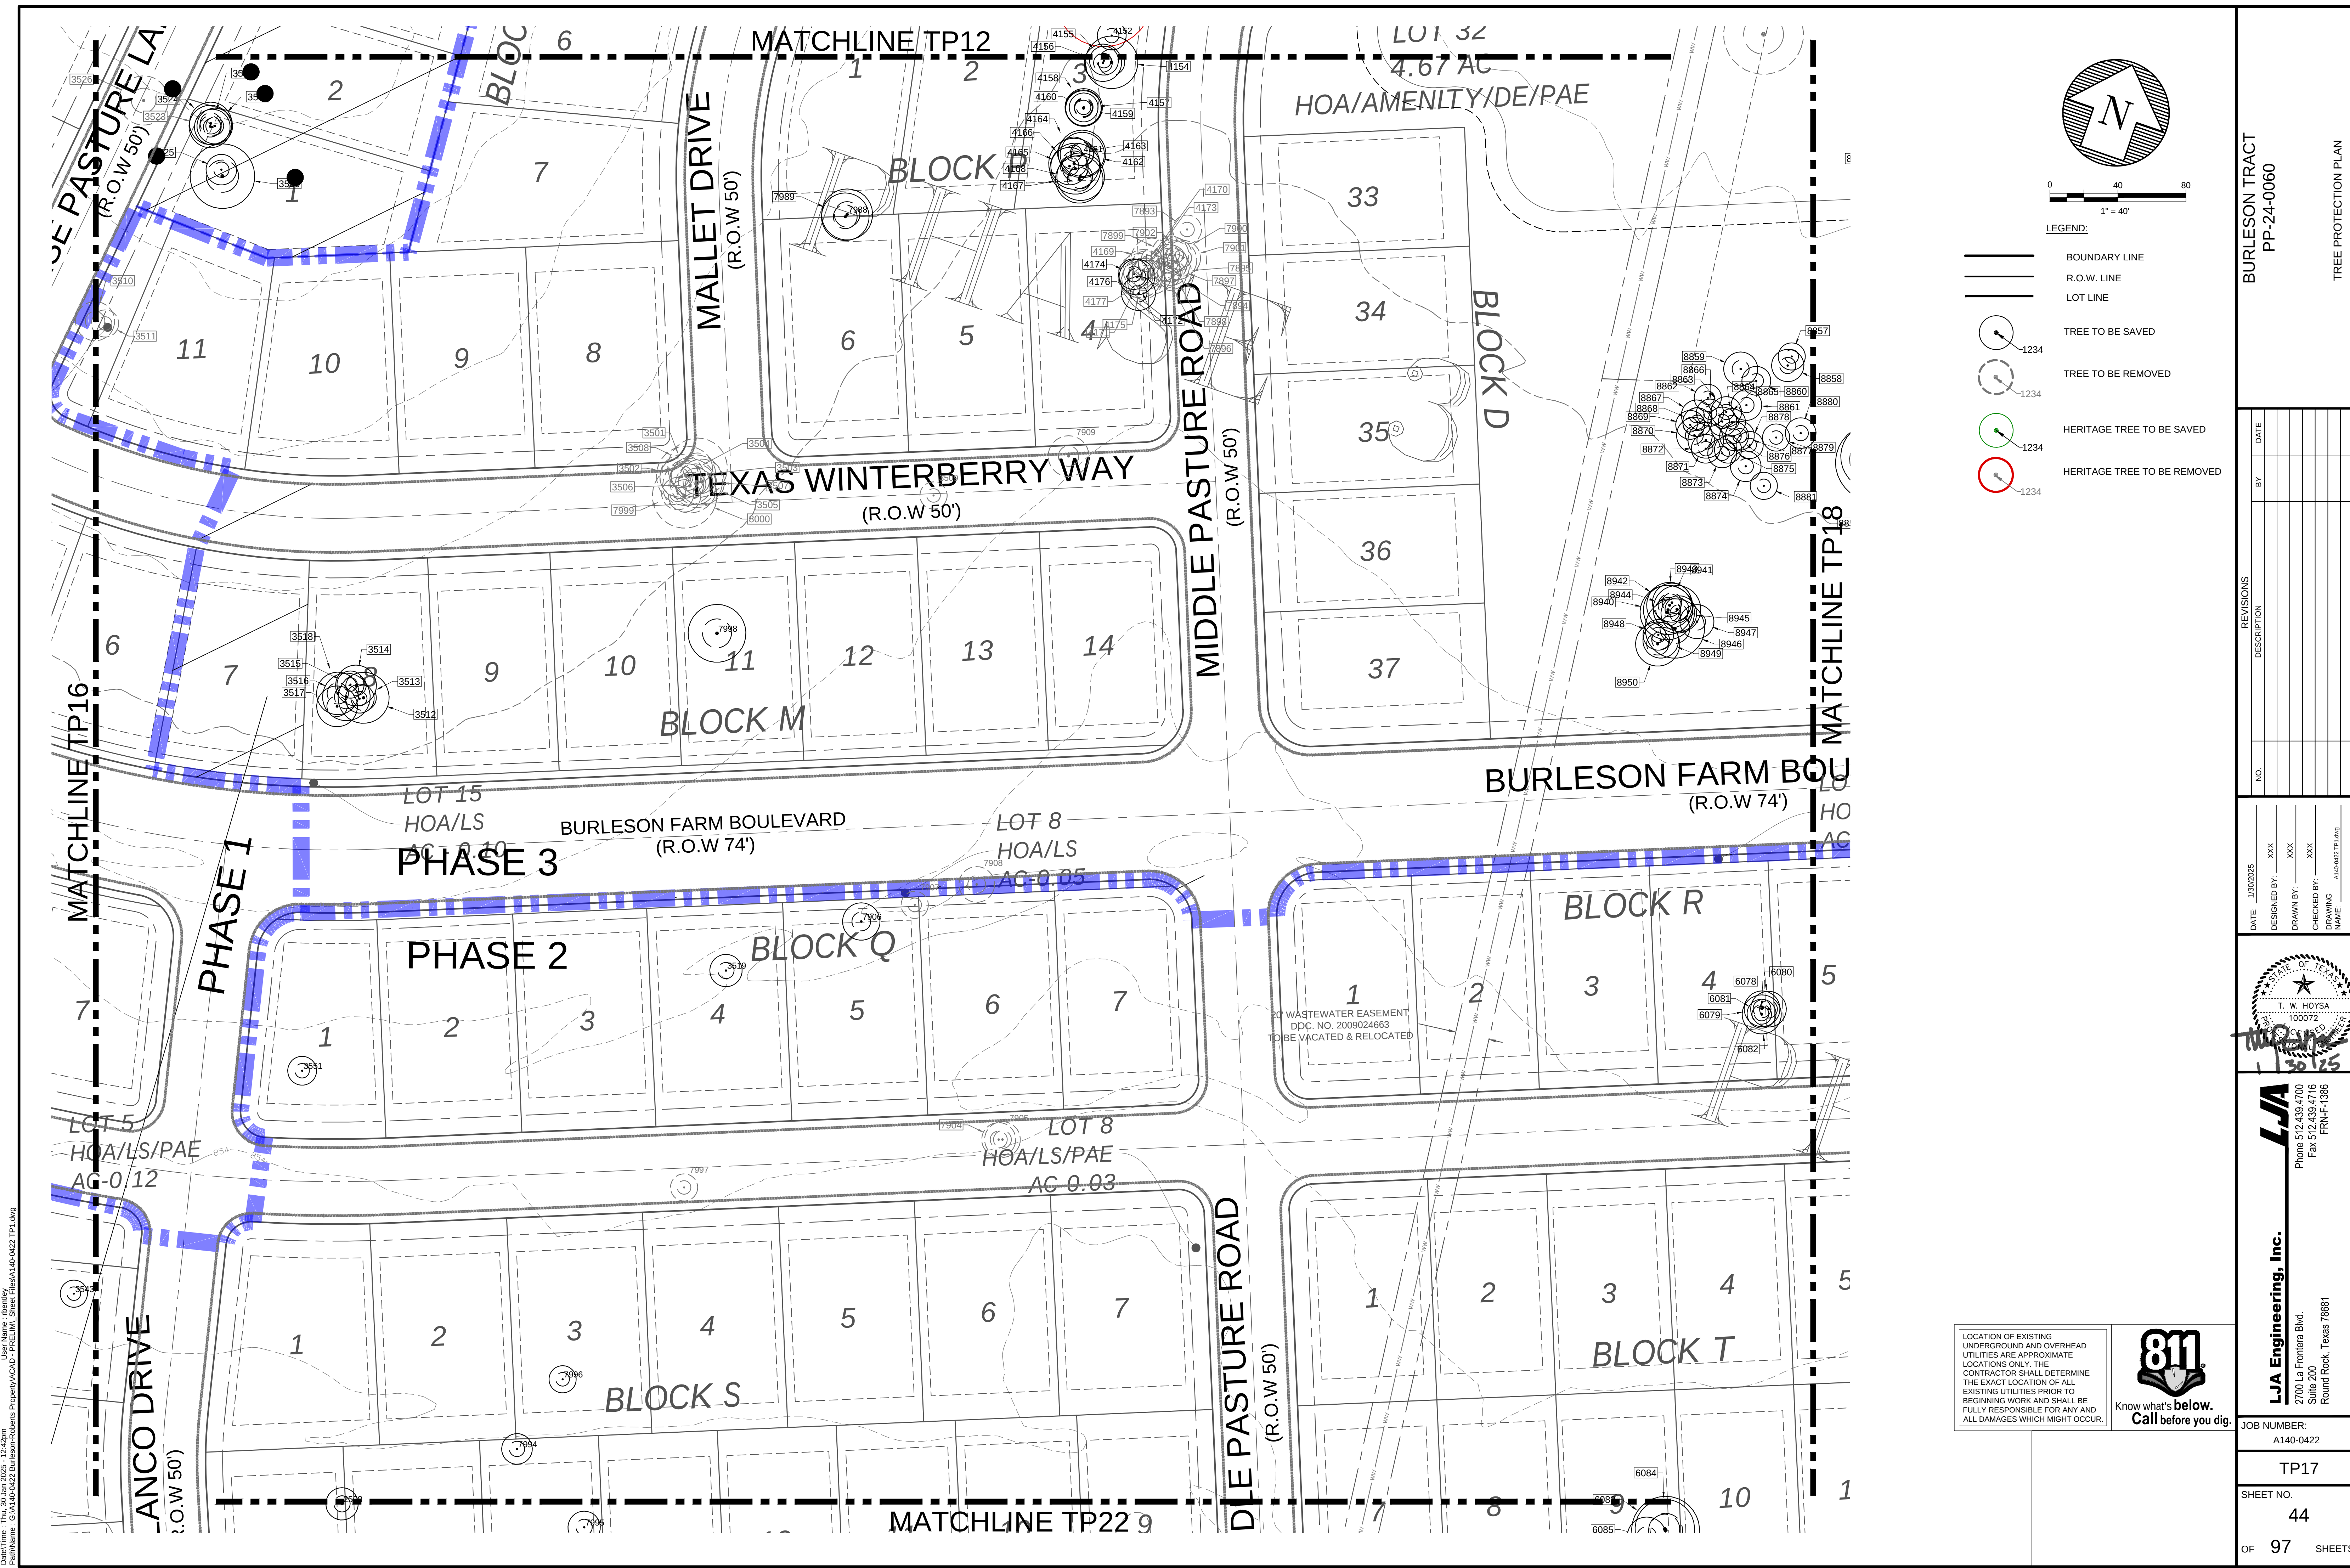

LOCATION OF EXISTING
UNDERGROUND AND OVERHEAD
UTILITIES ARE APPROXIMATE
LOCATIONS ONLY. THE
CONTRACTOR SHALL DETERMINE
THE EXACT LOCATION OF ALL
EXISTING UTILITIES PRIOR TO
BEGINNING WORK AND SHALL BE
FULLY RESPONSIBLE FOR ANY AND
ALL DAMAGES WHICH MIGHT OCCUR.



BURLESON TRACT
PP-24-0060

REVISIONS

NO.	DESCRIPTION	BY	DATE

DATE: 1/30/2025

DESIGNED BY: XXX

DRAWN BY: XXX

CHECKED BY: XXX

DRAWING NAME: A140-0422 TP17.dwg


LJA
LJA Engineering, Inc.
2700 La Frontera Blvd.
Suite 200
Round Rock, Texas 78681
Phone 512.439.4700
Fax 512.439.4716
FRW-F-1386

JOB NUMBER:
A140-0422

TP17

SHEET NO.
44

OF 97 SHEETS

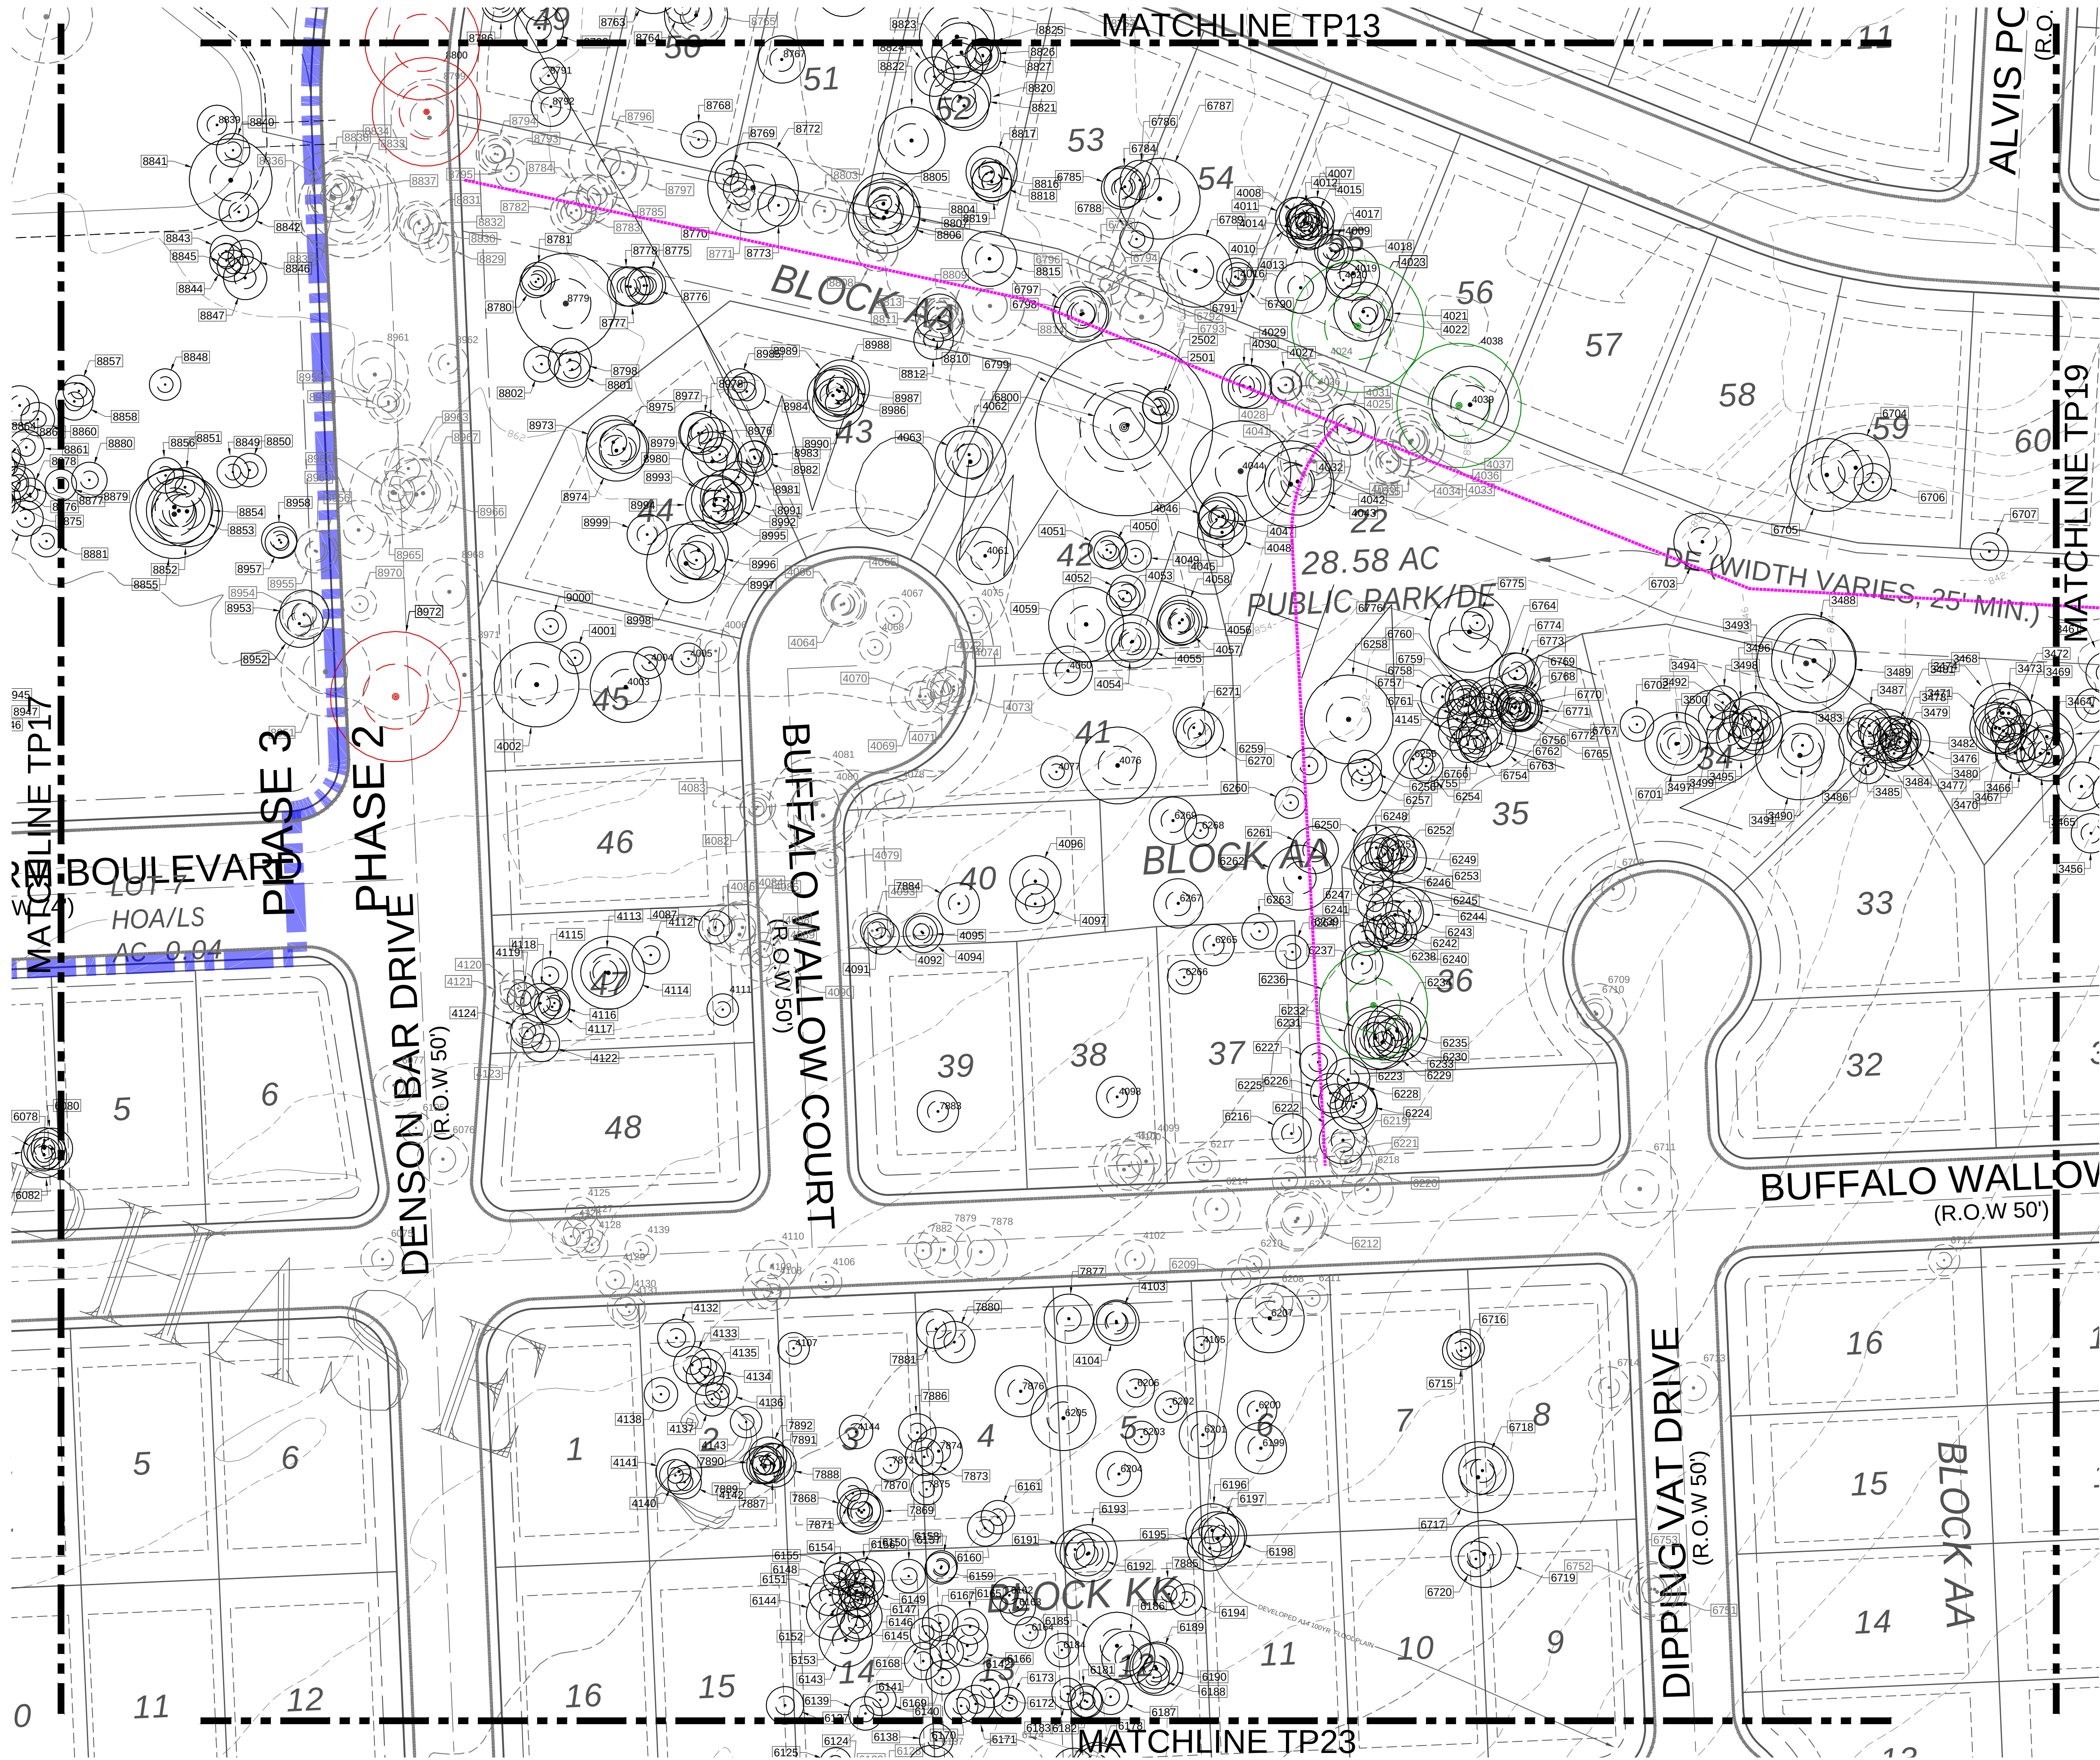

LOCATION OF EXISTING
UNDERGROUND AND OVERHEAD
UTILITIES ARE APPROXIMATE
LOCATIONS ONLY. THE
CONTRACTOR SHALL DETERMINE
THE EXACT LOCATION OF ALL
EXISTING UTILITIES PRIOR TO
BEGINNING WORK AND SHALL BE
FULLY RESPONSIBLE FOR ANY AND
ALL DAMAGES WHICH MIGHT OCCUR.


811
Know what's below.
Call before you dig.

- LEGEND:**
- BOUNDARY LINE
 - R.O.W. LINE
 - LOT LINE
 - PROPOSED TRAIL (BRUSHY CREEK)
 - PROPOSED TRAIL (OTHER)
 - TREE TO BE SAVED
 - TREE TO BE REMOVED
 - HERITAGE TREE TO BE SAVED
 - HERITAGE TREE TO BE REMOVED

BURLESON TRACT
PP-24-0060

REVISIONS		DATE
NO.	DESCRIPTION	BY


DATE: 12/20/2025
DESIGNED BY: XXX
DRAWN BY: XXX
CHECKED BY: XXX
DRAWING NAME: A140-0422-TP18.dwg

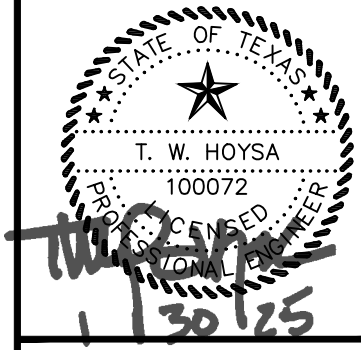

LJA
LJA Engineering, Inc.
Phone 512.439.4700
Fax 512.439.4716
2700 La Frontera Blvd.
Suite 200
Round Rock, Texas 78681

JOB NUMBER:
A140-0422
TP18
SHEET NO.
45
OF 97 SHEETS

Drawn: T. Hoysa, 05/20/2025, 12:48pm
Print Name: G:\A140-0422\Burlison-Roberts\A140-0422\TP19.dwg

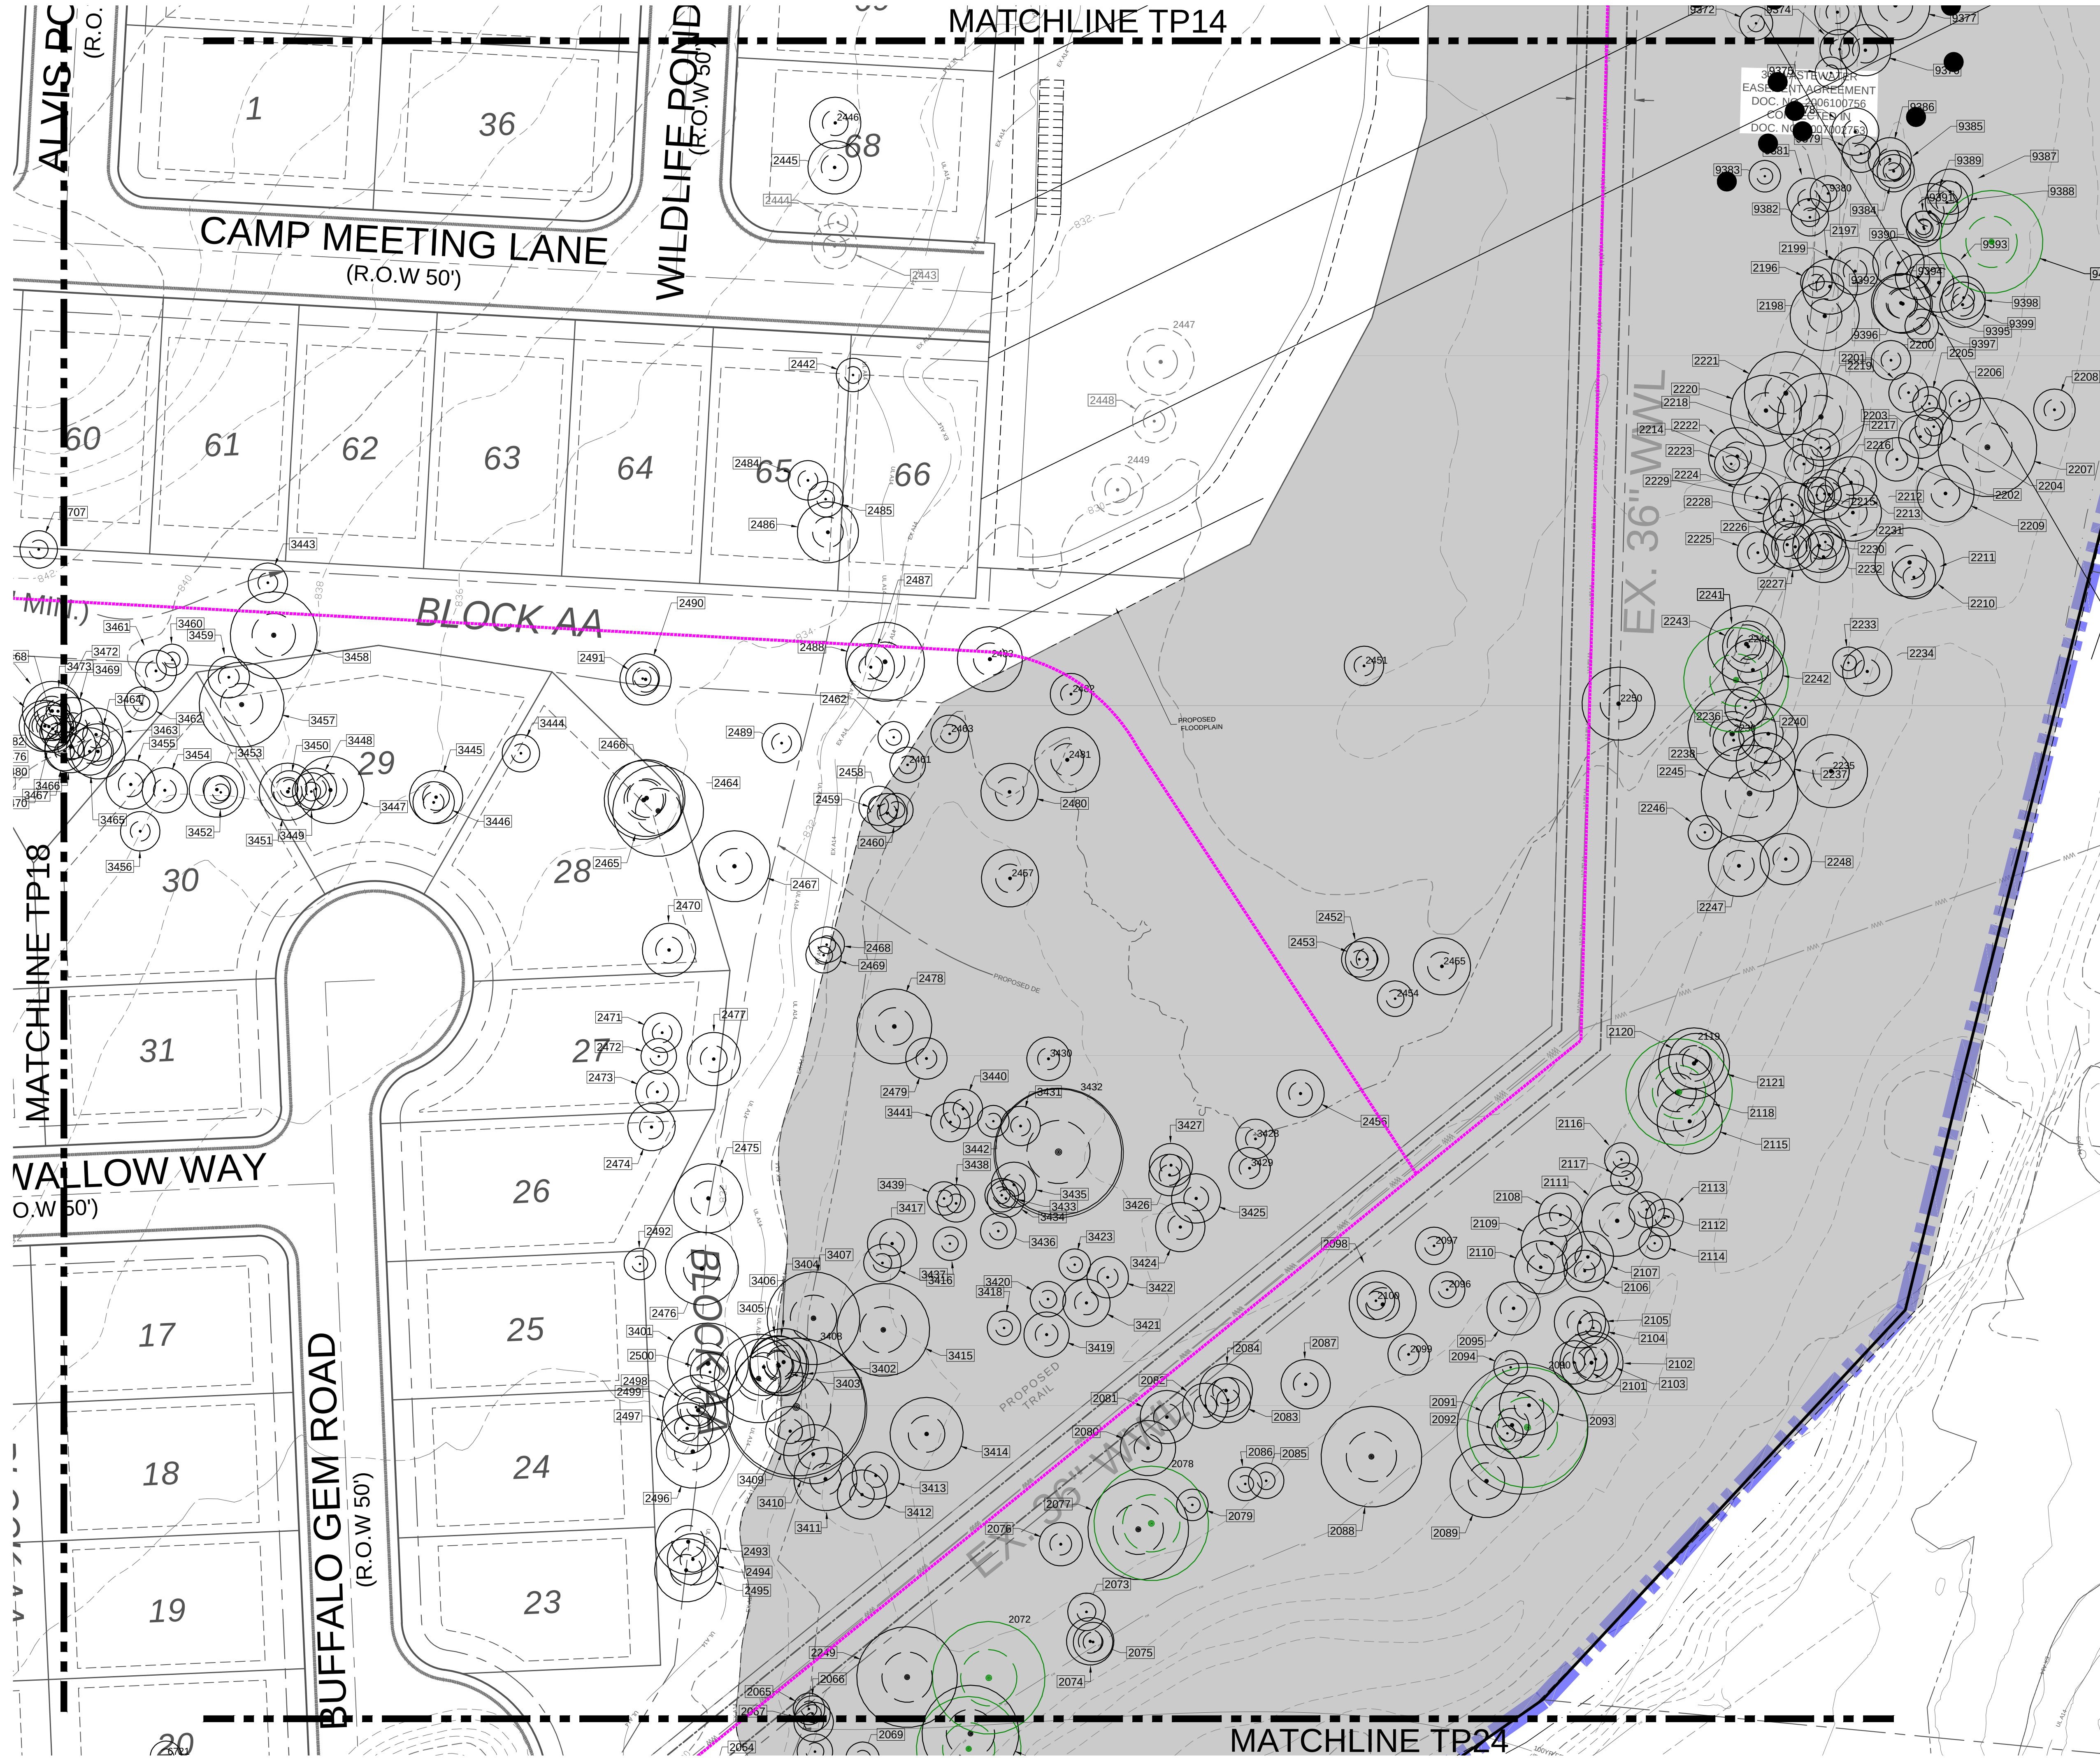


LOCATION OF EXISTING
UNDERGROUND AND OVERHEAD
UTILITIES ARE APPROXIMATE
LOCATIONS ONLY. THE
CONTRACTOR SHALL DETERMINE
THE EXACT LOCATION OF ALL
EXISTING UTILITIES PRIOR TO
BEGINNING WORK AND SHALL BE
FULLY RESPONSIBLE FOR ANY AND
ALL DAMAGES WHICH MIGHT OCCUR.



- LEGEND:
- BOUNDARY LINE
 - R.O.W. LINE
 - LOT LINE
 - PROPOSED TRAIL (BRUSHY CREEK)
 - PROPOSED TRAIL (OTHER)
 - TREE TO BE SAVED
 - TREE TO BE REMOVED
 - HERITAGE TREE TO BE SAVED
 - HERITAGE TREE TO BE REMOVED

REVISIONS		NO.	DESCRIPTION	BY	DATE

DATE:	12/20/2025
DESIGNED BY:	XXX
DRAWN BY:	XXX
CHECKED BY:	XXX
DRAWING NAME:	A140-0422 TP19.dwg


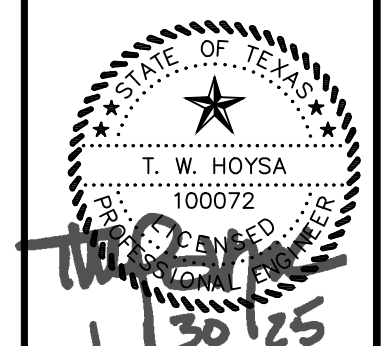


LJA Engineering, Inc.
Phone 512.439.4700
Fax 512.439.4716
2700 La Frontera Blvd.
Suite 200
Round Rock, Texas 78681

JOB NUMBER:	A140-0422
TP19	
SHEET NO.	46
OF 97 SHEETS	

BURLESON TRACT
PP-24-0060
TREE PROTECTION PLAN

Drawn: T. Hoysa, 03/20/2025, 12:49PM
PrintName: G:\A140-0422-Burleson-Roberts-TP20-TP1.dwg

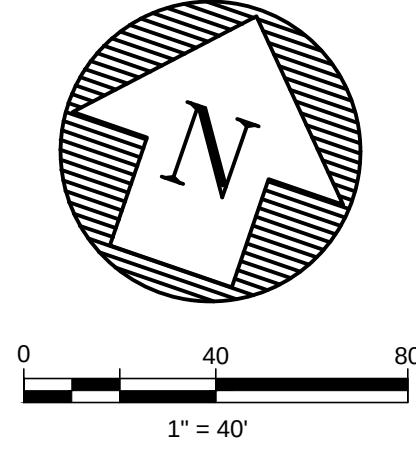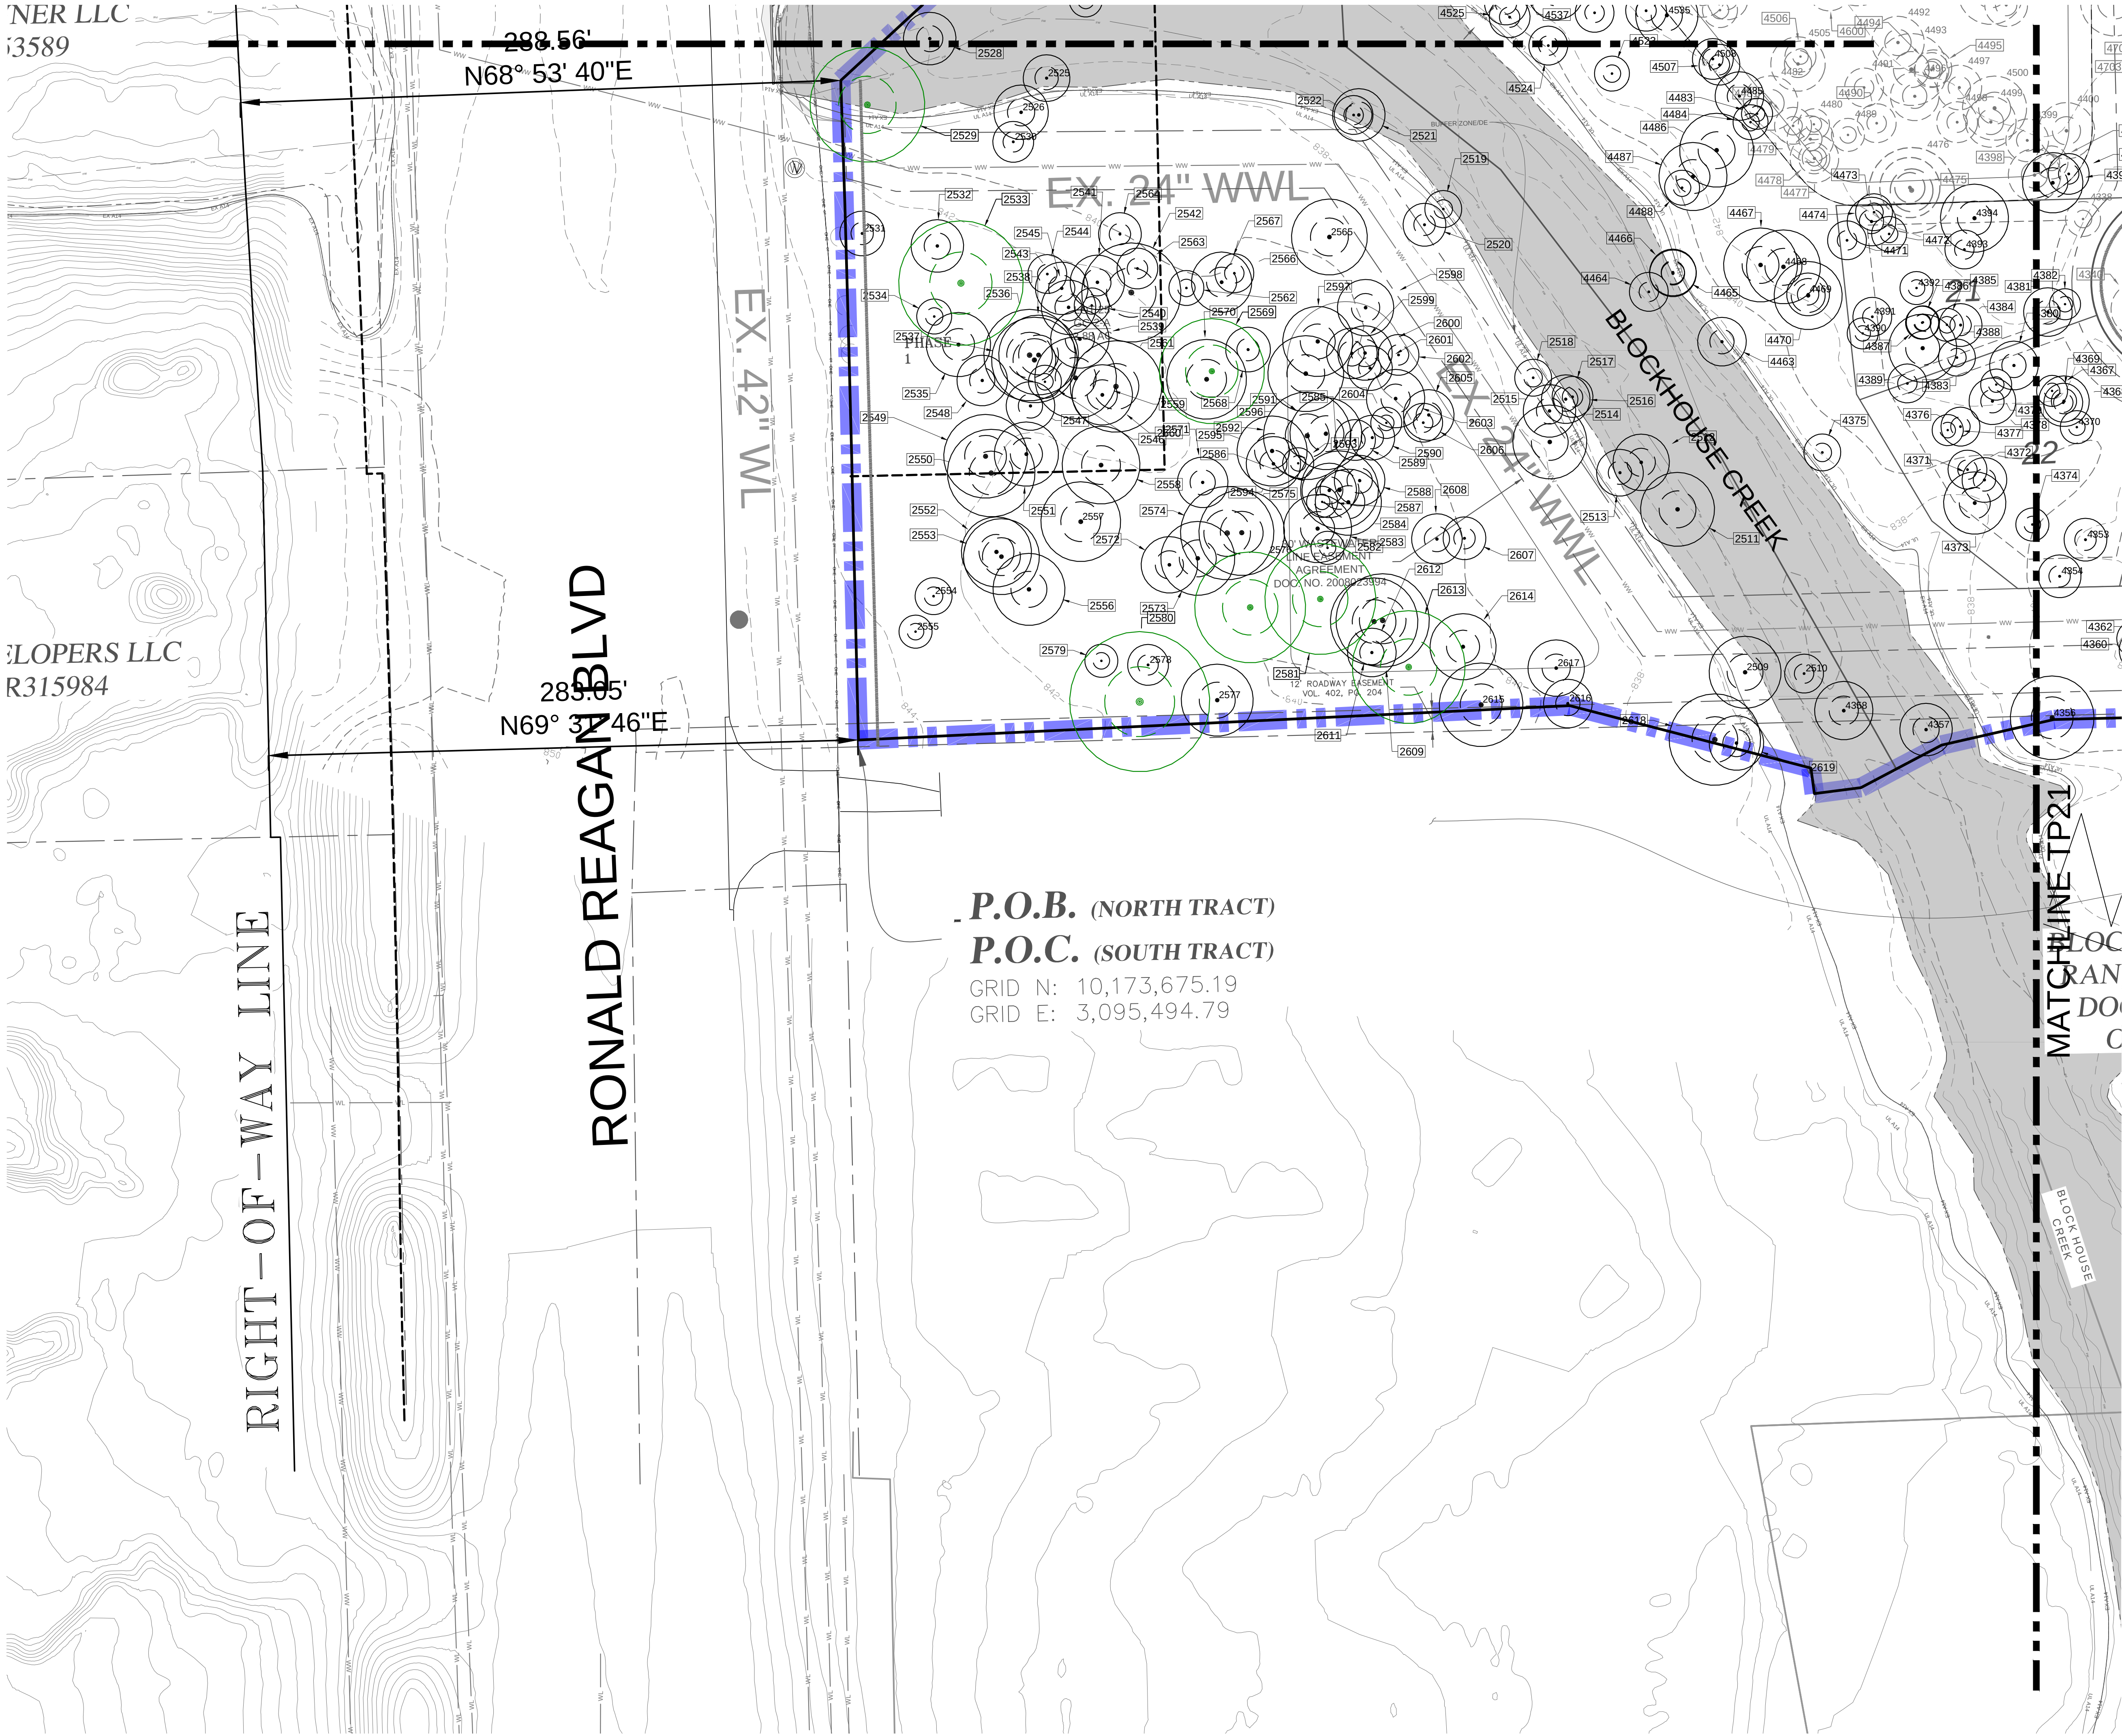

- LEGEND:
- BOUNDARY LINE
 - R.O.W. LINE
 - LOT LINE
 - TREE TO BE SAVED
 - TREE TO BE REMOVED
 - HERITAGE TREE TO BE SAVED
 - HERITAGE TREE TO BE REMOVED

P.O.B. (NORTH TRACT)
P.O.C. (SOUTH TRACT)
GRID N: 10,173,675.19
GRID E: 3,095,494.79

LOCATION OF EXISTING
UNDERGROUND AND OVERHEAD
UTILITIES ARE APPROXIMATE
LOCATIONS ONLY. THE
CONTRACTOR SHALL DETERMINE
THE EXACT LOCATION OF ALL
EXISTING UTILITIES PRIOR TO
BEGINNING WORK AND SHALL BE
FULLY RESPONSIBLE FOR ANY AND
ALL DAMAGES WHICH MIGHT OCCUR.



BURLESON TRACT
PP-24-0060

TREE PROTECTION PLAN

REVISIONS	
NO.	DESCRIPTION

DATE: 1/30/2025

DESIGNED BY: XXX

DRAWN BY: XXX

CHECKED BY: XXX

DRAWING NAME: A140-0422 TP1.dwg

STATE OF TEXAS
T. W. HOYSA
100072
Professional Engineer

1/30/25

LJA
LJA Engineering, Inc.
2700 La Frontera Blvd.
Suite 200
Round Rock, Texas 78681
Phone 512.439.4700
Fax 512.439.4716
FRN-F-1386



JOB NUMBER:
A140-0422

TP20

SHEET NO.
47

OF 97 SHEETS

Page 83 of 134

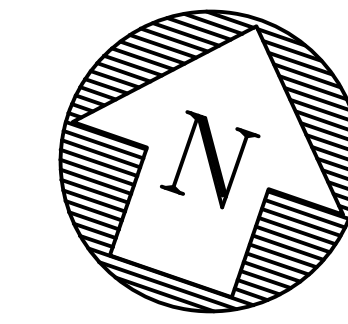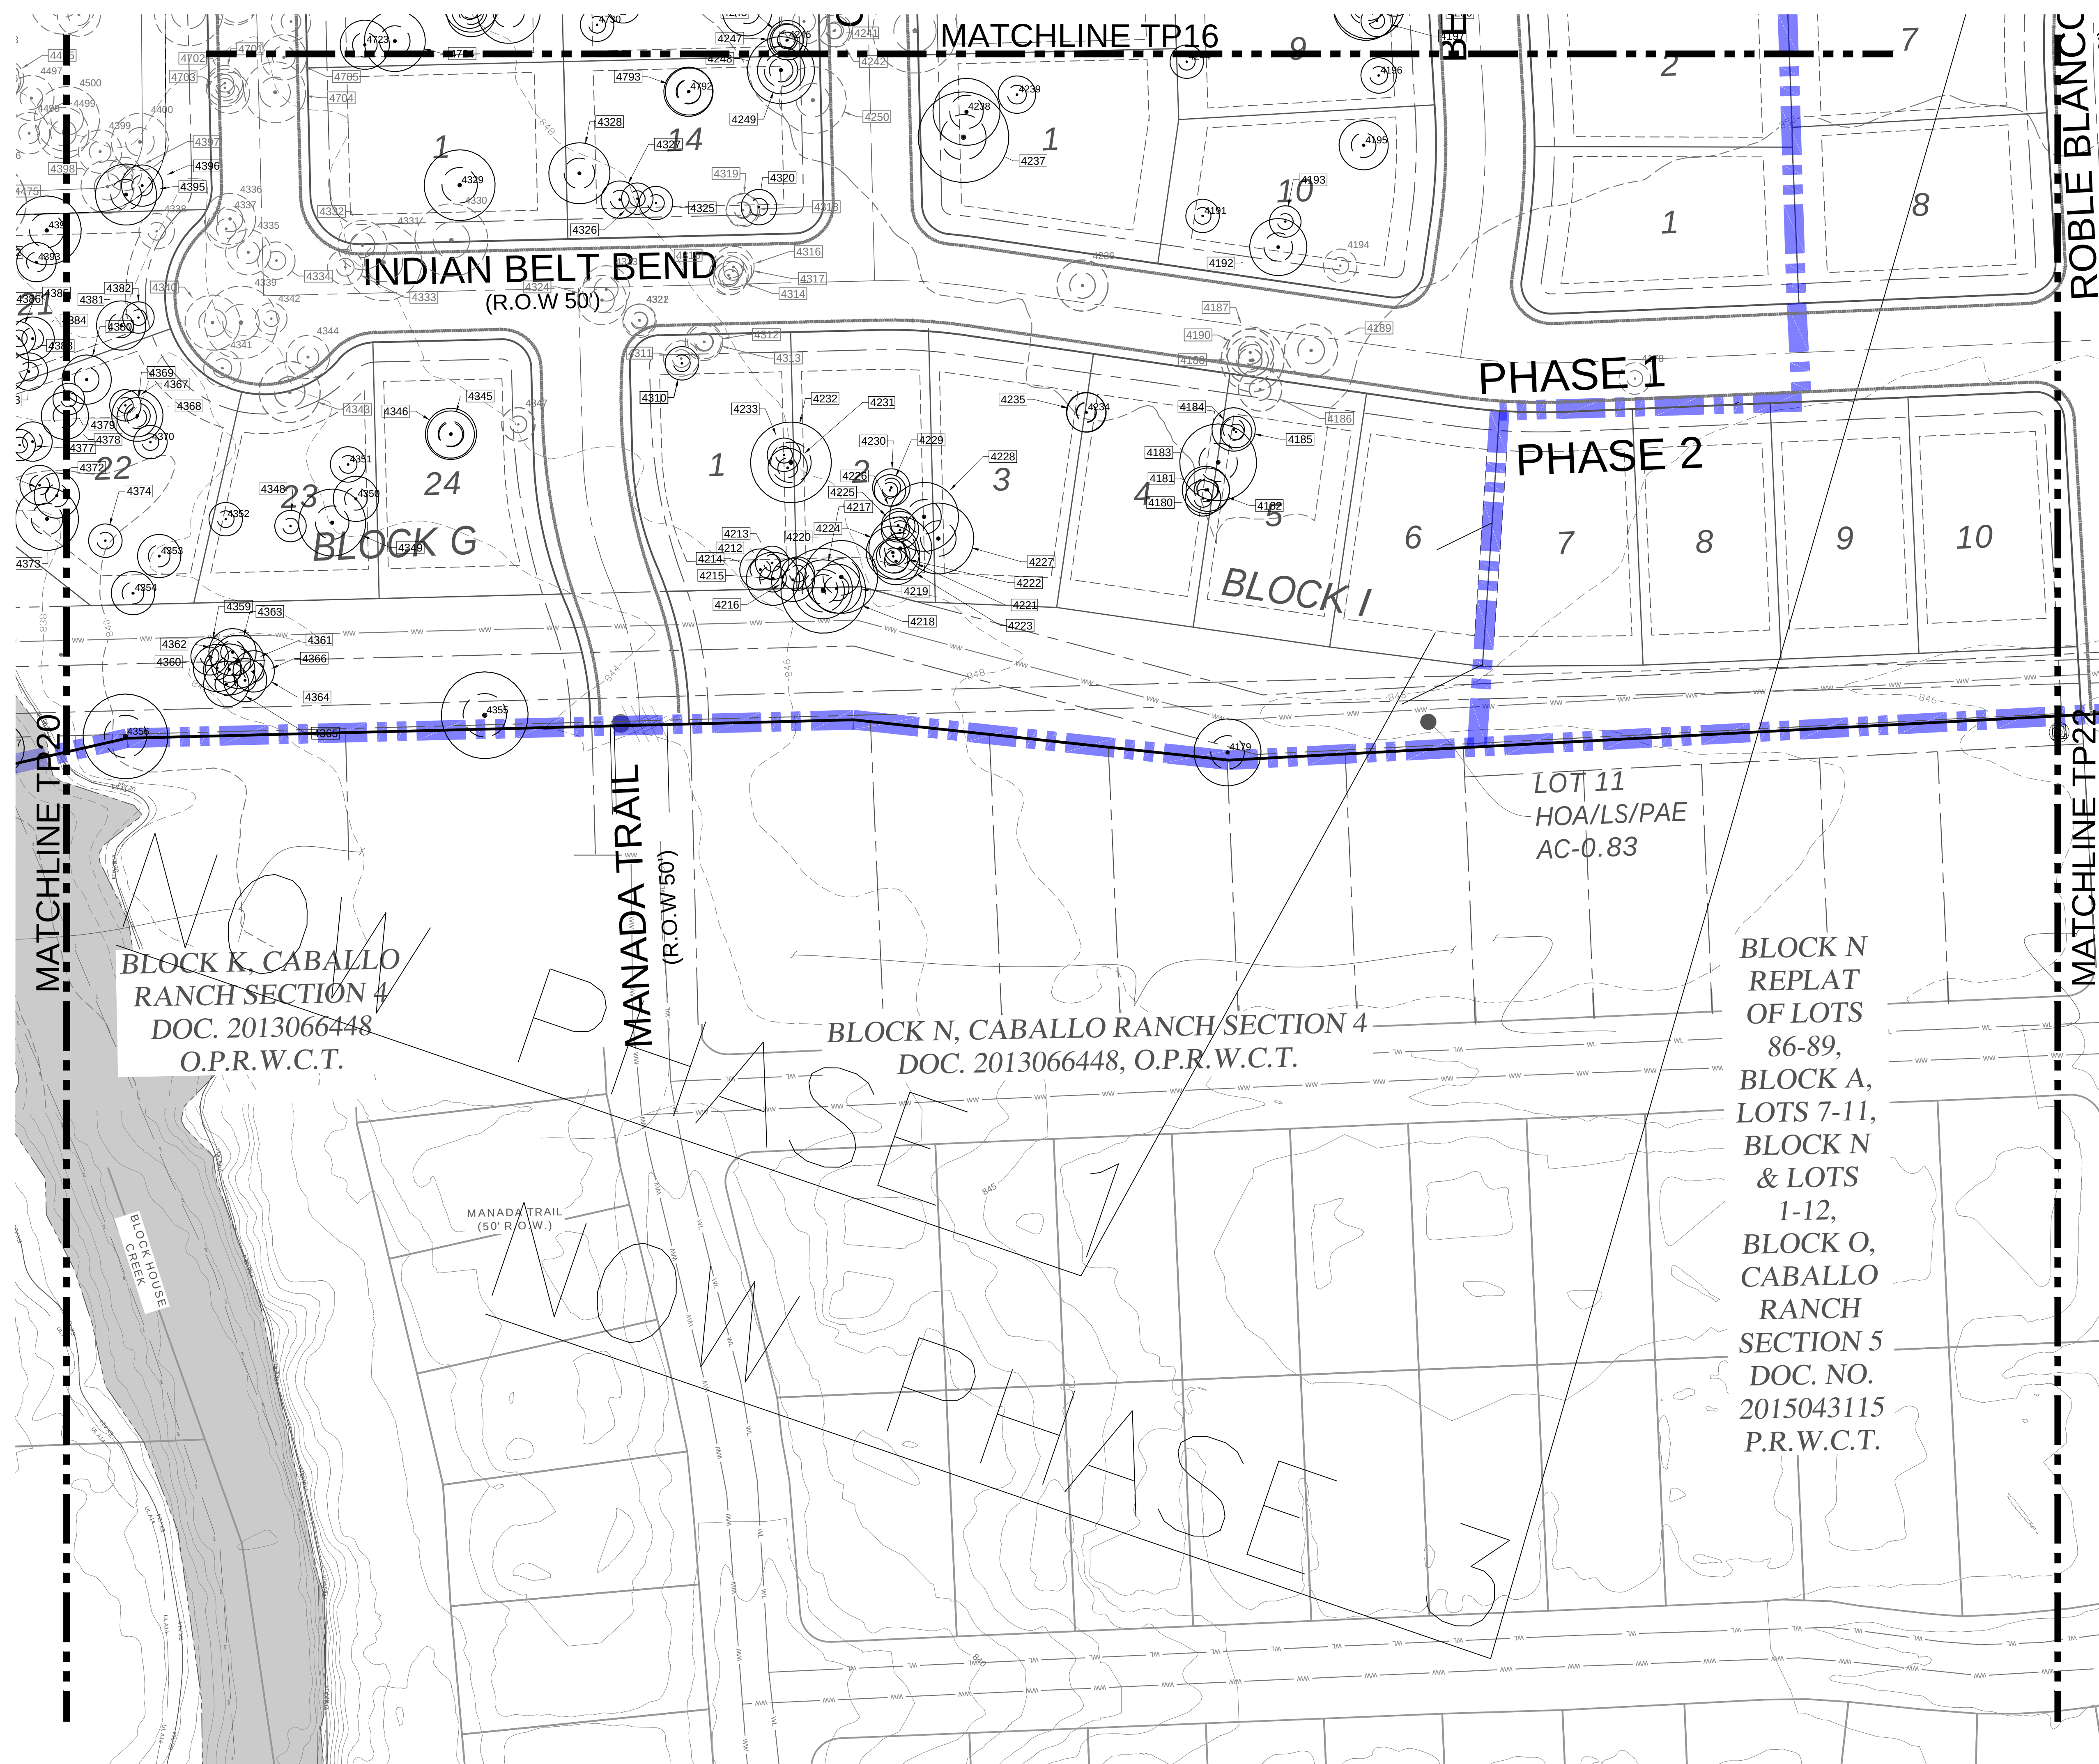

LEGEND:

-
- Diagram illustrating tree status and boundaries:
- BOUNDARY LINE
 - R.O.W. LINE
 - LOT LINE
 - TREE TO BE SAVED
 - TREE TO BE REMOVED
 - HERITAGE TREE TO BE SAVED
 - HERITAGE TREE TO BE REMOVED

LOCATION OF EXISTING UNDERGROUND AND OVERHEAD UTILITIES ARE APPROXIMATE LOCATIONS ONLY. THE CONTRACTOR SHALL DETERMINE THE EXACT LOCATION OF ALL EXISTING UTILITIES PRIOR TO BEGINNING WORK AND SHALL BE FULLY RESPONSIBLE FOR ANY AND ALL DAMAGES WHICH MIGHT OCCUR.



Know what's **below**.
Call before you dig.

BURLESON TRACT
PP-24-0060

[illegible]


DATE: 1/30/2025

DESIGNED BY: XXX

DRAWN BY: XXX

CHECKED BY: XXX

DRAWING NAME: A140-0422 TP1.dwg

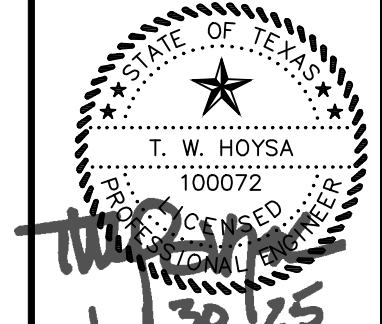

LJA Engineering, Inc.


LJA

2700 La Frontera Blvd.
Suite 200
Round Rock, Texas 76681

Phone 512.439.4700
Fax 512.439.4716
FRNLF-1386

JOB NUMBER:	A140-0422
TP21	
SHEET NO.	48
OF	97 SHEETS

Drawn: T.W. Hoysa, 05/20/2025, 12:49pm
PrintName: C:\A140-0422\Burlison-Roberts Properties\A140-0422\TP21.dwg

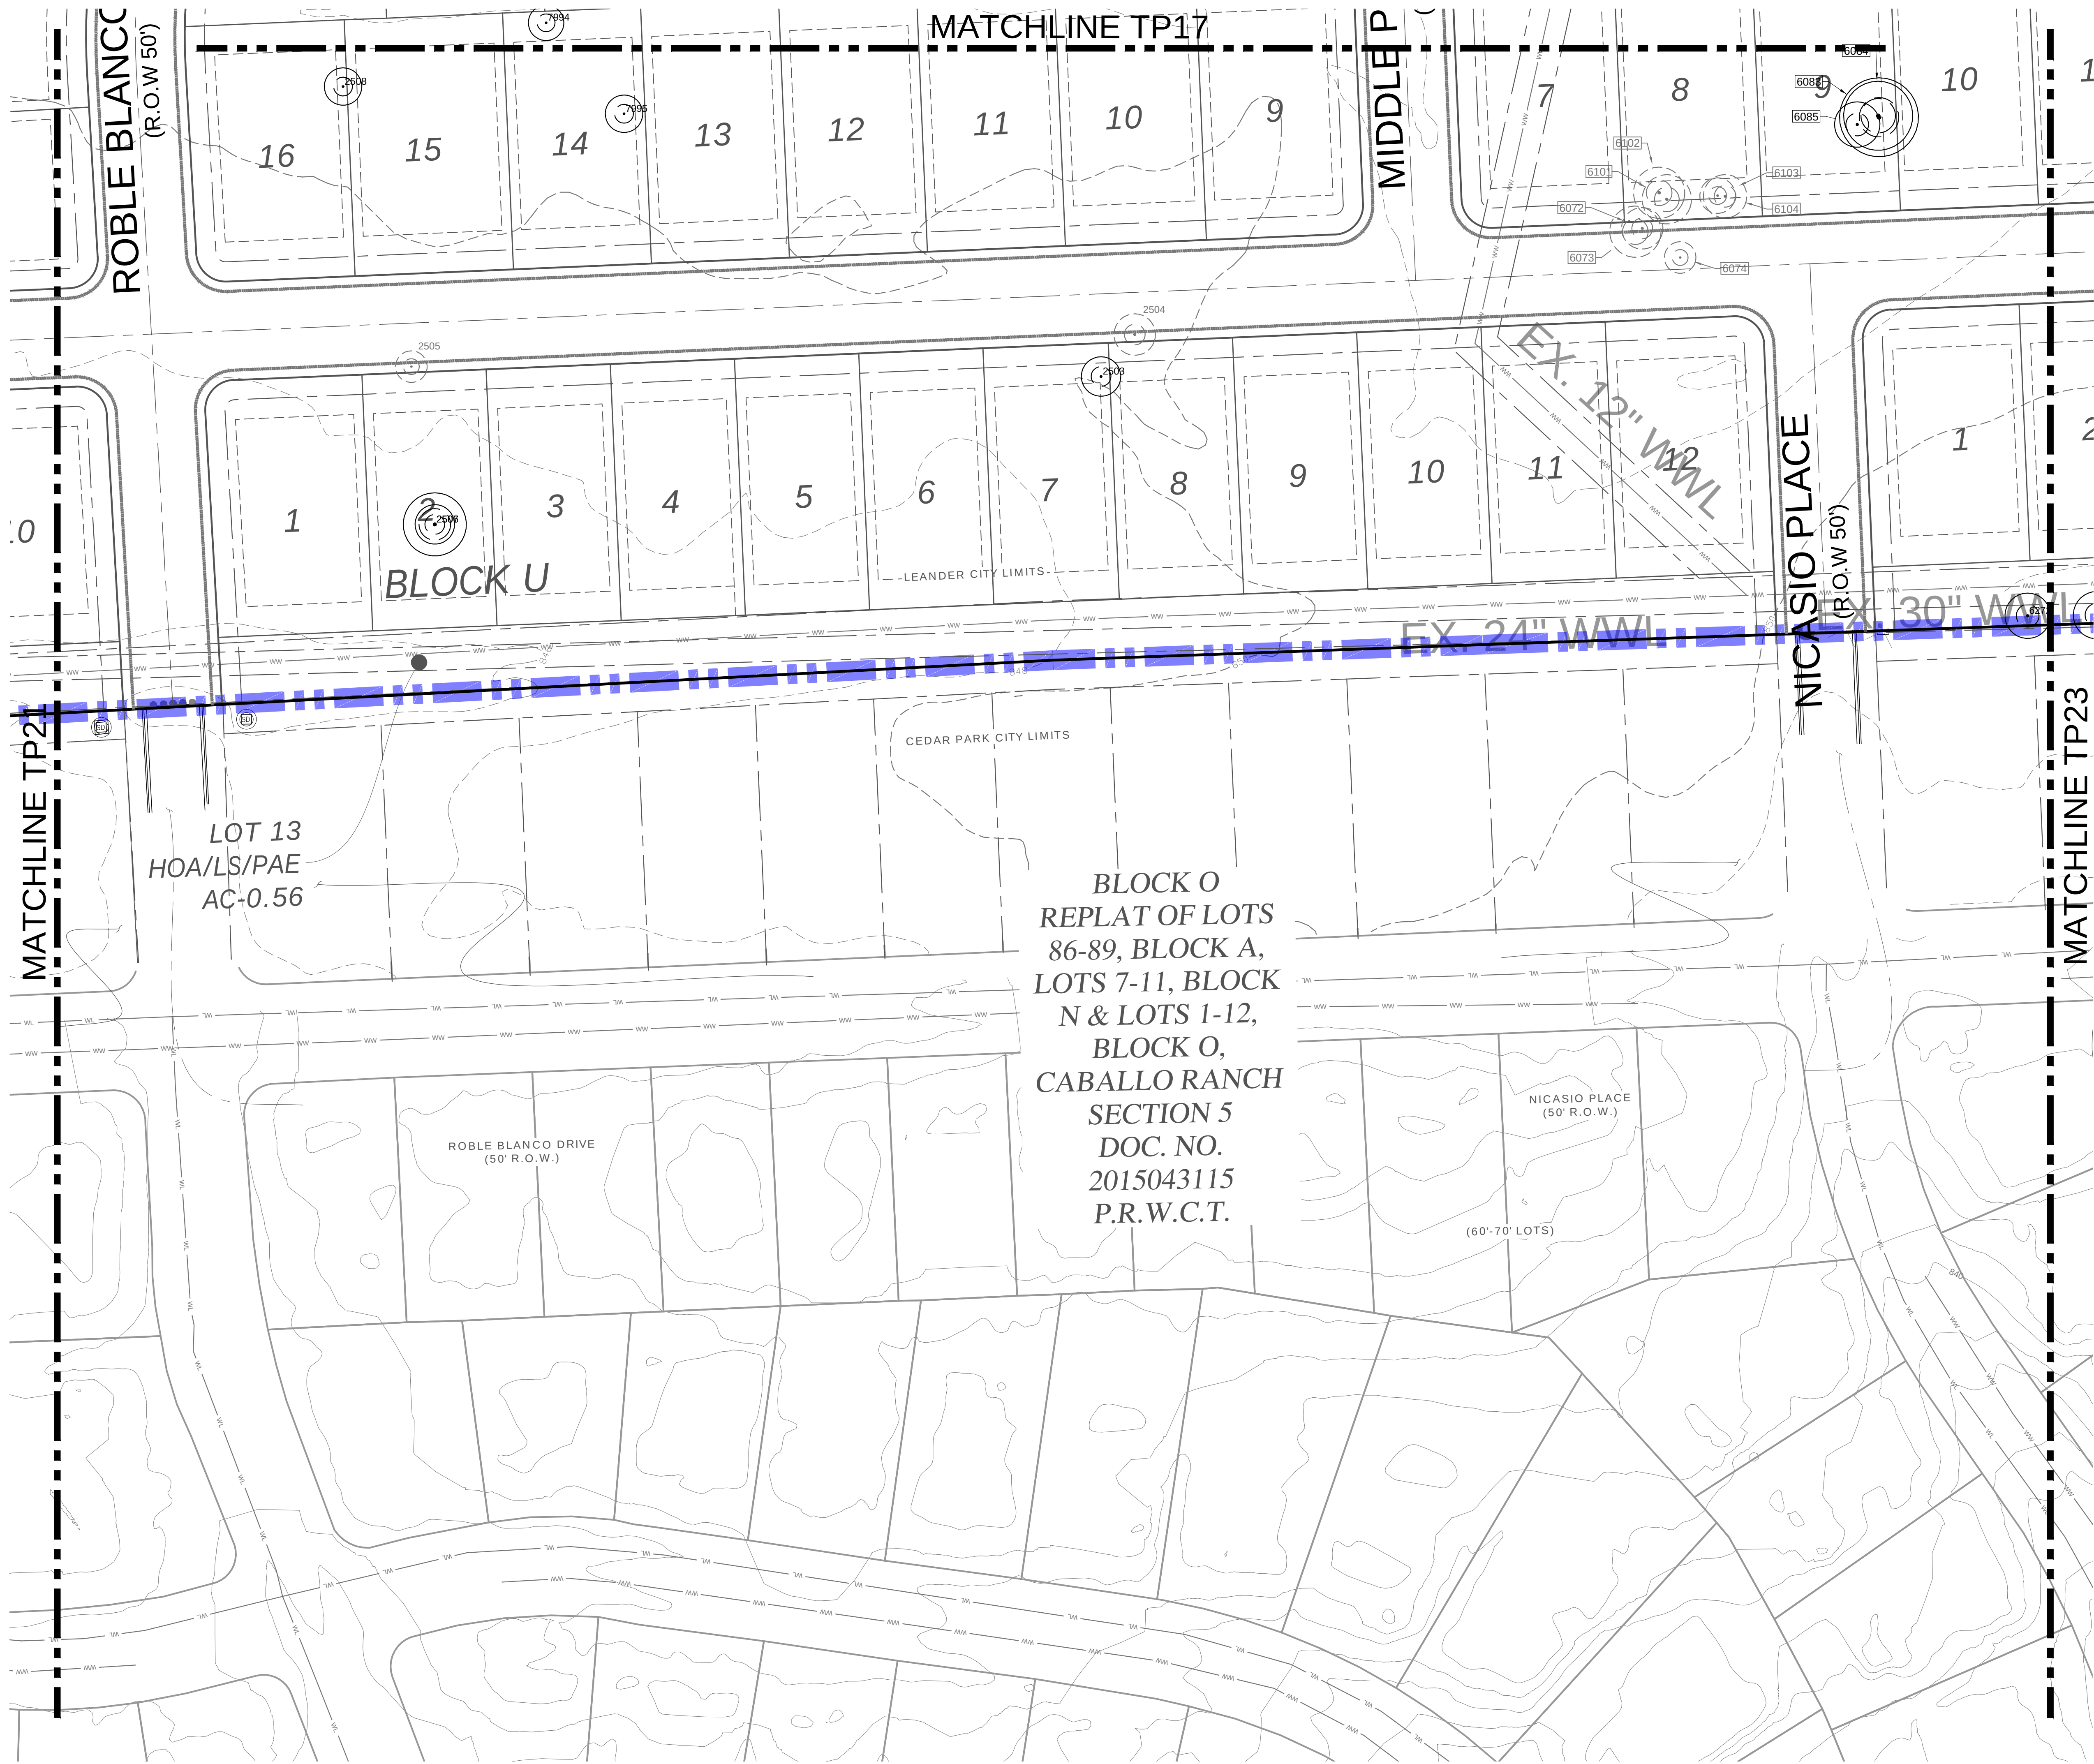

LOCATION OF EXISTING
UNDERGROUND AND OVERHEAD
UTILITIES ARE APPROXIMATE
LOCATIONS ONLY. THE
CONTRACTOR SHALL DETERMINE
THE EXACT LOCATION OF ALL
EXISTING UTILITIES PRIOR TO
BEGINNING WORK AND SHALL BE
FULLY RESPONSIBLE FOR ANY AND
ALL DAMAGES WHICH MIGHT OCCUR.



LJA Engineering, Inc.
2700 La Frontera Blvd.
Suite 200
Round Rock, Texas 78681
Phone 512.439.4700
Fax 512.439.4716
FRN-F-1386

JOB NUMBER:
A140-0422


TP22

SHEET NO.
49

OF 97 SHEETS

REVISIONS		DATE	
NO.	DESCRIPTION	BY	



DATE: 1/30/2025
DESIGNED BY: XXX
DRAWN BY: XXX
CHECKED BY: XXX
DRAWING NAME: A140-0422 TP1.dwg

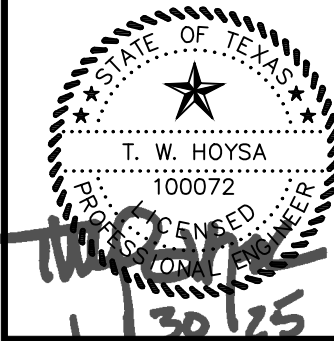

BURLESON TRACT
PP-24-0060

TREE PROTECTION PLAN

Drawn: T. Hoysa, 05/20/2025, 12:49pm
PrintName: C:\A140-0422\Burlison-Roberts\Property\A140-0422\TP1.dwg

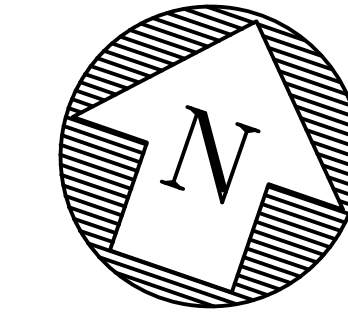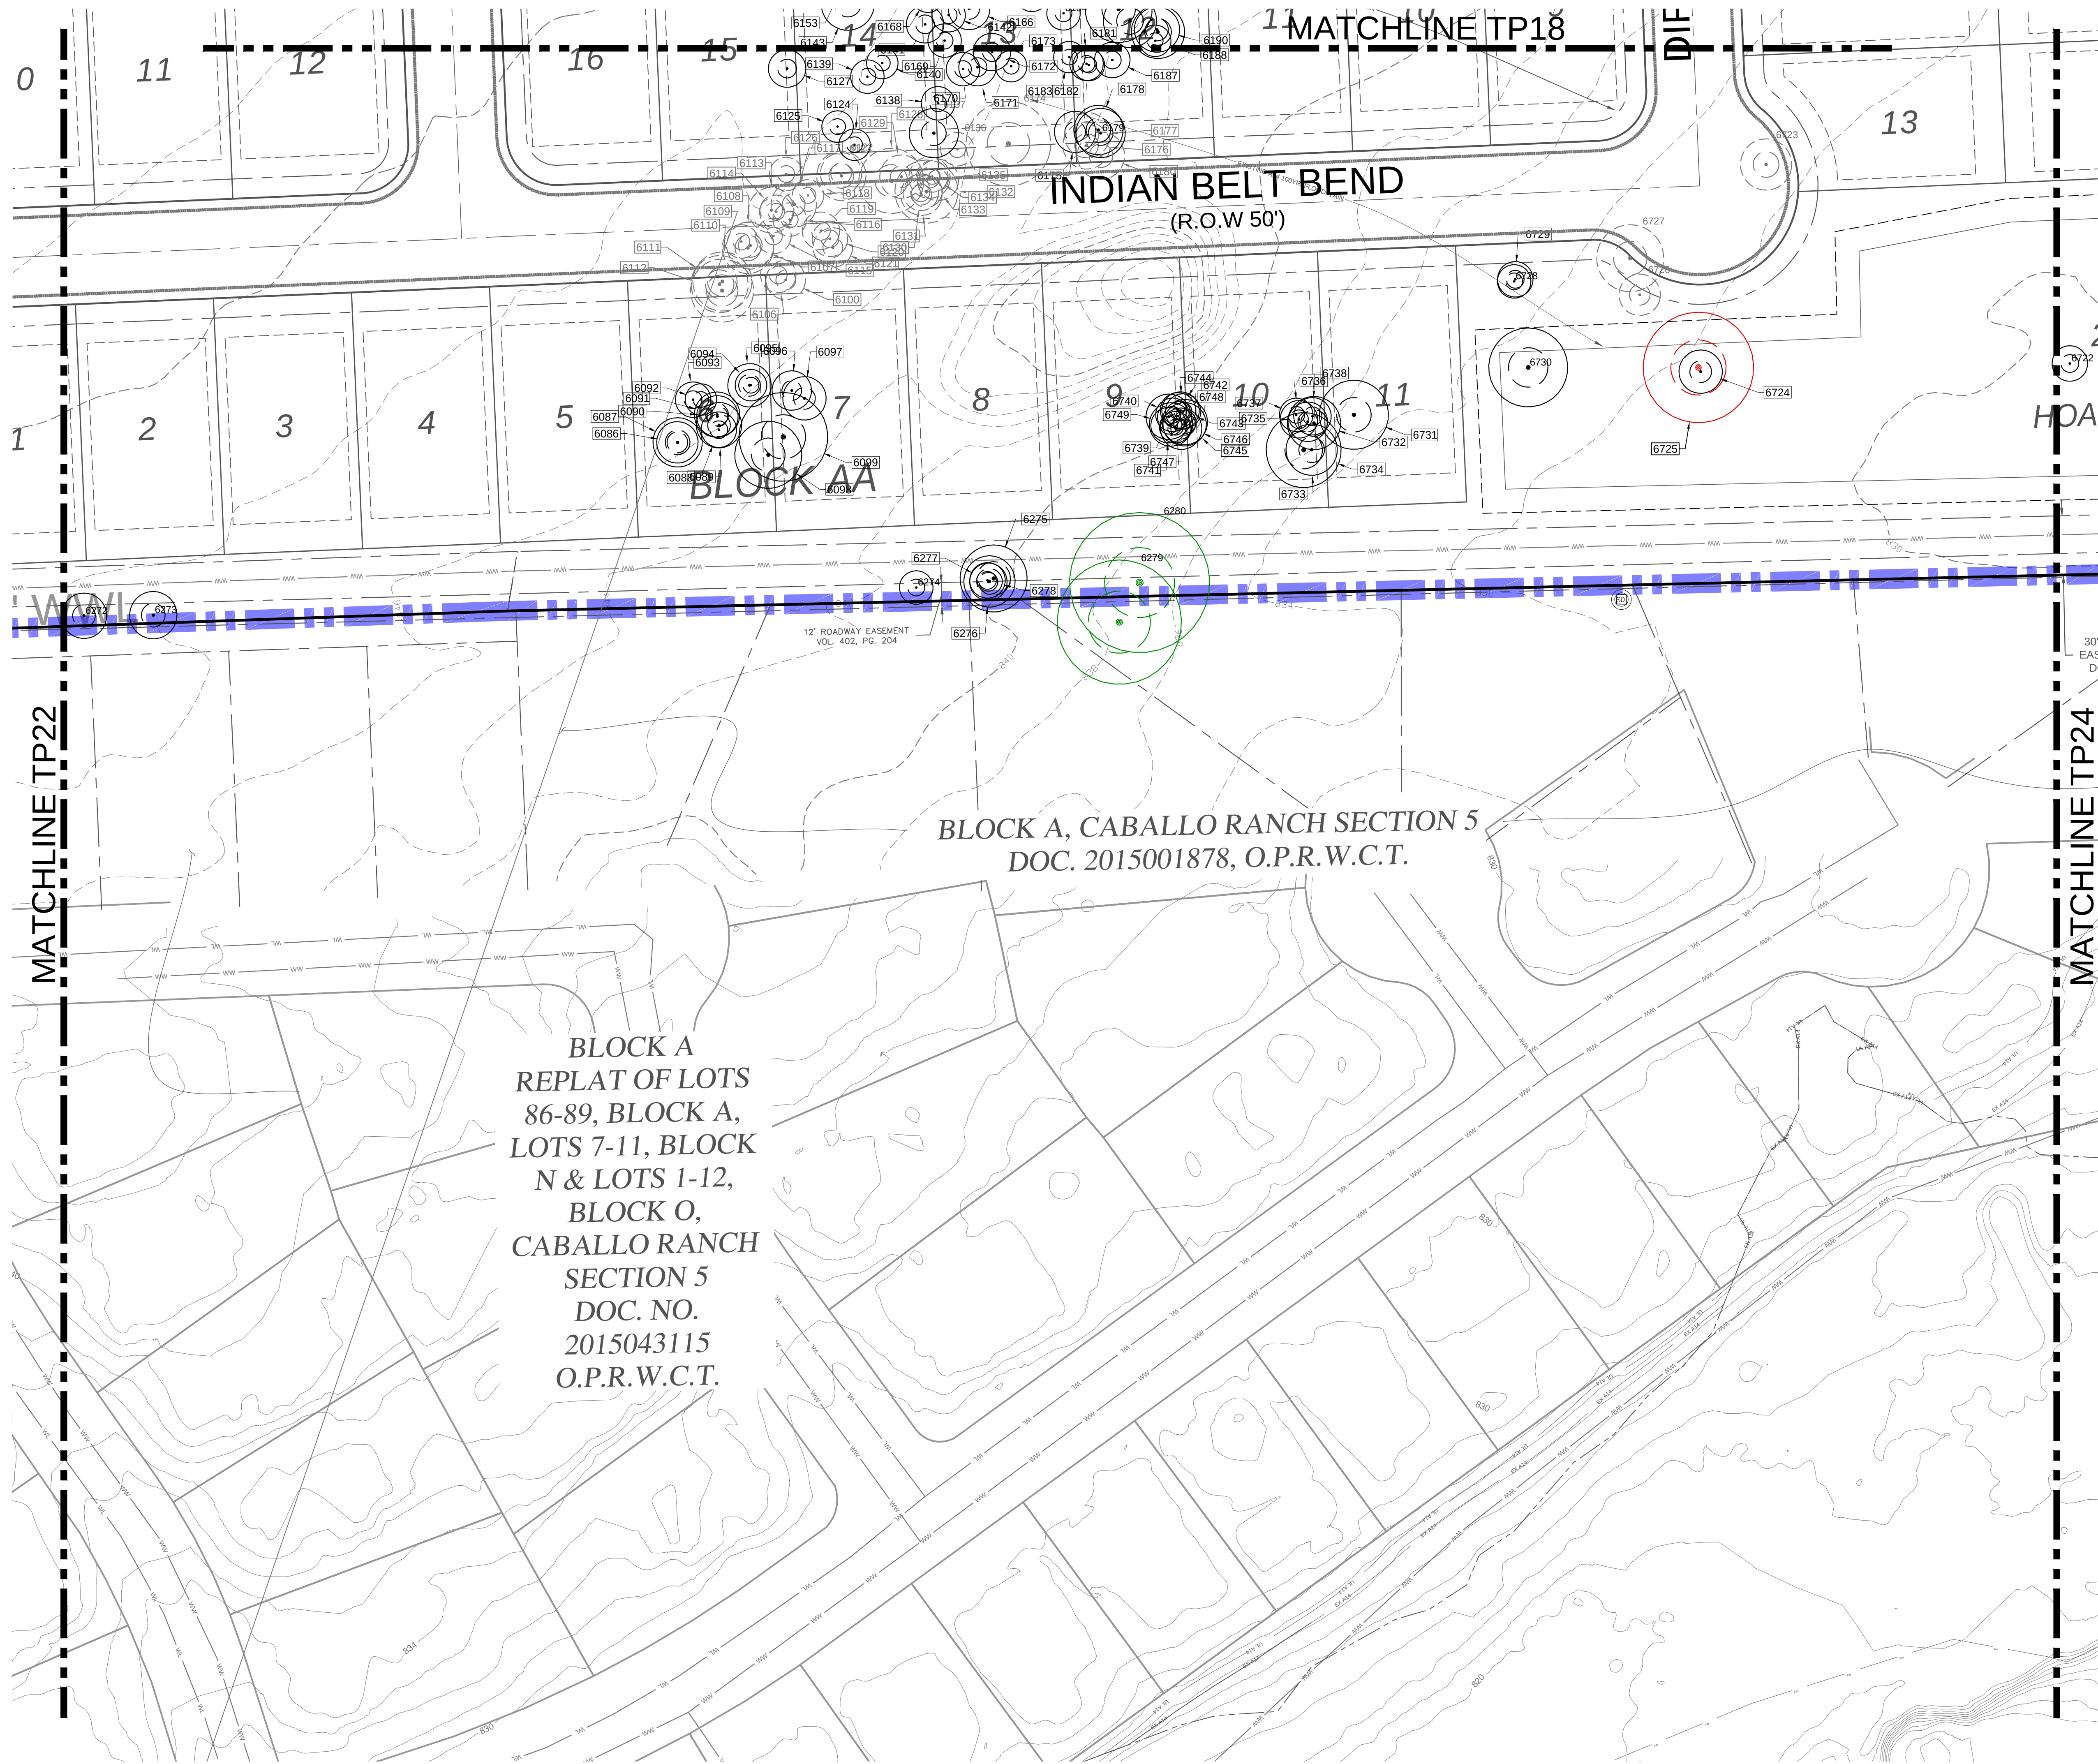

0 40 80
1" = 40'

LEGEND:

- BOUNDARY LINE
- R.O.W. LINE
- LOT LINE
- TREE TO BE SAVED
- TREE TO BE REMOVED
- HERITAGE TREE TO BE SAVED
- HERITAGE TREE TO BE REMOVED

LOCATION OF EXISTING
UNDERGROUND AND OVERHEAD
UTILITIES ARE APPROXIMATE
LOCATIONS ONLY. THE
CONTRACTOR SHALL DETERMINE
THE EXACT LOCATION OF ALL
EXISTING UTILITIES PRIOR TO
BEGINNING WORK AND SHALL BE
FULLY RESPONSIBLE FOR ANY AND
ALL DAMAGES WHICH MIGHT OCCUR.




BURLESON TRACT
PP-24-0060

TREE PROTECTION PLAN

REVISIONS		DATE
NO.	DESCRIPTION	BY



DATE: 1/30/2025
DESIGNED BY: XXX
DRAWN BY: XXX
CHECKED BY: XXX
DRAWING NAME: A140-0422 TP1.dwg

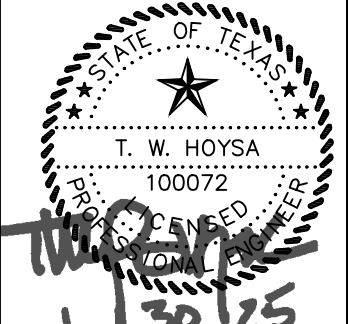

LJA
LJA Engineering, Inc.
2700 La Frontera Blvd.
Suite 200
Round Rock, Texas 78681
Phone 512.439.4700
Fax 512.439.4716
FRN-F-1386


JOB NUMBER:
A140-0422
TP23
SHEET NO.
50
OF 97 SHEETS

Drawn: T.W. Hoysa, 05/20/2025, 12:44pm
PrintName: C:\A140-0422\Burlison-Roberts\Property\A140-0422\TP1.dwg

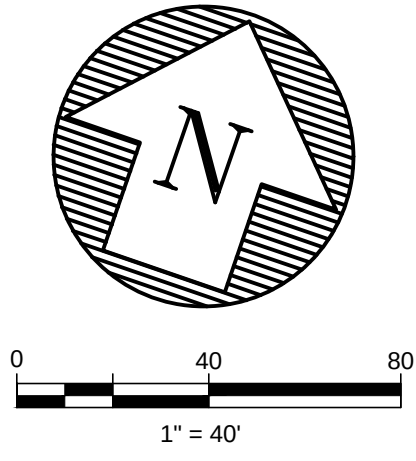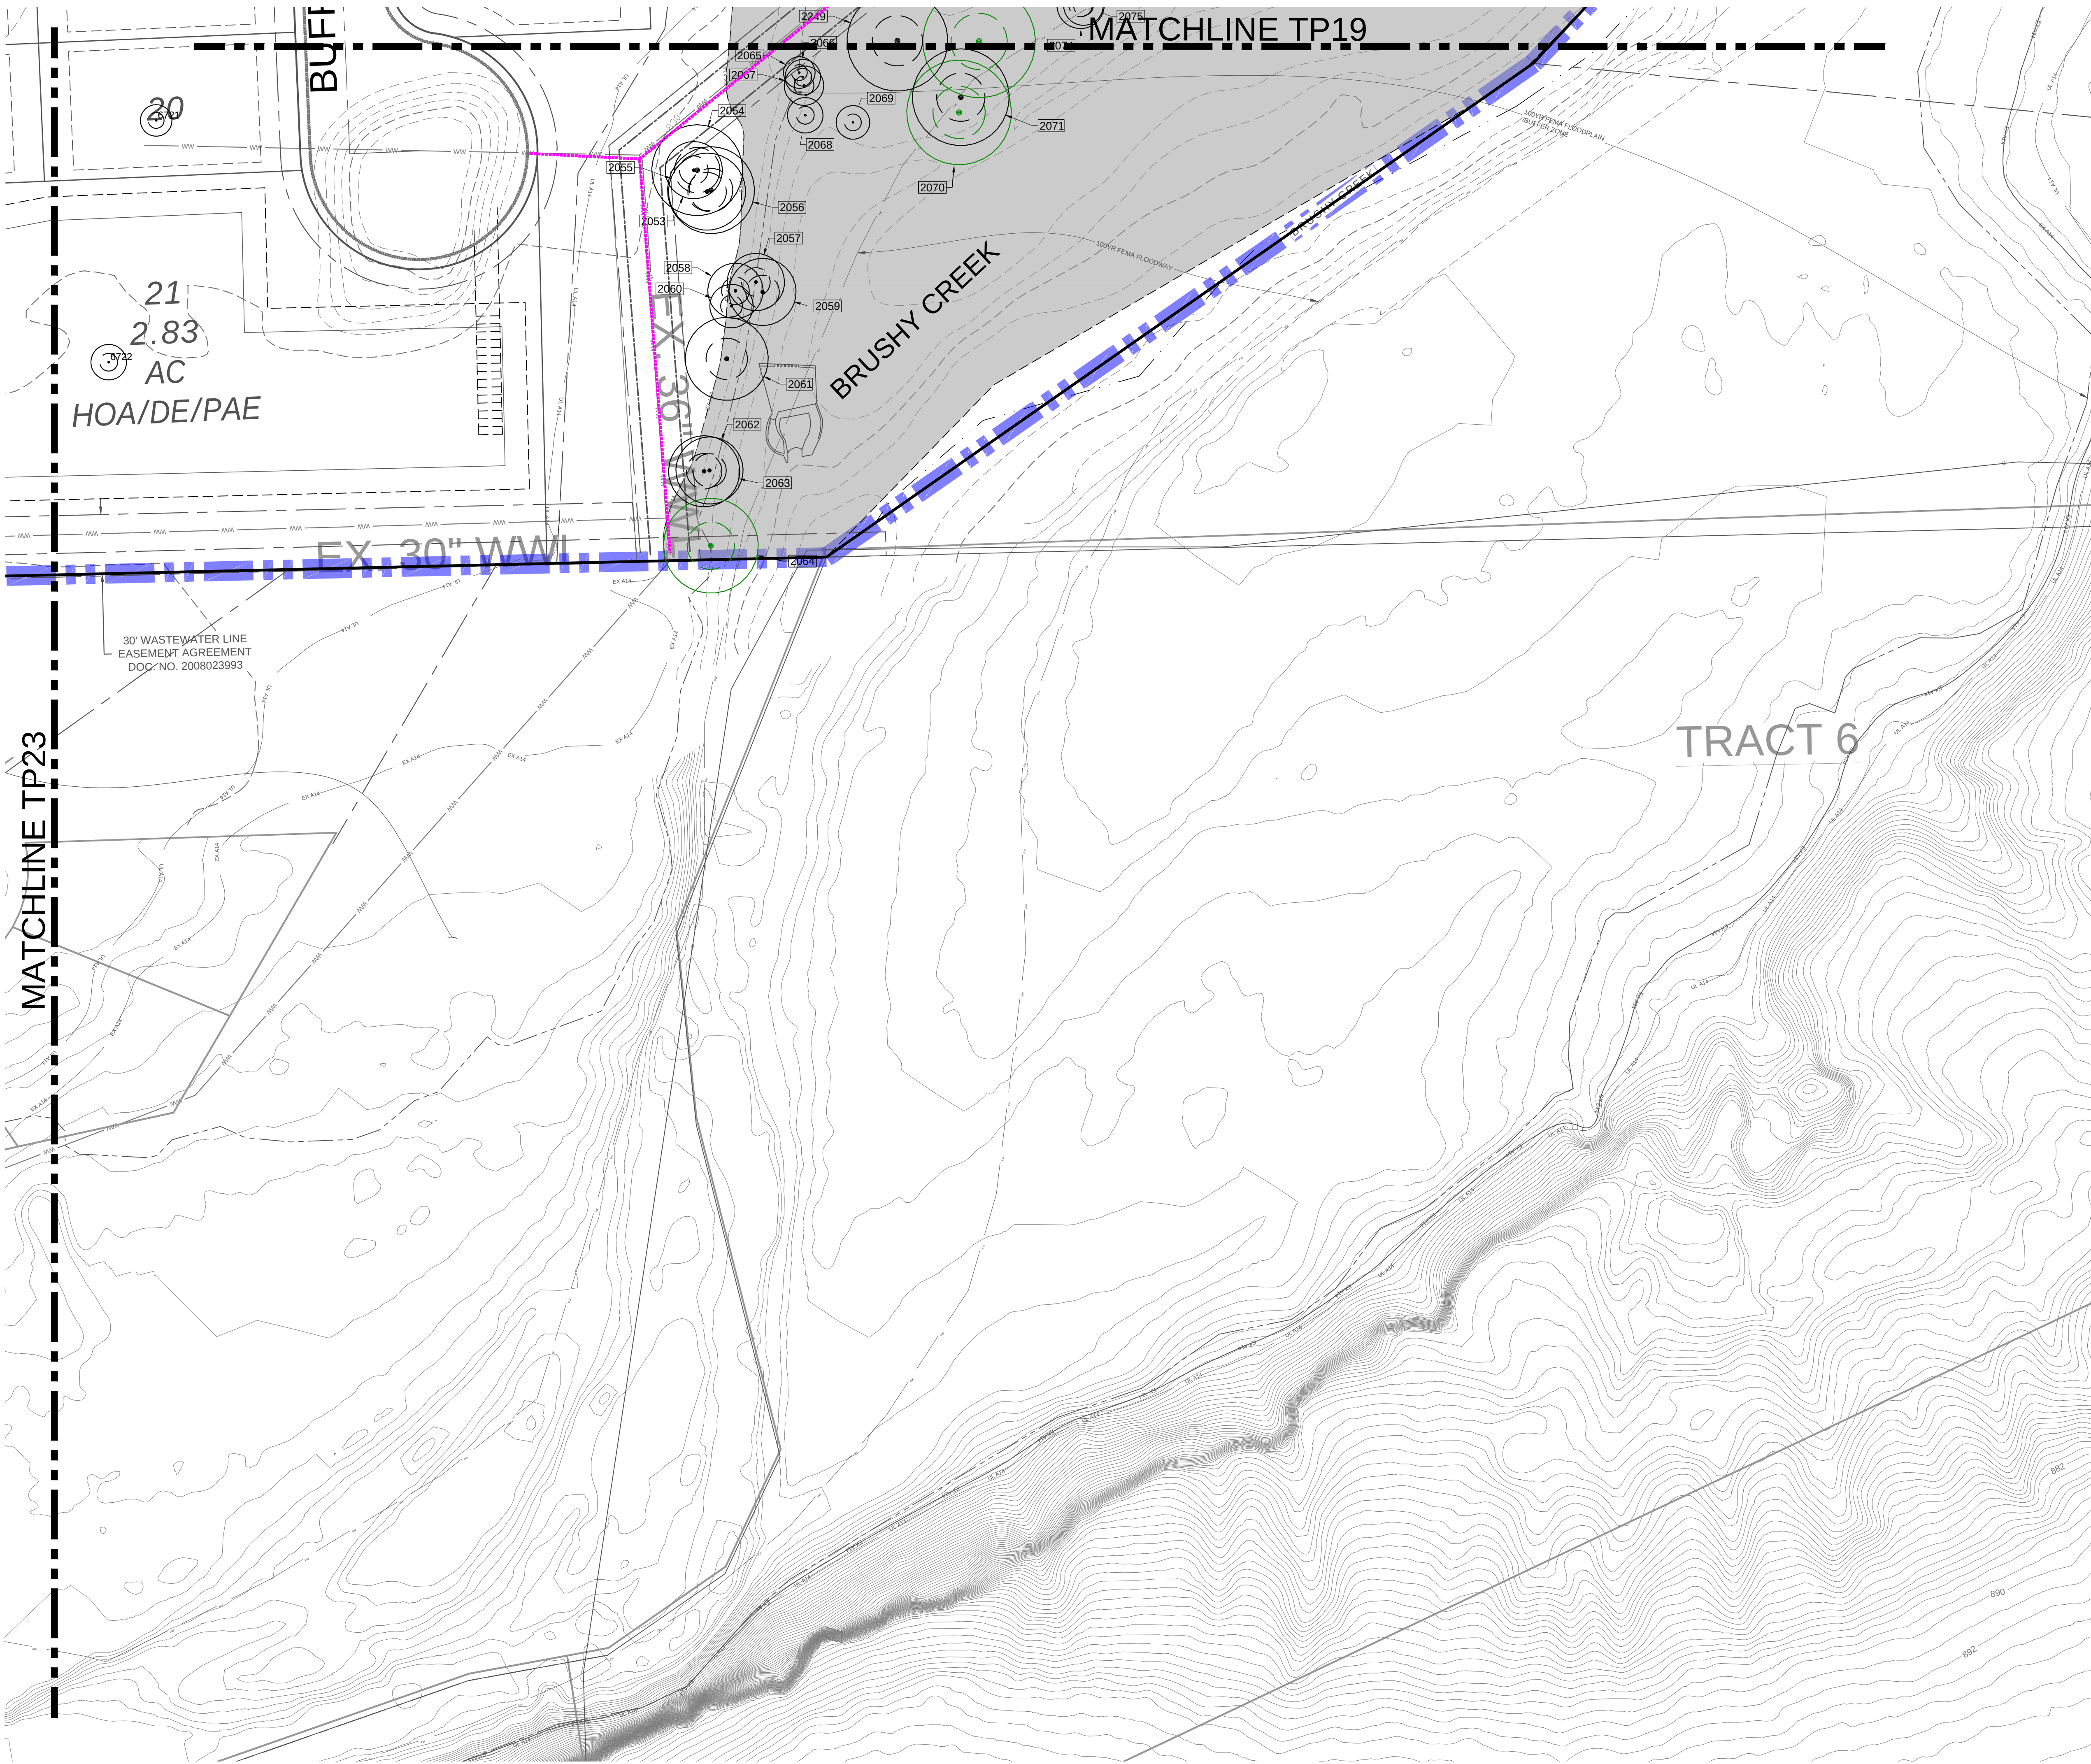

- LEGEND:
- BOUNDARY LINE
 - R.O.W. LINE
 - LOT LINE
 - TREE TO BE SAVED
 - TREE TO BE REMOVED
 - HERITAGE TREE TO BE SAVED
 - HERITAGE TREE TO BE REMOVED

LOCATION OF EXISTING
UNDERGROUND AND OVERHEAD
UTILITIES ARE APPROXIMATE
LOCATIONS ONLY. THE
CONTRACTOR SHALL DETERMINE
THE EXACT LOCATION OF ALL
EXISTING UTILITIES PRIOR TO
BEGINNING WORK AND SHALL BE
FULLY RESPONSIBLE FOR ANY AND
ALL DAMAGES WHICH MIGHT OCCUR.

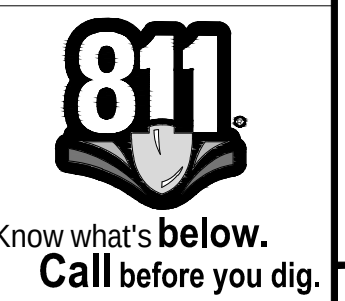


BURLESON TRACT
PP-24-0060

TREE PROTECTION PLAN

REVISIONS		NO.	DESCRIPTION	BY	DATE

DATE: 12/20/2025	DESIGNED BY: XXX
DRAWN BY: XXX	CHECKED BY: XXX
DRAWING NAME: A140-0422 TP1.dwg	

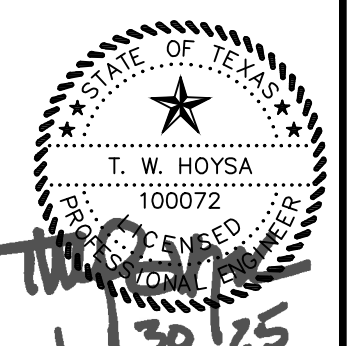

LJA
LJA Engineering, Inc.
2700 La Frontera Blvd.
Suite 200
Round Rock, Texas 78681
Phone 512.439.4700
Fax 512.439.4716
FRN-F-1386

JOB NUMBER: A140-0422
TP24
SHEET NO. 51
OF 97 SHEETS

TREE NO.	TREE TYPE	TREE CONDITION	TOTAL INCHES	REMOVED (IN)	PROTECTED (IN)	HERITAGE	REASON FOR REMOVAL
1	Live Oak	Fair	9		9		
2	Live Oak	Fair	8.5		8.5		
3	Live Oak	Fair	8		8		
4	Live Oak	Fair	8		8		
5	Live Oak	Fair	8		8		
6	Ashle Juniper	Fair	18.5		18.5		
7	Live Oak	Fair	8.5		8.5		
8	Live Oak	Fair	10		10		
9	Live Oak	Fair	8		8		
10	Live Oak	Fair	8		8		
11	Live Oak	Fair	16		16		
12	Live Oak	Fair	23		23		
13	Live Oak	Fair	8		8		
14	Live Oak	Fair	24		24		
15	Live Oak	Fair	8		8		
16	Live Oak	Fair	16		16		
17	Live Oak	Fair	14		14		
18	Live Oak	Fair	13		13		
19	Live Oak	Fair	15		15		
20	Live Oak	Fair	10		10		
21	Live Oak	Fair	10.5		10.5		
22	Live Oak	Fair	13		13		
23	Live Oak	Fair	44		44	Y	
24	Live Oak	Fair	16		16		
25	Live Oak	Fair	14		14		
26	Live Oak	Fair	11.5		11.5		
27	Live Oak	Fair	9		9		
28	Live Oak	Fair	13.5		13.5		
29	Live Oak	Fair	13		13		
30	Live Oak	Fair	11		11		
31	Live Oak	Fair	8.5		8.5		
32	Live Oak	Fair	16		16		
33	Live Oak	Fair	11		11		
34	Live Oak	Fair	17.5		17.5		
35	Live Oak	Fair	13.5		13.5		
36	Live Oak	Fair	16.5		16.5		
37	Live Oak	Fair	12.5		12.5		
38	Live Oak	Fair	14		14		
39	Live Oak	Fair	10.5		10.5		
40	Live Oak	Fair	11.5		11.5		
41	Live Oak	Fair	14.5		14.5		
42	Live Oak	Fair	13		13		
43	Ashle Juniper	Good	24		24		
44	Live Oak	Fair	10		10		
45	Live Oak	Fair	9		9		
46	Live Oak	Fair	10		10		
47	Live Oak	Fair	12		12		
48	Live Oak	Fair	13		13		
49	Live Oak	Fair	10		10		
50	Live Oak	Fair	15		15		
51	Live Oak	Fair	12		12		
52	Live Oak	Fair	10.5		10.5		
53	Live Oak	Poor	12.5		12.5		
54	Live Oak	Fair	15		15		
55	Live Oak	Fair	14		14		
56	Live Oak	Fair	9.5		9.5		
57	Live Oak	Fair	11.5		11.5		
58	Live Oak	Fair	17		17		
59	Live Oak	Fair	8.5		8.5		
60	Qedar Elm	Fair	11		11		
61	Qedar Elm	Fair	9		9		
62	Live Oak	Poor	8		8		
63	Live Oak	Fair	9		9		
64	Live Oak	Fair	9		9		
65	Live Oak	Fair	8.5		8.5		
66	Live Oak	Fair	8		8		
67	Live Oak	Fair	8		8		
68	Live Oak	Fair	8.5		8.5		
69	Live Oak	Fair	9.5		9.5		
70	Red Oak	Fair	8.5		8.5		
71	Live Oak	Fair	9.5		9.5		
72	Live Oak	Fair	9		9		
73	Live Oak	Fair	8.5		8.5		
74	Live Oak	Fair	8		8		
75	Live Oak	Fair	8		8		
76	Live Oak	Fair	8		8		
77	Qedar Elm	Fair	8.5		8.5		
78	Live Oak	Fair	9.5		9.5		
79	Live Oak	Fair	14.5		14.5		
80	Live Oak	Fair	13		13		
81	Live Oak	Very Poor	11		11		
82	Live Oak	Fair	9		9		
83	Live Oak	Fair	8.5		8.5		
84	Live Oak	Fair	9.5		9.5		
85	Live Oak	Fair	11		11		
86	Live Oak	Fair	11		11		
87	Live Oak	Fair	23		23		
88	Live Oak	Fair	47		47		
89	Live Oak	Good	22.5		22.5	Y	
90	Red Oak	Poor	9		9		
91	Red Oak	Fair	8.5		8.5		
92	Red Oak	Fair	10		10		
93	Live Oak	Fair	8		8		
94	Live Oak	Fair	9		9		
95	Live Oak	Fair	8.5		8.5		
96	Live Oak	Fair	9		9		
97	Live Oak	Fair	8		8		
98	Live Oak	Fair	8.5		8.5		
99	Live Oak	Fair	9		9		
100	Live Oak	Fair	11.5		11.5		

TREE NO.	TREE TYPE	TREE CONDITION	TOTAL INCHES	REMOVED (IN)	PROTECTED (IN)	HERITAGE	REASON FOR REMOVAL
101	Qedar Elm	Fair	9		9		
102	Live Oak	Fair	9		9		
103	Live Oak	Fair	10.5		10.5		
104	Live Oak	Fair	9		9		
105	Live Oak	Fair	10		10		
106	Live Oak	Fair	8		8		
107	Live Oak	Fair	8.5		8.5		
108	Live Oak	Fair	8		8		
109	Live Oak	Fair	10.5		10.5		
110	Live Oak	Fair	8		8		
111	Qedar Elm	Fair	15		15		
112	Qedar Elm	Fair	9		9		
113	Qedar Elm	Fair	14.5		14.5		
114	Qedar Elm	Fair	9		9		
115	Live Oak	Fair	9		9		
116	Qedar Elm	Fair	10.5		10.5		
117	Qedar Elm	Fair	9		9		
118	Qedar Elm	Fair	12		12		
119	Qedar Elm	Fair	9		9		
120	Qedar Elm	Fair	9		9		
121	Live Oak	Fair	10		10		
122	Live Oak	Fair	8		8		
123	Live Oak	Fair	9		9		
124	Qedar Elm	Fair	9		9		
125	Live Oak	Fair	8		8		
126	Qedar Elm	Fair	14.5		14.5		
127	Qedar Elm	Fair	8		8		
128	Live Oak	Fair	8.5		8.5		
129	Live Oak	Fair	11		11		
130	Qedar Elm	Fair	9.5		9.5		
131	Live Oak	Fair	9		9		
132	Live Oak	Fair	9.5		9.5		
133	Live Oak	Fair	9		9		
134	Live Oak	Fair	8.5		8.5		
135	Live Oak	Fair	9		9		
136	Qedar Elm	Fair	10		10		
137	Live Oak	Fair	8.5		8.5		
138	Live Oak	Fair	8.5		8.5		
139	Qedar Elm	Fair	9		9		
140	Live Oak	Fair	8.5		8.5		
141	Qedar Elm	Fair	12		12		
142	Qedar Elm	Fair	10		10		
143	Live Oak	Fair	9		9		
144	Live Oak	Fair	11		11		
145	Qedar Elm	Fair	9		9		
146	Qedar Elm	Fair	8.5		8.5		
147	Qedar Elm	Fair	8.5		8.5		
148	Qedar Elm	Fair	13		13		
149	Qedar Elm	Fair	8.5		8.5		
150	Live Oak	Fair	8		8		
151	Live Oak	Fair	9		9		
152	Live Oak	Fair	10		10		
153	Live Oak	Fair	8.5		8.5		
154	Live Oak	Fair	8		8		
155	Live Oak	Fair	12		12		
156	Live Oak	Fair	21		21		
157	Qedar Elm	Very Poor	14		14		
158	Qedar Elm	Fair	13		13		
159	Qedar Elm	Fair	12		12		
160	Qedar Elm	Fair	14		14		
161	Qedar Elm	Very Poor	8.5		8.5		
162	Qedar Elm	Good	13		13		
163	Qedar Elm	Fair	18		18		
164	Qedar Elm	Fair	12.5		12.5		
165	Qedar Elm	Fair	11		11		
166	Live Oak	Fair	8.5		8.5		
167	Live Oak	Fair	11		11		
168	Live Oak	Fair	10.5		10.5		
169	Qedar Elm	Fair	8		8		
170	Live Oak	Fair	10		10		
171	Live Oak	Good	23.5		23.5		
172	Live Oak	Good	10		10		
173	Live Oak	Fair	10.5		10.5		
174	Live Oak	Fair	8		8		
175	Live Oak	Fair	13		13		
176	Live Oak	Fair	12		12		
177	Live Oak	Poor	9		9		
178	Live Oak	Poor	11		11		
179	Live Oak	Poor	11		11		
180	Live Oak	Fair	10		10		
181	Live Oak	Fair	16		16		
182	Qedar Elm	Very Poor	9.5		9.5		
183	Live Oak	Fair	9.5		9.5		
184	Qedar Elm	Fair	11.5		11.5		
185	Qedar Elm	Fair	15		15		
186	Live Oak	Fair	12		12		
187	Qedar Elm	Fair	10		10		
188	Live Oak	Fair	11		11		
189	Qedar Elm	Fair	9		9		
190	Qedar Elm	Fair	11.5		11.5		
191	Live Oak	Fair	8.5		8.5		
192	Live Oak	Very Poor	8		8		
193	Live Oak	Fair	9.5		9.5		
194	Live Oak	Fair	9		9		
195	Qedar Elm	Fair	8		8		
196	Qedar Elm	Fair	10		10		
197	Live Oak	Fair	11.5		11.5		
198	Qedar Elm	Fair	10.5		10.5		
199	Live Oak	Fair	9		9		
200	Live Oak	Fair	9		9		

TREE NO.	TREE TYPE	TREE CONDITION	TOTAL INCHES	REMOVED (IN)	PROTECTED (IN)	HERITAGE	REASON FOR REMOVAL
201	Qedar Elm	Good	12.5		12.5		
202	Qedar Elm	Good	14		14		
203	Qedar Elm	Fair	9		9		
204	Qedar Elm	Fair	10.5		10.5		
205	Qedar Elm	Fair	8		8		
206	Qedar Elm	Fair	9.5		9.5		
207	Qedar Elm	Fair	9.5		9.5		
208	Qedar Elm	Fair	9.5		9.5		
209	Qedar Elm	Fair	9.5		9.5		
210	Qedar Elm	Fair	9.5		9.5		
211	Qedar Elm	Fair	9		9		
212	Qedar Elm	Fair	8.5		8.5		
213	Qedar Elm	Fair	8.5		8.5		
214	Live Oak	Fair	9.5		9.5		
215	Live Oak	Fair	9.5		9.5		
216	Live Oak	Fair	10.5		10.5		
217	Live Oak	Fair	8.5		8.5		
218	Live Oak	Fair	8		8		
219	Live Oak	Fair	8.5		8.5		
220	Live Oak	Fair	9		9		
221	Pecan	Very Poor	9		9		
222	Pecan		Fair	8	8		
223	Live Oak	Fair	8.5		8.5		
224	Live Oak	Fair	8.5		8.5		
225	Qedar Elm	Fair	9.5		9.5		
226	Qedar Elm	Fair	9.5		9.5		
227	Qedar Elm	Fair	10		10		
228	Qedar Elm	Fair	8.5		8.5		
229	Live Oak	Fair	8.5		8.5		
230	Live Oak	Fair	8.5		8.5		
231	Live Oak	Fair	8		8		
232	Live Oak	Fair	8.5		8.5		
233	Qedar Elm	Fair	9.5		9.5		
234	Live Oak	Fair	12.5		12.5		
235	Qedar Elm	Fair	10.5		10.5		
236	Qedar Elm	Fair	9.5		9.5		
237	Qedar Elm	Fair	11.5		11.5		
238	Qedar Elm	Fair	8		8		
239	Live Oak	Fair	16		16		
240	Live Oak	Fair	20		20		
241	Live Oak	Fair	19		19		
242	Qedar Elm	Fair	9		9		
243	Live Oak	Fair	18.5		18.5		
244	Live Oak	Fair	14		14		
245	Live Oak	Fair	17		17		
246	Live Oak	Poor	17.5		17.5		
247	Live Oak	Fair	8		8		
248	Live Oak	Fair	17.5		17.5		
249	Qedar Elm	Fair	9		9		
250	Qedar Elm	Fair	10		10		
251	Live Oak	Fair	21.5		21.5		
252	Live Oak	Fair	20.5		20.5		
253	Live Oak	Fair	19.5		19.5		
254	Live Oak	Fair	11.5		11.5		
255	Live Oak	Fair	13		13		
256	Live Oak	Fair	8		8		
257	Live Oak	Fair	14.5		14.5		
258	Qedar Elm	Fair	9		9		
259	Qedar Elm	Fair	8.5		8.5		
260	Qedar Elm	Fair	8.5		8.5		
261	Live Oak	Fair	17		17		
262	Live Oak	Fair	8		8		
263	Qedar Elm	Poor	16		16		
264	Qedar Elm	Fair	9.5		9.5		
265	Qedar Elm	Fair	8		8		
266	Qedar Elm	Fair	9		9		
267	Qedar Elm	Fair	9.5		9.5		
268	Qedar Elm	Fair	12		12		
269	Qedar Elm	Fair	9		9		
270	Live Oak	Fair	22		22		
271	Qedar Elm	Fair	11		11		
272	Live Oak	Fair	21.5		21.5		
273	Live Oak	Fair	23.5		23.5		
274	Live Oak	Fair	8.5		8.5		
275	Live Oak	Fair	14.5		14.5		
276	Live Oak	Fair	9.5		9.5		
277	Live Oak	Fair	9.5		9.5		
278	Qedar Elm	Fair	9.5	9.5			ROW / PUE
279	Qedar Elm	Fair	10	10			ROW / PUE
280	Live Oak	Fair	12	12			ROW / PUE
281	Qedar Elm	Fair	10.5	10.5			ROW / PUE
282	Qedar Elm	Poor	16	16			ROW / PUE
283	Qedar Elm	Fair	13	13			ROW / PUE
284	Live Oak	Fair	16	16			ROW / PUE
285	Qedar Elm	Fair	9.5	9.5			ROW / PUE
286	Live Oak	Fair	8.5	8.5			ROW / PUE
287	Live Oak	Fair	8		8		
288	Live Oak	Fair	9		9		
289	Live Oak	Fair	11.5		11.5		
290	Live Oak	Fair	12.5		12.5		
291	Qedar Elm	Fair	8		8		
292	Live Oak	Fair	8.5		8.5		
293	Live Oak	Fair	9		9		
294	Live Oak	Fair	8		8		
295	Live Oak	Fair	8.5		8.5		
296	Live Oak	Fair	8.5		8.5		
297	Live Oak	Fair	10.5		10.5		
298	Live Oak	Fair	10.5		10.5		
299	Live Oak	Fair	10.5		10.5		
300	Live Oak	Fair	12	12			ROW / PUE

TREE NO.	TREE TYPE	TREE CONDITION	TOTAL INCHES	REMOVED (IN)	PROTECTED (IN)	HERITAGE	REASON FOR REMOVAL
301	Live Oak	Very Poor	9	9			ROW / P.U.E
302	Live Oak	Fair	12	12			ROW / P.U.E
303	Live Oak	Fair	14	14			ROW / P.U.E
304	Cedar Elm	Fair	13	13			ROW / P.U.E
305	Live Oak	Fair	10.5	10.5			ROW / P.U.E
306	Live Oak	Fair	13	13			ROW / P.U.E
307	Live Oak	Very Poor	9.5	9.5			ROW / P.U.E
308	Live Oak	Poor	12	12			ROW / P.U.E
309	Cedar Elm	Fair	8		8		
310	Live Oak	Very Poor	12		12		
311	Live Oak	Fair	10		10		
312	Live Oak	Fair	9.5		9.5		
313	Live Oak	Good	25		25		
314	Live Oak	Fair	19.5		19.5		
315	Live Oak	Fair	18.5		18.5		
316	Live Oak	Fair	12		12		
317	Cedar Elm	Fair	10.5		10.5		
318	Cedar Elm	Very Poor	11		11		
319	Live Oak	Fair	18.5		18.5		
320	Cedar Elm	Fair	13		13		
321	Live Oak	Fair	13.5		13.5		
322	Live Oak	Fair	19.5	19.5			ROW / P.U.E
323	Cedar Elm	Fair	14	14			ROW / P.U.E
324	Cedar Elm	Fair	9	9			ROW / P.U.E
325	Cedar Elm	Fair	10		10		
326	Live Oak	Fair	18	18			ROW / P.U.E
327	Live Oak	Fair	13	13			ROW / P.U.E
328	Live Oak	Fair	19.5	19.5			ROW / P.U.E
329	Live Oak	Fair	12	12			ROW / P.U.E
330	Live Oak	Fair	19.5	19.5			ROW / P.U.E
331	Live Oak	Fair	14.5	14.5			ROW / P.U.E
332	Live Oak	Fair	17	17			ROW / P.U.E
333	Live Oak	Fair	28	28		Y	ROW / P.U.E
334	Live Oak	Fair	13.5	13.5			ROW / P.U.E
335	Live Oak	Fair	13	13			ROW / P.U.E
336	Live Oak	Fair	8.5	8.5			ROW / P.U.E
337	Cedar Elm	Fair	12.5	12.5			ROW / P.U.E
338	Cedar Elm	Fair	14.5	14.5			ROW / P.U.E
339	Cedar Elm	Fair	12	12			ROW / P.U.E
340	Cedar Elm	Fair	9.5	9.5			ROW / P.U.E
341	Cedar Elm	Fair	10.5	10.5			ROW / P.U.E
342	Cedar Elm	Fair	12.5	12.5			ROW / P.U.E
343	Cedar Elm	Fair	13.5	13.5			ROW / P.U.E
344	Cedar Elm	Fair	10	10			ROW / P.U.E
345	Live Oak	Fair	9.5	9.5			ROW / P.U.E
346	Cedar Elm	Fair	8		8		
347	Live Oak	Fair	16		16		
348	Live Oak	Fair	11	11			ROW / P.U.E
349	Cedar Elm	Fair	8	8			ROW / P.U.E
350	Live Oak	Fair	8	8			ROW / P.U.E
351	Cedar Elm	Fair	9	9			ROW / P.U.E
352	Live Oak	Fair	9.5	9.5			ROW / P.U.E
353	Cedar Elm	Fair	10.5	10.5			ROW / P.U.E
354	Cedar Elm	Fair	10	10			ROW / P.U.E
355	Cedar Elm	Fair	11	11			ROW / P.U.E
356	Cedar Elm	Fair	9	9			ROW / P.U.E
357	Cedar Elm	Fair	8	8			ROW / P.U.E
358	Cedar Elm	Fair	10	10			ROW / P.U.E
359	Cedar Elm	Fair	8	8			ROW / P.U.E
360	Cedar Elm	Fair	10.5		10.5		
361	Live Oak	Good	19.5		19.5		
362	Cedar Elm	Fair	14.5		14.5		
363	Cedar Elm	Fair	12		12		
364	Cedar Elm	Fair	8.5		8.5		
365	Cedar Elm	Fair	10.5		10.5		
366	Cedar Elm	Fair	8.5		8.5		
367	Cedar Elm	Fair	9.5		9.5		
368	Live Oak	Fair	8		8		
369	Live Oak	Fair	8.5		8.5		
370	Live Oak	Fair	9		9		
371	Cedar Elm	Fair	10.5		10.5		
372	Cedar Elm	Fair	10		10		
373	Live Oak	Fair	9		9		
374	Live Oak	Fair	9		9		
375	Live Oak	Fair	10		10		
376	Cedar Elm	Fair	15		15		
377	Cedar Elm	Fair	9		9		
378	Cedar Elm	Fair	9.5		9.5		
379	Cedar Elm	Fair	12.5		12.5		
380	Cedar Elm	Fair	13		13		
381	Cedar Elm	Fair	12		12		
382	Cedar Elm	Fair	10.5		10.5		
383	Live Oak	Fair	8.5		8.5		
384	Cedar Elm	Fair	11		11		
385	Live Oak	Poor	9		9		
386	Live Oak	Very Poor	9		9		
387	Cedar Elm	Fair	8.5		8.5		
388	Live Oak	Poor	14		14		
389	Live Oak	Fair	16.5		16.5		
390	Live Oak	Poor	13.5		13.5		
391	Cedar Elm	Fair	8		8		
392	Cedar Elm	Fair	9.5		9.5		
393	Live Oak	Fair	11.5		11.5		
394	Live Oak	Fair	14.5		14.5		
395	Cedar Elm	Fair	12.5		12.5		
396	Cedar Elm	Poor	12.5		12.5		
397	Live Oak	Fair	12.5		12.5		
398	Live Oak	Poor	17		17		
399	Cedar Elm	Fair	13		13		
400	Live Oak	Fair	12		12		

TREE NO.	TREE TYPE	TREE CONDITION	TOTAL INCHES	REMOVED (IN)	PROTECTED (IN)	HERITAGE	REASON FOR REMOVAL
401	Cedar Elm	Fair	13		13		
402	Cedar Elm	Fair	12		12		
403	Cedar Elm	Fair	9		9		
404	Cedar Elm	Fair	8		8		
405	Cedar Elm	Fair	9		9		
406	Cedar Elm	Fair	8.5		8.5		
407	Cedar Elm	Fair	8.5		8.5		
408	Cedar Elm	Fair	8.5		8.5		
409	Live Oak	Fair	9		9		
410	Live Oak	Fair	9.5		9.5		
411	Live Oak	Fair	12		12		
412	Cedar Elm	Fair	10		10		
413	Cedar Elm	Fair	11		11		
414	Live Oak	Fair	8.5		8.5		
415	Live Oak	Fair	13		13		
416	Live Oak	Fair	11		11		
417	Live Oak	Fair	14		14		
418	Live Oak	Fair	16		16		
419	Live Oak	Fair	15		15		
420	Live Oak	Fair	8.5		8.5		
421	Cedar Elm	Fair	8.5		8.5		
422	Live Oak	Fair	8.5		8.5		
423	Live Oak	Fair	9		9		
424	Live Oak	Fair	8		8		
425	Cedar Elm	Fair	9		9		
426	Cedar Elm	Fair	8		8		
427	Cedar Elm	Fair	13.5		13.5		
428	Cedar Elm	Fair	14		14		
429	Cedar Elm	Fair	10		10		
430	Live Oak	Fair	10.5		10.5		
431	Live Oak	Fair	10		10		
432	Live Oak	Fair	14		14		
433	Live Oak	Fair	14		14		
434	Live Oak	Fair	11		11		
435	Live Oak	Fair	8.5		8.5		
436	Cedar Elm	Fair	13.5		13.5		
437	Live Oak	Fair	9.5		9.5		
438	Live Oak	Fair	8		8		
439	Pecan	Poor	16		16		
440	Cedar Elm	Very Poor	11		11		
441	Cedar Elm	Very Poor	9.5		9.5		
442	Cedar Elm	Fair	10		10		
443	Live Oak	Fair	14	14			Utilities
444	Live Oak	Fair	8		8		
445	Cedar Elm	Fair	8.5	8.5			Utilities
446	Live Oak	Fair	10	10			Utilities
447	Cedar Elm	Fair	8.5		8.5		
448	Cedar Elm	Very Poor	9.5		9.5		
449	Cedar Elm	Fair	12.5		12.5		
450	Cedar Elm	Fair	8.5		8.5		
451	Cedar Elm	Fair	8		8		
452	Live Oak	Fair	10		10		
453	Cedar Elm	Poor	13		13		
454	Live Oak	Fair	13		13		
455	Live Oak	Fair	12.5		12.5		
456	Live Oak	Fair	12		12		
457	Live Oak	Very Poor	13.5		13.5		
458	Live Oak	Fair	13.5		13.5		
459	Live Oak	Fair	13.5		13.5		
460	Live Oak	Very Poor	16.5		16.5		
461	Live Oak	Very Poor	15.5		15.5		
462	Live Oak	Fair	12		12		
463	Live Oak	Very Poor	10		10		
464	Cedar Elm	Fair	8		8		
465	Live Oak	Poor	15.5		15.5		
466	Live Oak	Fair	14.5		14.5		
467	Live Oak	Fair	10.5		10.5		
468	Live Oak	Fair	14		14		
469	Live Oak	Fair	23		23		
470	Live Oak	Fair	14.5		14.5		
471	Live Oak	Fair	17.5		17.5		
472	Live Oak	Fair	8		8		
473	Live Oak	Fair	8		8		
474	Live Oak	Fair	12		12		
475	Live Oak	Fair	19.5		19.5		
476	Live Oak	Fair	12.5		12.5		
477	Live Oak	Poor	14.5		14.5		
478	Live Oak	Fair	15		15		
479	Live Oak	Fair	9.5		9.5		
480	Live Oak	Fair	13		13		
481	Live Oak	Fair	12		12		
482	Live Oak	Fair	21.5		21.5		
483	Live Oak	Fair	8		8		
484	Live Oak	Fair	8		8		
485	Live Oak	Poor	29.5		29.5		
486	Cedar Elm	Fair	11		11	Y	
487	Cedar Elm	Fair	11		11		
488	Live Oak	Fair	25.5		25.5		
489	Live Oak	Fair	14.5		14.5		
490	Cedar Elm	Fair	11.5		11.5		
491	Live Oak	Fair	11		11		
492	Live Oak	Fair	13		13		
493	Live Oak	Fair	14		14		
494	Live Oak	Fair	13.5		13.5		
495	Live Oak	Fair	21.5		21.5		
496	Live Oak	Fair	33		33	Y	
497	Live Oak	Fair	13		13		
498	Cedar Elm	Very Poor	18		18		
499	Live Oak	Fair	14		14		
500	Cedar Elm	Fair	20		20		

TREE NO.	TREE TYPE	TREE CONDITION	TOTAL INCHES	REMOVED (IN)	PROTECTED (IN)	HERITAGE	REASON FOR REMOVAL
501	Live Oak	Fair	8.5	8.5			ROW / PUE
502	Live Oak	Fair	9.5	9.5			ROW / PUE
503	Live Oak	Fair	12.5	12.5			ROW / PUE
504	Live Oak	Fair	13	13			ROW / PUE
505	Live Oak	Fair	12.5	12.5			ROW / PUE
506	Live Oak	Fair	8.5	8.5			ROW / PUE
507	Live Oak	Fair	8	8			ROW / PUE
508	Live Oak	Fair	8	8			ROW / PUE
509	Live Oak	Fair	10	10			ROW / PUE
510	Live Oak	Fair	23	23			ROW / PUE
511	Live Oak	Fair	8	8			ROW / PUE
512	Live Oak	Fair	8	8			ROW / PUE
513	Live Oak	Fair	10	10			ROW / PUE
514	Live Oak	Fair	8.5		8.5		
515	Live Oak	Fair	9		9		
516	Live Oak	Fair	8.5		8.5		
517	Live Oak	Fair	10.5		10.5		
518	Live Oak	Fair	8.5		8.5		
519	Live Oak	Fair	9		9		
520	Red Oak	Fair	8		8		
521	Live Oak	Fair	12		12		
522	Live Oak	Fair	27.5		27.5	Y	
523	Live Oak	Fair	8	8			ROW / PUE
524	Live Oak	Fair	8		8		
525	Live Oak	Fair	8		8		
526	Live Oak	Poor	8		8		
527	Live Oak	Fair	8		8		
528	Live Oak	Fair	8	8			ROW / PUE
529	Live Oak	Fair	8	8			ROW / PUE
530	Live Oak	Fair	12	12			ROW / PUE
531	Live Oak	Fair	9.5	9.5			ROW / PUE
532	Live Oak	Fair	10	10			ROW / PUE
533	Live Oak	Fair	9.5	9.5			ROW / PUE
534	Live Oak	Fair	8	8			ROW / PUE
535	Live Oak	Fair	8	8			ROW / PUE
536	Live Oak	Fair	8	8			ROW / PUE
537	Live Oak	Fair	8	8			ROW / PUE
538	Live Oak	Fair	8.5	8.5			ROW / PUE
539	Live Oak	Fair	8	8			ROW / PUE
540	Red Oak	Poor	11.5	11.5			ROW / PUE
541	Red Oak	Poor	13	13			ROW / PUE
542	Live Oak	Poor	15.5	15.5			ROW / PUE
543	Live Oak	Fair	15.5	15.5			ROW / PUE
544	Red Oak	Fair	8.5	8.5			ROW / PUE
545	Live Oak	Fair	9.5	9.5			ROW / PUE
546	Red Oak	Fair	8	8			ROW / PUE
547	Live Oak	Fair	9	9			ROW / PUE
548	Live Oak	Fair	9	9			ROW / PUE
549	Post Oak	Fair	12	12			ROW / PUE
550	Post Oak	Fair	14.5	14.5			ROW / PUE
551	Red Oak	Very Poor	9.5	9.5			ROW / PUE
552	Red Oak	Fair	8	8			Grading
553	Live Oak	Poor	9.5		9.5		
554	Live Oak	Fair	8	8			ROW / PUE
555	Live Oak	Fair	10.5	10.5			ROW / PUE
556	Red Oak	Very Poor	8.5	8.5			ROW / PUE
557	Live Oak	Fair	24.5	24.5			VQ / DET
558	Live Oak	Fair	19.5	19.5			VQ / DET
559	Live Oak	Fair	21.5	21.5			VQ / DET
560	Cedar Elm	Fair	8	8			VQ / DET
561	Live Oak	Fair	8.5	8.5			VQ / DET
562	Live Oak	Fair	12	12			VQ / DET
563	Live Oak	Fair	9	9			VQ / DET
564	Post Oak	Fair	9.5	9.5			VQ / DET
565	Live Oak	Fair	9		9		
566	Live Oak	Fair	8		8		
567	Live Oak	Fair	8.5	8.5			Grading
568	Live Oak	Fair	8.5	8.5			Grading
569	Live Oak	Fair	8	8			ROW / PUE
570	Live Oak	Fair	10	10			Grading
571	Live Oak	Fair	14.5	14.5			Grading
572	Live Oak	Fair	8	8			VQ / DET
573	Live Oak	Very Poor	18.5	18.5			VQ / DET
574	Cedar Elm	Fair	9.5	9.5			VQ / DET
575	Red Oak	Fair	8	8			VQ / DET
576	Live Oak	Fair	8.5	8.5			VQ / DET
577	Live Oak	Fair	8		8		
578	Live Oak	Fair	10		10		
579	Live Oak	Fair	9		9		
580	Live Oak	Fair	9	9			Grading
581	Live Oak	Fair	8	8			VQ / DET
582	Live Oak	Fair	18	18			VQ / DET
583	Live Oak	Fair	16	16			VQ / DET
584	Live Oak	Fair	15	15			VQ / DET
585	Live Oak	Poor	13	13			VQ / DET
586	Live Oak	Fair	8	8			VQ / DET
587	Live Oak	Fair	8.5		8.5		
588	Live Oak	Fair	9		9		
589	Live Oak	Fair	9		9		
590	Live Oak	Fair	8.5		8.5		
591	Live Oak	Very Poor	10		10		
592	Live Oak	Fair	14.5		14.5		
593	Live Oak	Fair	12.5		12.5		
594	Live Oak	Poor	8.5		8.5		
595	Live Oak	Fair	8.5		8.5		
596	Live Oak	Fair	10	10			ROW / PUE
597	Live Oak	Fair	8	8			ROW / PUE
598	Live Oak	Fair	12	12			ROW / PUE
599	Live Oak	Fair	10.5	10.5			ROW / PUE
600	Live Oak	Fair	9	9			ROW / PUE

TREE NO.	TREE TYPE	TREE CONDITION	TOTAL INCHES	REMOVED (IN)	PROTECTED (IN)	HERITAGE	REASON FOR REMOVAL
601	Live Oak	Poor	9	9			ROW / P.U.E
602	Live Oak	Fair	8	8			ROW / P.U.E
603	Live Oak	Fair	9	9			ROW / P.U.E
604	Live Oak	Fair	16	16			ROW / P.U.E
605	Cedar Elm	Fair	10.5	10.5			ROW / P.U.E
606	Red Oak	Fair	10.5		10.5		
607	Live Oak	Fair	8		8		
608	Live Oak	Fair	8.5		8.5		
609	Live Oak	Fair	8		8		
610	Live Oak	Fair	9.5		9.5		
611	Live Oak	Fair	8.5		8.5		
612	Live Oak	Fair	8.5		8.5		
613	Live Oak	Fair	8		8		
614	Live Oak	Fair	9.5	9.5			ROW / P.U.E
615	Live Oak	Fair	8.5	8.5			ROW / P.U.E
616	Live Oak	Fair	8		8		
617	Live Oak	Fair	9	9			ROW / P.U.E
618	Live Oak	Fair	8	8			ROW / P.U.E
619	Live Oak	Fair	11	11			ROW / P.U.E
620	Live Oak	Fair	9		9		
621	Live Oak	Fair	8.5		8.5		
622	Live Oak	Fair	11		11		
623	Live Oak	Fair	9		9		
624	Live Oak	Fair	10.5		10.5		
625	Live Oak	Fair	11		11		
626	Live Oak	Fair	9.5		9.5		
627	Live Oak	Fair	9.5		9.5		
628	Live Oak	Fair	8		8		
629	Live Oak	Fair	8.5		8.5		
630	Live Oak	Fair	8.5	8.5			ROW / P.U.E
631	Live Oak	Fair	8		8		
632	Live Oak	Fair	8	8			ROW / P.U.E
633	Live Oak	Fair	16.5		16.5		
634	Live Oak	Fair	18.5		18.5		
635	Live Oak	Fair	20		20		
636	Live Oak	Fair	22		22		
637	Cedar Elm	Fair	15		15		
638	Post Oak	Fair	15		15		
639	Post Oak	Fair	14		14		
640	Cedar Elm	Very Poor	14		14		
641	Post Oak	Fair	14.5		14.5		
642	Post Oak	Fair	14		14		
643	Live Oak	Fair	16.5		16.5		
644	Post Oak	Fair	11.5		11.5		
645	Live Oak	Fair	12	12			ROW / P.U.E
646	Post Oak	Fair	11	11			ROW / P.U.E
647	Post Oak	Fair	20		20		
648	Post Oak	Very Poor	13.5	13.5			ROW / P.U.E
649	Cedar Elm	Fair	12	12			ROW / P.U.E
650	Cedar Elm	Fair	9	9			ROW / P.U.E
651	Live Oak	Fair	8	8			ROW / P.U.E
652	Cedar Elm	Fair	10.5	10.5			ROW / P.U.E
653	Cedar Elm	Fair	10	10			ROW / P.U.E
654	Live Oak	Fair	8		8		
655	Live Oak	Fair	8		8		
656	Live Oak	Fair	9		9		
657	Live Oak	Fair	8.5		8.5		
658	Live Oak	Fair	9.5		9.5		
659	Live Oak	Fair	9		9		
660	Cedar Elm	Fair	13		13		
661	Cedar Elm	Fair	9.5		9.5		
662	Cedar Elm	Fair	11		11		
663	Live Oak	Fair	11.5		11.5		
664	Live Oak	Fair	8.5		8.5		
665	Live Oak	Fair	9.5		9.5		
666	Live Oak	Fair	8.5		8.5		
667	Live Oak	Fair	9.5		9.5		
668	Live Oak	Fair	8		8		
669	Live Oak	Fair	8		8		
670	Live Oak	Fair	8		8		
671	Live Oak	Fair	10.5	10.5			ROW / P.U.E
672	Live Oak	Fair	8		8		
673	Live Oak	Fair	8		8		
674	Live Oak	Fair	9		9		
675	Live Oak	Fair	10.5	10.5			ROW / P.U.E
676	Live Oak	Fair	8	8			ROW / P.U.E
677	Live Oak	Fair	14.5	14.5			ROW / P.U.E
678	Live Oak	Fair	10	10			ROW / P.U.E
679	Live Oak	Fair	10.5	10.5			ROW / P.U.E
680	Live Oak	Fair	8.5	8.5			ROW / P.U.E
681	Live Oak	Fair	14.5	14.5			ROW / P.U.E
682	Live Oak	Very Poor	8.5	8.5			ROW / P.U.E
683	Live Oak	Poor	10	10			ROW / P.U.E
684	Live Oak	Fair	13	13			ROW / P.U.E
685	Live Oak	Fair	13	13			ROW / P.U.E
686	Live Oak	Poor	9.5	9.5			ROW / P.U.E
687	Live Oak	Fair	8.5	8.5			ROW / P.U.E
688	Live Oak	Fair	13.5	13.5			ROW / P.U.E
689	Live Oak	Very Poor	8.5	8.5			ROW / P.U.E
690	Live Oak	Poor	13	13			ROW / P.U.E
691	Live Oak	Fair	10	10			ROW / P.U.E
692	Live Oak	Fair	9.5	9.5			ROW / P.U.E
693	Cedar Elm	Fair	8.5	8.5			ROW / P.U.E
694	Cedar Elm	Fair	10.5	10.5			ROW / P.U.E
695	Cedar Elm	Very Poor	13.5	13.5			ROW / P.U.E
696	Cedar Elm	Fair	11	11			ROW / P.U.E
697	Cedar Elm	Fair	13.5	13.5			ROW / P.U.E
698	Cedar Elm	Fair	8.5	8.5			ROW / P.U.E
699	Cedar Elm	Fair	9.5	9.5			ROW / P.U.E
700	Cedar Elm	Fair	11.5	11.5			ROW / P.U.E

TREE NO.	TREE TYPE	TREE CONDITION	TOTAL INCHES	REMOVED (IN)	PROTECTED (IN)	HERITAGE	REASON FOR REMOVAL
701	Cedar Elm	Very Poor	16	16			Grading
702	Live Oak	Fair	16	16			Grading
703	Cedar Elm	Fair	12	12			Grading
704	Live Oak	Fair	15.5	15.5			Grading
705	Cedar Elm	Fair	12	12			Grading
706	Cedar Elm	Fair	9	9			Grading
707	Cedar Elm	Fair	10.5	10.5			Grading
708	Cedar Elm	Fair	10.5	10.5			Grading
709	Cedar Elm	Fair	13	13			Grading
710	Cedar Elm	Fair	8	8			Grading
711	Live Oak	Very Poor	17.5	17.5			Grading
712	Live Oak	Fair	16	16			Grading
713	Cedar Elm	Fair	10	10			Grading
714	Cedar Elm	Fair	11.5	11.5			Grading
715	Cedar Elm	Fair	8	8			Grading
716	Cedar Elm	Fair	9	9			Grading
717	Cedar Elm	Fair	9	9			Grading
718	Live Oak	Fair	17	17			Grading
719	Cedar Elm	Fair	8		8		
720	Cedar Elm	Fair	13.5		13.5		
721	Cedar Elm	Fair	9		9		
722	Live Oak	Fair	18.5		18.5		
723	Cedar Elm	Fair	8.5		8.5		
724	Cedar Elm	Fair	9		9		
725	Cedar Elm	Fair	10		10		
726	Cedar Elm	Fair	11		11		
727	Live Oak	Poor	15.5		15.5		
728	Live Oak	Fair	22		22		
729	Live Oak	Fair	22.5		22.5		
730	Cedar Elm	Fair	9.5		9.5		
731	Cedar Elm	Fair	10.5		10.5		
732	Cedar Elm	Fair	9		9		
733	Cedar Elm	Fair	8		8		
734	Cedar Elm	Fair	8.5		8.5		
735	Cedar Elm	Fair	9		9		
736	Live Oak	Fair	18.5		18.5		
737	Live Oak	Fair	18		18		
738	Cedar Elm	Fair	11		11		
739	Live Oak	Fair	19		19		
740	Live Oak	Very Poor	13		13		
741	Live Oak	Very Poor	14		14		
742	Live Oak	Fair	11		11		
743	Cedar Elm	Fair	8.5		8.5		
744	Cedar Elm	Fair	8		8		
745	Cedar Elm	Fair	8		8		
746	Cedar Elm	Fair	8.5		8.5		
747	Cedar Elm	Fair	8		8		
748	Cedar Elm	Fair	9.5		9.5		
749	Live Oak	Fair	24.5		24.5		
750	Live Oak	Fair	14		14		
751	Cedar Elm	Fair	18.5	18.5			Grading
752	Cedar Elm	Fair	26	26		Y	Grading
753	Live Oak	Fair	22.5	22.5			Grading
754	Live Oak	Fair	23.5	23.5			Grading
755	Cedar Elm	Fair	18.5	18.5			Grading
756	Cedar Elm	Fair	12.5	12.5			Grading
757	Cedar Elm	Fair	20.5	20.5			Grading
758	Cedar Elm	Fair	9	9			Grading
759	Cedar Elm	Fair	9	9			Grading
760	Cedar Elm	Fair	18.5	18.5			Grading
761	Cedar Elm	Fair	15.5	15.5			Grading
762	Cedar Elm	Fair	19		19		
763	Live Oak	Fair	15.5		15.5		
764	Cedar Elm	Fair	10	10			Grading
765	Cedar Elm	Fair	31	31		Y	Grading
766	Live Oak	Very Poor	18	18			Grading
767	Live Oak	Fair	17	17			Grading
768	Live Oak	Fair	24	24			Grading
769	Cedar Elm	Good	9	9			Grading
770	Live Oak	Fair	22	22			Grading
771	Cedar Elm	Fair	10	10			ROW / P.U.E
772	Cedar Elm	Fair	8.5	8.5			ROW / P.U.E
773	Cedar Elm	Fair	10.5	10.5			ROW / P.U.E
774	Cedar Elm	Fair	10.5	10.5			ROW / P.U.E
775	Live Oak	Fair	14.5	14.5			ROW / P.U.E
776	Cedar Elm	Fair	14.5	14.5			ROW / P.U.E
777	Live Oak	Fair	15		15		
778	Live Oak	Fair	17		17		
779	Live Oak	Poor	13.5		13.5		
780	Cedar Elm	Fair	8		8		
781	Live Oak	Very Poor	20		20		
782	Live Oak	Fair	10		10		
783	Live Oak	Fair	16	16			Utilities
784	Live Oak	Poor	12		12		
785	Live Oak	Poor	8.5		8.5		
786	Live Oak	Fair	13	13			Utilities
787	Live Oak	Fair	9	9			Utilities
788	Live Oak	Fair	12		12		
789	Cedar Elm	Poor	12.5		12.5		
790	Live Oak	Fair	11		11		
791	Live Oak	Very Poor	20.5		20.5		
792	Cedar Elm	Fair	9		9		
793	Live Oak	Fair	17		17		
794	Live Oak	Fair	21		21		
795	Live Oak	Fair	17		17		
796	Live Oak	Fair	12.5		12.5		
797	Live Oak	Fair	15.5		15.5		
798	Live Oak	Fair	18.5	18.5			Utilities
799	Live Oak	Fair	24	24			Utilities
800	Live Oak	Fair	18	18			Utilities

TREE NO.	TREE TYPE	TREE CONDITION	TOTAL INCHES	REMOVED (IN)	PROTECTED (IN)	HERITAGE	REASON FOR REMOVAL
801	Live Oak	Fair	10	10			Utilities
802	Live Oak	Fair	9.5	9.5			Utilities
803	Live Oak	Very Poor	27.5		27.5	Y	
804	Live Oak	Fair	25		25		
805	Live Oak	Fair	14		14		
806	Cedar Elm	Fair	9		9		
807	Live Oak	Fair	17.5		17.5		
808	Live Oak	Fair	24.5		24.5		
809	Live Oak	Fair	18.5		18.5		
810	Live Oak	Fair	20		20		
811	Live Oak	Fair	8.5		8.5		
812	Live Oak	Poor	17.5		17.5		
813	Cedar Elm	Fair	8.5		8.5		
814	Live Oak	Fair	15		15		
815	Live Oak	Fair	13.5		13.5		
816	Live Oak	Fair	11.5		11.5		
817	Live Oak	Fair	10.5		10.5		
818	Live Oak	Poor	10		10		
819	Live Oak	Fair	29.5		29.5	Y	
820	Live Oak	Fair	18		18		
821	Live Oak	Fair	14		14		
822	Live Oak	Very Poor	11		11		
823	Live Oak	Fair	19		19		
824	Live Oak	Fair	15		15		
825	Live Oak	Very Poor	9		9		
826	Live Oak	Fair	17		17		
827	Cedar Elm	Fair	8		8		
828	Live Oak	Fair	12.5		12.5		
829	Live Oak	Fair	12.5		12.5		
830	Live Oak	Fair	9		9		
831	Cedar Elm	Fair	8.5		8.5		
832	Cedar Elm	Fair	8.5		8.5		
833	Live Oak	Fair	10		10		
834	Live Oak	Fair	13		13		
835	Live Oak	Fair	18		18		
836	Live Oak	Fair	17		17		
837	Live Oak	Fair	13.5		13.5		
838	Live Oak	Fair	11.5		11.5		
839	Live Oak	Fair	18.5		18.5		
840	Cedar Elm	Fair	8.5		8.5		
841	Live Oak	Fair	16		16		
842	Live Oak	Fair	14		14		
843	Live Oak	Fair	15		15		
844	Live Oak	Good	26.5		26.5	Y	
845	Live Oak	Poor	26.5		26.5	Y	
846	Live Oak	Fair	23.5		23.5		
847	Live Oak	Fair	18		18		
848	Live Oak	Fair	17.5		17.5		
849	Live Oak	Very Poor	11		11		
850	Cedar Elm	Fair	8		8		
851	Live Oak	Fair	28.5		28.5	Y	
852	Live Oak	Fair	29.5		29.5	Y	
853	Cedar Elm	Fair	14.5		14.5		
854	Cedar Elm	Fair	8.5		8.5		
855	Live Oak	Poor	18.5		18.5		
856	Cedar Elm	Fair	9		9		
857	Live Oak	Fair	23.5		23.5		
858	Live Oak	Fair	21		21		
859	Cedar Elm	Fair	8.5		8.5		
860	Live Oak	Fair	11		11		
861	Live Oak	Fair	11.5		11.5		
862	Cedar Elm	Very Poor	12.5	12.5			Utilities
863	Live Oak	Fair	13	13			Utilities
864	Live Oak	Very Poor	22.5		22.5		
865	Cedar Elm	Very Poor	10		10		
866	Cedar Elm	Fair	12		12		
867	Live Oak	Fair	17		17		
868	Live Oak	Fair	24		24		
869	Live Oak	Fair	25		25		
870	Live Oak	Fair	16.5		16.5		
871	Live Oak	Fair	14.5		14.5		
872	Live Oak	Fair	20		20		
873	Live Oak	Fair	9.5		9.5		
874	Live Oak	Fair	10		10		
875	Live Oak	Fair	8		8		
876	Live Oak	Good	27		27	Y	
877	Live Oak	Poor	31.5		31.5	Y	
878	Live Oak	Fair	10.5		10.5		
879	Live Oak	Fair	15				ROW / P.U.E
880	Live Oak	Fair	10.5	10.5			ROW / P.U.E
881	Live Oak	Fair	17	17			ROW / P.U.E
882	Cedar Elm	Fair	8	8			ROW / P.U.E
883	Live Oak	Fair	8	8			ROW / P.U.E
884	Live Oak	Fair	12		12		
885	Live Oak	Good	27	27		Y	Utilities
886	Live Oak	Fair	16.5	16.5			WQ / DET
887	Cedar Elm	Fair	12	12			WQ / DET
888	Live Oak	Fair	12	12			WQ / DET
889	Live Oak	Fair	14.5	14.5			WQ / DET
890	Live Oak	Fair	10.5	10.5			WQ / DET
891	Live Oak	Fair	11.5	11.5			WQ / DET
892	Live Oak	Fair	12	12			WQ / DET
893	Live Oak	Fair	13	13			WQ / DET
894	Live Oak	Fair	15	15			WQ / DET
895	Live Oak	Fair	11.5	11.5			WQ / DET
896	Live Oak	Fair	9.5	9.5			WQ / DET
897	Live Oak	Fair	10	10			WQ / DET
898	Live Oak	Very Poor	12.5	12.5			WQ / DET
899	Live Oak	Fair	17.5	17.5			WQ / DET
900	Live Oak	Fair	14	14			WQ / DET

TREE NO.	TREE TYPE	TREE CONDITION	TOTAL INCHES	REMOVED (IN)	PROTECTED (IN)	HERITAGE	REASON FOR REMOVAL
901	Live Oak	Fair	11	11			WQ/DET
902	Live Oak	Fair	13.5	13.5			WQ/DET
903	Red Oak	Fair	11.5	11.5			WQ/DET
904	Live Oak	Very Poor	8	8			WQ/DET
905	Cedar Elm	Fair	8.5	8.5			WQ/DET
906	Live Oak	Fair	12	12			WQ/DET
907	Live Oak	Fair	14	14			WQ/DET
908	Live Oak	Fair	9	9			WQ/DET
909	Live Oak	Fair	13	13			WQ/DET
910	Cedar Elm	Fair	11	11			WQ/DET
911	Live Oak	Fair	9.5	9.5			WQ/DET
912	Cedar Elm	Fair	16.5		16.5		
913	Live Oak	Fair	8.5		8.5		
914	Live Oak	Fair	9	9			Grading
915	Live Oak	Fair	10.5	10.5			Grading
916	Live Oak	Fair	9	9			Grading
917	Live Oak	Fair	10	10			Grading
918	Cedar Elm	Fair	14	14			Grading
919	Live Oak	Fair	19	19			Grading
920	Live Oak	Fair	11.5	11.5			Grading
921	Live Oak	Fair	15	15			Grading
922	Live Oak	Fair	15.5	15.5			Grading
923	Live Oak	Fair	23	23			Grading
924	Live Oak	Fair	14.5	14.5			Grading
925	Live Oak	Fair	12.5	12.5			ROW / PUE
926	Live Oak	Poor	11	11			ROW / PUE
927	Live Oak	Fair	12.5	12.5			ROW / PUE
928	Live Oak	Fair	8	8			ROW / PUE
929	Live Oak	Fair	8.5	8.5			ROW / PUE
930	Live Oak	Fair	11.5	11.5			ROW / PUE
931	Live Oak	Fair	10	10			ROW / PUE
932	Live Oak	Fair	9.5	9.5			ROW / PUE
933	Live Oak	Fair	8.5	8.5			ROW / PUE
934	Live Oak	Fair	8	8			ROW / PUE
935	Live Oak	Fair	11	11			ROW / PUE
936	Live Oak	Very Poor	11.5	11.5			ROW / PUE
937	Cedar Elm	Fair	8	8			ROW / PUE
938	Live Oak	Fair	16	16			Grading
939	Live Oak	Fair	17.5	17.5			ROW / PUE
940	Cedar Elm	Fair	9	9			ROW / PUE
941	Cedar Elm	Fair	8	8			ROW / PUE
942	Live Oak	Fair	12.5	12.5			ROW / PUE
943	Cedar Elm	Fair	8.5	8.5			ROW / PUE
944	Cedar Elm	Fair	21	21			ROW / PUE
1001	Cedar Elm	Fair	10		10		
1002	Green Ash	Fair	10.5		10.5		
1003	Cedar Elm	Poor	16	16			WQ/DET
1004	Live Oak	Fair	16.5	16.5			WQ/DET
1005	Live Oak	Fair	21.5		21.5		
1006	Live Oak	Fair	28.5		28.5	Y	
1007	Cedar Elm	Fair	16		16		
1008	Cedar Elm	Fair	9	9			WQ/DET
1009	Post Oak	Fair	14	14			WQ/DET
1010	Cedar Elm	Poor	16	16			WQ/DET
1011	Cedar Elm	Fair	11	11			WQ/DET
1012	Live Oak	Fair	14.5	14.5			WQ/DET
1013	Live Oak	Fair	14.5	14.5			WQ/DET
1014	Post Oak	Good	18	18			WQ/DET
1015	Live Oak	Very Poor	17.5		17.5		
1016	Live Oak	Very Poor	15.5		15.5		
1017	Live Oak	Very Poor	11.5		11.5		
1018	Live Oak	Fair	12.5		12.5		
1019	Live Oak	Fair	18		18		
1020	Live Oak	Fair	17.5		17.5		
1021	Live Oak	Fair	10.5		10.5		
1022	Live Oak	Fair	17.5		17.5		
1023	Live Oak	Fair	13.5		13.5		
1024	Cedar Elm	Fair	21.5		21.5		
1025	Post Oak	Fair	13	13			WQ/DET
1026	Live Oak	Fair	13.5	13.5			WQ/DET
1027	Live Oak	Fair	15.5	15.5			WQ/DET
1028	Post Oak	Fair	13.5	13.5			WQ/DET
1029	Post Oak	Fair	17	17			WQ/DET
1030	Post Oak	Fair	13.5	13.5			WQ/DET
1031	Live Oak	Fair	15	15			WQ/DET
1032	Live Oak	Fair	9	9			WQ/DET
1033	Live Oak	Fair	11	11			WQ/DET
1034	Live Oak	Fair	10	10			WQ/DET
1035	Cedar Elm	Fair	11	11			WQ/DET
1036	Cedar Elm	Fair	13.5	13.5			WQ/DET
1037	Live Oak	Fair	12	12			WQ/DET
1038	Live Oak	Fair	12.5	12.5			WQ/DET
1039	Cedar Elm	Fair	12.5	12.5			WQ/DET
1040	Live Oak	Fair	10	10			WQ/DET
1041	Blackjack Oak	Fair	8.5	8.5			WQ/DET
1042	Live Oak	Poor	11	11			WQ/DET
1043	Live Oak	Fair	15.5	15.5			WQ/DET
1044	Cedar Elm	Fair	8.5	8.5			WQ/DET
1045	Live Oak	Fair	12	12			WQ/DET
1046	Live Oak	Poor	17.5	17.5			WQ/DET
1047	Live Oak	Fair	15	15			WQ/DET
1048	Live Oak	Fair	8.5	8.5			WQ/DET
1049	Cedar Elm	Good	14	14			WQ/DET
1050	Live Oak	Good	15	15			WQ/DET
1051	Live Oak	Fair	9.5	9.5			WQ/DET
1052	Live Oak	Good	17	17			WQ/DET
1053	Live Oak	Fair	12	12			WQ/DET
1054	Cedar Elm	Fair	13.5	13.5			WQ/DET
1055	Live Oak	Good	20.5	20.5			WQ/DET
1056	Live Oak	Fair	19	19			WQ/DET

TREE NO.	TREE TYPE	TREE CONDITION	TOTAL INCHES	REMOVED (IN)	PROTECTED (IN)	HERITAGE	REASON FOR REMOVAL
1057	Live Oak	Fair	11.5	11.5			WQ/DET
1058	Live Oak	Fair	16	16			WQ/DET
1059	Live Oak	Fair	18	18			WQ/DET
1060	Cedar Elm	Fair	18	18			WQ/DET
1061	Live Oak	Fair	12	12			WQ/DET
1062	Live Oak	Fair	9	9			WQ/DET
1063	Cedar Elm	Fair	9	9			WQ/DET
1064	Post Oak	Fair	14.5	14.5			WQ/DET
1065	Live Oak	Fair	13	13			WQ/DET
1066	Live Oak	Fair	9.5	9.5			WQ/DET
1067	Live Oak	Fair	22.5	22.5			WQ/DET
1068	Post Oak	Fair	16.5	16.5			WQ/DET
1069	Live Oak	Fair	11.5	11.5			WQ/DET
1070	Cedar Elm	Fair	10.5	10.5			WQ/DET
1071	Live Oak	Fair	22	22			WQ/DET
1072	Live Oak	Poor	17	17			WQ/DET
1073	Live Oak	Fair	11	11			WQ/DET
1074	Live Oak	Fair	11	11			WQ/DET
1075	Live Oak	Fair	10	10			WQ/DET
1076	Live Oak	Very Poor	8.5	8.5			WQ/DET
1077	Live Oak	Very Poor	10	10			WQ/DET
1078	Live Oak	Fair	16.5	16.5			WQ/DET
1079	Live Oak	Fair	15.5	15.5			WQ/DET
1080	Live Oak	Fair	15	15			WQ/DET
1081	Live Oak	Fair	8	8			WQ/DET
1082	Live Oak	Fair	10	10			WQ/DET
1083	Post Oak	Fair	16.5	16.5			WQ/DET
1084	Post Oak	Fair	16.5	16.5			WQ/DET
1085	Post Oak	Fair	11	11			WQ/DET
1086	Post Oak	Fair	8.5	8.5			WQ/DET
1087	Post Oak	Fair	21	21			WQ/DET
1088	Live Oak	Fair	24	24			WQ/DET
1089	Live Oak	Fair	13	13			WQ/DET
1090	Red Oak	Very Poor	8.5	8.5			WQ/DET
1091	Cedar Elm	Fair	16	16			WQ/DET
1092	Live Oak	Fair	16	16			WQ/DET
1093	Live Oak	Fair	15	15			WQ/DET
1094	Live Oak	Fair	12.5	12.5			WQ/DET
1095	Live Oak	Fair	12	12			WQ/DET
1096	Live Oak	Fair	11	11			WQ/DET
1097	Cedar Elm	Fair	9	9			WQ/DET
1098	Cedar Elm	Fair	13.5	13.5			WQ/DET
1099	Live Oak	Poor	11	11			WQ/DET
1100	Live Oak	Fair	8.5	8.5			WQ/DET
1101	Live Oak	Fair	16.5	16.5			WQ/DET
1102	Live Oak	Fair	11	11			WQ/DET
1103	Live Oak	Fair	12	12			WQ/DET
1104	Live Oak	Fair	15.5	15.5			WQ/DET
1105	Live Oak	Fair	12.5	12.5			WQ/DET
1106	Live Oak	Fair	18.5	18.5			WQ/DET
1107	Live Oak	Fair	13	13			WQ/DET
1108	Live Oak	Fair	12.5	12.5			WQ/DET
1109	Live Oak	Fair	14	14			WQ/DET
1110	Live Oak	Fair	11.5	11.5			WQ/DET
1111	Cedar Elm	Fair	10	10			WQ/DET
1112	Live Oak	Fair	12	12			WQ/DET
1113	Live Oak	Fair	14	14			WQ/DET
1114	Live Oak	Fair	12	12			WQ/DET
1115	Cedar Elm	Fair	13	13			WQ/DET
1116	Cedar Elm	Fair	17.5	17.5			WQ/DET
1117	Cedar Elm	Fair	9	9			WQ/DET
1118	Live Oak	Fair	8.5	8.5			WQ/DET
1119	Live Oak	Fair	8.5	8.5			WQ/DET
1120	Live Oak	Fair	9	9			WQ/DET
1121	Live Oak	Fair	18	18			WQ/DET
1122	Cedar Elm	Fair	8	8			WQ/DET
1123	Cedar Elm	Fair	11	11			WQ/DET
1124	Cedar Elm	Fair	11	11			WQ/DET
1125	Live Oak	Fair	8		8		
1126	Live Oak	Fair	8.5		8.5		
1127	Live Oak	Fair	11		11		
1128	Cedar Elm	Fair	15		15		
1129	Live Oak	Fair	8		8		
1130	Cedar Elm	Fair	8.5		8.5		
1131	Cedar Elm	Fair	8		8		
1132	Cedar Elm	Fair	10.5		10.5		
1133	Cedar Elm	Fair	11		11		
1134	Cedar Elm	Fair	9		9		
1135	Cedar Elm	Fair	8.5		8.5		
1136	Cedar Elm	Fair	10		10		
1137	Cedar Elm	Fair	8		8		
1138	Live Oak	Fair	8		8		
1139	Live Oak	Fair	8		8		
1140	Live Oak	Fair	8.5		8.5		
1141	Cedar Elm	Fair	9.5		9.5		
1142	Cedar Elm	Fair	8.5	8.5			ROW / PUE
1143	Cedar Elm	Fair	9.5	9.5			ROW / PUE
1144	Cedar Elm	Fair	9.5	9.5			ROW / PUE
1145	Cedar Elm	Fair	8.5		8.5		
1146	Live Oak	Fair	14.5	14.5			ROW / PUE
1147	Live Oak	Fair	9.5		9.5		
1148	Live Oak	Fair	8.5		8.5		
1149	Live Oak	Fair	8.5		8.5		
1150	Live Oak	Fair	16	16			ROW / PUE
1151	Cedar Elm	Fair	9.5	9.5			ROW / PUE
1152	Post Oak	Fair	11.5		11.5		
1153	Cedar Elm	Fair	8		8		
1154	Live Oak	Fair	11		11		
1155	Live Oak	Fair	9		9		
1156	Live Oak	Fair	8		8		

TREE NO.	TREE TYPE	TREE CONDITION	TOTAL INCHES	REMOVED (IN)	PROTECTED (IN)	HERITAGE	REASON FOR REMOVAL
1157	Cedar Elm	Poor	8.5		8.5		
1158	Live Oak	Fair	10		10		
1159	Live Oak	Fair	9		9		
1160	Green Ash	Fair	8		8		
1161	Red Oak	Very Poor	9		9		
1162	Live Oak	Fair	8		8		
1163	Live Oak	Fair	18.5		18.5		
1164	Live Oak	Fair	8		8		
1165	Live Oak	Fair	24.5		24.5		
1166	Live Oak	Fair	9.5		9.5		
1167	Live Oak	Fair	12.5		12.5		
1168	Live Oak	Fair	12.5		12.5		
1169	Live Oak	Fair	9		9		
1170	Red Oak	Fair	9.5		9.5		
1171	Live Oak	Fair	9.5		9.5		
1172	Live Oak	Fair	9		9		
1173	Live Oak	Fair	9		9		
1174	Live Oak	Fair	9		9		
1175	Red Oak	Fair	8		8		
1176	Post Oak	Fair	15		15		
1177	Live Oak	Fair	10		10		
1178	Live Oak	Fair	8.5		8.5		
1179	Live Oak	Fair	8		8		
1180	Live Oak	Good	37	37		Y	ROW / PUE
1181	Live Oak	Fair	30	30		Y	ROW / PUE
1182	Live Oak	Fair	8.5	8.5			ROW / PUE
1184	Live Oak	Fair	13	13			ROW / PUE
1185	Live Oak	Fair	10.5	10.5			ROW / PUE
1186	Live Oak	Fair	8	8			ROW / PUE
1187	Live Oak	Fair	18.5	18.5			ROW / PUE
1188	Live Oak	Fair	29	29		Y	ROW / PUE
1189	Live Oak	Fair	17		17		
1190	Live Oak	Fair	10		10		
1191	Cedar Elm	Fair	12.5	12.5			ROW / PUE
1192	Live Oak	Fair	15	15			ROW / PUE
1193	Live Oak	Fair	10		10		
1194	Cedar Elm	Fair	14.5		14.5		
1195	Cedar Elm	Fair	8.5		8.5		
1196	Cedar Elm	Fair	11.5		11.5		
1197	Live Oak	Fair	13		13		
1198	Live Oak	Fair	9		9		
1199	Live Oak	Very Poor	10		10		
1200	Live Oak	Fair	11.5		11.5		
1201	Live Oak	Fair	17		17		
1202	Live Oak	Fair	20		20		
1203	Live Oak	Fair	11		11		
1204	Red Oak	Poor	8		8		
1205	Live Oak	Fair	8.5		8.5		
1206	Live Oak	Fair	12		12		
1207	Live Oak	Fair	8		8		
1208	Live Oak	Fair	17.5		17.5		
1209	Cedar Elm	Fair	10		10		
1210	Cedar Elm	Fair	11		11		
1211	Cedar Elm	Fair	10		10		
1212	Cedar Elm	Fair	10		10		
1213	Live Oak	Fair	18		18		
1214	Cedar Elm	Fair	10		10		
1215	Cedar Elm	Fair	12.5		12.5		
1216	Live Oak	Fair	41		41	Y	
1217	Cedar Elm	Fair	9		9		
1218	Cedar Elm	Fair	10		10		
1219	Live Oak	Fair	14.5		14.5		
1220	Live Oak	Fair	25		25		
1221	Live Oak	Fair	10		10		
1222	Live Oak	Fair	8		8		
1223	Live Oak	Fair	12.5		12.5		
1224	Live Oak	Fair	10		10		
1225	Live Oak	Fair	13		13		
1226	Live Oak	Fair	9.5		9.5		
1227	Live Oak	Fair	14.5		14.5		
1228	Live Oak	Fair	12.5		12.5		
1229	Live Oak	Fair	10.5		10.5		
1230	Cedar Elm	Fair	8		8		
1231	Cedar Elm	Fair	10.5	10.5			ROW / PUE
1232	Cedar Elm	Fair	10	10			ROW / PUE
1233	Cedar Elm	Poor	9.5	9.5			ROW / PUE
1234	Cedar Elm	Fair	10	10			ROW / PUE
1235	Cedar Elm	Fair	17.5	17.5			ROW / PUE
1236	Live Oak	Fair	39		39	Y	
1237	Red Oak	Fair	9.5		9.5		
1238	Live Oak	Fair	15		15		
1239	Live Oak	Fair	16		16		
1240	Live Oak	Fair	23.5		23.5		
1241	Cedar Elm	Fair	9		9		
1242	Cedar Elm	Fair	9		9		
1243	Cedar Elm	Fair	13		13		
1244	Live Oak	Poor	18.5		18.5		
1245	Live Oak	Poor	20		20		
1246	Live Oak	Very Poor	21.5		21.5		
1247	Live Oak	Poor	19.5		19.5		
1248	Cedar Elm	Fair	9.5		9.5		
1249	Live Oak	Fair	11.5		11.5		
1250	Cedar Elm	Good	28.5		28.5	Y	
1251	Live Oak	Fair	8		8		
1252	Cedar Elm	Fair	15.5		15.5		
1253	Live Oak	Fair	12		12		
1254	Live Oak	Fair	15.5		15.5		
1255	Live Oak	Very Poor	10.5		10.5		
1256	Live Oak	Fair	14		14		

Tree No.	Tree Type	Tree Condition	Total Inches	Removed (in)	Protected (in)	Heritage	Reason for Removal
1257	Live Oak	Fair	14		14		
1258	Live Oak	Fair	10.5		10.5		
1259	Live Oak	Fair	9		9		
1260	Cedar Elm	Fair	8		8		
1261	Cedar Elm	Fair	8.5		8.5		
1262	Live Oak	Fair	13.5		13.5		
1263	Live Oak	Fair	9.5		9.5		
1264	Live Oak	Fair	15.5	15.5			WQ/DET
1265	Live Oak	Fair	15.5	15.5			WQ/DET
1266	Live Oak	Fair	12	12			WQ/DET
1267	Live Oak	Poor	19.5		19.5		
1268	Live Oak	Fair	8.5	8.5			Grading
1269	Live Oak	Fair	14	14			Grading
1270	Live Oak	Fair	11.5	11.5			Grading
1271	Live Oak	Fair	9.5	9.5			Grading
1272	Live Oak	Fair	10	10			Grading
1273	Live Oak	Fair	9.5	9.5			Grading
1274	Live Oak	Fair	24.5	24.5			Grading
1275	Live Oak	Fair	19.5	19.5			Grading
1276	Live Oak	Fair	22	22			Grading
1277	Live Oak	Fair	16	16			Grading
1278	Live Oak	Fair	25	25			Grading
1279	Live Oak	Fair	8.5	8.5			Grading
1280	Live Oak	Fair	9	9			Grading
2001	Cedar Elm	Fair	9.5		9.5		
2002	Live Oak	Fair	30		30	Y	
2003	Pecan	Fair	9		9		
2004	American Elm	Fair	9		9		
2005	Cedar Elm	Fair	15		15		
2006	Live Oak	Fair	29.5		29.5	Y	
2007	Live Oak	Fair	16		16		
2008	Live Oak	Fair	18.5		18.5		
2009	Live Oak	Good	53		53	Y	
2010	Live Oak	Fair	24.5		24.5		
2011	Live Oak	Good	24.5		24.5		
2012	Live Oak	Fair	31.5		31.5	Y	
2013	Live Oak	Fair	27.5		27.5	Y	
2014	Live Oak	Fair	21.5		21.5		
2015	Live Oak	Fair	21	21			WQ/DET
2016	Live Oak	Good	25	25			WQ/DET
2017	Live Oak	Fair	26.5	26.5		Y	WQ/DET
2018	Live Oak	Good	36		36	Y	
2019	Live Oak	Fair	19		19		
2020	Live Oak	Fair	32		32	Y	
2021	Live Oak	Poor	33.5		33.5	Y	
2022	Live Oak	Good	25		25		
2023	Live Oak	Fair	40		40	Y	
2024	Live Oak	Fair	18.5		18.5		
2025	Live Oak	Fair	17.5		17.5		
2026	Live Oak	Fair	13.5		13.5		
2027	Live Oak	Fair	17.5	17.5			WQ/DET
2028	Live Oak	Fair	19	19			WQ/DET
2029	Live Oak	Fair	21	21			WQ/DET
2030	Live Oak	Fair	12	12			WQ/DET
2031	Live Oak	Fair	19	19			WQ/DET
2032	Live Oak	Fair	24.5	24.5			WQ/DET
2033	Live Oak	Fair	18	18			WQ/DET
2034	Live Oak	Fair	14	14			WQ/DET
2035	Live Oak	Fair	14	14			Utilities
2036	Live Oak	Fair	11.5	11.5			WQ/DET
2037	Live Oak	Fair	17	17			WQ/DET
2038	Live Oak	Good	28	28		Y	WQ/DET
2039	Live Oak	Fair	13.5	13.5			WQ/DET
2040	Live Oak	Fair	16	16			WQ/DET
2041	Live Oak	Fair	17.5	17.5			WQ/DET
2042	Live Oak	Fair	13		13		
2043	Live Oak	Fair	20		20		
2044	Live Oak	Fair	18.5		18.5		
2045	Live Oak	Fair	25	25			WQ/DET
2046	Live Oak	Fair	35.5	35.5		Y	Utilities
2047	Live Oak	Very Poor	32.5	32.5		Y	ROW / P.U.E
2050	Live Oak	Fair	36		36	Y	
2051	Live Oak	Fair	36.5		36.5		
2052	Texas Ash	Fair	18		18		
2053	Live Oak	Fair	14.5		14.5		
2054	Live Oak	Good	23		23		
2055	Live Oak	Fair	19.5		19.5		
2056	Live Oak	Fair	22		22		
2057	Cedar Elm	Good	14.5		14.5		
2058	Cedar Elm	Fair	14		14		
2059	Cedar Elm	Fair	17		17		
2060	Cedar Elm	Fair	11		11		
2061	Cedar Elm	Fair	21		21		
2062	Cedar Elm	Fair	17		17		
2063	Cedar Elm	Fair	18		18		
2064	Pecan	Good	24		24		
2065	Pecan	Fair	8		8		
2066	Pecan	Fair	9		9		
2067	Pecan	Fair	10		10		
2068	Pecan	Fair	9		9		
2069	Pecan	Fair	8.5		8.5		
2070	Pecan	Good	26.5		26.5	Y	
2071	Pecan	Good	24.5		24.5		
2072	Pecan	Fair	28.5		28.5	Y	
2073	Pecan	Fair	9.5		9.5		
2074	Pecan	Fair	12		12		
2075	Pecan	Fair	10		10		
2076	Pecan	Fair	11		11		
2077	Pecan	Good	25.5		25.5		
2078	Pecan	Fair	29		29	Y	

Tree No.	Tree Type	Tree Condition	Total Inches	Removed (in)	Protected (in)	Heritage	Reason for Removal
2079	Pecan	Fair	8		8		
2080	Pecan	Fair	14		14		
2081	Pecan	Fair	13.5		13.5		
2082	Pecan	Fair	11.5		11.5		
2083	Cedar Elm	Fair	11.5		11.5		
2084	Cedar Elm	Fair	13.5		13.5		
2085	Pecan	Fair	9		9		
2086	Pecan	Fair	8.5		8.5		
2087	Pecan	Fair	12.5		12.5		
2088	Pecan	Good	25.5		25.5		
2089	Cedar Elm	Good	18.5		18.5		
2090	American Elm	Good	30.5		30.5	Y	
2091	American Elm	Fair	17		17		
2092	American Elm	Poor	8		8		
2093	Live Oak	Poor	15		15		
2094	Pecan	Good	8.5		8.5		
2095	Pecan	Good	13.5		13.5		
2096	Pecan	Fair	9		9		
2097	Pecan	Fair	9.5		9.5		
2098	Pecan	Fair	17		17		
2099	Pecan	Fair	10.5		10.5		
2100	Pecan	Fair	9.5		9.5		
2101	Pecan	Fair	11		11		
2102	Pecan	Poor	16		16		
2103	Pecan	Fair	11.5		11.5		
2104	Pecan	Fair	8		8		
2105	Green Ash	Fair	13		13		
2106	Pecan	Fair	10.5		10.5		
2107	Pecan	Fair	13		13		
2108	Pecan	Fair	11		11		
2109	Pecan	Fair	15.5		15.5		
2110	Pecan	Fair	13.5		13.5		
2111	Pecan	Fair	18		18		
2112	Cedar Elm	Fair	9		9		
2113	Cedar Elm	Fair	9.5		9.5		
2114	Cedar Elm	Fair	8		8		
2115	Pecan	Fair	8		8		
2116	Pecan	Fair	8.5		8.5		
2117	American Elm	Good	16.5		16.5		
2118	Pecan	Fair	19.5		19.5		
2119	Pecan	Fair	27		27	Y	
2120	Pecan	Fair	14		14		
2121	Pecan	Fair	18		18		
2122	Live Oak	Fair	10	10			Grading
2123	Live Oak	Fair	12	12			Grading
2124	Live Oak	Fair	10.5	10.5			Grading
2125	Live Oak	Poor	17	17			ROW / P.U.E
2126	Cedar Elm	Fair	10		10		
2127	Cedar Elm	Fair	12		12		
2128	Cedar Elm	Fair	17.5		17.5		
2129	Cedar Elm	Fair	9		9		
2130	Cedar Elm	Fair	9		9		
2131	Cedar Elm	Fair	10	10			ROW / P.U.E
2132	Cedar Elm	Fair	11	11			ROW / P.U.E
2133	Cedar Elm	Fair	18	18			ROW / P.U.E
2134	Cedar Elm	Fair	8.5	8.5			ROW / P.U.E
2135	Cedar Elm	Fair	9.5	9.5			ROW / P.U.E
2136	Cedar Elm	Fair	12.5	12.5			ROW / P.U.E
2137	Cedar Elm	Fair	13	13			ROW / P.U.E
2138	Cedar Elm	Fair	9	9			ROW / P.U.E
2139	Cedar Elm	Fair	10.5	10.5			ROW / P.U.E
2140	Cedar Elm	Fair	10	10			ROW / P.U.E
2141	Live Oak	Fair	10	10			ROW / P.U.E
2142	Live Oak	Fair	10	10			ROW / P.U.E
2143	Cedar Elm	Very Poor	23	23			ROW / P.U.E
2144	Live Oak	Fair	22.5	22.5			Grading
2145	Pecan	Fair	8	8			ROW / P.U.E
2146	Live Oak	Fair	8	8			Grading
2147	Pecan	Fair	26	26		Y	Grading
2148	Live Oak	Fair	10	10			Grading
2149	Live Oak	Fair	12	12			Grading
2150	Live Oak	Fair	12	12			Grading
2151	Live Oak	Fair	14	14			Grading
2152	Live Oak	Poor	8	8			Grading
2153	Live Oak	Poor	15.5	15.5			Grading
2154	Live Oak	Fair	15.5	15.5			Grading
2155	Live Oak	Fair	14	14			Grading
2156	Live Oak	Fair	14	14			Grading
2157	Live Oak	Fair	13.5	13.5			Grading
2158	Live Oak	Fair	14.5	14.5			Grading
2159	Live Oak	Fair	11	11			Grading
2160	Red Oak	Fair	10.5	10.5			Grading
2161	Live Oak	Fair	19.5	19.5			Grading
2162	Live Oak	Fair	8	8			Grading
2163	Live Oak	Fair	25	25			Grading
2164	Live Oak	Fair	9	9			Grading
2165	Live Oak	Fair	8	8			Grading
2166	Live Oak	Fair	10.5	10.5			Grading
2167	Live Oak	Fair	11	11			Grading
2168	Live Oak	Fair	10	10			Grading
2169	Live Oak	Fair	9	9			Grading
2170	Live Oak	Fair	10.5	10.5			Grading
2171	Live Oak	Fair	15	15			Grading
2172	Live Oak	Fair	13	13			Grading
2173	Live Oak	Fair	9	9			Grading
2174	Live Oak	Fair	12.5	12.5			Grading
2175	Live Oak	Fair	9.5	9.5			Grading
2176	Live Oak	Fair	9	9			Grading
2177	Live Oak	Fair	11.5	11.5			Grading
2178	Live Oak	Fair	9.5	9.5			Grading

Tree No.	Tree Type	Tree Condition	Total Inches	Removed (in)	Protected (in)	Heritage	Reason For Removal
2179	Live Oak	Fair	11	11			Grading
2180	Live Oak	Fair	10	10			Grading
2181	Live Oak	Fair	8	8			Grading
2182	Live Oak	Fair	10.5	10.5			Grading
2183	Live Oak	Fair	11.5	11.5			Grading
2184	Live Oak	Fair	17.5	17.5			Grading
2185	Cedar Elm	Fair	13.5	13.5			Grading
2186	Live Oak	Fair	12.5	12.5			Grading
2187	Live Oak	Fair	9	9			Grading
2188	Live Oak	Fair	9	9			Grading
2189	Live Oak	Fair	10	10			Grading
2190	Live Oak	Fair	18	18	Grading		
2191	Live Oak	Good	19.5	19.5			Grading
2192	Live Oak	Good	32	32		Y	Grading
2193	Live Oak	Fair	13.5	13.5			Grading
2194	Cedar Elm	Fair	10	10			Grading
2195	Pecan	Fair	27	27			Y
2196	Cedar Elm	Fair	8		8		
2197	Cedar Elm	Fair	14		14		
2198	Cedar Elm	Fair	17.5		17.5		
2199	Cedar Elm	Fair	12		12		
2200	Cedar Elm	Fair	10		10		
2201	Cedar Elm	Fair	10		10		
2202	Cedar Elm	Fair	11		11		
2203	Cedar Elm	Fair	11		11		
2204	Cedar Elm	Fair	9.5		9.5		
2205	Cedar Elm	Fair	8.5		8.5		
2206	Cedar Elm	Fair	10.5		10.5		
2207	Pecan	Fair	25		25		
2208	Cedar Elm	Fair	10.5		10.5		
2209	Cedar Elm	Fair	14.5		14.5		
2210	Cedar Elm	Fair	17.5		17.5		
2211	Cedar Elm	Fair	11		11		
2212	Cedar Elm	Fair	14.5		14.5		
2213	Cedar Elm	Fair	13		13		
2214	Cedar Elm	Fair	8.5		8.5		
2215	Cedar Elm	Fair	9		9		
2216	Cedar Elm	Fair	12.5		12.5		
2217	Cedar Elm	Fair	10		10		
2218	Cedar Elm	Fair	9.5		9.5		
2219	Live Oak	Good	22		22		
2220	Live Oak	Fair	18		18		
2221	Live Oak	Good	21		21		
2222	Cedar Elm	Fair	14.5		14.5		
2223	Cedar Elm	Fair	8.5		8.5		
2224	Cedar Elm	Fair	12.5		12.5		
2225	Cedar Elm	Fair	10.5		10.5		
2226	Cedar Elm	Fair	12		12		
2227	Cedar Elm	Fair	12		12		
2228	Cedar Elm	Fair	10.5		10.5		
2229	Cedar Elm	Fair	11.5		11.5		
2230	Cedar Elm	Fair	8.5		8.5		
2231	Cedar Elm	Fair	13.5		13.5		
2232	Cedar Elm	Fair	13		13		
2233	Cedar Elm	Fair	8		8		
2234	Cedar Elm	Fair	12.5		12.5		
2235	Cedar Elm	Fair	18.5		18.5		
2236	Cedar Elm	Fair	15		15		
2237	Cedar Elm	Fair	15		15		
2238	Pecan	Fair	10.5		10.5		
2239	Pecan	Fair	22.5		22.5		
2240	Pecan	Fair	10.5		10.5		
2241	Pecan	Good	26.5		26.5		
2242	Pecan	Fair	15.5		15.5		
2243	Pecan	Fair	13		13		
2244	Pecan	Good	19.5		19.5		
2245	Pecan	Good	24.5		24.5		
2246	Pecan	Fair	8.5		8.5		
2247	Cedar Elm	Fair	15.5		15.5		
2248	Cedar Elm	Fair	13		13		
2249	Pecan	Good	25.5		25.5		
2250	Pecan	Fair	18.5		18.5		
2251	Live Oak	Fair	40.5	40.5		Y	Grading
2252	Cedar Elm	Fair	14.5	14.5		Y	Grading
2253	Live Oak	Fair	32	32			Grading
2254	Live Oak	Fair	23	23			Grading
2255	Live Oak	Fair	8	8			Grading
2256	Live Oak	Fair	11.5	11.5			Grading
2257	Live Oak	Fair	13	13			Grading
2258	Live Oak	Fair	8	8			Grading
2259	Live Oak	Fair	8.5	8.5			Grading
2260	Live Oak	Fair	8	8			Grading
2261	Live Oak	Fair	8	8			Grading
2262	Live Oak	Fair	8	8			Grading
2263	Cedar Elm	Fair	10	10			Grading
2264	Live Oak	Fair	14	14			Grading
2265	Live Oak	Fair	16	16			Grading
2266	Live Oak	Fair	12	12	Grading		
2267	Live Oak	Fair	8.5	8.5	Grading		
2268	Live Oak	Fair	16	16	Grading		
2269	Live Oak	Fair	18	18	Grading		
2270	Live Oak	Fair	10	10			ROW / PUE
2271	Live Oak	Fair	10	10			ROW / PUE
2272	Live Oak	Fair	13	13			ROW / PUE
2273	Live Oak	Fair	10.5	10.5			ROW / PUE
2274	Live Oak	Fair	12	12			ROW / PUE
2275	Live Oak	Fair	10	10			ROW / PUE
2276	Live Oak	Fair	13	13			ROW / PUE
2277	Live Oak	Fair	8.5	8.5			ROW / PUE
2278	Live Oak	Fair	9	9			ROW / PUE

TREE NO.	TREE TYPE	TREE CONDITION	TOTAL INCHES	REMOVED (IN)	PROTECTED (IN)	HERITAGE	REASON FOR REMOVAL
2279	Live Oak	Fair	8.5	8.5			ROW / P.U.E
2280	Live Oak	Fair	11		11		
2281	Live Oak	Fair	13.5		13.5		
2282	Live Oak	Fair	12		12		
2283	Live Oak	Fair	8.5		8.5		
2284	Live Oak	Fair	8.5		8.5		
2285	Live Oak	Fair	12		12		
2286	Live Oak	Fair	9.5		9.5		
2287	Live Oak	Fair	9		9		
2288	Live Oak	Fair	9.5		9.5		
2289	Live Oak	Fair	12		12		
2290	Live Oak	Fair	13		13		
2291	Live Oak	Fair	11.5		11.5		
2292	Live Oak	Fair	10.5		10.5		
2293	Live Oak	Fair	9.5		9.5		
2294	Live Oak	Fair	10		10		
2295	Live Oak	Fair	8		8		
2296	Live Oak	Fair	9		9		
2297	Live Oak	Fair	9		9		
2298	Live Oak	Fair	9		9		
2299	Live Oak	Fair	10		10		
2300	Live Oak	Fair	14		14		
2301	Live Oak	Fair	14		14		
2302	Live Oak	Fair	16		16		
2303	Live Oak	Fair	14		14		
2304	Live Oak	Fair	10		10		
2305	Live Oak	Fair	9		9		
2306	Live Oak	Fair	8		8		
2307	Live Oak	Fair	8		8		
2308	Live Oak	Fair	8		8		
2309	Live Oak	Fair	10		10		
2310	Live Oak	Fair	17		17		
2311	Live Oak	Fair	20		20		
2312	Live Oak	Fair	11.5		11.5		
2313	Live Oak	Fair	13		13		
2314	Live Oak	Fair	11.5		11.5		
2315	Live Oak	Fair	12.5		12.5		
2316	Live Oak	Fair	18		18		
2317	Live Oak	Fair	8.5		8.5		
2318	Live Oak	Fair	10.5		10.5		
2319	Live Oak	Fair	9.5		9.5		
2320	Live Oak	Fair	17		17		
2321	Live Oak	Fair	17.5		17.5		
2322	Live Oak	Fair	18.5		18.5		
2323	Live Oak	Good	18		18		
2324	Live Oak	Fair	10.5	10.5			ROW / P.U.E
2325	Live Oak	Fair	10.5	10.5			ROW / P.U.E
2326	Live Oak	Fair	10	10			ROW / P.U.E
2327	Live Oak	Fair	9	9			ROW / P.U.E
2328	Live Oak	Fair	10	10			ROW / P.U.E
2329	Live Oak	Fair	9				
2330	Live Oak	Fair	8.5		8.5		
2331	Live Oak	Fair	11		11		
2332	Live Oak	Fair	13		13		
2333	Live Oak	Poor	8.5		8.5		
2334	Live Oak	Very Poor	8.5		8.5		
2335	Live Oak	Very Poor	10		10		
2336	Live Oak	Fair	9		9		
2337	Live Oak	Fair	9.5		9.5		
2338	Live Oak	Fair	10		10		
2339	Live Oak	Fair	20.5		20.5		
2340	Shin Oak	Fair	13.5	13.5			ROW / P.U.E
2341	Shin Oak	Fair	13	13			ROW / P.U.E
2342	Shin Oak	Fair	13	13			ROW / P.U.E
2343	Shin Oak	Fair	10.5	10.5			ROW / P.U.E
2344	Live Oak	Fair	12.5	12.5			ROW / P.U.E
2345	Live Oak	Fair	9.5	9.5			ROW / P.U.E
2346	Live Oak	Fair	15.5	15.5			ROW / P.U.E
2347	Live Oak	Fair	10.5	10.5			ROW / P.U.E
2348	Live Oak	Fair	9	9			ROW / P.U.E
2349	Live Oak	Fair	13	13			ROW / P.U.E
2350	Live Oak	Fair	16.5	16.5			ROW / P.U.E
2351	Live Oak	Fair	10.5	10.5			ROW / P.U.E
2352	Live Oak	Fair	8.5	8.5			Grading
2353	Live Oak	Fair	9	9			Grading
2355	Live Oak	Fair	11.5	11.5			Grading
2356	Live Oak	Fair	10.5	10.5			Grading
2357	Live Oak	Fair	8	8			Grading
2358	Live Oak	Fair	9	9			Grading
2359	Live Oak	Fair	8.5	8.5			Grading
2360	Live Oak	Fair	32.5	32.5		Y	Grading
2361	Live Oak	Fair	8.5	8.5			Grading
2362	Live Oak	Fair	10	10			Grading
2363	Live Oak	Fair	12	12			Grading
2364	Live Oak	Fair	11	11			Grading
2365	Live Oak	Fair	8	8			Grading
2366	Live Oak	Fair	10.5	10.5			Grading
2367	Live Oak	Fair	12	12			Grading
2368	Live Oak	Fair	17	17			Grading
2369	Live Oak	Fair	19	19			Grading
2370	Live Oak	Fair	13.5	13.5			Grading
2371	Live Oak	Good	21	21			Grading
2372	Live Oak	Fair	15	15			Grading
2373	Live Oak	Fair	10.5	10.5			Grading
2374	Live Oak	Fair	8.5	8.5			Grading
2375	Live Oak	Fair	13.5	13.5			Grading
2376	Live Oak	Fair	10	10			Grading
2377	Live Oak	Fair	15.5	15.5			Grading
2378	Live Oak	Fair	15	15			Grading
2379	Live Oak	Fair	16	16			Grading

TREE NO.	TREE TYPE	TREE CONDITION	TOTAL INCHES	REMOVED (IN)	PROTECTED (IN)	HERITAGE	REASON FOR REMOVAL
2380	Live Oak	Fair	18	18			Grading
2381	Live Oak	Fair	15.5	15.5			Grading
2382	Live Oak	Fair	17	17			Grading
2383	Live Oak	Fair	9	9			Grading
2384	Live Oak	Fair	12	12			Grading
2385	Live Oak	Fair	9.5	9.5			Grading
2386	Live Oak	Fair	8.5	8.5			Grading
2387	Live Oak	Fair	10	10			Grading
2388	Live Oak	Fair	8	8			Grading
2389	Live Oak	Fair	8.5	8.5			Grading
2390	Live Oak	Fair	8.5	8.5			Grading
2391	Live Oak	Fair	9.5	9.5			Grading
2392	Live Oak	Fair	17	17			Grading
2393	Live Oak	Fair	17	17			Grading
2394	Live Oak	Fair	24	24			Grading
2395	Cedar Elm	Fair	13	13			ROW / P.U.E
2396	Cedar Elm	Fair	11.5	11.5			ROW / P.U.E
2397	Live Oak	Fair	23.5	23.5			ROW / P.U.E
2398	Live Oak	Fair	24	24			ROW / P.U.E
2399	Post Oak	Good	16.5	16.5			Grading
2400	Post Oak	Good	16.5	16.5			ROW / P.U.E
2401	Live Oak	Fair	14	14			Grading
2402	Live Oak	Fair	20	20			Grading
2403	Live Oak	Fair	16	16			Grading
2404	Live Oak	Fair	15.5	15.5			Grading
2405	Live Oak	Fair	16.5	16.5			Grading
2406	Live Oak	Fair	10	10			Grading
2407	Live Oak	Fair	11.5	11.5			Grading
2408	Live Oak	Fair	12	12			Grading
2409	Live Oak	Fair	15	15			Grading
2410	Live Oak	Fair	15.5	15.5			Grading
2411	Live Oak	Fair	18	18			Grading
2412	Live Oak	Fair	11.5	11.5			Grading
2413	Live Oak	Poor	8.5	8.5			Grading
2414	Live Oak	Fair	11.5	11.5			Grading
2415	Live Oak	Fair	34	34		Y	Grading
2416	Live Oak	Fair	16	16			Grading
2417	Live Oak	Fair	10	10			Grading
2418	Live Oak	Fair	13	13			Grading
2419	Live Oak	Fair	12.5	12.5			Grading
2420	Live Oak	Fair	13	13			Grading
2421	Live Oak	Poor	9	9			Grading
2422	Live Oak	Fair	8	8			Grading
2423	Live Oak	Fair	12	12			Grading
2424	Live Oak	Fair	24.5	24.5			Grading
2425	Live Oak	Fair	15	15			Grading
2426	Live Oak	Fair	13	13			Grading
2427	Live Oak	Fair	8	8			Grading
2428	Live Oak	Fair	15.5	15.5			Grading
2429	Live Oak	Fair	11.5	11.5			Grading
2430	Live Oak	Fair	9	9			Grading
2431	Live Oak	Fair	12	12			Grading
2432	Live Oak	Fair	12.5	12.5			Grading
2433	Live Oak	Fair	13	13			Grading
2434	Live Oak	Fair	13	13			Grading
2435	Live Oak	Fair	15.5	15.5			Grading
2436	Live Oak	Fair	16	16			Grading
2437	Live Oak	Fair	19.5	19.5			Grading
2438	Live Oak	Fair	18.5	18.5			Grading
2439	Live Oak	Fair	14	14			Grading
2440	Live Oak	Fair	20	20			Grading
2441	Live Oak	Fair	17.5	17.5			Grading
2442	Cedar Elm	Fair	8.5		8.5		ROW / P.U.E
2443	Cedar Elm	Fair	11.5	11.5			ROW / P.U.E
2444	Cedar Elm	Fair	10	10			ROW / P.U.E
2445	Cedar Elm	Fair	13.5		13.5		ROW / P.U.E
2446	Cedar Elm	Fair	13		13		ROW / P.U.E
2447	Pecan	Fair	17	17			WQ/DET
2448	Cedar Elm	Fair	11	11			WQ/DET
2449	Cedar Elm	Fair	13	13			WQ/DET
2451	Pecan	Fair	10		10		
2452	Cedar Elm	Fair	9		9		
2453	Cedar Elm	Fair	11		11		
2454	Cedar Elm	Fair	9		9		
2455	Cedar Elm	Good	14.5		14.5		
2456	Pecan	Fair	12		12		
2457	Cedar Elm	Fair	14.5		14.5		
2458	Cedar Elm	Fair	10		10		
2459	Cedar Elm	Fair	10		10		
2460	Cedar Elm	Fair	8.5		8.5		
2461	Cedar Elm	Fair	9		9		
2462	Cedar Elm	Fair	8		8		
2463	Cedar Elm	Fair	9.5		9.5		
2464	Live Oak	Fair	23		23		
2465	Pecan	Fair	19.5		19.5		
2466	Pecan	Fair	20		20		
2467	Cedar Elm	Fair	18		18		
2468	Cedar Elm	Fair	9		9		
2469	Cedar Elm	Fair	9		9		
2470	Cedar Elm	Fair	13.5		13.5		
2471	Cedar Elm	Fair	10		10		
2472	Cedar Elm	Fair	9		9		
2473	Cedar Elm	Fair	11		11		
2474	Cedar Elm	Fair	12		12		
2475	Cedar Elm	Fair	17.5		17.5		
2476	Cedar Elm	Very Poor	18.5		18.5		
2477	Cedar Elm	Fair	13.5		13.5		
2478	Pecan	Good	19		19		
2479	Cedar Elm	Fair	10.5		10.5		
2480	Cedar Elm	Fair	14.5		14.5		

TREE NO.	TREE TYPE	TREE CONDITION	TOTAL INCHES	REMOVED (IN)	PROTECTED (IN)	HERITAGE	REASON FOR REMOVAL
2481	Cedar Elm	Fair	16.5		16.5		
2482	Cedar Elm	Fair	10.5		10.5		
2483	Honey locust	Fair	16.5		16.5		
2484	Cedar Elm	Fair	10		10		
2485	Cedar Elm	Fair	9		9		
2486	Cedar Elm	Fair	15.5		15.5		
2487	Cedar Elm	Fair	12		12		
2488	Cedar Elm	Good	20		20		
2489	Cedar Elm	Fair	10		10		
2490	Live Oak	Fair	13		13		
2491	Live Oak	Fair	8.5		8.5		
2492	Cedar Elm	Fair	8		8		
2493	Cedar Elm	Fair	16.5		16.5		
2494	Cedar Elm	Poor	13		13		
2495	Cedar Elm	Fair	16		16		
2496	Cedar Elm	Fair	18.5		18.5		
2497	Cedar Elm	Fair	13		13		
2498	Cedar Elm	Fair	9.5		9.5		
2499	Cedar Elm	Fair	18		18		
2500	Cedar Elm	Fair	10		10		
2501	Red Oak	Fair	9	9			Grading
2502	Red Oak	Fair	8	8			Grading
2503	Cedar Elm	Fair	10		10		
2504	Cedar Elm	Fair	10.5	10.5			ROW / P.U.E
2505	Cedar Elm	Fair	8	8			ROW / P.U.E
2506	Pecan	Fair	10		10		
2507	Pecan	Fair	16		16		
2508	Gum Bumelia	Fair	9.5		9.5		
2509	Red Oak	Very Poor	18.5		18.5		
2510	Black Willow	Fair	10		10		
2511	Green Ash	Fair	19		19		
2512	Green Ash	Fair	14.5		14.5		
2513	Green Ash	Fair	12		12		
2514	American Elm	Fair	19		19		
2515	Red Oak	Poor	13.5		13.5		
2516	Red Oak	Fair	12.5		12.5		
2517	Red Oak	Fair	10.5		10.5		
2518	Red Oak	Fair	9.5		9.5		
2519	Red Mulberry	Fair	9.5		9.5		
2520	Red Oak	Fair	11		11		
2521	Red Oak	Fair	13.5		13.5		
2522	Red Oak	Fair	10		10		
2523	Black Walnut	Fair	9		9		
2524	Black Walnut	Fair	8.5		8.5		
2525	Black Walnut	Fair	12		12		
2526	Black Walnut	Fair	14		14		
2527	Cedar Elm	Fair	8		8		
2528	American Elm	Fair	13.5		13.5		
2529	Live Oak	Fair	29.5		29.5	Y	
2530	Red Oak	Fair	10.5		10.5		
2531	Red Oak	Fair	11.5		11.5		
2532	Red Oak	Fair	13.5		13.5		
2533	Live Oak	Fair	32		32	Y	
2534	Red Oak	Fair	9		9		
2535	Live Oak	Fair	16.5		16.5		
2536	Live Oak	Fair	23.5		23.5		
2537	Live Oak	Fair	22		22		
2538	Live Oak	Fair	20.5		20.5		
2539	Cedar Elm	Fair	15		15		
2540	Red Oak	Fair	9		9		
2541	Live Oak	Poor	14		14		
2542	Live Oak	Poor	25.5		25.5		
2543	Black Walnut	Fair	13.5		13.5		
2544	Black Walnut	Fair	10		10		
2545	Live Oak	Fair	14		14		
2546	scarpment cher	Fair	8.5		8.5		
2547	Cedar Elm	Fair	12.5		12.5		
2548	Red Oak	Fair	13		13		
2549	Live Oak	Fair	21.5		21.5		
2550	Live Oak	Fair	22.5		22.5		
2551	Live Oak	Fair	16.5		16.5		
2552	Live Oak	Fair	18		18		
2553	Live Oak	Fair	19.5		19.5		
2554	Black Walnut	Fair	9.5		9.5		
2555	American Elm	Fair	8.5		8.5		
2556	Red Oak	Fair	18.5		18.5		
2557	Live Oak	Fair	20.5		20.5		
2558	Live Oak	Fair	20		20		
2559	Cedar Elm	Good	21		21		
2560	Live Oak	Fair	15.5		15.5		
2561	Cedar Elm	Good	23.5		23.5		
2562	Red Oak	Fair	9		9		
2563	Red Oak	Fair	10.5		10.5		
2564	Black Walnut	Fair	11		11		
2565	Red Oak	Fair	19.5		19.5		
2566	Black Walnut	Fair	10		10		
2567	Red Oak	Fair	15.5		15.5		
2568	Black Walnut	Fair	11.5		11.5		
2569	Live Oak	Fair	27		27	Y	
2570	Live Oak	Fair	20.5		20.5		
2571	Red Oak	Fair	13		13		
2572	Live Oak	Fair	14.5		14.5		
2573	Live Oak	Fair	19		19		
2574	Live Oak	Fair	24		24		
2575	Live Oak	Fair	22		22		
2576	Live Oak	Good	28.5		28.5	Y	
2577	Cedar Elm	Fair	18.5		18.5		
2578	Black Walnut	Fair	10.5		10.5		
2579	Cedar Elm	Fair	8.5		8.5		
2580	Live Oak	Fair	36		36	Y	

TREE NO.	TREE TYPE	TREE CONDITION	TOTAL INCHES	REMOVED (IN)	PROTECTED (IN)	HERITAGE	REASON FOR REMOVAL
2581	Live Oak	Fair	28.5		28.5	Y	
2582	Red Oak	Fair	8.5		8.5		
2583	Live Oak	Fair	17.5		17.5		
2584	Live Oak	Fair	17		17		
2585	Live Oak	Fair	20		20		
2586	Live Oak	Very Poor	14		14		
2587	Red Oak	Fair	8		8		
2588	Red Oak	Fair	13		13		
2589	Red Oak	Fair	10.5		10.5		
2590	Live Oak	Fair	11.5		11.5		
2591	Live Oak	Fair	18.5		18.5		
2592	Live Oak	Fair	22.5		22.5		
2593	Red Mulberry	Fair	8		8		
2594	Red Oak	Fair	14		14		
2595	Live Oak	Poor	18		18		
2596	Red Oak	Fair	19.5		19.5		
2597	Red Oak	Fair	18		18		
2598	Red Oak	Poor	14.5		14.5		
2599	Red Oak	Fair	13		13		
2600	Red Oak	Fair	14		14		
2601	Red Oak	Fair	11.5		11.5		
2602	Red Oak	Fair	10.5		10.5		
2603	Red Oak	Fair	15		15		
2604	Live Oak	Very Poor	8		8		
2605	Red Oak	Fair	13		13		
2606	Red Oak	Poor	10		10		
2607	Black Walnut	Fair	11		11		
2608	Cedar Elm	Fair	13		13		
2609	Live Oak	Fair	24		24		
2611	Live Oak	Fair	22.5		22.5		
2612	Live Oak	Fair	12.5		12.5		
2613	Live Oak	Good	29		29	Y	
2614	Red Oak	Fair	17		17		
2615	Live Oak	Fair	21.5		21.5		
2616	Cedar Elm	Fair	12.5		12.5		
2617	Cedar Elm	Very Poor	14.5		14.5		
2618	Live Oak	Fair	23.5		23.5		
2619	Cedar Elm	Fair	14		14		
2620	Live Oak	Fair	19		19		
2621	Cedar Elm	Fair	17		17		
2622	Live Oak	Fair	10.5		10.5		
2623	Live Oak	Fair	16		16		
2624	Cedar Elm	Fair	16		16		
2625	Live Oak	Fair	16		16		
2626	Live Oak	Fair	15.5		15.5		
2627	Live Oak	Fair	11.5		11.5		
2628	Live Oak	Fair	20		20		
2629	Live Oak	Fair	13		13		
2630	Live Oak	Fair	13.5		13.5		
2631	Red Oak	Fair	8		8		
2632	Live Oak	Fair	16		16		
2633	Live Oak	Fair	22.5		22.5		
2634	Live Oak	Fair	15		15		
2635	Live Oak	Fair	13.5		13.5		
2636	Cedar Elm	Good	18.5		18.5		
2637	Live Oak	Fair	15.5		15.5		
2638	Live Oak	Fair	11		11		
2639	Live Oak	Fair	23.5		23.5		
2640	Cedar Elm	Fair	21.5		21.5		
2641	Live Oak	Fair	22		22		
2642	Cedar Elm	Fair	15		15		
2643	Live Oak	Fair	19		19		
2644	Live Oak	Fair	18		18		
2645	Cedar Elm	Fair	16.5		16.5		
2646	Red Oak	DDI	8.5		8.5		
2647	Live Oak	Fair	12.5		12.5		
2648	Red Oak	Fair	13.5		13.5		
2649	Live Oak	Poor	8		8		
2650	Live Oak	Fair	8.5		8.5		
2651	Live Oak	Fair	8		8		
2652	Live Oak	Fair	8		8		
2653	Red Oak	Fair	8		8		
2654	Live Oak	Fair	14.5		14.5		
2655	Live Oak	Fair	20		20		
2656	Live Oak	Fair	9		9		
2657	Live Oak	Fair	8.5		8.5		
2658	Red Oak	Poor	8		8		
2659	Red Oak	Very Poor	9.5		9.5		
2660	Pecan	Fair	10.5		10.5		
2661	Live Oak	Fair	16		16		
2662	Red Oak	Fair	10		10		
2663	Red Oak	Fair	10		10		
2664	Red Oak	Fair	9		9		
2665	Live Oak	Fair	12.5		12.5		
2666	Live Oak	Fair	20.5		20.5		
2668	Live Oak	Fair	14.5		14.5		
2669	Live Oak	Fair	10		10		
2670	Live Oak	Fair	8		8		
2671	Red Oak	Fair	10		10		
2672	Live Oak	Fair	19.5		19.5		
2673	Live Oak	Fair	9.5		9.5		
2674	Live Oak	Fair	13.5		13.5		
2675	Live Oak	Very Poor	15.5		15.5		
2676	Red Oak	Very Poor	10.5		10.5		
2677	Red Oak	Fair	12.5		12.5		
2678	Live Oak	Poor	13		13		
2679	Live Oak	Fair	14.5		14.5		
2680	Live Oak	Fair	12		12		
2681	Live Oak	Fair	8.5		8.5		
2682	Cedar Elm	Fair	14.5		14.5		

TREE NO.	TREE TYPE	TREE CONDITION	TOTAL INCHES	REMOVED (IN)	PROTECTED (IN)	HERITAGE	REASON FOR REMOVAL
2683	Cedar Elm	Fair	14.5		14.5		
2684	Black Willow	Fair	9		9		
2685	Black Willow	Fair	9		9		
2686	Live Oak	Fair	8.5		8.5		
2687	Live Oak	Fair	11.5		11.5		
2688	Live Oak	Fair	10.5		10.5		
2689	Red Oak	Fair	11		11		
2690	Red Oak	Fair	9.5		9.5		
2691	Live Oak	Fair	29		29	Y	
2692	Red Oak	Fair	8.5		8.5		
2693	Red Oak	Fair	9		9		
2694	Red Oak	Very Poor	8.5		8.5		
2695	Live Oak	Fair	9		9		
2696	Live Oak	Fair	8		8		
2697	Live Oak	Fair	8		8		
2698	Red Oak	Fair	9		9		
2699	Live Oak	Poor	10	10			ROW/PUE
2700	Live Oak	Fair	8.5		8.5		
2702	Red Oak	Very Poor	9.5		9.5		
2703	Live Oak	Fair	8	8			ROW / PUE
2704	Live Oak	Fair	8	8			ROW / PUE
2705	Live Oak	Fair	9	9			ROW / PUE
2706	Live Oak	Fair	8	8			WQ/DET
2707	Live Oak	Fair	15	15			WQ/DET
2708	Live Oak	Fair	13.5	13.5			WQ/DET
2709	Live Oak	Fair	10.5	10.5			WQ/DET
2710	Live Oak	Fair	16	16			WQ/DET
2711	Red Oak	Fair	8.5	8.5			WQ/DET
2712	Live Oak	Fair	8	8			WQ/DET
2713	Live Oak	Fair	10	10			WQ/DET
2714	Live Oak	Fair	11.5	11.5			WQ/DET
2715	Live Oak	Fair	12	12			WQ/DET
2716	Live Oak	Fair	10.5	10.5			WQ/DET
2717	Live Oak	Fair	9.5	9.5			WQ/DET
2718	Live Oak	Fair	11	11			WQ/DET
2719	Live Oak	Fair	8	8			WQ/DET
2720	Live Oak	Fair	8	8			WQ/DET
2721	Live Oak	Fair	8.5	8.5			WQ/DET
2722	Live Oak	Fair	11	11			WQ/DET
2723	Live Oak	Fair	10	10			WQ/DET
2724	Live Oak	Fair	24	24			WQ/DET
2725	Live Oak	Fair	20.5	20.5			WQ/DET
2726	Live Oak	Fair	25	25			WQ/DET
2727	Live Oak	Fair	24.5	24.5			WQ/DET
2728	Live Oak	Fair	15	15			WQ/DET
2729	Live Oak	Fair	17	17			WQ/DET
2730	Live Oak	Poor	15	15			WQ/DET
2731	Live Oak	Fair	8.5	8.5			WQ/DET
2732	Live Oak	Fair	15.5	15.5			WQ/DET
2733	Live Oak	Fair	8	8			WQ/DET
2734	Live Oak	Fair	10.5	10.5			WQ/DET
2735	Cedar Elm	Fair	15	15			WQ/DET
2736	Cedar Elm	Fair	14.5	14.5			WQ/DET
2737	Cedar Elm	Fair	8	8			WQ/DET
2738	Cedar Elm	Fair	11	11			WQ/DET
2739	Live Oak	Fair	12	12			WQ/DET
2740	Live Oak	Fair	15	15			WQ/DET
2741	Live Oak	Fair	9		9		
2742	Live Oak	Fair	11		11		
2743	Live Oak	Fair	8		8		
2744	Live Oak	Fair	9		9		
2746	Live Oak	Poor	8.5		8.5		
2747	Red Oak	Fair	9		9		
2748	Live Oak	Fair	8		8		
2749	Live Oak	Fair	8		8		
2750	Live Oak	Fair	8	8			WQ/DET
2751	Live Oak	Fair	8.5	8.5			WQ/DET
2752	Live Oak	Fair	8	8			WQ/DET
2753	Live Oak	Fair	8.5		8.5		
2754	Live Oak	Fair	8.5		8.5		
2755	Live Oak	Fair	10		10		
2756	Red Oak	Fair	8.5		8.5		
2757	Live Oak	Fair	10	10			WQ/DET
2758	Red Oak	Fair	9		9		
2759	Live Oak	Fair	8.5		8.5		
2760	Live Oak	Fair	8		8		
2761	Live Oak	Fair	9		9		
2762	Live Oak	Fair	8.5		8.5		
2763	Red Oak	Fair	11.5		11.5		
2764	Live Oak	Fair	10		10		
2765	Live Oak	Fair	10		10		
2766	Live Oak	Fair	8		8		
2767	Red Oak	Fair	8.5		8.5		
2768	Live Oak	Fair	9		9		
2769	Live Oak	Fair	9		9		
2770	Live Oak	Fair	8.5		8.5		
2771	Red Oak	Fair	9		9		
2772	Live Oak	Fair	9		9		
2773	Live Oak	Fair	9		9		
2774	Live Oak	Fair	8		8		
2775	Live Oak	Fair	8.5		8.5		
2776	Red Oak	Fair	9		9		
2777	Live Oak	Fair	11.5		11.5		
2778	Live Oak	Fair	10		10		
2779	Live Oak	Fair	11		11		
2780	Red Oak	Very Poor	8.5		8.5		
2781	Red Oak	Very Poor	8.5		8.5		
2782	Live Oak	Fair	20		20		
2783	Live Oak	Fair	11.5		11.5		
2784	Live Oak	Fair	8.5		8.5		

TREE NO.	TREE TYPE	TREE CONDITION	TOTAL INCHES	REMOVED (IN)	PROTECTED (IN)	HERITAGE	REASON FOR REMOVAL
2785	Live Oak	Fair	9		9		
2786	Live Oak	Fair	8		8		
2787	Live Oak	Fair	9	9			Utilities
2788	Live Oak	Fair	10		10		
2789	Live Oak	Fair	8.5	8.5			Utilities
2790	Live Oak	Fair	9	9			Utilities
2791	Live Oak	Fair	8.5	8.5			Utilities
2792	Live Oak	Fair	8	8			Utilities
2793	Live Oak	Fair	9	9			Utilities
2794	Live Oak	Fair	8	8			Utilities
2795	Live Oak	Fair	9.5		9.5		
2796	Red Oak	Fair	8		8		
2797	Live Oak	Fair	8		8		
2798	Live Oak	Fair	9		9		
2799	Live Oak	Fair	8.5		8.5		
2800	Red Oak	Fair	9.5		9.5		
2801	Red Oak	Fair	11.5		11.5		
2802	Live Oak	Fair	9		9		
2803	Live Oak	Fair	11.5		11.5		
2804	Live Oak	Fair	9.5		9.5		
2805	Live Oak	Fair	8		8		
2806	Live Oak	Fair	11		11		
2807	Live Oak	Fair	8		8		
2808	Live Oak	Fair	10.5		10.5		
2809	Live Oak	Fair	8.5		8.5		
2810	Live Oak	Fair	8		8		
2811	Live Oak	Fair	9.5		9.5		
2812	Live Oak	Fair	11		11		
2813	Live Oak	Fair	9		9		
2814	Red Oak	Fair	10		10		
2815	Live Oak	Fair	13.5		13.5		
2816	Cedar Elm	Fair	14		14		
2817	Cedar Elm	Fair	14		14		
2818	Post Oak	Fair	18		18		
2819	Live Oak	Fair	9.5		9.5		
2820	Live Oak	Fair	8.5		8.5		
2821	Live Oak	Fair	9		9		
2822	Live Oak	Fair	8	8			Utilities
2823	Live Oak	Fair	14		14		
2824	Live Oak	Fair	8		8		
2825	Red Oak	Fair	12		12		
2826	Live Oak	Fair	12.5		12.5		
2827	Live Oak	Fair	13.5		13.5		
2828	Live Oak	Fair	16.5		16.5		
2829	Live Oak	Fair	8.5		8.5		
2830	Live Oak	Fair	10.5		10.5		
2831	Live Oak	Fair	13		13		
2832	Live Oak	Fair	10.5		10.5		
2833	Live Oak	Fair	8		8		
2834	Live Oak	Fair	15		15		
2835	Live Oak	Fair	9.5		9.5		
2836	Live Oak	Fair	9		9		
2837	Live Oak	Fair	8		8		
2838	Red Oak	Very Poor	10		10		
2839	Ashe Juniper	Good	15.5		15.5		
2840	Live Oak	Fair	8		8		
2841	Live Oak	Fair	8		8		
2842	Live Oak	Fair	8		8		
2843	Live Oak	Fair	8		8		
2844	Live Oak	Fair	8		8		
2845	Live Oak	Fair	8.5		8.5		
2846	Live Oak	Fair	8.5		8.5		
2847	Live Oak	Fair	8		8		
2848	Live Oak	Fair	8		8		
2849	Live Oak	Fair	8		8		
2850	Live Oak	Fair	8		8		
2851	Live Oak	Fair	8		8		
2852	Live Oak	Fair	9		9		
2853	Live Oak	Fair	9		9		
2854	Live Oak	Fair	9		9		
2855	Live Oak	Fair	8		8		
2856	Red Oak	Very Poor	8		8		
2857	Red Oak	Very Poor	8		8		
2858	Live Oak	Fair	8		8		
2859	Live Oak	Fair	8.5		8.5		
2860	Live Oak	Fair	8		8		
2861	Live Oak	Fair	8		8		
2862	Live Oak	Fair	10.5		10.5		
2863	Live Oak	Fair	8.5		8.5		
2864	Ashe Juniper	Fair	13.5		13.5		
2865	Live Oak	Fair	9.5	9.5			Utilities
2866	Live Oak	Fair	9	9			Utilities
2867	Live Oak	Fair	9.5	9.5			Utilities
2868	Live Oak	Fair	9		9		
2869	Live Oak	Fair	8		8		
2870	Live Oak	Fair	10		10		
2871	Live Oak	Fair	8		8		
2872	Live Oak	Fair	9		9		
2873	Live Oak	Fair	9		9		
2874	Live Oak	Fair	11		11		
2875	Live Oak	Fair	14.5		14.5		
2876	Live Oak	Fair	11		11		
2877	Live Oak	Good	17.5		17.5		
2878	Live Oak	Fair	13.5		13.5		
2879	Live Oak	Fair	8.5		8.5		
2880	Cedar Elm	Fair	9.5		9.5		
2881	Cedar Elm	Fair	8.5		8.5		
2882	Live Oak	Fair	9		9		
2883	Live Oak	Fair	16.5	16.5			Utilities
2884	Cedar Elm	Fair	8.5		8.5		

TREE NO.	TREE TYPE	TREE CONDITION	TOTAL INCHES	REMOVED (IN)	PROTECTED (IN)	HERITAGE	REASON FOR REMOVAL
2885	Cedar Elm	Fair	9	9			Utilities
2886	Live Oak	Fair	16	16			Utilities
2887	Cedar Elm	Fair	9				
2888	Live Oak	Fair	14.5		9		
2889	Live Oak	Fair	21.5		14.5		
2890	Live Oak	Fair	13		21.5		
2891	Live Oak	Fair	11		13		
2892	Live Oak	Fair	10		11		
2893	Live Oak	Fair	8.5		10		
2894	Live Oak	Fair	10.5		8.5		
2895	Live Oak	Fair	8.5		10.5		
2896	Live Oak	Fair	10.5		8.5		
2897	Live Oak	Fair	13		10.5		
2898	Live Oak	Fair	8		13		
2899	Cedar Elm	Fair	10	10	8		Utilities
2900	Live Oak	Fair	10				
2901	Live Oak	Fair	10.5	10.5			Utilities
2902	Live Oak	Fair	8.5		8.5		
2903	Live Oak	Very Poor	12.5		12.5		
2904	Live Oak	Fair	13		13		
2905	Live Oak	Fair	10		10		
2906	Live Oak	Fair	9.5		9.5		
2907	Live Oak	Fair	13		13		
2908	Live Oak	Fair	19		19		
2909	Live Oak	Fair	13.5		13.5		
2910	Live Oak	Fair	10.5		10.5		
2911	Live Oak	Fair	11.5		11.5		
2912	Live Oak	Fair	8		8		
2913	Live Oak	Fair	16.5		16.5		
2914	Live Oak	Fair	14.5		14.5		
2915	Live Oak	Fair	12.5		12.5		
2916	Live Oak	Fair	12		12		
2917	Live Oak	Fair	12.5		12.5		
2918	Live Oak	Fair	14		14		
2919	Live Oak	Fair	9.5		9.5		
2920	Live Oak	Fair	8.5		8.5		
2921	Live Oak	Fair	11		11		
2922	Live Oak	Very Poor	24.5		24.5		
2923	Live Oak	Fair	11		11		
2924	Live Oak	Fair	13.5		13.5		
2925	Live Oak	Fair	10.5		10.5		
2926	Live Oak	Fair	9.5		9.5		
2927	Live Oak	Fair	9.5		9.5		
2928	Live Oak	Fair	8		8		
2929	Live Oak	Fair	9		9		
2930	Live Oak	Fair	11		11		
2931	Live Oak	Poor	10		10		
2932	Live Oak	Poor	9		9		
2933	Ashe Juniper	Good	18		18		
2934	Ashe Juniper	Good	16.5		16.5		
2935	Live Oak	Fair	17		17		
2936	Live Oak	Fair	13.5		13.5		
2937	Live Oak	Fair	10		10		
2938	Live Oak	Fair	12.5		12.5		
2939	Live Oak	Fair	22.5		22.5		
2940	Live Oak	Fair	15.5		15.5		
2941	Live Oak	Fair	14		14		
2942	Cedar Elm	Fair	10.5		10.5		
2943	Ashe Juniper	Fair	16.5		16.5		
2947	Live Oak	Fair	9		9		
2948	Live Oak	Fair	10		10		
2949	Live Oak	Fair	8.5		8.5		
2950	Live Oak	Fair	8		8		
2951	Live Oak	Fair	9		9		
2952	Live Oak	Fair	11		11		
2953	Live Oak	Fair	8.5		8.5		
2954	Red Oak	Fair	10		10		
2955	Live Oak	Fair	8		8		
2956	Live Oak	Fair	18.5		18.5		
2957	Live Oak	Fair	24		24		
2958	Red Oak	Fair	8		8		
2959	Live Oak	Fair	9.5		9.5		
2960	Live Oak	Fair	9		9		
2961	Live Oak	Fair	10		10		
2962	Live Oak	Fair	12.5		12.5		
2963	Live Oak	Fair	14		14		
2964	Red Oak	Fair	8		8		
2965	Live Oak	Fair	9		9		
2966	Live Oak	Fair	8.5		8.5		
2967	Live Oak	Fair	8.5		8.5		
2970	Live Oak	Fair	8.5		8.5		
2971	Live Oak	Fair	9.5		9.5		
2972	Live Oak	Fair	8		8		
2973	Live Oak	Fair	8		8		
2974	Live Oak	Fair	25		25		
2975	Live Oak	Fair	18		18		
2976	Live Oak	Fair	18		18		
2977	Live Oak	Fair	23		23		
2978	Live Oak	Very Poor	13.5		13.5		
2979	Live Oak	Very Poor	14.5		14.5		
2980	Live Oak	Very Poor	9		9		
2981	Live Oak	Fair	10.5		10.5		
2982	Red Oak	Fair	9.5		9.5		
2983	Live Oak	Fair	8		8		
2984	Live Oak	Fair	11		11		
2985	Live Oak	Poor	9		9		
2986	Live Oak	Fair	9		9		
2987	Live Oak	Fair	9		9		
2988	Live Oak	Fair	8		8		
2989	Live Oak	Fair	11.5		11.5		

TREE NO.	TREE TYPE	TREE CONDITION	TOTAL INCHES	REMOVED (IN)	PROTECTED (IN)	HERITAGE	REASON FOR REMOVAL
2990	Live Oak	Fair	8		8		
2991	Live Oak	Fair	8		8		
2992	Live Oak	Fair	13.5		13.5		
2993	Live Oak	Poor	11		11		
2994	Live Oak	Fair	12.5		12.5		
2995	Live Oak	Very Poor	11		11		
2996	Live Oak	Fair	12		12		
2997	Live Oak	Fair	9.5		9.5		
2998	Live Oak	Fair	8		8		
2999	Live Oak	Fair	9		9		
3000	Live Oak	Fair	8.5		8.5		
3401	Cedar Elm	Fair	20.5		20.5		
3402	Live Oak	Fair	22.5		22.5		
3403	Cedar Elm	Fair	14.5		14.5		
3404	Cedar Elm	Fair	15		15		
3405	Cedar Elm	Fair	14.5		14.5		
3406	Cedar Elm	Fair	17		17		
3407	Cedar Elm	Good	23.5		23.5		
3408	Pecan	Excellent	35		35	Y	
3409	Cedar Elm	Fair	12.5		12.5		
3410	Cedar Elm	Fair	15		15		
3411	Gum Bumelia	Very Poor	16		16		
3412	Pecan	Fair	12.5		12.5		
3413	Pecan	Fair	12		12		
3414	Pecan	Good	18.5		18.5		
3415	Pecan	Fair	23.5		23.5		
3416	Pecan	Fair	9.5		9.5		
3417	Pecan	Fair	12.5		12.5		
3418	Pecan	Fair	8.5		8.5		
3419	Pecan	Fair	11.5		11.5		
3420	Pecan	Fair	9		9		
3421	Pecan	Fair	12		12		
3422	Pecan	Fair	10.5		10.5		
3423	Cedar Elm	Fair	8		8		
3424	Pecan	Fair	12.5		12.5		
3425	Pecan	Fair	12.5		12.5		
3426	Pecan	Fair	10.5		10.5		
3427	Pecan	Very Poor	11		11		
3428	Pecan	Fair	10		10		
3429	Pecan	Fair	10.5		10.5		
3430	Pecan	Fair	11		11		
3431	Pecan	Fair	10		10		
3432	Pecan	Good	32		32	Y	
3433	Pecan	Fair	8.5		8.5		
3434	Cedar Elm	Fair	9.5		9.5		
3435	Cedar Elm	Fair	11.5		11.5		
3436	Pecan	Fair	9		9		
3437	Pecan	Fair	8.5		8.5		
3438	Cedar Elm	Fair	9.5		9.5		
3439	Pecan	Fair	8.5		8.5		
3440	Cedar Elm	Fair	10		10		
3441	Cedar Elm	Fair	10		10		
3442	Pecan	Fair	8		8		
3443	Pecan	Fair	10		10		
3444	Cedar Elm	Fair	9.5		9.5		
3445	Pecan	Fair	13.5		13.5		
3446	Cedar Elm	Fair	10.5		10.5		
3447	Cedar Elm	Fair	17		17		
3448	Cedar Elm	Fair	10.5		10.5		
3449	Cedar Elm	Fair	9.5		9.5		
3450	Cedar Elm	Fair	9		9		
3451	Cedar Elm	Fair	14.5		14.5		
3452	Cedar Elm	Fair	8.5		8.5		
3453	Cedar Elm	Fair	14		14		
3454	Cedar Elm	Fair	11.5		11.5		
3455	Cedar Elm	Fair	12.5		12.5		
3456	Cedar Elm	Poor	10		10		
3457	Live Oak	Fair	21.5		21.5		
3458	Cedar Elm	Fair	22		22		
3459	Cedar Elm	Fair	10.5		10.5		
3460	Cedar Elm	Fair	8		8		
3461	Cedar Elm	Fair	10.5		10.5		
3462	Cedar Elm	Fair	8.5		8.5		
3463	Live Oak	Fair	13.5		13.5		
3464	Live Oak	Fair	14		14		
3465	Live Oak	Fair	12		12		
3466	Live Oak	Fair	13		13		
3467	Live Oak	Fair	10		10		
3468	Live Oak	Fair	8		8		
3469	Live Oak	Fair	15.5		15.5		
3470	Live Oak	Fair	12		12		
3471	Live Oak	Fair	13		13		
3472	Live Oak	Fair	12.5		12.5		
3473	Live Oak	Very Poor	12		12		
3474	Live Oak	Fair	15		15		
3476	Live Oak	Fair	12		12		
3477	Live Oak	Fair	9		9		
3478	Live Oak	Fair	10		10		
3479	Live Oak	Fair	9.5		9.5		
3480	Live Oak	Fair	10.5		10.5		
3481	Live Oak	Fair	8.5		8.5		
3482	Live Oak	Fair	13		13		
3483	Live Oak	Fair	11.5		11.5		
3484	Live Oak	Fair	9		9		
3485	Live Oak	Fair	12		12		
3486	Live Oak	Fair	11.5		11.5		
3487	Live Oak	Fair	11		11		
3488	Live Oak	Fair	21.5		21.5		
3489	Live Oak	Fair	25		25		
3490	Live Oak	Fair	11		11		

TREE NO.	TREE TYPE	TREE CONDITION	TOTAL INCHES	REMOVED (IN)	PROTECTED (IN)	HERITAGE	REASON FOR REMOVAL
3491	Live Oak	Fair	22.5		22.5		
3492	Live Oak	Fair	12.5		12.5		
3493	Live Oak	Fair	13		13		
3494	Live Oak	Fair	10.5		10.5		
3495	Live Oak	Fair	12		12		
3496	Live Oak	Fair	10		10		
3497	Live Oak	Fair	13.5		13.5		
3498	Live Oak	Fair	8.5		8.5		
3499	Live Oak	Fair	11.5		11.5		
3500	Post Oak	Fair	11		11		
3501	Live Oak	Fair	16	16			ROW / PUE
3502	Live Oak	Fair	17.5	17.5			ROW / PUE
3503	Live Oak	Fair	13	13			ROW / PUE
3504	Live Oak	Poor	11.5	11.5			ROW / PUE
3505	Live Oak	Fair	13.5	13.5			ROW / PUE
3506	Live Oak	Fair	12	12			ROW / PUE
3507	Live Oak	Fair	15.5	15.5			ROW / PUE
3508	Live Oak	Fair	17.5	17.5			ROW / PUE
3509	Live Oak	Fair	8	8			ROW / PUE
3510	Live Oak	Fair	11.5	11.5			ROW / PUE
3511	Live Oak	Fair	8	8			ROW / PUE
3512	Live Oak	Fair	15		15		
3513	Live Oak	Very Poor	8.5		8.5		
3514	Live Oak	Poor	12		12		
3515	Live Oak	Fair	8		8		
3516	Live Oak	Fair	14		14		
3517	Live Oak	Poor	12		12		
3518	Live Oak	Poor	12.5		12.5		
3519	Cedar Elm	Fair	9.5		9.5		
3520	Live Oak	Fair	19		19		
3521	Live Oak	Fair	10.5		10.5		
3522	Live Oak	Fair	10.5		10.5		
3523	Live Oak	Fair	12.5		12.5		
3524	Live Oak	Fair	12.5		12.5		
3525	Live Oak	Fair	9		9		
3526	Live Oak	Fair	14.5	14.5			ROW / PUE
3527	Live Oak	Fair	13.5		13.5		
3528	Live Oak	Fair	16.5		16.5		
3529	Live Oak	Fair	13.5		13.5		
3530	Live Oak	Fair	11		11		
3531	Live Oak	Fair	12	12			ROW / PUE
3532	Live Oak	Fair	8.5	8.5			ROW / PUE
3533	Live Oak	Fair	15		15		
3534	Live Oak	Fair	17		17		
3535	Live Oak	Fair	14		14		
3536	Live Oak	Fair	10.5		10.5		
3537	Live Oak	Fair	12.5		12.5		
3538	Live Oak	Fair	16.5		16.5		
3539	Live Oak	Fair	10.5		10.5		
3540	Live Oak	Fair	10.5		10.5		
3541	Live Oak	Fair	16.5		16.5		
3542	Live Oak	Fair	12.5		12.5		
3543	Honey Locust	Fair	8		8		
3544	Pecan	Poor	14		14		
3545	Pecan	Poor	15.5		15.5		
3546	Pecan	Poor	10.5		10.5		
3547	Pecan	Poor	17		17		
3548	Pecan	Poor	16		16		
3549	Pecan	Poor	15	15			ROW / PUE
3550	Pecan	Poor	11.5	11.5			ROW / PUE
3551	Cedar Elm	Fair	8.5		8.5		
3552	Cedar Elm	Fair	9.5		9.5		
3553	Live Oak	Fair	12.5		12.5		
3554	Cedar Elm	Fair	8.5		8.5		
3555	Live Oak	Fair	20.5		20.5		
3556	Cedar Elm	Fair	10.5	10.5			ROW / PUE
3557	Cedar Elm	Fair	11.5	11.5			ROW / PUE
3558	Live Oak	Fair	8.5	8.5			ROW / PUE
3559	Live Oak	Fair	9.5	9.5			ROW / PUE
3560	Live Oak	Fair	11.5	11.5			ROW / PUE
3561	Live Oak	Fair	11.5	11.5			ROW / PUE
3562	Ashe Juniper	Good	25.5	25.5			ROW / PUE
3563	Cedar Elm	Fair	10.5	10.5			ROW / PUE
3564	Cedar Elm	Fair	9.5	9.5			ROW / PUE
3565	Cedar Elm	Fair	8.5		8.5		
3566	Cedar Elm	Fair	8.5	8.5			ROW / PUE
3567	Cedar Elm	Fair	9.5	9.5			ROW / PUE
3568	Cedar Elm	Fair	8.5	8.5			ROW / PUE
3569	Cedar Elm	Fair	8.5	8.5			ROW / PUE
3570	Cedar Elm	Fair	8.5	8.5			ROW / PUE
3571	Live Oak	Fair	11	11			ROW / PUE
3572	Live Oak	Fair	21	21			ROW / PUE
3573	Cedar Elm	Fair	9		9		
3574	Live Oak	Fair	12.5		12.5		
3575	Live Oak	Fair	8.5		8.5		
3576	Live Oak	Fair	9		9		
3577	Live Oak	Fair	14.5		14.5		
3578	Live Oak	Very Poor	10		10		
3579	Live Oak	Fair	13		13		
3580	Live Oak	Very Poor	16.5		16.5		
3581	Live Oak	Fair	17		17		
3582	Live Oak	Fair	23		23		
3583	Live Oak	Fair	18.5		18.5		
3584	Live Oak	Fair	8		8		
3585	Live Oak	Fair	12		12		
3586	Live Oak	Fair	12.5		12.5		
3587	Cedar Elm	Fair	11.5		11.5		
3588	Live Oak	Fair	11		11		
3589	Live Oak	Fair	8.5		8.5		
3590	Cedar Elm	Fair	9.5		9.5		

TREE NO.	TREE TYPE	TREE CONDITION	TOTAL INCHES	REMOVED (IN)	PROTECTED (IN)	HERITAGE	REASON FOR REMOVAL
3591	Cedar Elm	Good	14		14		
3592	Cedar Elm	Fair	9.5		9.5		
3593	Cedar Elm	Fair	9		9		
3594	Live Oak	Poor	8.5		8.5		
3595	Live Oak	Poor	8		8		
3596	Cedar Elm	Fair	9		9		
3597	Live Oak	Fair	13.5		13.5		
3598	Live Oak	Fair	10.5		10.5		
3599	Live Oak	Fair	10		10		
3600	Cedar Elm	Fair	10.5		10.5		
3601	Cedar Elm	Fair	9.5		9.5		
3602	Cedar Elm	Fair	9.5		9.5		
3603	Cedar Elm	Fair	11.5		11.5		
3604	Cedar Elm	Fair	11		11		
3605	Live Oak	Fair	16		16		
3606	Live Oak	Poor	9		9		
3607	Cedar Elm	Poor	9		9		
3608	Cedar Elm	Fair	10.5		10.5		
3609	Live Oak	Fair	9		9		
3610	Live Oak	Fair	10.5		10.5		
3611	Live Oak	Fair	9		9		
3612	Live Oak	Fair	11		11		
3613	Live Oak	Fair	12.5		12.5		
3614	Cedar Elm	Fair	8.5		8.5		
3615	Cedar Elm	Fair	10		10		
3616	Cedar Elm	Fair	13		13		
3617	Live Oak	Fair	14		14		
3618	Cedar Elm	Fair	8.5		8.5		
3619	Cedar Elm	Fair	21		21		
3620	Live Oak	Fair	11		11		
3621	Cedar Elm	Fair	11		11		
3622	Live Oak	Fair	11.5	11.5			ROW / PUE
3623	Live Oak	Fair	14.5	14.5			ROW / PUE
3624	Live Oak	Poor	9	9			ROW / PUE
3625	Live Oak	Fair	9	9			ROW / PUE
3626	Live Oak	Fair	9	9			ROW / PUE
3627	Live Oak	Fair	9.5	9.5			ROW / PUE
3628	Live Oak	Fair	9	9			ROW / PUE
3629	Live Oak	Fair	12	12			ROW / PUE
3630	Live Oak	Fair	13.5	13.5			ROW / PUE
3631	Live Oak	Fair	16	16			ROW / PUE
3632	Live Oak	Very Poor	10	10			ROW / PUE
3633	Live Oak	Poor	9	9			ROW / PUE
3634	Live Oak	Fair	11.5	11.5			ROW / PUE
3635	Live Oak	Fair	18	18			ROW / PUE
3636	Live Oak	Fair	16	16			ROW / PUE
3637	Live Oak	Fair	14	14			ROW / PUE
3638	Live Oak	Very Poor	9.5	9.5			ROW / PUE
3639	Cedar Elm	Fair	8.5		8.5		
3640	Live Oak	Fair	9		9		
3641	Live Oak	Fair	12.5		12.5		
3642	Live Oak	Fair	12		12		
3643	Live Oak	Fair	11.5		11.5		
3644	Live Oak	Fair	12		12		
3645	Live Oak	Fair	19.5		19.5		
3646	Live Oak	Very Poor	9.5		9.5		
3647	Live Oak	Fair	19		19		
3648	Live Oak	Fair	14.5		14.5		
3649	Live Oak	Fair	11		11		
3650	Cedar Elm	Fair	8		8		
3651	Live Oak	Fair	11.5		11.5		
3652	Live Oak	Fair	10	10			ROW / PUE
3653	Live Oak	Fair	24	24			ROW / PUE
3654	Live Oak	Poor	17.5		17.5		
3655	Live Oak	Fair	13.5		13.5		
3656	Live Oak	Fair	15.5		15.5		
3657	Live Oak	Fair	12.5	12.5			ROW / PUE
3658	Live Oak	Fair	15	15			ROW / PUE
3659	Live Oak	Fair	14.5	14.5			ROW / PUE
3660	Live Oak	Fair	11.5	11.5			ROW / PUE
3661	Cedar Elm	Fair	9		9		
3662	Live Oak	Fair	9.5		9.5		
3663	Cedar Elm	Fair	10		10		
3664	Live Oak	Fair	8.5		8.5		
3665	Live Oak	Fair	12.5	12.5			ROW / PUE
3666	Live Oak	Fair	12.5	12.5			ROW / PUE
3667	Live Oak	Fair	16.5	16.5			ROW / PUE
3668	Live Oak	Fair	16	16			ROW / PUE
3669	Live Oak	Very Poor	12	12			ROW / PUE
3670	Live Oak	Fair	14	14			ROW / PUE
3671	Live Oak	Fair	8	8			ROW / PUE
3672	Live Oak	Fair	11	11			ROW / PUE
3673	Live Oak	Fair	8	8			ROW / PUE
3674	Live Oak	Fair	8	8			ROW / PUE
3675	Live Oak	Poor	12.5	12.5			ROW / PUE
3676	Live Oak	Very Poor	11.5		11.5		
3677	Live Oak	Fair	13		13		
3678	Live Oak	Fair	12		12		
3679	Live Oak	Poor	11		11		
3680	Live Oak	Fair	15.5		15.5		
3681	Live Oak	Fair	14.5		14.5		
3682	Cedar Elm	Fair	10	10			ROW / PUE
3683	Live Oak	Fair	10.5		10.5		
3684	Live Oak	Fair	8.5		8.5		
3685	Live Oak	Fair	11		11		
3686	Live Oak	Fair	8		8		
3687	Live Oak	Fair	11		11		
3688	Live Oak	Fair	11		11		
3689	Live Oak	Poor	8		8		
3690	Live Oak	Very Poor	13.5		13.5		

TREE NO.	TREE TYPE	TREE CONDITION	TOTAL INCHES	REMOVED (IN)	PROTECTED (IN)	HERITAGE	REASON FOR REMOVAL
3691	Live Oak	Fair	15		15		
3692	Live Oak	Fair	9		9		
3693	Live Oak	Fair	15.5		15.5		
3694	Live Oak	Fair	11		11		
3695	Live Oak	Fair	11.5		11.5		
3696	Live Oak	Fair	9.5		9.5		
3697	Live Oak	Fair	11		11		
3698	Live Oak	Fair	11.5	11.5			ROW / PUE
3699	Live Oak	Fair	8	8			ROW / PUE
3700	Live Oak	Fair	20		20		
3701	Live Oak	Fair	24.5		24.5		
3702	Live Oak	Fair	9.5	9.5			ROW / PUE
3703	Live Oak	Fair	10.5	10.5			ROW / PUE
3704	Live Oak	Very Poor	8.5	8.5			ROW / PUE
3705	Live Oak	Fair	22.5	22.5			ROW / PUE
3706	Live Oak	Fair	20	20			ROW / PUE
3707	Live Oak	Fair	9	9			ROW / PUE
3708	Live Oak	Poor	19	19			ROW / PUE
3709	Live Oak	Poor	13	13			ROW / PUE
3710	Live Oak	Fair	8.5	8.5			ROW / PUE
3711	Live Oak	Fair	9.5	9.5			ROW / PUE
3712	Live Oak	Fair	18.5	18.5			ROW / PUE
3713	Live Oak	Fair	17.5	17.5			ROW / PUE
3714	Cedar Elm	Fair	8		8		
3715	Live Oak	Fair	12	12			ROW / PUE
3716	Live Oak	Fair	8.5	8.5			ROW / PUE
3717	Live Oak	Fair	14	14			ROW / PUE
3718	Live Oak	Fair	14.5	14.5			ROW / PUE
3719	Live Oak	Fair	13.5	13.5			ROW / PUE
3720	Live Oak	Fair	11.5	11.5			ROW / PUE
3721	Live Oak	Fair	10	10			ROW / PUE
3722	Live Oak	Fair	9	9			ROW / PUE
3723	Live Oak	Fair	12.5	12.5			ROW / PUE
3724	Live Oak	Fair	13	13			ROW / PUE
3725	Live Oak	Fair	10	10			ROW / PUE
3726	Live Oak	Fair	10	10			ROW / PUE
3727	Cedar Elm	Fair	13.5	13.5			ROW / PUE
3728	Cedar Elm	Fair	10.5	10.5			ROW / PUE
3729	Cedar Elm	Fair	9.5	9.5			ROW / PUE
3730	Live Oak	Fair	8.5	8.5			ROW / PUE
3731	Live Oak	Fair	12.5		12.5		
3732	Live Oak	Fair	12.5		12.5		
3733	Live Oak	Fair	8		8		
3734	Live Oak	Fair	13		13		
3735	Live Oak	Fair	12.5		12.5		
3736	Live Oak	Fair	10.5		10.5		
3737	Live Oak	Fair	8		8		
3738	Live Oak	Fair	11.5		11.5		
3739	Live Oak	Very Poor	9.5		9.5		
3740	Live Oak	Fair	10		10		
3741	Live Oak	Fair	13.5		13.5		
3742	Live Oak	Fair	10.5		10.5		
3743	Live Oak	Fair	10.5		10.5		
3744	Gum Bumelia	Fair	9	9			ROW / PUE
3745	Cedar Elm	Fair	11		11		
3746	Cedar Elm	Fair	8.5		8.5		
3747	Pecan	Fair	12	12			ROW / PUE
3748	Pecan	Fair	9.5	9.5			ROW / PUE
3749	Cedar Elm	Fair	8.5	8.5			ROW / PUE
3750	Post Oak	Fair	16.5	16.5			ROW / PUE
3751	Post Oak	Good	18.5	18.5			ROW / PUE
3752	Post Oak	Fair	9.5		9.5		
3753	Post Oak	Fair	11.5		11.5		
3754	Live Oak	Fair	8	8			ROW / PUE
3755	Post Oak	Good	23.5	23.5			ROW / PUE
3756	Post Oak	Fair	17		17		
3757	Post Oak	Fair	18		18		
3758	Cedar Elm	Good	17		17		
3759	Post Oak	Fair	14.5		14.5		
3760	Post Oak	Fair	15		15		
3761	Post Oak	Fair	19.5		19.5		
3762	Post Oak	Fair	17.5		17.5		
3763	Live Oak	Fair	25.5		25.5		
3764	Live Oak	Fair	12.5		12.5		
3765	Live Oak	Fair	13.5		13.5		
3766	Live Oak	Fair	12		12		
3767	Live Oak	Fair	11.5		11.5		
3768	Cedar Elm	Fair	9.5		9.5		
3769	Live Oak	Fair	8.5		8.5		
3770	Live Oak	Fair	9.5		9.5		
3771	Live Oak	Fair	11		11		
3772	Live Oak	Fair	10.5		10.5		
3773	Live Oak	Fair	10.5		10.5		
3774	Live Oak	Fair	8		8		
3775	Live Oak	Fair	13.5		13.5		
3776	Live Oak	Fair	9		9		
3777	Cedar Elm	Very Poor	8		8		
3778	Live Oak	Fair	9		9		
3779	Live Oak	Fair	17		17		
3780	Live Oak	Fair	13		13		
3781	Live Oak	Poor	10.5		10.5		
3782	Live Oak	Fair	18		18		
3783	Live Oak	Fair	14		14		
3784	Live Oak	Fair	13.5		13.5		
3785	Live Oak	Poor	10		10		
3786	Live Oak	Fair	10.5		10.5		
3787	Live Oak	Fair	12		12		
3788	Cedar Elm	Fair	9		9		
3789	Live Oak	Fair	18		18		
3790	Live Oak	Poor	11		11		

TREE NO.	TREE TYPE	TREE CONDITION	TOTAL INCHES	REMOVED (IN)	PROTECTED (IN)	HERITAGE	REASON FOR REMOVAL
3791	Live Oak	Fair	22		22		
3792	Live Oak	Poor	9.5		9.5		
3793	Live Oak	Fair	10.5		10.5		
3794	Live Oak	Fair	10		10		
3795	Live Oak	Fair	24		24		
3796	Live Oak	Fair	12		12		
3797	Cedar Elm	Fair	9		9		
3798	Live Oak	Fair	19.5		19.5		
3799	Live Oak	Fair	22.5		22.5		
3800	Cedar Elm	Fair	9		9		
3801	Live Oak	Fair	10		10		
3802	Live Oak	Fair	9.5		9.5		
3803	Live Oak	Fair	9.5		9.5		
3804	Live Oak	Fair	10		10		
3805	Live Oak	Poor	8		8		
3806	Live Oak	Fair	10		10		
3807	Live Oak	Fair	11.5		11.5		
3808	Live Oak	Very Poor	8		8		
3809	Live Oak		Fair	9		9	
3810	Live Oak	Fair	10.5		10.5		
3811	Live Oak	Fair	10.5		10.5		
3812	Cedar Elm	Fair	9		9		
3813	Live Oak	Fair	14		14		
3814	Cedar Elm	Fair	10		10		
3815	Live Oak	Fair	11.5		11.5		
3816	Live Oak	Fair	11		11		
3817	Live Oak	Fair	17.5		17.5		
3818	Live Oak	Fair	10.5		10.5		
3819	Cedar Elm	Fair	10.5		10.5		
3820	Live Oak	Fair	19.5		19.5		
3821	Live Oak	Fair	11.5		11.5		
3822	Live Oak	Fair	9		9		
3823	Live Oak	Fair	10.5		10.5		
3824	Live Oak	Fair	12.5	12.5			ROW / PUE
3825	Live Oak	Fair	11				ROW / PUE
3826	Live Oak	Fair	12				ROW / PUE
3827	Live Oak	Poor	9				ROW / PUE
3828	Cedar Elm	Fair	8.5	8.5			ROW / PUE
3829	Live Oak	Fair	19		19		
3830	Live Oak	Fair	18		18		
3831	Live Oak	Fair	12.5		12.5		
3832	Live Oak	Fair	15		15		
3833	Cedar Elm	Fair	10		10		
3834	Live Oak	Poor	11.5		11.5		
3835	Live Oak	Poor	9		9		
3836	Live Oak	Fair	11		11		
3837	Live Oak	Fair	13.5		13.5		
3838	Live Oak	Very Poor	10.5		10.5		
3839	Live Oak		Fair	13.5		13.5	
3840	Live Oak	Poor	9		9		
3841	Live Oak	Poor	8		8		
3842	Cedar Elm	Fair	9.5	9.5	11.5		ROW / PUE
3843	Live Oak	Poor	11.5				ROW / PUE
3844	Live Oak	Poor	11				ROW / PUE
3845	Live Oak	Fair	14.5	14.5			ROW / PUE
3846	Cedar Elm	Fair	9	9			ROW / PUE
3847	Live Oak	Fair	20		20		
3848	Live Oak	Fair	15.5		15.5		
3849	Live Oak	Fair	11.5		11.5		
3850	Live Oak	Fair	19		19		
3851	Live Oak	Fair	13.5		13.5		
3852	Live Oak	Fair	9.5		9.5		
3853	Live Oak	Poor	10		10		
3854	Live Oak	Fair	11		11		
3855	Live Oak	Fair	9		9		
3856	Live Oak	Fair	12.5		12.5		
3857	Live Oak	Fair	10		10		
3858	Live Oak	Fair	10		10		
3859	Live Oak	Fair	13		13		
3860	Live Oak	Fair	13		13		
3861	Live Oak	Fair	11		11		
3862	Live Oak	Fair	10		10		
3863	Live Oak	Fair	8.5		8.5		
3864	Live Oak	Fair	9.5		9.5		
3865	Live Oak	Fair	10		10		
3866	Live Oak	Fair	12		12		
3867	Live Oak	Fair	9	9			ROW / PUE
3868	Live Oak	Fair	8				ROW / PUE
3869	Live Oak	Fair	8.5	8.5			ROW / PUE
3870	Live Oak	Fair	10.5	10.5			ROW / PUE
3871	Live Oak	Fair	10	10			ROW / PUE
3872	Live Oak	Fair	14.5		14.5		
3873	Live Oak	Fair	8		8		
3874	Cedar Elm	Fair	12		12		
3875	Cedar Elm	Fair	12	12			ROW / PUE
3876	Cedar Elm	Fair	8		8		
3877	Cedar Elm	Fair	8.5	8.5			ROW / PUE
3878	Cedar Elm	Fair	8				ROW / PUE
3879	Live Oak	Very Poor	14.5	14.5			ROW / PUE
3880	Live Oak		Poor	15	15		ROW / PUE
3881	Cedar Elm	Fair	10	10		ROW / PUE	
3882	Cedar Elm	Fair	11	11		ROW / PUE	
3883	Cedar Elm	Fair	12.5	12.5		ROW / PUE	
3884	Cedar Elm	Fair	8	8		ROW / PUE	
3885	Cedar Elm	Fair	20	20		ROW / PUE	
3886	Live Oak	Fair	11	11		ROW / PUE	
3887	Cedar Elm	Fair	8.5		8.5		
3888	Cedar Elm	Fair	11		11		
3889	Live Oak	Fair	12		12		
3890	Live Oak	Fair	15.5		15.5		

TREE NO.	TREE TYPE	TREE CONDITION	TOTAL INCHES	REMOVED (IN)	PROTECTED (IN)	HERITAGE	REASON FOR REMOVAL
3891	Live Oak	Fair	17.5		17.5		
3892	Live Oak	Fair	15		15		
3893	Live Oak	Poor	23.5	23.5			ROW / PUE
3894	Live Oak	Fair	19	19			ROW / PUE
3895	Live Oak	Fair	20	20			ROW / PUE
3896	Live Oak	Fair	8	8			ROW / PUE
3897	Live Oak	Fair	12.5	12.5			ROW / PUE
3898	Cedar Elm	Fair	19	19			ROW / PUE
3899	Live Oak	Fair	13.5	13.5			ROW / PUE
3900	Live Oak	Fair	14.5	14.5			ROW / PUE
3901	Live Oak	Fair	16	16			ROW / PUE
3903	Live Oak	Fair	12.5	12.5			ROW / PUE
3904	Live Oak	Fair	8	8			ROW / PUE
3905	Cedar Elm	Fair	8	8			ROW / PUE
3906	Live Oak	Fair	11.5	11.5			ROW / PUE
3907	Cedar Elm	Fair	8	8			ROW / PUE
3908	Cedar Elm	Fair	8.5	8.5			ROW / PUE
3909	Live Oak	Fair	10	10			ROW / PUE
3910	Live Oak	Fair	8.5	8.5			ROW / PUE
3911	Live Oak	Fair	9	9			ROW / PUE
3912	Live Oak	Fair	9.5	9.5			ROW / PUE
3913	Live Oak	Fair	17.5	17.5			ROW / PUE
3914	Live Oak	Fair	11.5	11.5			ROW / PUE
3915	Cedar Elm	Fair	12	12			ROW / PUE
3916	Live Oak	Fair	11	11			ROW / PUE
3917	Live Oak	Fair	10		10		
3918	Live Oak	Fair	11.5		11.5		
3919	Live Oak	Fair	8.5		8.5		
3920	Live Oak	Fair	14.5		14.5		
3921	Cedar Elm	Fair	9		9		
3922	Live Oak	Fair	13		13		
3923	Cedar Elm	Fair	13.5		13.5		
3924	Cedar Elm	Fair	8		8		
3925	Cedar Elm	Fair	8		8		
3926	Post Oak	Poor	13	13			ROW / PUE
3927	Cedar Elm	Fair	9	9			ROW / PUE
3928	Cedar Elm	Fair	10	10			ROW / PUE
3929	Live Oak	Fair	11.5	11.5			ROW / PUE
3930	Live Oak	Fair	10.5	10.5			ROW / PUE
3931	Live Oak	Fair	8				ROW / PUE
3932	Live Oak	Fair	11	11			ROW / PUE
3933	Live Oak	Fair	12.5	12.5			ROW / PUE
3934	Live Oak	Fair	9.5	9.5			ROW / PUE
3935	Live Oak	Fair	8.5	8.5			ROW / PUE
3936	Live Oak	Fair	10.5	10.5			ROW / PUE
3937	Live Oak	Fair	18	18			ROW / PUE
3938	Live Oak	Fair	8	8			ROW / PUE
3939	Live Oak	Fair	8	8			ROW / PUE
3940	Live Oak	Fair	14	14			ROW / PUE
3941	Live Oak	Fair	8	8			ROW / PUE
3942	Live Oak	Fair	8	8			ROW / PUE
3943	Live Oak	Fair	10.5	10.5			ROW / PUE
3944	Live Oak	Fair	11	11			ROW / PUE
3945	Live Oak	Fair	9	9			ROW / PUE
3946	Live Oak	Fair	9	9			ROW / PUE
3947	Live Oak	Fair	11.5	11.5			ROW / PUE
3948	Live Oak	Fair	11	11			ROW / PUE
3949	Live Oak	Fair	11.5	11.5			ROW / PUE
3950	Live Oak	Fair	13.5	13.5			ROW / PUE
3951	Live Oak	Fair	14	14			ROW / PUE
3952	Live Oak	Fair	9	9			ROW / PUE
3953	Live Oak	Fair	11		11		
3954	Live Oak	Fair	10	10			ROW / PUE
3955	Live Oak	Fair	9.5	9.5			ROW / PUE
3956	Live Oak	Fair	8	8			ROW / PUE
3957	Live Oak	Fair	8.5	8.5			ROW / PUE
3958	Live Oak	Fair	10	10			ROW / PUE
3959	Live Oak	Fair	9	9			ROW / PUE
3960	Live Oak	Fair	8.5	8.5			ROW / PUE
3961	Live Oak	Very Poor	11.5	11.5			ROW / PUE
3962	Live Oak	Fair	9		9		
3963	Live Oak	Fair	10		10		
3964	Live Oak	Fair	8		8		
3965	Live Oak	Fair	10.5		10.5		
3966	Live Oak	Fair	12.5		12.5		
3967	Live Oak	Fair	11.5		11.5		
3968	Live Oak	Poor	10		10		
3969	Live Oak	Fair	16.5		16.5		
3970	Live Oak	Fair	10		10		
3971	Live Oak	Fair	8.5		8.5		
3972	Live Oak	Fair	8.5		8.5		
3973	Live Oak	Fair	8.5		8.5		
3974	Live Oak	Fair	8.5	8.5			ROW / PUE
3975	Live Oak	Fair	13	13			ROW / PUE
3976	Live Oak	Fair	10		10		
3977	Live Oak	Fair	10.5	10.5			ROW / PUE
3978	Live Oak	Fair	8.5	8.5			ROW / PUE
3979	Live Oak	Fair	8.5	8.5			ROW / PUE
3980	Live Oak	Fair	8	8			ROW / PUE
3981	Live Oak	Fair	8	8			ROW / PUE
3982	Live Oak	Fair	10	10			ROW / PUE
3983	Live Oak	Fair	8		8		
3984	Live Oak	Fair	8		8		
3985	Live Oak	Fair	9		9		
3986	Live Oak	Fair	9.5		9.5		
3987	Live Oak	Fair	8.5		8.5		
3988	Live Oak	Fair	9		9		
3989	Live Oak	Fair	8		8		
3990	Live Oak	Fair	9		9		
3991	Live Oak	Fair	9		9		

TREE NO.	TREE TYPE	TREE CONDITION	TOTAL INCHES	REMOVED (IN)	PROTECTED (IN)	HERITAGE	REASON FOR REMOVAL
3992	Live Oak	Fair	11.5		11.5		
3993	Live Oak	Good	25		25		
3994	Live Oak	Fair	11.5		11.5		
3995	Live Oak	Fair	11		11		
3996	Live Oak	Fair	9.5		9.5		
3997	Live Oak	Fair	9.5		9.5		
3998	Live Oak	Fair	11		11		
3999	Live Oak	Fair	12		12		
4000	Live Oak	Fair	12		12		
4001	Live Oak	Fair	8		8		
4002	Live Oak	Poor	21.5		21.5		
4003	Live Oak	Fair	18		18		
4004	Cedar Elm	Very Poor	8		8		
4005	Live Oak	Fair	8		8		
4006	Live Oak	Fair	11	11			ROW / PUE
4007	Live Oak	Fair	10		10		
4008	Live Oak	Fair	8		8		
4009	Live Oak	Fair	9		9		
4010	Live Oak	Fair	10		10		
4011	Live Oak	Fair	10.5		10.5		
4012	Live Oak	Fair	10.5		10.5		
4013	Live Oak	Fair	9		9		
4014	Live Oak	Fair	9.5		9.5		
4015	Live Oak	Fair	11		11		
4016	Live Oak	Fair	13		13		
4017	Live Oak	Fair	8.5		8.5		
4018	Live Oak	Fair	9		9		
4019	Live Oak	Fair	13.5		13.5		
4020	Live Oak	Fair	9		9		
4021	Red Oak	Very Poor	15		15		
4022	Red Oak	Very Poor	8.5		8.5		
4023	Live Oak	Very Poor	33.5		33.5	Y	
4024	Live Oak	Good	14	14			Grading
4025	Live Oak	Fair	10	10			Grading
4026	Cedar Elm	Fair	13	13			Grading
4027	Live Oak	Fair	8	8			Grading
4028	Live Oak	Fair	8	8			Grading
4029	Live Oak	Fair	11	11			Grading
4030	Cedar Elm	Fair	11	11			Grading
4031	Live Oak	Fair	10	10			Grading
4032	Live Oak	Fair	13		13		
4033	Live Oak	Fair	11.5	11.5			Grading
4034	Live Oak	Fair	10.5	10.5			Grading
4035	Live Oak	Fair	17.5	17.5			Grading
4036	Live Oak	Fair	10	10			Grading
4037	Live Oak	Fair	13	13			Grading
4038	Live Oak	Good	31.5		31.5	Y	
4039	Live Oak	Good	19.5		19.5		
4040	Live Oak	Good	18.5	18.5			Grading
4041	Live Oak	Good	15.5	15.5			Grading
4042	Live Oak	Fair	17		17		
4043	Live Oak	Very Poor	22		22		
4044	Live Oak	Poor	25.5		25.5		
4045	Live Oak	Fair	12		12		
4046	Live Oak	Fair	9.5		9.5		
4047	Live Oak	Fair	10		10		
4048	Live Oak	Fair	12.5		12.5		
4049	Live Oak	Fair	8		8		
4050	Live Oak	Fair	8.5		8.5		
4051	Live Oak	Fair	9.5		9.5		
4052	Live Oak	Fair	9		9		
4053	Live Oak	Very Poor	8.5		8.5		
4054	Live Oak	Fair	10		10		
4055	Live Oak	Fair	13.5		13.5		
4056	Live Oak	Fair	11.5		11.5		
4057	Live Oak	Fair	10		10		
4058	Live Oak	Fair	12.5		12.5		
4059	Live Oak	Very Poor	19		19		
4060	Live Oak	Fair	12.5		12.5		
4061	Live Oak	Fair	14.5		14.5		
4062	Live Oak	Fair	18		18		
4063	Live Oak	Poor	12		12		
4064	Live Oak	Fair	10.5	10.5			ROW / PUE
4065	Live Oak	Fair	11.5	11.5			ROW / PUE
4066	Live Oak	Fair	10	10			ROW / PUE
4067	Live Oak	Fair	9	9			ROW / PUE
4068	Live Oak	Fair	8	8			ROW / PUE
4069	Live Oak	Poor	15	15			ROW / PUE
4070	Live Oak	Fair	8	8			ROW / PUE
4071	Live Oak	Fair	11	11			ROW / PUE
4072	Live Oak	Fair	8	8			ROW / PUE
4073	Live Oak	Fair	12	12			ROW / PUE
4074	Live Oak	Fair	10.5	10.5			ROW / PUE
4075	Live Oak	Fair	9	9			ROW / PUE
4076	Live Oak	Very Poor	19.5		19.5		
4077	Live Oak	Fair	8		8		
4078	Live Oak	Fair	10	10			ROW / PUE
4079	Live Oak	Fair	8	8			ROW / PUE
4080	Live Oak	Fair	18	18			ROW / PUE
4081	Live Oak	Fair	23.5	23.5			ROW / PUE
4082	Live Oak	Fair	8	8			ROW / PUE
4083	Live Oak	Fair	9	9			ROW / PUE
4084	Live Oak	Fair	13.5	13.5			ROW / PUE
4085	Live Oak	Fair	16	16			ROW / PUE
4086	Live Oak	Fair	11	11			ROW / PUE
4087	Live Oak	Poor	8.5		8.5		
4088	Cedar Elm	Fair	8.5	8.5			ROW / PUE
4089	Cedar Elm	Fair	10	10			ROW / PUE
4090	Cedar Elm	Fair	8.5	8.5			ROW / PUE
4091	Cedar Elm	Fair	8.5		8.5		

TREE NO.	TREE TYPE	TREE CONDITION	TOTAL INCHES	REMOVED (IN)	PROTECTED (IN)	HERITAGE	REASON FOR REMOVAL
4092	Cedar Elm	Fair	9		9		
4093	Live Oak	Poor	10	10			ROW / PUE
4094	Cedar Elm	Fair	10		10		
4095	Cedar Elm	Fair	8		8		
4096	Cedar Elm	Fair	13		13		
4097	Cedar Elm	Fair	10		10		
4098	Live Oak	Fair	10.5		10.5		
4099	Live Oak	Good	15	15			ROW / PUE
4100	Live Oak	Fair	12.5	12.5			ROW / PUE
4101	Live Oak	Fair	15.5	15.5			ROW / PUE
4102	Cedar Elm	Fair	10	10			ROW / PUE
4103	Cedar Elm	Fair	10		10		
4104	Cedar Elm	Fair	11.5		11.5		
4105	Cedar Elm	Fair	8.5		8.5		
4106	Cedar Elm	Fair	8	8			ROW / PUE
4107	Live Oak	Very Poor	8		8		
4108	Live Oak	Fair	9	9			ROW / PUE
4109	Live Oak	Fair	9.5	9.5			ROW / PUE
4110	Live Oak	Fair	13	13			ROW / PUE
4111	Cedar Elm	Fair	8		8		
4112	Live Oak	Fair	9.5		9.5		
4113	Live Oak	Fair	12.5		12.5		
4114	Live Oak	Fair	18.5		18.5		
4115	Live Oak	Fair	9		9		
4116	Live Oak	Fair	8		8		
4117	Live Oak	Fair	9		9		
4118	Live Oak	Fair	10		10		
4119	Live Oak	Fair	8		8		
4120	Live Oak	Fair	9	9			ROW / PUE
4121	Live Oak	Fair	8	8			ROW / PUE
4122	Live Oak	Fair	9.5		9.5		
4123	Live Oak	Fair	9	9			ROW / PUE
4124	Live Oak	Fair	8.5		8.5		
4125	Live Oak	Fair	8	8			ROW / PUE
4126	Live Oak	Poor	9.5	9.5			ROW / PUE
4127	Live Oak	Fair	10	10			ROW / PUE
4128	Live Oak	Fair	8	8			ROW / PUE
4129	Live Oak	Fair	9.5	9.5			ROW / PUE
4130	Live Oak	Fair	9.5	9.5			ROW / PUE
4131	Live Oak	Fair	8.5	8.5			ROW / PUE
4132	Cedar Elm	Fair	9.5		9.5		
4133	Live Oak	Fair	9.5		9.5		
4134	Live Oak	Fair	9		9		
4135	Live Oak	Fair	9.5		9.5		
4136	Live Oak	Fair	8		8		
4137	Live Oak	Fair	8.5		8.5		
4138	Live Oak	Fair	8.5		8.5		
4139	Live Oak	Fair	8	8			ROW / PUE
4140	Live Oak	Fair	8		8		
4141	Live Oak	Fair	11.5		11.5		
4142	Live Oak	Fair	8.5		8.5		
4143	Live Oak	Fair	8		8		
4144	Cedar Elm	Fair	8.5		8.5		
4145	Live Oak	Fair	8		8		
4146	Live Oak	Fair	13.5	13.5			ROW / PUE
4147	Live Oak	Fair	9.5	9.5			ROW / PUE
4148	Live Oak	Fair	9	9			ROW / PUE
4149	Live Oak	Fair	11.5	11.5			ROW / PUE
4150	Live Oak	Fair	10	10			ROW / PUE
4151	Cedar Elm	Fair	10		10		
4152	Cedar Elm	Fair	8.5		8.5		
4153	Post Oak	Very Poor	28.5	28.5		Y	ROW / PUE
4154	Live Oak	Fair	15.5		15.5		
4155	Live Oak	Fair	8.5		8.5		
4156	Live Oak	Fair	11		11		
4157	Cedar Elm	Fair	8.5		8.5		
4158	Cedar Elm	Fair	11		11		
4159	Cedar Elm	Fair	10.5		10.5		
4160	Cedar Elm	Fair	10.5		10.5		
4161	Live Oak	Good	14		14		
4162	Live Oak	Good	13		13		
4163	Live Oak	Fair	9.5		9.5		
4164	Live Oak	Fair	15		15		
4165	Live Oak	Fair	15		15		
4166	Live Oak	Fair	11		11		
4167	Live Oak	Fair	14		14		
4168	Live Oak	Fair	14		14		
4169	Live Oak	Fair	12	12			ROW / PUE
4170	Live Oak	Fair	8	8			ROW / PUE
4171	Live Oak	Fair	12	12			ROW / PUE
4172	Live Oak	Fair	9		9		
4173	Live Oak	Fair	13	13			ROW / PUE
4174	Live Oak	Fair	10.5		10.5		
4175	Live Oak	Fair	12	12			ROW / PUE
4176	Live Oak	Fair	10		10		
4177	Live Oak	Fair	11.5	11.5			ROW / PUE
4178	Cedar Elm	Fair	8	8			ROW / PUE
4179	Cedar Elm	Fair	17		17		
4180	Cedar Elm	Fair	9		9		
4181	Cedar Elm	Fair	12		12		
4182	Cedar Elm	Fair	11		11		
4183	Post Oak	Good	19.5		19.5		
4184	Cedar Elm	Fair	8		8		
4185	Cedar Elm	Fair	11		11		
4186	Cedar Elm	Fair	11	11			ROW / PUE
4187	Post Oak	Fair	16	16			ROW / PUE
4188	Post Oak	Fair	12	12			ROW / PUE
4189	Post Oak	Fair	13.5	13.5			ROW / PUE
4190	Post Oak	Fair	12	12			ROW / PUE
4191	Cedar Elm	Fair	8.5		8.5		

TREE NO.	TREE TYPE	TREE CONDITION	TOTAL INCHES	REMOVED (IN)	PROTECTED (IN)	HERITAGE	REASON FOR REMOVAL
4192	Post Oak	Fair	14.5		14.5		
4193	Cedar Elm	Fair	8		8		
4194	Cedar Elm	Fair	8.5	8.5			ROW / PUE
4195	Cedar Elm	Fair	12.5		12.5		
4196	Cedar Elm	Fair	9		9		
4197	Cedar Elm	Fair	8		8		
4198	Post Oak	Fair	16.5		16.5		
4199	Post Oak	Fair	18.5		18.5		
4200	Cedar Elm	Fair	8.5		8.5		
4201	Cedar Elm	Fair	13.5		13.5		
4202	Pecan	Fair	10.5		10.5		
4203	Post Oak	Fair	25.5	25.5			ROW / PUE
4204	Cedar Elm	Fair	9.5	9.5			ROW / PUE
4205	Cedar Elm	Fair	8	8			ROW / PUE
4206	Cedar Elm	Fair	13.5	13.5			ROW / PUE
4207	Live Oak	Fair	13	13			ROW / PUE
4208	Live Oak	Fair	12.5	12.5			ROW / PUE
4209	Cedar Elm	Fair	11.5		11.5		
4210	Cedar Elm	Fair	8		8		
4211	Cedar Elm	Fair	8		8		
4212	Live Oak	Fair	13.5		13.5		
4213	Live Oak	Fair	8.5		8.5		
4214	Live Oak	Fair	10.5		10.5		
4215	Live Oak	Fair	11		11		
4216	Live Oak	Fair	8.5		8.5		
4217	Live Oak	Very Poor	15		15		
4218	Live Oak	Very Poor	21.5		21.5		
4219	Live Oak	Fair	12.5		12.5		
4220	Live Oak	Poor	18.5		18.5		
4221	Live Oak	Fair	13.5		13.5		
4222	Live Oak	Fair	8.5		8.5		
4223	Live Oak	Fair	12		12		
4224	Live Oak	Fair	16		16		
4225	Live Oak	Fair	9.5		9.5		
4226	Live Oak	Fair	8.5		8.5		
4227	Live Oak	Fair	18		18		
4228	Live Oak	Fair	17.5		17.5		
4229	Cedar Elm	Fair	8		8		
4230	Cedar Elm	Fair	9.5		9.5		
4231	Live Oak	Fair	10		10		
4232	Live Oak	Fair	20.5		20.5		
4233	Live Oak	Fair	8.5		8.5		
4234	Cedar Elm	Fair	10		10		
4235	Cedar Elm	Fair	10		10		
4236	Cedar Elm	Fair	13	13			ROW / PUE
4237	Post Oak	Good	23		23		
4238	Post Oak	Fair	17		17		
4239	Cedar Elm	Fair	9.5		9.5		
4240	Post Oak	Fair	21.5	21.5			ROW / PUE
4241	Cedar Elm	Fair	8	8			ROW / PUE
4242	Cedar Elm	Fair	8.5	8.5			ROW / PUE
4243	Post Oak	Fair	11.5	11.5			ROW / PUE
4244	Cedar Elm	Fair	8.5		8.5		
4245	Cedar Elm	Fair	8.5		8.5		
4246	Cedar Elm	Fair	8		8		
4247	Cedar Elm	Fair	10		10		
4248	Live Oak	Fair	17		17		
4249	Live Oak	Fair	12		12		
4250	Post Oak	Fair	17	17			ROW / PUE
4251	Live Oak	Fair	12.5		12.5		
4252	Post Oak	Fair	22.5	22.5			ROW / PUE
4253	Live Oak	Fair	11	11			ROW / PUE
4254	Live Oak	Fair	9.5	9.5			ROW / PUE
4255	Live Oak	Fair	9	9			ROW / PUE
4256	Cedar Elm	Fair	8	8			ROW / PUE
4257	Post Oak	Fair	20.5	20.5			ROW / PUE
4258	Cedar Elm	Fair	12		12		
4259	Cedar Elm	Fair	11	11			ROW / PUE
4260	Cedar Elm	Fair	11	11			ROW / PUE
4261	Cedar Elm	Fair	9	9			ROW / PUE
4262	Post Oak	Fair	22.5	22.5			ROW / PUE
4263	Cedar Elm	Fair	13	13			ROW / PUE
4264	Cedar Elm	Poor	14.5	14.5			ROW / PUE
4265	Live Oak	Fair	13.5	13.5			ROW / PUE
4266	Cedar Elm	Fair	12	12			ROW / PUE
4267	Post Oak	Fair	19.5	19.5			ROW / PUE
4268	Post Oak	Fair	14.5	14.5			ROW / PUE
4269	Post Oak	Fair	11.5	11.5			ROW / PUE
4270	Post Oak	Fair	13.5	13.5			ROW / PUE
4271	Live Oak	Fair	11		11		
4272	Live Oak	Fair	27.5		27.5	Y	
4273	Cedar Elm	Fair	16.5		16.5		
4274	Cedar Elm	Fair	14.5		14.5		
4275	Cedar Elm	Fair	12		12		
4276	Post Oak	Fair	24		24		
4277	Post Oak	Fair	18.5	18.5			ROW / PUE
4278	Cedar Elm	Fair	11.5	11.5			ROW / PUE
4279	Cedar Elm	Fair	15	15			ROW / PUE
4280	Cedar Elm	Fair	10		10		
4281	Cedar Elm	Fair	15		15		
4282	Cedar Elm	Poor	10.5		10.5		
4283	Cedar Elm	Fair	12.5		12.5		
4284	Post Oak	Very Poor	17		17		
4285	Cedar Elm	Fair	12	12			ROW / PUE
4286	Live Oak	Fair	8.5		8.5		
4287	Live Oak	Fair	8		8		
4288	Live Oak	Poor	12		12		
4289	Live Oak	Fair	8		8		
4290	Cedar Elm	Poor	10.5		10.5		
4291	Cedar Elm	Fair	10		10		

TREE NO.	TREE TYPE	TREE CONDITION	TOTAL INCHES	REMOVED (IN)	PROTECTED (IN)	HERITAGE	REASON FOR REMOVAL
4292	Cedar Elm	Fair	8.5		8.5		
4293	Cedar Elm	Fair	8.5		8.5		
4294	Cedar Elm	Fair	9.5		9.5		
4295	Cedar Elm	Very Poor	8	8			ROW / PUE
4296	Cedar Elm	Fair	8	8			ROW / PUE
4297	Post Oak	Fair	20	20			ROW / PUE
4298	Cedar Elm	Fair	11	11			ROW / PUE
4299	Cedar Elm	Poor	14	14			ROW / PUE
4300	Cedar Elm	Fair	8	8			ROW / PUE
4301	Post Oak	Fair	10	10			ROW / PUE
4302	Post Oak	Fair	14.5	14.5			ROW / PUE
4303	Cedar Elm	Fair	13	13			ROW / PUE
4304	Cedar Elm	Fair	13	13			ROW / PUE
4305	Cedar Elm	Fair	11	11			ROW / PUE
4306	Post Oak	Good	15.5	15.5			ROW / PUE
4307	Post Oak	Fair	8		8		
4308	Post Oak	Fair	19.5		19.5		
4309	Cedar Elm	Fair	11		11		
4310	Live Oak	Fair	8.5		8.5		
4311	Live Oak	Fair	9	9			ROW / PUE
4312	Live Oak	Fair	8.5	8.5			ROW / PUE
4313	Live Oak	Fair	9.5	9.5			ROW / PUE
4314	Live Oak	Fair	8.5	8.5			ROW / PUE
4315	Live Oak	Fair	10	10			ROW / PUE
4316	Live Oak	Fair	9.5	9.5			ROW / PUE
4317	Live Oak	Fair	10.5	10.5			ROW / PUE
4318	Cedar Elm	Very Poor	8	8			ROW / PUE
4319	Cedar Elm	Poor	8.5	8.5			ROW / PUE
4320	Cedar Elm	Fair	9		9		
4321	Live Oak	Fair	8	8			ROW / PUE
4322	Live Oak	Fair	8.5	8.5			ROW / PUE
4323	Live Oak	Fair	12	12			ROW / PUE
4324	Live Oak	Fair	12.5	12.5			ROW / PUE
4325	Live Oak	Fair	8.5		8.5		
4326	Live Oak	Fair	8		8		
4327	Live Oak	Fair	9.5		9.5		
4328	Post Oak	Fair	15.5		15.5		
4329	Post Oak	Fair	18		18		
4330	Post Oak	Fair	18.5	18.5			ROW / PUE
4331	Post Oak	Fair	19.5	19.5			ROW / PUE
4332	Cedar Elm	Fair	12.5	12.5			ROW / PUE
4333	Red Oak	Poor	9	9			ROW / PUE
4334	Red Oak	Fair	9.5	9.5			ROW / PUE
4335	Cedar Elm	Fair	11.5	11.5			ROW / PUE
4336	Post Oak	Fair	13	13			ROW / PUE
4337	Post Oak	Fair	10	10			ROW / PUE
4338	Red Oak	Very Poor	9	9			ROW / PUE
4339	Red Oak	Very Poor	18.5	18.5			ROW / PUE
4340	Post Oak	Fair	14	14			ROW / PUE
4341	Red Oak	Fair	9.5	9.5			ROW / PUE
4342	Cedar Elm	Fair	8	8			ROW / PUE
4343	Post Oak	Fair	15.5	15.5			ROW / PUE
4344	Cedar Elm	Fair	11	11			ROW / PUE
4345	Cedar Elm	Fair	12		12		
4346	Cedar Elm	Fair	13		13		
4347	Cedar Elm	Fair	8.5	8.5			ROW / PUE
4348	Cedar Elm	Fair	8		8		
4349	Post Oak	Fair	17		17		
4350	Cedar Elm	Fair	11.5		11.5		
4351	Cedar Elm	Fair	9		9		
4352	Red Oak	Fair	8.5		8.5		
4353	Red Oak	Fair	11		11		
4354	Live Oak	Fair	11		11		
4355	Live Oak	Fair	22		22		
4356	Post Oak	Very Poor	21.5		21.5		
4357	Black Willow	Fair	13.5		13.5		
4358	American Elm	Fair	15		15		
4359	Live Oak	Fair	9.5		9.5		
4360	Live Oak	Fair	12		12		
4361	Live Oak	Fair	13	13			Utilities
4362	Live Oak	Fair	12		12		
4363	Live Oak	Fair	13.5		13.5		
4364	Live Oak	Fair	10.5		10.5		
4365	Live Oak	Fair	11.5	11.5			Utilities
4366	Live Oak	Fair	11	11			Utilities
4367	Red Oak	Fair	8		8		
4368	Red Oak	Fair	13		13		
4369	Red Oak	Fair	10		10		
4370	Live Oak	Fair	8.5		8.5		
4371	Red Oak	Fair	11.5		11.5		
4372	Live Oak	Very Poor	10		10		
4373	Live Oak	Fair	16		16		
4374	Live Oak	Fair	8.5		8.5		
4375	Red Oak	Fair	9.5		9.5		
4376	Red Oak	Fair	10		10		
4377	Red Oak	Fair	8		8		
4378	Red Oak	Fair	12		12		
4379	Red Oak	Fair	8		8		
4380	Red Oak	Fair	12.5		12.5		
4381	Post Oak	Fair	12.5		12.5		
4382	Red Oak	Fair	8		8		
4383	Cedar Elm	Fair	9.5		9.5		
4384	Red Oak	Fair	11		11		
4385	Red Oak	Fair	8.5		8.5		
4386	Red Oak	Fair	8.5		8.5		
4387	Red Oak	Fair	8.5		8.5		
4388	Post Oak	Fair	17.5		17.5		
4389	Red Oak	Fair	10		10		
4390	Red Oak	Fair	8		8		
4391	Red Oak	Fair	10		10		

TREE NO.	TREE TYPE	TREE CONDITION	TOTAL INCHES	REMOVED (IN)	PROTECTED (IN)	HERITAGE	REASON FOR REMOVAL
4392	Red Oak	Fair	8.5		8.5		
4393	Red Oak	Fair	10		10		
4394	Post Oak	Fair	17.5		17.5		
4395	Post Oak	Fair	15.5		15.5		
4396	Cedar Elm	Fair	10.5		10.5		
4397	Red Oak	Fair	8.5	8.5			VQ/DET
4398	Post Oak	Fair	13.5	13.5			VQ/DET
4399	Post Oak	Fair	11	11			VQ/DET
4400	Post Oak	Very Poor	14.5	14.5			VQ/DET
4401	Live Oak	Fair	17		17		
4402	Live Oak	Very Poor	14.5	14.5			ROW / P.U.E
4403	Live Oak	Fair	24.5		24.5		
4404	Live Oak	Very Poor	23.5		23.5		
4405	Cedar Elm	Fair	8.5		8.5		
4406	Live Oak	Fair	16.5		16.5		
4407	Live Oak	Very Poor	10		10		
4408	Live Oak	Very Poor	11.5		11.5		
4409	Live Oak	Fair	10		10		
4410	Live Oak	Poor	10		10		
4411	Live Oak	Fair	11		11		
4412	Live Oak	Poor	15		15		
4413	Live Oak	Very Poor	15		15		
4414	Live Oak	Very Poor	15		15		
4415	Live Oak	Fair	19.5		19.5		
4416	Live Oak	Fair	16		16		
4417	Cedar Elm	Fair	8		8		
4418	Live Oak	Fair	8		8		
4419	Live Oak	Fair	8.5		8.5		
4420	Live Oak	Very Poor	10.5		10.5		
4421	Live Oak	Fair	10		10		
4422	Live Oak	Fair	26.5		26.5	Y	
4423	Live Oak	Fair	8		8		
4424	Live Oak	Fair	8		8		
4425	Live Oak	Fair	9.5	9.5			ROW / P.U.E
4426	Live Oak	Fair	10	10			ROW / P.U.E
4427	Live Oak	Fair	8.5	8.5			ROW / P.U.E
4428	Live Oak	Fair	8	8			Grading
4429	Live Oak	Fair	9.5	9.5			ROW / P.U.E
4430	Live Oak	Fair	8	8			ROW / P.U.E
4431	Live Oak	Fair	8	8			Grading
4432	Live Oak	Fair	8	8			ROW / P.U.E
4433	Live Oak	Fair	8.5	8.5			Grading
4434	Live Oak	Fair	8	8			Grading
4435	Live Oak	Fair	9		9		
4436	Live Oak	Fair	9	9			Grading
4437	Live Oak	Fair	8.5	8.5			Grading
4438	Live Oak	Fair	9.5	9.5			Grading
4439	Live Oak	Fair	8		8		
4440	Live Oak	Fair	8		8		
4441	Live Oak	Fair	16	16			VQ/DET
4442	Live Oak	Fair	15.5	15.5			VQ/DET
4443	Live Oak	Fair	8	8			VQ/DET
4444	Live Oak	Fair	14.5	14.5			VQ/DET
4445	Live Oak	Very Poor	13	13			VQ/DET
4446	Live Oak	Fair	11	11			VQ/DET
4447	Live Oak	Fair	14	14			VQ/DET
4448	Live Oak	Fair	20.5	20.5			VQ/DET
4449	Live Oak	Fair	21.5	21.5			VQ/DET
4450	Live Oak	Fair	8.5	8.5			ROW / P.U.E
4451	Live Oak	Fair	9		9		
4452	Live Oak	Fair	8.5		8.5		
4453	Live Oak	Fair	8		8		
4454	Live Oak	Fair	9.5		9.5		
4455	Live Oak	Fair	8		8		
4456	Live Oak	Fair	18.5	18.5			ROW / P.U.E
4457	Live Oak	Fair	17	17			ROW / P.U.E
4458	Live Oak	Fair	10.5	10.5			ROW / P.U.E
4459	Live Oak	Poor	10.5	10.5			ROW / P.U.E
4460	Live Oak	Fair	8.5		8.5		
4461	Live Oak	Fair	8	8			Grading
4462	Live Oak	Fair	8	8			Grading
4463	Live Oak	Very Poor	12.5		12.5		
4464	Cedar Elm	Fair	10		10		
4465	Red Oak	Fair	12		12		
4466	Red Oak	Fair	12		12		
4467	Post Oak	Fair	19		19		
4468	Post Oak	Fair	19		19		
4469	Red Oak	Fair	11		11		
4470	Red Oak	Poor	17.5		17.5		
4471	Red Oak	Very Poor	10		10		
4472	Red Oak	Fair	9		9		
4473	Red Oak	Fair	12.5		12.5		
4474	Red Oak	Fair	9.5		9.5		
4475	Post Oak	Fair	15.5		15.5		
4476	Post Oak	Fair	22		22		
4477	Post Oak	Fair	12.5	12.5			VQ/DET
4478	Post Oak	Fair	8	8			VQ/DET
4479	Cedar Elm	Fair	12	12			VQ/DET
4480	Red Oak	Fair	8	8			VQ/DET
4481	Red Oak	Fair	9.5	9.5			VQ/DET
4482	Red Oak	Fair	14	14			VQ/DET
4483	Red Oak	Fair	8		8		
4484	Red Oak	Very Poor	9		9		
4485	Red Oak	Fair	12.5		12.5		
4486	Post Oak	Fair	19		19		
4487	Post Oak	Fair	17.5		17.5		
4488	Post Oak	Fair	9		9		
4489	Red Oak	Fair	8.5	8.5			VQ/DET
4490	Red Oak	Very Poor	10	10			VQ/DET
4491	Red Oak	Very Poor	10	10			VQ/DET

TREE NO.	TREE TYPE	TREE CONDITION	TOTAL INCHES	REMOVED (IN)	PROTECTED (IN)	HERITAGE	REASON FOR REMOVAL
4491	Red Oak	Very Poor	10	10			WQ/DET
4492	Post Oak	Fair	13.5	13.5			WQ/DET
4493	Post Oak	Fair	18.5	18.5			WQ/DET
4494	Post Oak	Fair	9.5	9.5			WQ/DET
4495	Post Oak	Fair	9	9			WQ/DET
4496	Post Oak	Fair	12.5	12.5			WQ/DET
4497	Post Oak	Fair	11.5	11.5			WQ/DET
4498	Post Oak	Fair	10.5	10.5			WQ/DET
4499	Post Oak	Fair	13	13			WQ/DET
4500	Post Oak	Fair	16.5	16.5			WQ/DET
4501	Post Oak	Fair	11	11			WQ/DET
4502	Post Oak	Fair	17	17			WQ/DET
4503	Red Oak	Poor	9.5	9.5			WQ/DET
4504	Post Oak	Fair	13.5	13.5			WQ/DET
4505	Cedar Elm	Fair	14	14			WQ/DET
4506	Red Oak	Fair	8	8			WQ/DET
4507	Red Oak	Fair	10.5		10.5		
4508	Red Oak	Fair	10.5		10.5		
4509	Red Oak	Fair	9	9			WQ/DET
4510	Red Oak	Fair	10.5	10.5			WQ/DET
4511	Red Oak	Fair	12	12			WQ/DET
4512	Red Oak	Fair	10.5	10.5			WQ/DET
4513	Live Oak	Fair	10	10			WQ/DET
4514	Live Oak	Fair	14	14			WQ/DET
4515	Cedar Elm	Fair	14	14			WQ/DET
4516	Live Oak	Fair	10	10			WQ/DET
4517	Post Oak	Fair	12	12			WQ/DET
4518	Post Oak	Fair	15.5	15.5			WQ/DET
4519	Cedar Elm	Fair	14.5	14.5			WQ/DET
4520	Post Oak	Fair	14.5	14.5			WQ/DET
4521	Cedar Elm	Fair	8.5	8.5			WQ/DET
4522	Post Oak	Fair	13.5	13.5			WQ/DET
4523	Red Oak	Fair	9		9		
4524	Red Oak	Fair	10		10		
4525	Red Oak	Fair	10.5		10.5		
4526	Red Oak	Very Poor	11		11		
4527	Red Oak	Fair	14.5		14.5		
4528	Post Oak	Very Poor	13		13		
4529	Post Oak	Fair	12.5		12.5		
4530	Cedar Elm	Fair	8.5		8.5		
4531	Red Oak	Very Poor	9		9		
4532	Red Oak	Fair	9	9			WQ/DET
4533	Red Oak	Fair	10		10		
4534	Red Oak	Fair	10.5		10.5		
4535	Red Oak	Fair	16		16		
4536	Red Oak	Fair	10		10		
4537	Red Oak	Fair	9		9		
4538	Red Oak	Fair	9		9		
4539	Red Oak	Fair	9		9		
4540	Post Oak	Fair	16.5		16.5		
4541	Post Oak	Fair	13		13		
4542	Live Oak	Poor	10.5		10.5		
4543	Live Oak	Fair	16		16		
4544	Live Oak	Fair	13		13		
4545	Live Oak	Fair	9.5		9.5		
4546	Live Oak	Poor	11		11		
4547	Red Oak	Very Poor	9.5		9.5		
4548	Post Oak	Fair	18.5		18.5		
4549	Post Oak	Fair	8		8		
4550	Post Oak	Fair	11		11		
4551	Live Oak	Fair	8.5		8.5		
4552	Live Oak	Fair	8.5		8.5		
4553	Live Oak	Fair	9		9		
4554	Live Oak	Fair	10		10		
4555	Red Oak	Poor	8		8		
4556	Post Oak	Fair	19		19		
4557	Red Oak	Fair	8		8		
4558	Post Oak	Fair	13.5		13.5		
4559	Post Oak	Fair	11.5		11.5		
4560	Post Oak	Fair	13.5		13.5		
4561	Post Oak	Fair	13.5		13.5		
4562	Post Oak	Fair	14.5		14.5		
4563	Post Oak	Fair	15.5		15.5		
4564	Red Oak	Poor	8.5		8.5		
4565	Cedar Elm	Fair	10		10		
4566	Cedar Elm	Fair	8		8		
4567	Live Oak	Fair	19.5		19.5		
4568	Red Oak	Fair	10		10		
4569	Red Oak	Fair	9.5		9.5		
4570	Red Oak	Fair	11.5		11.5		
4571	Live Oak	Fair	15		15		
4572	Live Oak	Fair	10		10		
4573	Pecan	Fair	11		11		
4574	Post Oak	Fair	14	14			WQ/DET
4575	Post Oak	Fair	18	18			WQ/DET
4576	Post Oak	Fair	16.5	16.5			WQ/DET
4577	Post Oak	Fair	16.5	16.5			WQ/DET
4578	Cedar Elm	Fair	13		13		
4579	Post Oak	Fair	11	11			WQ/DET
4580	Post Oak	Fair	15	15			WQ/DET
4581	Cedar Elm	Fair	18	18			WQ/DET
4582	Cedar Elm	Fair	8.5	8.5			WQ/DET
4583	Cedar Elm	Fair	10.5	10.5			WQ/DET
4584	Cedar Elm	Fair	8	8			WQ/DET
4585	Post Oak	Fair	13.5		13.5		
4586	Post Oak	Fair	17		17		
4587	Cedar Elm	Fair	10.5		10.5		
4588	Post Oak	Fair	15.5		15.5		
4589	Post Oak	Fair	14.5		14.5		
4590	Red Oak	Fair	16.5		16.5		
4591	Post Oak	Fair	15.5		15.5		

TREE NO.	TREE TYPE	TREE CONDITION	TOTAL INCHES	REMOVED (IN)	PROTECTED (IN)	HERITAGE	REASON FOR REMOVAL
4592	Red Oak	Fair	8.5	8.5			WQ/DET
4593	Red Oak	Fair	8.5	8.5			WQ/DET
4594	Red Oak	Poor	9.5	9.5			WQ/DET
4595	Cedar Elm	Fair	13	13			WQ/DET
4596	Cedar Elm	Poor	19	19			WQ/DET
4597	Post Oak	Fair	17	17			WQ/DET
4598	Post Oak	Fair	16	16			WQ/DET
4599	Post Oak	Fair	23		23		
4600	Post Oak	Fair	11.5	11.5			WQ/DET
4601	Cedar Elm	Fair	17	17			WQ/DET
4602	Post Oak	Fair	15.5	15.5			WQ/DET
4603	Post Oak	Fair	9.5	9.5			WQ/DET
4604	Post Oak	Very Poor	10	10			WQ/DET
4605	Post Oak	Fair	9.5	9.5			WQ/DET
4606	Post Oak	Fair	8.5	8.5			WQ/DET
4607	Post Oak	Poor	13	13			R.O.W. / P.U.E
4608	Post Oak	Fair	14.5	14.5			WQ/DET
4609	Post Oak	Fair	17	17			WQ/DET
4610	Cedar Elm	Fair	18.5		18.5		
4611	Red Oak	Fair	8.5		8.5		
4612	Cedar Elm	Fair	9		9		
4613	Red Oak	Very Poor	11		11		
4614	Post Oak	Fair	11.5		11.5		
4615	Cedar Elm	Fair	11.5		11.5		
4616	Post Oak	Fair	14.5		14.5		
4617	Post Oak	Fair	11		11		
4618	Post Oak	Fair	19.5		19.5		
4619	Post Oak	Poor	15.5		15.5		
4620	Post Oak	Fair	11		11		
4621	Live Oak	Fair	9		9		
4622	Live Oak	Fair	8		8		
4623	Live Oak	Fair	8		8		
4624	Live Oak	Fair	8		8		
4625	Live Oak	Fair	8		8		
4626	Live Oak	Fair	8.5		8.5		
4627	Post Oak	Fair	16		16		
4628	Post Oak	Fair	11		11		
4629	Cedar Elm	Fair	13.5		13.5		
4630	Post Oak	Fair	16		16		
4631	Post Oak	Fair	28		28	Y	
4632	Post Oak	Fair	11		11		
4633	Post Oak	Fair	19.5		19.5		
4634	Post Oak	Fair	12		12		
4635	Post Oak	Fair	9		9		
4636	Pecan	Fair	8		8		
4637	Red Oak	Very Poor	13.5		13.5		
4638	Pecan	Fair	18		18		
4639	Post Oak	Fair	13.5		13.5		
4640	Cedar Elm	Fair	20		20		
4641	Post Oak	Fair	20		20		
4642	Post Oak	Very Poor	11.5		11.5		
4643	Post Oak	Fair	18.5		18.5		
4644	Post Oak	Very Poor	17.5		17.5		
4645	Post Oak	Fair	15.5		15.5		
4646	Cedar Elm	Fair	8.5		8.5		
4647	Live Oak	Fair	11		11		
4648	Live Oak	Fair	10		10		
4649	Live Oak	Fair	8		8		
4650	Live Oak	Fair	8		8		
4651	Live Oak	Fair	8.5		8.5		
4652	Live Oak	Fair	9.5		9.5		
4653	Red Oak	Fair	8.5		8.5		
4654	Live Oak	Fair	10		10		
4655	Live Oak	Fair	10		10		
4656	Live Oak	Fair	9		9		
4657	Post Oak	Fair	19		19		
4658	Post Oak	Very Poor	14		14		
4659	Post Oak	Fair	10		10		
4660	Post Oak	Fair	17		17		
4661	Post Oak	Fair	12		12		
4662	Post Oak	Fair	15.5		15.5		
4663	Post Oak	Fair	17		17		
4664	Live Oak	Very Poor	13		13		
4665	Cedar Elm	Very Poor	16.5		16.5		
4666	Red Oak	Poor	14		14		
4667	Post Oak	Fair	19		19		
4668	Post Oak	Very Poor	14		14		
4669	Post Oak	Fair	19.5		19.5		
4670	Red Oak	Fair	9.5		9.5		
4671	Red Oak	Fair	9		9		
4672	Post Oak	Fair	13.5		13.5		
4673	Post Oak	Fair	17.5	17.5			R.O.W. / P.U.E
4674	Post Oak	Fair	26	26		Y	R.O.W. / P.U.E
4675	Post Oak	Fair	11.5	11.5			R.O.W. / P.U.E
4676	Post Oak	Fair	14	14			R.O.W. / P.U.E
4677	Post Oak	Fair	10.5	10.5			R.O.W. / P.U.E
4678	Cedar Elm	Fair	19.5	19.5			R.O.W. / P.U.E
4679	Post Oak	Fair	15	15			R.O.W. / P.U.E
4680	Post Oak	Fair	14.5	14.5			R.O.W. / P.U.E
4681	Cedar Elm	Fair	11	11			R.O.W. / P.U.E
4682	Cedar Elm	Fair	12	12			R.O.W. / P.U.E
4683	Cedar Elm	Fair	12.5	12.5			R.O.W. / P.U.E
4684	Post Oak	Fair	12	12			WQ/DET
4685	Post Oak	Fair	13	13			WQ/DET
4686	Post Oak	Fair	11	11			WQ/DET
4687	Post Oak	Fair	15.5	15.5			WQ/DET
4688	Post Oak	Fair	14	14			WQ/DET
4689	Pecan	Fair	12	12			WQ/DET
4690	Pecan	Fair	10.5	10.5			WQ/DET
4691	Post Oak	Fair	8.5		8.5		

TREE NO.	TREE TYPE	TREE CONDITION	TOTAL INCHES	REMOVED (IN)	PROTECTED (IN)	HERITAGE	REASON FOR REMOVAL
4692	Post Oak	Fair	8.5		8.5		
4693	Cedar Elm	Fair	20.5	20.5			WQ/DET
4694	Post Oak	Fair	19.5	19.5			WQ/DET
4695	Red Oak	Fair	9	9			WQ/DET
4696	Red Oak	Fair	8	8			WQ/DET
4697	Red Oak	Fair	9.5	9.5			WQ/DET
4698	Cedar Elm	Poor	12	12			ROW / PUE
4699	Cedar Elm	Fair	14	14			ROW / PUE
4700	Cedar Elm	Fair	16	16			ROW / PUE
4701	Red Oak	Fair	9	9			ROW / PUE
4702	Red Oak	Fair	9.5	9.5			ROW / PUE
4703	Post Oak	Fair	10.5	10.5			ROW / PUE
4704	Post Oak	Fair	15.5	15.5			ROW / PUE
4705	Post Oak	Fair	11.5	11.5			ROW / PUE
4706	Red Oak	Very Poor	10	10			ROW / PUE
4707	Cedar Elm		Fair	10	10		ROW / PUE
4708	Cedar Elm		Fair	11.5	11.5		ROW / PUE
4709	Post Oak		Fair	17.5	17.5		ROW / PUE
4710	Post Oak		Fair	11.5	11.5		WQ/DET
4711	Post Oak		Fair	11	11		WQ/DET
4712	Cedar Elm		Fair	10	10		WQ/DET
4713	Cedar Elm		Fair	10.5	10.5		WQ/DET
4714	Post Oak		Fair	12	12		ROW / PUE
4715	Post Oak		Poor	13.5	13.5		ROW / PUE
4716	Post Oak	Fair	14	14			ROW / PUE
4717	Cedar Elm	Fair	9		9		
4718	Post Oak	Fair	11		11		
4719	Post Oak	Fair	10		10		
4720	Post Oak	Fair	11		11		
4721	Post Oak	Fair	12		12		
4722	Post Oak	Fair	15		15		
4723	Cedar Elm	Fair	12.5		12.5		
4724	Post Oak	Fair	15.5		15.5		
4725	Post Oak	Fair	12.5		12.5		
4726	Cedar Elm	Fair	9		9		
4727	Post Oak	Fair	14		14		
4728	Post Oak	Fair	16		16		
4729	Live Oak	Fair	8		8		
4730	Post Oak	Fair	8.5		8.5		
4731	Cedar Elm	Fair	8.5		8.5		
4732	Cedar Elm	Fair	8		8		
4733	Cedar Elm	Fair	9		9		
4734	Post Oak	Fair	8		8		
4735	Live Oak	Fair	11		11		
4736	Live Oak	Fair	14		14		
4737	Live Oak	Fair	8.5		8.5		
4738	Live Oak	Very Poor	12		12		
4739	Live Oak		Fair	13		13	
4740	Post Oak	Very Poor	11		11		
4741	Cedar Elm		Fair	9		9	
4742	Live Oak	Fair	11		11		
4743	Live Oak	Fair	11.5		11.5		
4744	Live Oak	Fair	11.5		11.5		
4745	Live Oak	Poor	8		8		
4746	Cedar Elm	Fair	8		8		
4747	Cedar Elm	Fair	11		11		
4748	Cedar Elm	Fair	9		9		
4749	Cedar Elm	Fair	11		11		
4750	Post Oak	Fair	11.5		11.5		
4751	Post Oak	Fair	12.5		12.5		
4752	Post Oak	Fair	12.5		12.5		
4753	Post Oak	Fair	12.5		12.5		
4754	Post Oak	Fair	8		8		
4755	Cedar Elm	Poor	15.5		15.5		
4756	Post Oak	Fair	17		17		
4757	Post Oak	Fair	16		16		
4758	Post Oak	Fair	14		14		
4759	Post Oak	Fair	12.5		12.5		
4760	Post Oak	Fair	23		23		
4761	Red Oak	Fair	13.5		13.5		
4762	Cedar Elm	Good	12.5	12.5			ROW / PUE
4763	Cedar Elm	Fair	8.5		8.5		
4764	Cedar Elm	Fair	8.5		8.5		
4765	Post Oak	Fair	19		19		
4766	Cedar Elm	Fair	8.5		8.5		
4767	Cedar Elm	Fair	8		8		
4768	Post Oak	Fair	10.5		10.5		
4769	Post Oak	Fair	10.5		10.5		
4770	Cedar Elm	Fair	14.5		14.5		
4771	Live Oak	Very Poor	8		8		
4772	Cedar Elm		Fair	8		8	
4773	Post Oak		Fair	9.5		9.5	
4774	Post Oak		Fair	16		16	
4775	Post Oak		Fair	16		16	
4776	Post Oak		Fair	13.5		13.5	
4777	Post Oak		Fair	14		14	
4778	Live Oak		Fair	8.5		8.5	
4779	Live Oak		Fair	8.5		8.5	
4780	Post Oak		Fair	11		11	
4781	Post Oak	Fair	17.5		17.5		
4782	Post Oak	Fair	19		19		
4783	Live Oak	Fair	15.5		15.5		
4784	Red Oak	Fair	8.5		8.5		
4785	Live Oak	Fair	9.5		9.5		
4786	Live Oak	Fair	8		8		
4787	Live Oak	Poor	10		10		
4788	Live Oak	Fair	8		8		
4789	Live Oak	Fair	9.5		9.5		
4790	Live Oak	Fair	11.5		11.5		
4791	Live Oak	Very Poor	15		15		

TREE NO.	TREE TYPE	TREE CONDITION	TOTAL INCHES	REMOVED (IN)	PROTECTED (IN)	HERITAGE	REASON FOR REMOVAL
4792	Live Oak	Fair	12.5		12.5		
4793	Live Oak	Fair	12		12		
4794	Post Oak	Poor	17.5		17.5		
4795	Qedar Elm	Poor	8.5		8.5		
4796	Post Oak	Fair	12.5		12.5		
4797	Post Oak	Fair	13		13		
4798	Post Oak	Fair	13		13		
4799	Qedar Elm	Fair	9.5		9.5		
4800	Live Oak	Fair	12		12		
4801	Qedar Elm	Fair	9		9		
4802	Live Oak	Fair	8		8		
4803	Live Oak	Fair	8		8		
4804	Live Oak	Fair	8		8		
4805	Qedar Elm	Fair	9		9		
4806	Qedar Elm	Fair	10.5		10.5		
4807	Qedar Elm	Fair	10	10			ROW / PUE
4808	Live Oak	Fair	12.5	12.5			ROW / PUE
4809	Live Oak	Fair	18.5	18.5			ROW / PUE
4810	Live Oak	Fair	16.5	16.5			ROW / PUE
4811	Red Oak	Very Poor	13	13			ROW / PUE
4812	Live Oak	Fair	8	8			ROW / PUE
4813	Live Oak	Fair	8.5	8.5			ROW / PUE
4814	Live Oak	Fair	8	8			ROW / PUE
4815	Live Oak	Fair	8	8			ROW / PUE
4816	Live Oak	Fair	8	8			ROW / PUE
4817	Post Oak	Poor	16	16			ROW / PUE
4818	Live Oak	Fair	16	16			ROW / PUE
4819	Live Oak	Fair	9.5	9.5			ROW / PUE
4820	Qedar Elm	Fair	8	8			ROW / PUE
4821	Qedar Elm	Fair	8.5	8.5			ROW / PUE
4822	Live Oak	Fair	8.5		8.5		
4823	Live Oak	Fair	8.5		8.5		
4824	Live Oak	Fair	16.5		16.5		
4825	Live Oak	Fair	9		9		
4826	Live Oak	Fair	10		10		
4827	Live Oak	Fair	11		11		
4828	Live Oak	Fair	18		18		
4829	Post Oak	Fair	16.5		16.5		
4830	Post Oak	Fair	8		8		
4831	Post Oak	Fair	16.5		16.5		
4832	Post Oak	Fair	18		18		
4833	Qedar Elm	Fair	20		20		
4834	Post Oak	Fair	19		19		
4835	Post Oak	Fair	21		21		
4836	Post Oak	Fair	14		14		
4837	Post Oak	Fair	20		20		
4838	Qedar Elm	Poor	17		17		
4839	Post Oak	Fair	16		16		
4840	Post Oak	Fair	12		12		
4841	Qedar Elm	Fair	13		13		
4842	Pecan	Fair	9		9		
4843	Qedar Elm	Fair	12.5		12.5		
4844	Qedar Elm	Fair	13		13		
4845	Post Oak	Fair	14.5		14.5		
4846	Red Oak	Fair	15.5		15.5		
4847	Red Oak	Fair	10		10		
4848	Red Oak	Very Poor	13		13		
4849	Qedar Elm	Fair	12.5		12.5		
4850	Live Oak	Fair	19.5		19.5		
4851	Live Oak	Very Poor	9.5		9.5		
4852	Live Oak	Fair	10		10		
4853	Live Oak	Poor	10.5		10.5		
4854	Live Oak	Fair	13		13		
4855	Live Oak	Fair	15		15		
4856	Red Oak	Very Poor	9.5		9.5		
4857	Qedar Elm	Fair	10.5		10.5		
4858	Red Oak	Very Poor	8		8		
4859	Qedar Elm	Fair	10		10		
4860	Live Oak	Fair	19		19		
4861	Red Oak	Fair	12		12		
4862	Live Oak	Fair	9		9		
4863	Live Oak	Fair	10.5		10.5		
4864	Live Oak	Fair	11.5		11.5		
4865	Post Oak	Fair	16.5		16.5		
4866	Post Oak	Fair	11		11		
4867	Pecan	Fair	11		11		
4868	Post Oak	Fair	18		18		
4869	Post Oak	Fair	20.5		20.5		
4870	Live Oak	Fair	13.5		13.5		
4871	Post Oak	Fair	17.5		17.5		
4872	Live Oak	Fair	17.5		17.5		
4873	Live Oak	Fair	9.5		9.5		
4874	Qedar Elm	Fair	9.5		9.5		
4875	Live Oak	Fair	8		8		
4876	Live Oak	Fair	8.5		8.5		
4877	Live Oak	Fair	8		8		
4878	Qedar Elm	Poor	10		10		
4879	Live Oak	Fair	8		8		
4880	Red Oak	Fair	8.5		8.5		
4881	Live Oak	Fair	9		9		
4882	Live Oak	Fair	12		12		
4883	Live Oak	Fair	10		10		
4884	Live Oak	Fair	14		14		
4885	Live Oak	Fair	13		13		
4886	Live Oak	Fair	11.5		11.5		
4887	Live Oak	Fair	12.5		12.5		
4888	Live Oak	Fair	19		19		
4889	Qedar Elm	Fair	11		11		
4890	Qedar Elm	Fair	10		10		
4891	Red Oak	Fair	8.5		8.5		

TREE NO.	TREE TYPE	TREE CONDITION	TOTAL INCHES	REMOVED (IN)	PROTECTED (IN)	HERITAGE	REASON FOR REMOVAL
4892	Post Oak	Fair	14.5		14.5		
4893	Post Oak	Fair	13		13		
4894	Post Oak	Fair	14.5		14.5		
4895	Post Oak	Fair	16.5		16.5		
4896	Qedar Elm	Fair	14.5		14.5		
4897	Live Oak	Fair	8		8		
4898	Post Oak	Fair	10.5		10.5		
4899	Post Oak	Fair	13.5		13.5		
4900	Post Oak	Fair	8		8		
4901	Qedar Elm	Fair	17.5		17.5		
4902	Post Oak	Fair	17.5		17.5		
4903	Post Oak	Fair	18	18			ROW / PUE
4904	Post Oak	Fair	22		22		
4905	Post Oak	Fair	13.5	13.5			ROW / PUE
4906	Post Oak	Poor	9	9			ROW / PUE
4907	Post Oak	Fair	20.5	20.5			ROW / PUE
4908	Post Oak	Fair	21		21		
4909	Post Oak	Poor	10		10		
4910	Post Oak	Fair	16		16		
4911	Post Oak	Fair	16		16		
4912	Live Oak	Fair	16.5		16.5		
4913	Live Oak	Fair	14		14		
4914	Qedar Elm	Fair	11		11		
4915	Qedar Elm	Fair	9		9		
4916	Post Oak	Fair	9		9		
4917	Post Oak	Fair	8		8		
4918	Post Oak	Fair	11		11		
4919	Post Oak	Fair	14		14		
4920	Post Oak	Fair	8.5		8.5		
4921	Post Oak	Fair	18.5		18.5		
4922	Post Oak	Fair	9		9		
4923	Post Oak	Fair	11		11		
4924	Post Oak	Fair	13.5		13.5		
4925	Post Oak	Poor	12		12		
4926	Post Oak	Fair	10.5		10.5		
4927	Post Oak	Fair	11		11		
4928	Qedar Elm	Fair	9	9			ROW / PUE
4929	Qedar Elm	Fair	13	13			ROW / PUE
4930	Post Oak	Fair	10	10			ROW / PUE
4931	Post Oak	Fair	8.5		8.5		
4932	Post Oak	Fair	15		15		
4933	Post Oak	Fair	18		18		
4934	Post Oak	Fair	12.5		12.5		
4935	Post Oak	Fair	12		12		
4936	Post Oak	Fair	8.5		8.5		
4937	Post Oak	Fair	16.5		16.5		
4938	Post Oak	Fair	13.5		13.5		
4939	Post Oak	Fair	8.5		8.5		
4940	Post Oak	Fair	13.5		13.5		
4941	Qedar Elm	Fair	8		8		
4942	Post Oak	Fair	13		13		
4943	Post Oak	Poor	12.5		12.5		
4944	Post Oak	Fair	9.5		9.5		
4945	Post Oak	Fair	12		12		
4946	Post Oak	Fair	10.5		10.5		
4947	Post Oak	Poor	11		11		
4948	Post Oak	Fair	12.5		12.5		
4949	Post Oak	Fair	8.5		8.5		
4950	Live Oak	Fair	11.5		11.5		
4951	Live Oak	Fair	11.5		11.5		
4952	Live Oak	Poor	10.5		10.5		
4953	Live Oak	Fair	8		8		
4954	Live Oak	Fair	13.5		13.5		
4955	Live Oak	Fair	8		8		
4956	Live Oak	Fair	11		11		
4957	Qedar Elm	Poor	8.5		8.5		
4958	Live Oak	Fair	8		8		
4959	Live Oak	Fair	8		8		
4960	Live Oak	Fair	8.5		8.5		
4961	Live Oak	Fair	14.5		14.5		
4962	Live Oak	Fair	11		11		
4963	Live Oak	Fair	9		9		
4964	Live Oak	Fair	8.5		8.5		
4965	Live Oak	Fair	11.5	11.5			ROW / PUE
4966	Live Oak	Fair	8.5	8.5			ROW / PUE
4967	Qedar Elm	Fair	11.5	11.5			ROW / PUE
4968	Live Oak	Fair	8		8		
4969	Live Oak	Fair	8		8		
4970	Live Oak	Fair	10		10		
4971	Live Oak	Fair	10	10			ROW / PUE
4972	Live Oak	Poor	10		10		
4973	Live Oak	Fair	9.5		9.5		
4974	Post Oak	Fair	10		10		
4975	Post Oak	Fair	13		13		
4976	Post Oak	Fair	10		10		
4977	Live Oak	Fair	9.5		9.5		
4978	Live Oak	Fair	10		10		
4979	Live Oak	Fair	9		9		
4980	Live Oak	Fair	8.5		8.5		
4981	Live Oak	Fair	12		12		
4982	Live Oak	Fair	17		17		
4983	Live Oak	Fair	10		10		
4984	Live Oak	Fair	16.5		16.5		
4985	Live Oak	Fair	10		10		
4986	Live Oak	Fair	9.5		9.5		
4987	Live Oak	Fair	8		8		
4988	Live Oak	Fair	10.5		10.5		
4989	Live Oak	Fair	8		8		
4990	Red Oak	Very Poor	9.5		9.5		
4991	Live Oak	Fair	9.5		9.5		

TREE NO.	TREE TYPE	TREE CONDITION	TOTAL INCHES	REMOVED (IN)	PROTECTED (IN)	HERITAGE	REASON FOR REMOVAL
4992	Live Oak	Fair	8.5		8.5		
4993	Live Oak	Fair	10.5		10.5		
4994	Red Oak	Fair	9	9			ROW / PUE
4995	Red Oak	Fair	9.5	9.5			ROW / PUE
4996	Red Oak	Fair	11	11			ROW / PUE
4997	Post Oak	Fair	15		15		
4998	Post Oak	Fair	9.5	9.5			ROW / PUE
4999	Post Oak	Fair	11	11			ROW / PUE
5000	Live Oak	Fair	9.5	9.5			ROW / PUE
5001	Live Oak	Fair	11.5		11.5		
5002	Live Oak	Fair	11.5		11.5		
5003	Live Oak	Fair	13		13		
5004	Live Oak	Fair	11		11		
5005	Live Oak	Fair	8		8		
5006	Live Oak	Fair	12		12		
5007	Live Oak	Poor	12		12		
5008	Live Oak	Fair	11	11			ROW / PUE
5009	Live Oak	Fair	8	8			ROW / PUE
5010	Live Oak	Fair	8	8			ROW / PUE
5011	Live Oak	Fair	10	10			ROW / PUE
5012	Live Oak	Fair	8	8			ROW / PUE
5013	Live Oak	Fair	10.5		10.5		
5014	Live Oak	Fair	8		8		
5015	Live Oak	Fair	10		10		
5017	Live Oak	Fair	17.5		17.5		
5018	Live Oak	Fair	11		11		
5019	Live Oak	Fair	9.5		9.5		
5020	Live Oak	Fair	10		10		
5021	Live Oak	Fair	8.5		8.5		
5022	Live Oak	Fair	9		9		
5023	Live Oak	Fair	12		12		
5024	Live Oak	Fair	9		9		
5025	Live Oak	Fair	8.5		8.5		
5026	Live Oak	Fair	8.5		8.5		
5027	Live Oak	Fair	11.5		11.5		
5028	Live Oak	Fair	9		9		
5029	Live Oak	Fair	8.5		8.5		
5030	Live Oak	Fair	10		10		
5031	Live Oak	Fair	10.5		10.5		
5032	Live Oak	Fair	12.5		12.5		
5033	Live Oak	Fair	12		12		
5034	Live Oak	Fair	8		8		
5035	Live Oak	Fair	9		9		
5036	Live Oak	Fair	9.5		9.5		
5037	Live Oak	Fair	8.5		8.5		
5038	Live Oak	Fair	14.5		14.5		
5039	Live Oak	Fair	9.5		9.5		
5040	Live Oak	Fair	14		14		
5041	Live Oak	Fair	13.5		13.5		
5042	Live Oak	Very Poor	9.5		9.5		
5043	Live Oak	Fair	12		12		
5044	Live Oak	Fair	12		12		
5045	Live Oak	Fair	18.5		18.5		
5046	Live Oak	Fair	8.5	8.5			ROW / PUE
5047	Live Oak	Poor	8	8			ROW / PUE
5048	Live Oak	Fair	8	8			ROW / PUE
5049	Live Oak	Fair	8.5	8.5			ROW / PUE
5050	Live Oak	Fair	8	8			ROW / PUE
5051	Live Oak	Fair	9	9			ROW / PUE
5052	Live Oak	Fair	8.5	8.5			ROW / PUE
5053	Live Oak	Fair	8.5	8.5			ROW / PUE
5054	Live Oak	Fair	9	9			ROW / PUE
5055	Live Oak	Fair	8.5	8.5			ROW / PUE
5056	Live Oak	Fair	8	8			ROW / PUE
5057	Live Oak	Fair	9.5	9.5			ROW / PUE
5058	Live Oak	Fair	10	10			ROW / PUE
5059	Live Oak	Fair	8	8			ROW / PUE
5060	Live Oak	Fair	10.5	10.5			ROW / PUE
5061	Live Oak	Fair	10	10			ROW / PUE
5062	Live Oak	Fair	10.5	10.5			ROW / PUE
5063	Live Oak	Fair	8.5		8.5		
5064	Live Oak	Fair	11		11		
5065	Live Oak	Fair	8	8			ROW / PUE
5066	Live Oak	Fair	9	9			ROW / PUE
5067	Live Oak	Fair	9	9			ROW / PUE
5068	Live Oak	Fair	8.5	8.5			ROW / PUE
5069	Live Oak	Fair	8.5	8.5			ROW / PUE
5070	Live Oak	Fair	8.5	8.5			ROW / PUE
5071	Live Oak	Fair	9	9			ROW / PUE
5072	Live Oak	Fair	8	8			ROW / PUE
5073	Live Oak	Fair	9.5	9.5			ROW / PUE
5074	Live Oak	Fair	8	8			ROW / PUE
5075	Live Oak	Fair	10		10		
5076	Live Oak	Fair	8.5		8.5		
5077	Live Oak	Fair	8		8		
5078	Live Oak	Fair	8		8		
5079	Live Oak	Fair	8		8		
5080	Live Oak	Fair	8.5	8.5			ROW / PUE
5081	Live Oak	Fair	8		8		
5082	Live Oak	Fair	9		9		
5083	Live Oak	Fair	8	8			ROW / PUE
5084	Live Oak	Fair	8	8			ROW / PUE
5085	Live Oak	Fair	9.5	9.5			ROW / PUE
5086	Live Oak	Fair	10	10			ROW / PUE
5087	Live Oak	Fair	12	12			ROW / PUE
5088	Live Oak	Fair	10.5	10.5			ROW / PUE
5089	Live Oak	Fair	9		9		
5090	Live Oak	Fair	8.5		8.5		
5091	Live Oak	Fair	12.5		12.5		
5092	Live Oak	Fair	8.5		8.5		

TREE NO.	TREE TYPE	TREE CONDITION	TOTAL INCHES	REMOVED (IN)	PROTECTED (IN)	HERITAGE	REASON FOR REMOVAL
5093	Live Oak	Fair	9		9		
5094	Live Oak	Fair	24		24		
5095	Live Oak	Fair	8.5	8.5			ROW / P.U.E
5096	Live Oak	Fair	9.5	9.5			ROW / P.U.E
5097	Live Oak	Fair	8.5	8.5			ROW / P.U.E
5098	Live Oak	Fair	10.5	10.5			ROW / P.U.E
5099	Live Oak	Fair	9.5	9.5			ROW / P.U.E
5100	Live Oak	Fair	8.5	8.5			ROW / P.U.E
5101	Live Oak	Fair	16.5		16.5		
5102	Live Oak	Fair	14.5		14.5		
5103	Live Oak	Fair	12		12		
5104	Live Oak	Fair	13		13		
5105	Live Oak	Fair	17.5		17.5		
5106	Live Oak	Fair	10		10		
5107	Live Oak	Fair	10		10		
5108	Live Oak	Fair	15		15		
5109	Live Oak	Fair	12.5		12.5		
5110	Live Oak	Poor	9.5		9.5		
5111	Live Oak	Fair	9.5		9.5		
5112	Live Oak	Fair	10.5		10.5		
5113	Live Oak	Fair	9	9			ROW / P.U.E
5114	Live Oak	Fair	10		10		
5115	Live Oak	Fair	11	11			ROW / P.U.E
5116	Live Oak	Fair	15.5	15.5			ROW / P.U.E
5117	Live Oak	Fair	13.5	13.5			ROW / P.U.E
5118	Live Oak	Poor	8		8		
5119	Live Oak	Fair	18	18			ROW / P.U.E
5120	Live Oak	Fair	11.5	11.5			ROW / P.U.E
5121	Live Oak	Fair	11.5	11.5			ROW / P.U.E
5122	Live Oak	Fair	8.5	8.5			ROW / P.U.E
5123	Live Oak	Fair	9.5	9.5			ROW / P.U.E
5124	Live Oak	Fair	17	17			ROW / P.U.E
5125	Live Oak	Fair	8.5	8.5			ROW / P.U.E
5126	Live Oak	Fair	16		16		
5127	Live Oak	Fair	16		16		
5128	Live Oak	Fair	12		12		
5129	Live Oak	Fair	9.5		9.5		
5130	Live Oak	Fair	13.5		13.5		
5131	Live Oak	Fair	16	16			ROW / P.U.E
5132	Live Oak	Fair	15.5	15.5			ROW / P.U.E
5133	Live Oak	Fair	15.5	15.5			ROW / P.U.E
5134	Live Oak	Fair	13	13			ROW / P.U.E
5135	Live Oak	Poor	8.5	8.5			ROW / P.U.E
5136	Live Oak	Fair	13.5	13.5			ROW / P.U.E
5137	Live Oak	Fair	15.5	15.5			ROW / P.U.E
5138	Live Oak	Fair	9	9			ROW / P.U.E
5139	Live Oak	Fair	13	13			ROW / P.U.E
5140	Live Oak	Fair	11	11			ROW / P.U.E
5141	Live Oak	Fair	29.5		29.5	Y	
5142	Live Oak	Fair	17		17		
5143	Live Oak	Fair	13		13		
5144	Live Oak	Fair	9		9		
5145	Live Oak	Fair	15.5		15.5		
5146	Live Oak	Fair	15.5		15.5		
5147	Live Oak	Fair	9	9			ROW / P.U.E
5148	Live Oak	Fair	9		9		
5149	Live Oak	Fair	9.5	9.5			ROW / P.U.E
5150	Live Oak	Fair	11.5	11.5			ROW / P.U.E
5151	Live Oak	Fair	15.5		15.5		
5152	Live Oak	Fair	30	30		Y	ROW / P.U.E
5153	Live Oak	Fair	10.5		10.5		
5154	Live Oak	Fair	19.5		19.5		
5155	Cedar Elm	Fair	10.5		10.5		
5156	Cedar Elm	Fair	8.5		8.5		
5157	Live Oak	Fair	20		20		
5158	Live Oak	Fair	13		13		
5159	Live Oak	Good	22		22		
5160	Live Oak	Fair	15.5		15.5		
5161	Live Oak	Good	24		24		
5162	Live Oak	Good	23.5		23.5		
5163	Live Oak	Fair	17.5		17.5		
5164	Live Oak	Fair	20		20		
5165	Live Oak	Poor	8		8		
5166	Live Oak	Fair	11.5		11.5		
5167	Live Oak	Fair	10		10		
5168	Live Oak	Fair	10.5		10.5		
5169	Live Oak	Fair	9		9		
5170	Cedar Elm	Fair	9.5		9.5		
5171	Cedar Elm	Fair	9		9		
5172	Cedar Elm	Fair	10		10		
5173	Cedar Elm	Fair	10		10		
5174	Live Oak	Fair	22	22			ROW / P.U.E
5175	Live Oak	Fair	16.5	16.5			ROW / P.U.E
5176	Cedar Elm	Fair	12.5		12.5		ROW / P.U.E
5177	Cedar Elm	Fair	8.5	8.5			ROW / P.U.E
5178	Live Oak	Fair	16.5	16.5			ROW / P.U.E
5179	Cedar Elm	Fair	8	8			ROW / P.U.E
5180	Live Oak	Fair	17	17			ROW / P.U.E
5181	Cedar Elm	Fair	11.5	11.5			ROW / P.U.E
5182	Cedar Elm	Fair	9.5	9.5			ROW / P.U.E
5183	Live Oak	Fair	13.5	13.5			ROW / P.U.E
5184	Live Oak	Fair	12.5	12.5			ROW / P.U.E
5185	Live Oak	Fair	17.5	17.5			ROW / P.U.E
5186	Live Oak	Fair	18	18			ROW / P.U.E
5187	Live Oak	Fair	20.5	20.5			ROW / P.U.E
5188	Live Oak	Fair	30	30		Y	ROW / P.U.E
5189	Live Oak	Fair	13.5	13.5			ROW / P.U.E
5190	Cedar Elm	Fair	10.5	10.5			ROW / P.U.E
5191	Red Oak	Fair	8	8			ROW / P.U.E
5192	Live Oak	Fair	15	15			ROW / P.U.E

TREE NO.	TREE TYPE	TREE CONDITION	TOTAL INCHES	REMOVED (IN)	PROTECTED (IN)	HERITAGE	REASON FOR REMOVAL
5193	Live Oak	Fair	9	9			ROW / P.U.E
5194	Live Oak	Fair	9	9			ROW / P.U.E
5195	Live Oak	Fair	14.5	14.5			ROW / P.U.E
5196	Live Oak	Fair	19	19			ROW / P.U.E
5197	Cedar Elm	Good	17	17			ROW / P.U.E
5198	Live Oak	Good	12.5	12.5			ROW / P.U.E
5199	Live Oak	Fair	14.5		14.5		
5200	Live Oak	Fair	12		12		
5201	Live Oak	Fair	8		8		
5202	Live Oak	Fair	9.5		9.5		
5203	Live Oak	Fair	8	8			ROW / P.U.E
5204	Live Oak	Fair	9		9		
5205	Live Oak	Fair	9		9		
5206	Live Oak	Fair	10	10			ROW / P.U.E
5207	Live Oak	Fair	9.5	9.5			ROW / P.U.E
5208	Live Oak	Fair	10.5	10.5			ROW / P.U.E
5209	Live Oak	Fair	11	11			ROW / P.U.E
5210	Live Oak	Poor	10.5	10.5			ROW / P.U.E
5211	Live Oak	Fair	21.5	21.5			ROW / P.U.E
5212	Live Oak	Fair	10		10		
5213	Live Oak	Fair	11		11		
5214	Live Oak	Fair	11		11		
5215	Live Oak	Fair	9.5		9.5		
5216	Live Oak	Fair	8		8		
5217	Live Oak	Fair	9		9		
5218	Live Oak	Fair	9.5		9.5		
5219	Live Oak	Fair	9		9		
5220	Live Oak	Fair	12.5		12.5		
5221	Live Oak	Fair	12.5		12.5		
5222	Live Oak	Fair	9.5		9.5		
5223	Live Oak	Fair	9		9		
5224	Live Oak	Fair	9		9		
5225	Live Oak	Fair	16		16		
5226	Live Oak	Poor	9		9		
5227	Live Oak	Fair	13		13		
5228	Live Oak	Fair	13		13		
5229	Live Oak	Poor	29		29	Y	
5230	Live Oak	Fair	15.5		15.5		
5231	Live Oak	Fair	13		13		
5232	Live Oak	Fair	13		13		
5233	Live Oak	Fair	8		8		
5234	Live Oak	Fair	16		16		
5235	Live Oak	Fair	12.5		12.5		
5236	Live Oak	Fair	9		9		
5237	Live Oak	Fair	10		10		
5238	Live Oak	Fair	8		8		
5239	Live Oak	Fair	28		28	Y	
5240	Live Oak	Fair	8		8		
5241	Live Oak	Fair	15.5		15.5		
5242	Live Oak	Fair	16		16		
5243	Live Oak	Fair	20.5		20.5		
5401	Live Oak	Fair	14	14			ROW / P.U.E
5402	Red Oak	Fair	8.5	8.5			ROW / P.U.E
5403	Live Oak	Fair	10	10			ROW / P.U.E
5404	Live Oak	Poor	12.5	12.5			ROW / P.U.E
5405	Live Oak	Fair	10	10			ROW / P.U.E
5406	Live Oak	Fair	11.5	11.5			ROW / P.U.E
5407	Live Oak	Fair	10.5	10.5			ROW / P.U.E
5408	Cedar Elm	Good	12.5		12.5		
5409	Live Oak	Poor	17		17		
5410	Live Oak	Poor	12		12		
5411	Live Oak	Fair	15.5		15.5		
5412	Live Oak	Fair	9		9		
5801	Live Oak	Fair	23.5	23.5			ROW / P.U.E
5802	Live Oak	Fair	27	27		Y	ROW / P.U.E
5803	Live Oak	Fair	24.5	24.5			ROW / P.U.E
5804	Cedar Elm	Good	10		10		
5805	Live Oak	Fair	27.5		27.5	Y	
5806	Live Oak	Fair	22.5		22.5		
5807	Live Oak	Fair	12		12		
5808	Live Oak	Fair	10.5	10.5			
5809	Live Oak	Fair	27		27	Y	
5810	Live Oak	Fair	24.5	24.5			ROW / P.U.E
5811	Live Oak	Fair	12		12		
5812	Live Oak	Fair	16.5		16.5		
5813	Live Oak	Fair	23.5	23.5			ROW / P.U.E
5814	Live Oak	Fair	19.5		19.5		
5815	Live Oak	Fair	12.5		12.5		
5816	Live Oak	Poor	25		25		
5817	Live Oak	Fair	18		18		
5818	Live Oak	Very Poor	11		11		
5819	Live Oak	Poor	28		28	Y	
5820	Live Oak	Fair	23.5		23.5		
5821	Live Oak	Fair	20.5	20.5			
5822	Live Oak	Fair	29.5	29.5		Y	
5823	Live Oak	Fair	14.5	14.5			
5824	Live Oak	Fair	20.5	20.5			
5825	Live Oak	Fair	28.5	28.5		Y	
5826	Live Oak	Poor	22		22		
5827	Live Oak	Fair	21.5		21.5		
5828	Cedar Elm	Fair	8		8		
5829	Live Oak	Fair	21		21		
5830	Live Oak	Fair	20		20		
5831	Live Oak	Poor	18		18		
5832	Live Oak	Fair	13		13		
5833	Live Oak	Fair	17		17		
5834	Live Oak	Fair	14		14		
5835	Live Oak	Fair	20		20		
5836	Live Oak	Fair	19		19		
5837	Live Oak	Fair	22		22		

TREE NO.	TREE TYPE	TREE CONDITION	TOTAL INCHES	REMOVED (IN)	PROTECTED (IN)	HERITAGE	REASON FOR REMOVAL
5838	Live Oak	Fair	14.5		14.5		
5839	Live Oak	Poor	11		11		
5840	Live Oak	Very Poor	44		44	Y	
5841	Live Oak	Fair	20.5		20.5		
5842	Live Oak	Fair	36		36	Y	
5843	Live Oak	Fair	16.5		16.5		
5844	Live Oak	Fair	20		20		
5845	Live Oak	Fair	23.5		23.5		
5846	Live Oak	Fair	15		15		
5847	Live Oak	Fair	24.5		24.5		
5848	Live Oak	Fair	16		16		

TREE NO.	TREE TYPE	TREE CONDITION	TOTAL INCHES	REMOVED (IN)	PROTECTED (IN)	HERITAGE	REASON FOR REMOVAL
5931	Live Oak	Fair	15		15		
5932	Live Oak	Good	32		32	Y	
5933	Live Oak	Fair	13				
5934	Live Oak	Fair	14.5		14.5		
5935	Live Oak	Poor	19		19		
5936	Live Oak	Fair	10.5		10.5		
5937	Live Oak	Fair	13		13		
5938	Live Oak	Fair	16		16		
5939	Live Oak	Fair	10.5		10.5		
5940	Live Oak	Fair	14.5		14.5		
5941	Live Oak	Fair	15		15		
5942	Live Oak	Fair	13.5		13.5		
5943	Live Oak	Fair	22.5		22.5		
5944	Live Oak	Good	20.5		20.5		
5945	Cedar Elm	Good	9		9		
5946	Live Oak	Poor	19.5		19.5		
5947	Cedar Elm	Fair	18.5		18.5		
5948	Cedar Elm	Fair	13.5		13.5		
5949	Live Oak	Good	29.5		29.5	Y	
5950	Live Oak	Good	22		22		
5951	Live Oak	Good	26		26	Y	
5952	Live Oak	Very Poor	15		15		
5953	Live Oak	Fair	19.5		19.5		
5954	Live Oak	Very Poor	22.5		22.5		
5955	Live Oak	Fair	18.5		18.5		
5956	Live Oak	Fair	15		15		
5957	Live Oak	Fair	15.5	15.5			ROW / PUE
5958	Live Oak	Fair	16	16			ROW / PUE
5959	Live Oak	Fair	12	12			ROW / PUE
5960	Live Oak	Fair	11.5	11.5			ROW / PUE
5961	Live Oak	Fair	20.5	20.5			ROW / PUE
5962	Live Oak	Poor	12.5	12.5			ROW / PUE
5963	Live Oak	Fair	11	11			ROW / PUE
5964	Live Oak	Fair	15.5	15.5			ROW / PUE
5965	Live Oak	Fair	12	12			ROW / PUE
5966	Live Oak	Fair	11	11			ROW / PUE
5967	Live Oak	Fair	19.5	19.5			ROW / PUE
5968	Live Oak	Fair	16.5	16.5			ROW / PUE
5969	Live Oak	Fair	8	8			ROW / PUE
5970	Live Oak	Fair	11.5	11.5			ROW / PUE
5971	Live Oak	Fair	11	11			ROW / PUE
5972	Live Oak	Fair	12	12			ROW / PUE
5973	Live Oak	Fair	17.5	17.5			ROW / PUE
5974	Live Oak	Fair	24	24			ROW / PUE
5975	Live Oak	Fair	13.5		13.5		
5976	Live Oak	Fair	18.5		18.5		
5977	Live Oak	Fair	17		17		
5978	Live Oak	Fair	12.5	12.5			ROW / PUE
5979	Live Oak	Fair	14	14			ROW / PUE
5980	Live Oak	Fair	29	29		Y	ROW / PUE
5981	Live Oak	Fair	12.5	12.5			ROW / PUE
5982	Live Oak	Fair	14	14			ROW / PUE
5983	Cedar Elm	Fair	8	8			ROW / PUE
5984	Live Oak	Fair	21	21			ROW / PUE
5985	Live Oak	Fair	15.5	15.5			ROW / PUE
5986	Live Oak	Fair	8.5	8.5			ROW / PUE
5987	Live Oak	Fair	12	12			ROW / PUE
5988	Live Oak	Fair	11	11			ROW / PUE
5989	Live Oak	Fair	8.5	8.5			ROW / PUE
5990	Live Oak	Fair	12	12			ROW / PUE
5991	Live Oak	Fair	15	15			ROW / PUE
5992	Live Oak	Fair	14.5	14.5			ROW / PUE
5993	Live Oak	Fair	9.5	9.5			ROW / PUE
5994	Live Oak	Fair	15.5	15.5			ROW / PUE
5995	Live Oak	Fair	12.5	12.5			ROW / PUE
5996	Live Oak	Fair	14	14			ROW / PUE
5997	Live Oak	Fair	10.5		10.5		
5998	Live Oak	Fair	8		8		
5999	Live Oak	Fair	9.5		9.5		
6000	Live Oak	Fair	10		10		
6001	Oeage Orange	Fair	12.5		12.5		
6002	Live Oak	Fair	12.5		12.5		
6003	Live Oak	Fair	20.5		20.5		
6004	Live Oak	Fair	11.5		11.5		
6005	Live Oak	Fair	14		14		
6006	Live Oak	Fair	11.5		11.5		
6007	Live Oak	Fair	12.5	12.5			ROW / PUE
6008	Live Oak	Fair	16	16			ROW / PUE
6009	Live Oak	Very Poor	10	10			ROW / PUE
6010	Live Oak	Very Poor	20.5	20.5			ROW / PUE
6011	Live Oak	Fair	18	18			ROW / PUE
6012	Live Oak	Fair	8.5	8.5			ROW / PUE
6013	Live Oak	Fair	14.5	14.5			ROW / PUE
6014	Live Oak	Fair	12.5	12.5			ROW / PUE
6015	Live Oak	Fair	15	15			ROW / PUE
6016	Live Oak	Fair	25	25			ROW / PUE
6017	Live Oak	Fair	39	39		Y	ROW / PUE
6018	Cedar Elm	Fair	8		8		
6019	Live Oak	Fair	19		19		
6020	Live Oak	Fair	14		14		
6021	Live Oak	Fair	18		18		
6022	Live Oak	Fair	14.5		14.5		
6023	Live Oak	Fair	15		15		
6024	Live Oak	Fair	9		9		
6025	Live Oak	Fair	15		15		
6026	Live Oak	Fair	11.5		11.5		
6027	Live Oak	Fair	12		12		
6028	Live Oak	Fair	10		10		
6029	Live Oak	Fair	14.5		14.5		
6030	Live Oak	Fair	15		15		
6031	Live Oak	Fair	14		14		
6032	Live Oak	Fair	10.5		10.5		

TREE NO.	TREE TYPE	TREE CONDITION	TOTAL INCHES	REMOVED (IN)	PROTECTED (IN)	HERITAGE	REASON FOR REMOVAL
6033	Live Oak	Fair	17	17			ROW / PUE
6034	Live Oak	Fair	13.5	13.5			ROW / PUE
6035	Live Oak	Good	19.5	19.5			ROW / PUE
6036	Live Oak	Fair	9	9			ROW / PUE
6037	Live Oak	Fair	18	18			ROW / PUE
6038	Live Oak	Very Poor	17.5	17.5			ROW / PUE
6039	Live Oak	Very Poor	15.5	15.5			ROW / PUE
6040	Live Oak	Fair	10	10			ROW / PUE
6041	Live Oak	Fair	14.5	14.5			ROW / PUE
6042	Live Oak	Fair	12.5	12.5			ROW / PUE
6043	Live Oak	Fair	18.5	18.5			ROW / PUE
6044	Live Oak	Fair	23	23			ROW / PUE
6045	Live Oak	Fair	17.5	17.5			ROW / PUE
6046	Live Oak	Fair	17.5		17.5		
6047	Live Oak	Fair	20.5		20.5		
6048	Live Oak	Poor	22.5		22.5		
6049	Live Oak	Fair	13.5	13.5			ROW / PUE
6050	Live Oak	Fair	12.5	12.5			ROW / PUE
6051	Live Oak	Fair	9.5		9.5		
6052	Live Oak	Fair	10.5		10.5		
6053	Live Oak	Fair	10.5	10.5			ROW / PUE
6054	Live Oak	Fair	8	8			ROW / PUE
6055	Live Oak	Very Poor	17.5	17.5			ROW / PUE
6056	Live Oak	Fair	13		13		
6057	Live Oak	Fair	15.5		15.5		
6058	Live Oak	Fair	8.5		8.5		
6059	Live Oak	Fair	8.5		8.5		
6060	Live Oak	Poor	10.5		10.5		
6061	Live Oak	Fair	12		12		
6062	Live Oak	Fair	11.5		11.5		
6063	Live Oak	Fair	16.5		16.5		
6064	Live Oak	Very Poor	13.5		13.5		
6065	Live Oak	Fair	12.5		12.5		
6066	Live Oak	Fair	19.5		19.5		
6067	Live Oak	Fair	15.5		15.5		
6068	Live Oak	Fair	16		16		
6069	Live Oak	Fair	22.5		22.5		
6070	Live Oak	Fair	18		18		
6071	Live Oak	Fair	13.5		13.5		
6072	Live Oak	Fair	10.5	10.5			ROW / PUE
6073	Live Oak	Fair	13	13			ROW / PUE
6074	Live Oak	Fair	8	8			ROW / PUE
6075	Live Oak	Fair	11	11			ROW / PUE
6076	Live Oak	Fair	13	13			ROW / PUE
6077	Live Oak	Fair	10.5	10.5			ROW / PUE
6078	Live Oak	Fair	8.5		8.5		
6079	Live Oak	Fair	10.5		10.5		
6080	Live Oak	Fair	10.5		10.5		
6081	Live Oak	Fair	8.5		8.5		
6082	Live Oak	Fair	11.5		11.5		
6083	Live Oak	Good	20		20		
6084	Live Oak	Good	17.5		17.5		
6085	Live Oak	Fair	11.5		11.5		
6086	Cedar Elm	Fair	10.5		10.5		
6087	Cedar Elm	Fair	12.5		12.5		
6088	Live Oak	Fair	9		9		
6089	Live Oak	Fair	11.5		11.5		
6090	Live Oak	Fair	10.5		10.5		
6091	Live Oak	Fair	11.5		11.5		
6092	Live Oak	Fair	8		8		
6093	Live Oak	Fair	9		9		
6094	Cedar Elm	Fair	8		8		
6095	Cedar Elm	Fair	11		11		
6096	Live Oak	Fair	10		10		
6097	Live Oak	Fair	11		11		
6098	Cedar Elm	Fair	17		17		
6099	Live Oak	Good	22.5		22.5		
6100	Live Oak	Fair	10	10			ROW / PUE
6101	Live Oak	Fair	12.5	12.5			ROW / PUE
6102	Live Oak	Fair	13	13			ROW / PUE
6103	Live Oak	Fair	9	9			ROW / PUE
6104	Live Oak	Fair	11	11			ROW / PUE
6105	Live Oak	Fair	8	8			ROW / PUE
6106	Live Oak	Fair	9	9			ROW / PUE
6107	Live Oak	Fair	12	12			ROW / PUE
6108	Live Oak	Fair	13	13			ROW / PUE
6109	Live Oak	Fair	8.5	8.5			ROW / PUE
6110	Post Oak	Good	15	15			ROW / PUE
6111	Post Oak	Good	14.5	14.5			ROW / PUE
6112	Post Oak	Good	16	16			ROW / PUE
6113	Live Oak	Fair	11.5	11.5			ROW / PUE
6114	Live Oak	Fair	8.5	8.5			ROW / PUE
6115	Cedar Elm	Fair	9	9			ROW / PUE
6116	Cedar Elm	Fair	8.5	8.5			ROW / PUE
6117	Live Oak	Fair	11.5	11.5			ROW / PUE
6118	Cedar Elm	Fair	8	8			ROW / PUE
6119	Cedar Elm	Fair	9.5	9.5			ROW / PUE
6120	Live Oak	Fair	9	9			ROW / PUE
6121	Live Oak	Fair	10	10			ROW / PUE
6122	Live Oak	Fair	12.5	12.5			ROW / PUE
6123	Live Oak	Very Poor	10.5	10.5			ROW / PUE
6124	Cedar Elm	Fair	8		8		
6125	Cedar Elm	Fair	8		8		
6126	Live Oak	Fair	8.5	8.5			ROW / PUE
6127	Post Oak	Fair	9.5		9.5		
6128	Live Oak	Fair	16.5	16.5			ROW / PUE
6129	Cedar Elm	Fair	11	11			ROW / PUE
6130	Live Oak	Fair	9	9			ROW / PUE
6131	Live Oak	Fair	10.5	10.5			ROW / PUE
6132	Live Oak	Fair	16	16			ROW / PUE
6133	Cedar Elm	Fair	10.5	10.5			ROW / PUE
6134	Cedar Elm	Fair	8	8			ROW / PUE
6135	Live Oak	Fair	10.5	10.5			ROW / PUE
6136	Live Oak	Fair	8.5	8.5			ROW / PUE
6137	Cedar Elm	Very Poor	12.5		12.5		

TREE NO.	TREE TYPE	TREE CONDITION	TOTAL INCHES	REMOVED (IN)	PROTECTED (IN)	HERITAGE	REASON FOR REMOVAL
6138	Cedar Elm	Fair	8.5		8.5		
6139	Cedar Elm	Fair	8.5		8.5		
6140	Cedar Elm	Fair	8		8		
6141	Cedar Elm	Fair	9.5		9.5		
6142	Cedar Elm	Fair	8.5		8.5		
6143	Live Oak	Fair	13.5		13.5		
6144	Live Oak	Fair	13		13		
6145	Live Oak	Fair	8		8		
6146	Live Oak	Fair	11.5		11.5		
6147	Live Oak	Fair	8.5		8.5		
6148	Live Oak	Fair	8.5		8.5		
6149	Live Oak	Fair	9		9		
6150	Live Oak	Very Poor	9		9		
6151	Live Oak	Fair	10.5		10.5		
6152	Live Oak	Very Poor	8		8		
6153	Live Oak	Poor	9		9		
6154	Live Oak	Very Poor	8		8		
6155	Live Oak	Very Poor	9		9		
6156	Cedar Elm	Fair	10		10		
6157	Cedar Elm	Fair	8.5		8.5		
6158	Cedar Elm	Fair	8		8		
6159	Cedar Elm	Very Poor	8		8		
6160	Cedar Elm	Fair	9		9		
6161	Cedar Elm	Fair	8.5		8.5		
6162	Cedar Elm	Fair	9		9		
6163	Cedar Elm	Fair	9		9		
6164	Cedar Elm	Fair	8		8		
6165	Cedar Elm	Fair	9		9		
6166	Cedar Elm	Fair	10.5		10.5		
6167	Cedar Elm	Fair	9		9		
6168	Cedar Elm	Fair	8		8		
6169	Cedar Elm	Fair	8.5		8.5		
6170	Cedar Elm	Fair	8.5		8.5		
6171	Cedar Elm	Fair	9.5		9.5		
6172	Cedar Elm	Fair	9.5		9.5		
6173	Cedar Elm	Fair	8		8		
6174	Live Oak	Poor	21.5	21.5			ROW / PUE
6175	Live Oak	Very Poor	10.5		10.5		
6176	Live Oak	Fair	12	12			ROW / PUE
6177	Cedar Elm	Fair	11.5	11.5			ROW / PUE
6178	Live Oak	Very Poor	12.5		12.5		
6179	Live Oak	Fair	12.5		12.5		
6180	Live Oak	Fair	12	12			ROW / PUE
6181	Cedar Elm	Fair	8.5		8.5		
6182	Cedar Elm	Fair	8		8		
6183	Cedar Elm	Fair	8		8		
6184	Live Oak	Fair	8.5		8.5		
6185	Live Oak	Good	17		17		
6186	Live Oak	Fair	13.5		13.5		
6187	Cedar Elm	Fair	9		9		
6188	Cedar Elm	Fair	8		8		
6189	Live Oak	Fair	13.5		13.5		
6190	Live Oak	Fair	11.5		11.5		
6191	Cedar Elm	Fair	10		10		
6192	Live Oak	Fair	11		11		
6193	Live Oak	Fair	14.5		14.5		
6194	Live Oak	Fair	8		8		
6195	Live Oak	Fair	11.5		11.5		
6196	Live Oak	Fair	13.5		13.5		
6197	Live Oak	Fair	13.5		13.5		
6198	Live Oak	Fair	11.5		11.5		
6199	Post Oak	Good	13		13		
6200	Post Oak	Fair	10		10		
6201	Cedar Elm	Good	12		12		
6202	Cedar Elm	Fair	8		8		
6203	Cedar Elm	Fair	8		8		
6204	Cedar Elm	Good	11.5		11.5		
6205	Live Oak	Good	16.5		16.5		
6206	Live Oak	Fair	9.5		9.5		
6207	Post Oak	Good	17.5		17.5		
6208	Post Oak	Fair	9.5	9.5			ROW / PUE
6209	Cedar Elm	Fair	10	10			ROW / PUE
6210	Cedar Elm	Fair	8	8			ROW / PUE
6211	Post Oak	Very Poor	8	8			ROW / PUE
6212	Post Oak	Fair	15	15			ROW / PUE
6213	Post Oak	Fair	15.5	15.5			ROW / PUE
6214	Cedar Elm	Fair	12	12			ROW / PUE
6215	Cedar Elm	Fair	8.5	8.5			ROW / PUE
6216	Live Oak	Fair	10		10		
6217	Cedar Elm	Fair	8	8			ROW / PUE
6218	Post Oak	Very Poor	13	13			ROW / PUE
6219	Live Oak	Fair	11	11			ROW / PUE
6220	Live Oak	Fair	15.5	15.5			ROW / PUE
6221	Live Oak	Fair	9	9			ROW / PUE
6222	Live Oak	Fair	12		12		
6223	Live Oak	Fair	12		12		
6224	Live Oak	Fair	10.5		10.5		
6225	Live Oak	Fair	8.5		8.5		
6226	Live Oak	Fair	10		10		
6227	Live Oak	Fair	9.5		9.5		
6228	Live Oak	Fair	11		11		
6229	Live Oak	Fair	13.5		13.5		
6230	Live Oak	Very Poor	9.5		9.5		
6231	Live Oak	Fair	16		16		
6232	Live Oak	Fair	12		12		
6233	Live Oak	Fair	10		10		
6234	Live Oak	Fair	15.5		15.5		
6235	Live Oak	Fair	12		12		
6236	Live Oak	Fair	27.5		27.5	Y	
6237	Cedar Elm	Fair	10.5		10.5		

Tree No.	Tree Type	Tree Condition	Total Inches	Removed (in)	Protected (in)	Heritage	Reason for Removal
6238	Live Oak	Fair	8.5		8.5		
6239	Live Oak	Fair	8		8		
6240	Live Oak	Fair	11		11		
6241	Live Oak	Fair	10.5		10.5		
6242	Live Oak	Fair	8		8		
6243	Live Oak	Fair	14.5		14.5		
6244	Live Oak	Fair	12		12		
6245	Live Oak	Fair	9		9		
6246	Live Oak	Fair	10		10		
6247	Live Oak	Fair	11		11		
6248	Live Oak	Fair	12		12		
6249	Live Oak	Fair	8.5		8.5		
6250	Live Oak	Fair	11.5		11.5		
6251	Cedar Elm	Fair	11.5		11.5		
6252	Live Oak	Fair	10		10		
6253	Live Oak	Fair	12		12		
6254	Cedar Elm	Fair	8.5		8.5		
6255	Cedar Elm	Fair	10		10		
6256	Live Oak	Fair	8.5		8.5		
6257	Live Oak	Fair	10.5		10.5		
6258	Live Oak	Fair	22.5		22.5		
6259	Live Oak	Fair	9		9		
6260	Cedar Elm	Fair	8		8		
6261	Live Oak	Fair	12		12		
6262	Live Oak	Good	16.5		16.5		
6263	Cedar Elm	Good	9		9		
6264	Cedar Elm	Fair	8.5		8.5		
6265	Live Oak	Fair	10.5		10.5		
6266	Cedar Elm	Fair	8.5		8.5		
6267	Live Oak	Fair	12.5		12.5		
6268	Cedar Elm	Fair	8		8		
6269	Live Oak	Fair	12		12		
6270	Live Oak	Fair	12		12		
6271	Live Oak	Fair	10.5		10.5		
6272	Cedar Elm	Fair	11.5		11.5		
6273	Cedar Elm	Fair	12		12		
6274	Cedar Elm	Fair	8.5		8.5		
6275	Live Oak	Fair	17		17		
6276	Live Oak	Fair	13		13		
6277	Live Oak	Fair	9.5		9.5		
6278	Live Oak	Fair	9		9		
6279	Live Oak	Fair	31.5		31.5	Y	
6280	Live Oak	Good	35.5		35.5	Y	
6281	Live Oak	Fair	11.5		11.5		
6282	Live Oak	Fair	11		11		
6283	Live Oak	Fair	12.5		12.5		
6284	Live Oak	Fair	9		9		
6285	Live Oak	Fair	9.5		9.5		
6286	Live Oak	Fair	18.5		18.5		
6287	Live Oak	Fair	8		8		
6288	Live Oak	Fair	14		14		
6289	Live Oak	Fair	11.5		11.5		
6290	Live Oak	Fair	17.5		17.5		
6291	Live Oak	Fair	12.5		12.5		
6292	Live Oak	Fair	12		12		
6293	Live Oak	Good	17.5		17.5		
6294	Live Oak	Fair	14		14		
6295	Live Oak	Fair	14.5		14.5		
6296	Live Oak	Good	17.5		17.5		
6297	Live Oak	Fair	14.5		14.5		
6298	Live Oak	Good	9		9		
6299	Live Oak	Good	13		13		
6300	Live Oak	Very Poor	8		8		
6301	Live Oak	Fair	14		14		
6302	Live Oak	Fair	11.5		11.5		
6303	Live Oak	Fair	26.5		26.5	Y	
6304	Live Oak	Fair	16		16		
6305	Live Oak	Fair	12		12		
6306	Live Oak	Poor	9		9		
6307	Live Oak	Fair	14		14		
6308	Live Oak	Very Poor	9.5		9.5		
6309	Live Oak	Very Poor	10.5		10.5		
6310	Live Oak	Fair	12.5		12.5		
6311	Live Oak	Fair	14.5		14.5		
6312	Live Oak	Fair	16		16		
6313	Live Oak	Fair	14		14		
6314	Live Oak	Fair	16		16		
6315	Live Oak	Fair	15		15		
6316	Live Oak	Fair	10.5		10.5		
6317	Live Oak	Very Poor	11.5		11.5		
6318	Live Oak	Fair	8		8		
6319	Live Oak	Good	33	33		Y	ROW / PUE
6320	Live Oak	Fair	17	17			ROW / PUE
6321	Live Oak	Fair	9	9			ROW / PUE
6322	Live Oak	Fair	17.5	17.5			ROW / PUE
6323	Live Oak	Fair	12	12			ROW / PUE
6324	Live Oak	Very Poor	10.5	10.5			ROW / PUE
6325	Live Oak	Fair	11.5	11.5			ROW / PUE
6326	Live Oak	Fair	9	9			ROW / PUE
6327	Live Oak	Fair	16.5	16.5			ROW / PUE
6328	Live Oak	Fair	11.5	11.5			ROW / PUE
6329	Live Oak	Fair	11	11			ROW / PUE
6330	Live Oak	Fair	14.5		14.5		
6331	Live Oak	Fair	10		10		
6332	Live Oak	Fair	13.5	13.5			ROW / PUE
6333	Live Oak	Fair	13.5	13.5			ROW / PUE
6334	Live Oak	Fair	13	13			ROW / PUE
6335	Live Oak	Fair	13.5	13.5			ROW / PUE
6336	Live Oak	Fair	12.5	12.5			ROW / PUE
6337	Live Oak	Fair	10	10			ROW / PUE

Tree No.	Tree Type	Tree Condition	Total Inches	Removed (in)	Protected (in)	Heritage	Reason for Removal
6338	Live Oak	Fair	8	8			ROW / PUE
6339	Live Oak	Fair	9.5	9.5			ROW / PUE
6340	Live Oak	Fair	10.5	10.5			ROW / PUE
6341	Live Oak	Fair	10	10			ROW / PUE
6342	Live Oak	Fair	8.5	8.5			ROW / PUE
6343	Live Oak	Fair	11.5	11.5			ROW / PUE
6344	Live Oak	Very Poor	17.5	17.5			ROW / PUE
6345	Live Oak	Fair	11	11			ROW / PUE
6346	Live Oak	Fair	11	11			ROW / PUE
6347	Live Oak	Fair	12	12			ROW / PUE
6348	Live Oak	Fair	15	15			ROW / PUE
6349	Live Oak	Fair	12.5	12.5			ROW / PUE
6350	Live Oak	Fair	8	8			ROW / PUE
6351	Live Oak	Fair	16.5	16.5			ROW / PUE
6352	American Elm	Fair	8		8		
6353	Cedar Elm	Fair	10		10		
6354	Cedar Elm	Good	13		13		
6355	Cedar Elm	Fair	8.5		8.5		
6356	Cedar Elm	Fair	11		11		
6357	Cedar Elm	Fair	13.5		13.5		
6358	Cedar Elm	Fair	11		11		
6359	Cedar Elm	Fair	8.5		8.5		
6360	Cedar Elm	Fair	10.5		10.5		
6361	Cedar Elm	Good	8.5		8.5		
6362	Cedar Elm	Fair	8		8		
6363	Western soapberry	Fair	10		10		
6364	Cedar Elm	Fair	10		10		
6365	Cedar Elm	Fair	8.5		8.5		
6366	Cedar Elm	Fair	9		9		
6367	Cedar Elm	Fair	10		10		
6368	Cedar Elm	Fair	10		10		
6369	Cedar Elm	Fair	9		9		
6370	Cedar Elm	Fair	9		9		
6371	Cedar Elm	Fair	8		8		
6372	Cedar Elm	Fair	8		8		
6373	Cedar Elm	Fair	11.5		11.5		
6374	Cedar Elm	Fair	17.5		17.5		
6375	Cedar Elm	Fair	11.5		11.5		
6376	Cedar Elm	Fair	11.5		11.5		
6377	Cedar Elm	Fair	9		9		
6378	Cedar Elm	Fair	12		12		
6379	Cedar Elm	Fair	10		10		
6380	Cedar Elm	Fair	8.5		8.5		
6381	Cedar Elm	Fair	8		8		
6382	Cedar Elm	Fair	8		8		
6383	Cedar Elm	Fair	8.5		8.5		
6384	Cedar Elm	Fair	9		9		
6385	Cedar Elm	Fair	9		9		
6386	Cedar Elm	Very Poor	12	12			ROW / PUE
6387	Cedar Elm	Fair	9.5		9.5		
6388	Cedar Elm	Very Poor	9		9		
6389	Cedar Elm	Fair	9.5	9.5			ROW / PUE
6390	Honey Locust	Very Poor	8.5		8.5		
6391	Honey Locust	Very Poor	10		10		
6392	Cedar Elm	Fair	8.5		8.5		
6393	Cedar Elm	Fair	9.5		9.5		
6394	Cedar Elm	Fair	9.5		9.5		
6395	Cedar Elm	Fair	9		9		
6396	Cedar Elm	Fair	8		8		
6397	Cedar Elm	Good	13	13			ROW / PUE
6398	Cedar Elm	Good	13.5	13.5			ROW / PUE
6399	Cedar Elm	Good	15	15			ROW / PUE
6400	Cedar Elm	Fair	14	14			ROW / PUE
6401	Cedar Elm	Fair	10	10			ROW / PUE
6402	Cedar Elm	Fair	12	12			ROW / PUE
6403	Post Oak	Fair	18	18			ROW / PUE
6404	Post Oak	Fair	12	12			ROW / PUE
6405	Post Oak	Fair	8	8			ROW / PUE
6406	Cedar Elm	Fair	9.5	9.5			ROW / PUE
6407	Post Oak	Fair	9.5	9.5			WQ/DET
6408	Post Oak	Fair	12	12			ROW / PUE
6409	Live Oak	Fair	8	8			ROW / PUE
6410	Live Oak	Fair	8	8			ROW / PUE
6411	Live Oak	Fair	8	8			ROW / PUE
6412	Live Oak	Fair	9	9			ROW / PUE
6413	Live Oak	Fair	9	9			ROW / PUE
6414	Live Oak	Fair	12.5	12.5			ROW / PUE
6415	Live Oak	Fair	9		9		
6416	Live Oak	Fair	8.5		8.5		
6417	Live Oak	Fair	8		8		
6418	Live Oak	Fair	8.5		8.5		
6419	Live Oak	Fair	8.5		8.5		
6420	Post Oak	Very Poor	8.5		8.5		
6421	Live Oak	Fair	10.5	10.5			ROW / PUE
6422	Live Oak	Fair	8	8			ROW / PUE
6423	Live Oak	Fair	10	10			ROW / PUE
6424	Live Oak	Fair	8.5	8.5			ROW / PUE
6425	Post Oak	Fair	20.5	20.5			ROW / PUE
6426	Cedar Elm	Poor	15.5	15.5			ROW / PUE
6427	Cedar Elm	Fair	8	8			ROW / PUE
6428	Cedar Elm	Fair	12.5	12.5			ROW / PUE
6429	Cedar Elm	Fair	11	11			ROW / PUE
6430	Cedar Elm	Fair	10	10			ROW / PUE
6431	Cedar Elm	Fair	9.5	9.5			ROW / PUE
6432	Post Oak	Fair	13	13			ROW / PUE
6433	Cedar Elm	Fair	12.5	12.5			ROW / PUE
6434	Cedar Elm	Fair	8.5	8.5			ROW / PUE
6435	Cedar Elm	Fair	13		13		
6436	Cedar Elm	Fair	13.5	13.5			ROW / PUE
6437	Post Oak	Good	16.5	16.5			ROW / PUE

TREE NO.	TREE TYPE	TREE CONDITION	TOTAL INCHES	REMOVED (IN)	PROTECTED (IN)	HERITAGE	REASON FOR REMOVAL
6438	Cedar Elm	Fair	13	13			ROW / PUE
6439	Cedar Elm	Very Poor	15		15		
6440	Live Oak	Fair	10		10		
6441	Live Oak	Fair	10		10		
6442	Live Oak	Fair	10		10		
6443	Live Oak	Fair	9		9		
6444	Live Oak	Fair	10		10		
6445	Live Oak	Fair	10		10		
6446	Cedar Elm	Very Poor	14.5		14.5		
6447	Post Oak	Fair	19.5	19.5			ROW / PUE
6448	Cedar Elm	Fair	8.5	8.5			ROW / PUE
6449	Post Oak	Fair	19	19			ROW / PUE
6450	Post Oak	Fair	20	20			ROW / PUE
6451	Post Oak	Fair	12	12			ROW / PUE
6452	Post Oak	Fair	16	16			ROW / PUE
6453	Post Oak	Fair	8.5	8.5			ROW / PUE
6454	Post Oak	Fair	13		13		
6455	Cedar Elm	Fair	9	9			ROW / PUE
6456	Cedar Elm	Fair	10		10		
6457	Cedar Elm	Fair	9		9		
6458	Cedar Elm	Fair	13	13			Utilities
6459	Cedar Elm	Fair	10	10			Utilities
6460	Live Oak	Good	19	19			Utilities
6461	Live Oak	Fair	16	16			Utilities
6462	Cedar Elm	Fair	12	12			Utilities
6463	Cedar Elm	Fair	12.5	12.5			Utilities
6464	Cedar Elm	Fair	13.5	13.5			Utilities
6465	Cedar Elm	Fair	12	12			Utilities
6466	Live Oak	Fair	16.5	16.5			Utilities
6467	Cedar Elm	Fair	10.5	10.5			Utilities
6468	Live Oak	Fair	11	11			Utilities
6469	Live Oak	Fair	13	13			Utilities
6470	Live Oak	Fair	15	15			Utilities
6471	Live Oak	Fair	10	10			Utilities
6472	Live Oak	Fair	11	11			Utilities
6473	Live Oak	Fair	9.5	9.5			Utilities
6474	Live Oak	Fair	13.5	13.5			Utilities
6475	Live Oak	Fair	14	14			Utilities
6476	Live Oak	Fair	14	14			Utilities
6477	Live Oak	Fair	8.5	8.5			Utilities
6478	Live Oak	Fair	10.5	10.5			Utilities
6479	Live Oak	Fair	8	8			Utilities
6480	Live Oak	Fair	10.5	10.5			Utilities
6481	Live Oak	Fair	12.5	12.5			Utilities
6482	Live Oak	Fair	14.5	14.5			Utilities
6483	Live Oak	Fair	10.5	10.5			Utilities
6484	Live Oak	Fair	11		11		
6485	Live Oak	Good	16	16			ROW / PUE
6486	Live Oak	Fair	13.5		13.5		
6487	Live Oak	Fair	16.5		16.5		
6488	Cedar Elm	Fair	8		8		
6489	Live Oak	Very Poor	21.5	21.5			ROW / PUE
6490	Live Oak	Fair	10	10			ROW / PUE
6491	Live Oak	Fair	18	18			ROW / PUE
6492	Live Oak	Fair	18	18			ROW / PUE
6493	Live Oak	Fair	9	9			ROW / PUE
6494	Live Oak	Fair	8		8		
6495	Live Oak	Fair	9		9		
6496	Live Oak	Poor	21		21		
6497	Live Oak	Fair	18.5	18.5			ROW / PUE
6498	Live Oak	Fair	22	22			ROW / PUE
6499	Live Oak	Very Poor	10	10			ROW / PUE
6500	Live Oak	Fair	11.5	11.5			ROW / PUE
6701	Post Oak	Fair	16		16		
6702	Live Oak	Fair	8.5		8.5		
6703	Cedar Elm	Good	14.5		14.5		
6704	Cedar Elm	Fair	17.5		17.5		
6705	Cedar Elm	Good	18.5		18.5		
6706	Cedar Elm	Fair	9.5		9.5		
6707	Cedar Elm	Fair	9.5		9.5		
6708	Red Oak	Very Poor	11.5	11.5			ROW / PUE
6709	Live Oak	Fair	15.5	15.5			ROW / PUE
6710	Live Oak	Fair	9	9			ROW / PUE
6711	Red Oak	Good	19.5	19.5			ROW / PUE
6712	Live Oak	Fair	8	8			ROW / PUE
6713	Live Oak	Fair	13	13			ROW / PUE
6714	Live Oak	Fair	10.5	10.5			ROW / PUE
6715	Post Oak	Fair	9.5		9.5		
6716	Post Oak	Fair	9.5		9.5		
6717	Live Oak	Fair	18		18		
6718	Live Oak	Fair	12		12		
6719	Live Oak	Fair	17		17		
6720	Live Oak	Fair	9		9		
6721	Cedar Elm	Fair	8		8		
6722	Cedar Elm	Fair	9	9			VQ/DET
6723	Live Oak	Fair	13	13			ROW / PUE
6724	Pecan	Fair	11	10	11		
6725	Pecan	Good	28		28	Y	
6726	Live Oak	Fair	10.5	10.5			ROW / PUE
6727	Live Oak	Fair	17	17			ROW / PUE
6728	Live Oak	Fair	8.5		8.5		
6729	Live Oak	Fair	9		9		
6730	Live Oak	Fair	20		20		
6731	Cedar Elm	Good	17.5		17.5		
6732	Live Oak	Fair	13.5		13.5		
6733	Live Oak	Fair	13		13		
6734	Live Oak	Fair	19		19		
6735	Live Oak	Fair	10		10		
6736	Live Oak	Fair	9.5		9.5		
6737	Live Oak	Fair	8.5		8.5		

TREE NO.	TREE TYPE	TREE CONDITION	TOTAL INCHES	REMOVED (IN)	PROTECTED (IN)	HERITAGE	REASON FOR REMOVAL
6738	Live Oak	Fair	9.5		9.5		
6739	Live Oak	Fair	11.5		11.5		
6740	Live Oak	Fair	8.5		8.5		
6741	Live Oak	Fair	9		9		
6742	Live Oak	Fair	9		9		
6743	Live Oak	Fair	9.5		9.5		
6744	Live Oak	Fair	9		9		
6745	Live Oak	Fair	11.5		11.5		
6746	Live Oak	Fair	11		11		
6747	Live Oak	Fair	10.5		10.5		
6748	Live Oak	Fair	8		8		
6749	Live Oak	Fair	11		11		
6751	Post Oak	Fair	14.5	14.5			ROW / PUE
6752	Post Oak	Fair	13	13			ROW / PUE
6753	Post Oak	Fair	14	14			ROW / PUE
6754	Live Oak	Fair	8		8		
6755	Live Oak	Fair	9		9		
6756	Live Oak	Fair	10		10		
6757	Live Oak	Fair	11		11		
6758	Live Oak	Fair	9		9		
6759	Live Oak	Fair	9.5		9.5		
6760	Live Oak	Fair	9		9		
6761	Live Oak	Fair	13.5		13.5		
6762	Live Oak	Fair	10.5		10.5		
6763	Live Oak	Fair	14.5		14.5		
6764	Live Oak	Fair	8.5		8.5		
6765	Live Oak	Fair	8.5		8.5		
6766	Live Oak	Fair	10		10		
6767	Live Oak	Fair	8		8		
6768	Live Oak	Fair	12		12		
6769	Live Oak	Fair	11.5		11.5		
6770	Live Oak	Fair	10		10		
6771	Live Oak	Fair	10.5		10.5		
6772	Live Oak	Fair	9.5		9.5		
6773	Live Oak	Fair	13		13		
6774	Live Oak	Fair	9		9		
6775	Cedar Elm	Fair	8		8		
6776	Live Oak	Fair	20.5		20.5		
6777	Live Oak	Fair	22		22		
6778	Live Oak	Fair	19		19		
6779	Live Oak	Fair	19.5		19.5		
6780	Live Oak	Fair	15.5		15.5		
6781	Live Oak	Very Poor	17		17		
6782	Live Oak	Fair	23		23		
6783	Cedar Elm	Fair	15		15		
6784	Cedar Elm	Fair	10.5		10.5		
6785	Cedar Elm	Poor	10.5		10.5		
6786	Cedar Elm	Fair	10		10		
6787	Live Oak	Fair	20.5		20.5		
6788	Cedar Elm	Poor	8.5		8.5		
6789	Live Oak	Fair	18.5		18.5		
6790	Live Oak	Fair	9.5		9.5		
6791	Live Oak	Fair	8		8		
6792	Live Oak	Fair	14.5	14.5			Grading
6793	Live Oak	Fair	22	22			Grading
6794	Live Oak	Fair	10	10			Grading
6795	Live Oak	Fair	12.5	12.5			Grading
6796	Live Oak	Fair	15	15			Grading
6797	Live Oak	Fair	14	14			Grading
6798	Live Oak	Fair	12	12			Grading
6799	Live Oak	Fair	45		45	Y	
6800	Live Oak	Fair	17.5		17.5	Y	
7501	Live Oak	Poor	32		32	Y	
7502	Live Oak	Fair	17	17			ROW / PUE
7503	Cedar Elm	Good	10	10			ROW / PUE
7504	Live Oak	Fair	12.5	12.5			ROW / PUE
7505	Live Oak	Fair	9.5	9.5			ROW / PUE
7506	Live Oak	Fair	9.5	9.5			ROW / PUE
7507	Live Oak	Fair	10.5		10.5		
7508	Live Oak	Fair	9		9		
7509	Live Oak	Fair	8		8		
7510	Live Oak	Fair	9		9		
7511	Live Oak	Fair	8.5	8.5			ROW / PUE
7512	Live Oak	Fair	25		25		
7513	Live Oak	Good	15		15		
7514	Live Oak	Fair	23		23		
7515	Live Oak	Good	12		12		
7516	Live Oak	Fair	8		8		
7517	Live Oak	Poor	8		8		
7518	Live Oak	Fair	8.5		8.5		
7519	Live Oak	Fair	8		8		
7520	Live Oak	Fair	8.5		8.5		
7521	Live Oak	Fair	9.5		9.5		
7522	Live Oak	Poor	9.5		9.5		
7523	Live Oak	Fair	9.5		9.5		
7524	Live Oak	Poor	9		9		
7525	Live Oak	Fair	8.5		8.5		
7526	Live Oak	Poor	10		10		
7527	Live Oak	Fair	10.5		10.5		
7528	Live Oak	Fair	10.5		10.5		
7529	Live Oak	Fair	10.5		10.5		
7530	Live Oak	Fair	9.5	10.5			ROW / PUE
7531	Live Oak	Poor	9	9.5			ROW / PUE
7532	Live Oak	Fair	9.5	9.5			ROW / PUE
7533	Live Oak	Poor	16.5		16.5		
7534	Live Oak	Fair	10.5		10.5		
7535	Live Oak	Fair	10.5		10.5		
7536	Live Oak	Good	24.5		24.5		
7537	Live Oak	Fair	19.5		19.5		
7538	Live Oak	Fair	12.5		12.5		

TREE NO.	TREE TYPE	TREE CONDITION	TOTAL INCHES	REMOVED (IN)	PROTECTED (IN)	HERITAGE	REASON FOR REMOVAL
7539	Cedar Elm	Good	11.5		11.5		
7540	Live Oak	Fair	9.5		9.5		
7541	Live Oak	Fair	8.5		8.5		
7542	Live Oak	Fair	8		8		
7543	Live Oak	Fair	9		9		
7544	Live Oak	Fair	9.5		9.5		
7545	Live Oak	Fair	11		11		
7546	Live Oak	Fair	12		12		
7547	Live Oak	Fair	9.5		9.5		
7548	Live Oak	Fair	11.5		11.5		
7549	Live Oak	Fair	11.5		11.5		
7550	Live Oak	Fair	8.5		8.5		
7551	Live Oak	Fair	9.5		9.5		
7552	Live Oak	Fair	12.5		12.5		
7553	Live Oak	Fair	10.5		10.5		
7554	Live Oak	Fair	8.5		8.5		
7555	Live Oak	Poor	9.5		9.5		
7556	Live Oak	Fair	10	10			ROW / PUE
7557	Live Oak	Fair	9		9		
7558	Live Oak	Fair	9		9		
7559	Live Oak	Fair	11.5	11.5			ROW / PUE
7560	Live Oak	Fair	8	8			ROW / PUE
7561	Live Oak	Fair	9.5	9.5			ROW / PUE
7562	Live Oak	Fair	9.5	9.5			ROW / PUE
7563	Live Oak	Fair	8	8			ROW / PUE
7564	Live Oak	Fair	9	9			ROW / PUE
7565	Live Oak	Fair	9.5	9.5			ROW / PUE
7566	Live Oak	Fair	10	10			ROW / PUE
7567	Live Oak	Fair	8.5	8.5			ROW / PUE
7568	Live Oak	Fair	8.5	8.5			ROW / PUE
7569	Live Oak	Fair	9.5	9.5			ROW / PUE
7570	Live Oak	Fair	9.5	9.5			ROW / PUE
7571	Live Oak	Fair	12.5	12.5			ROW / PUE
7572	Live Oak	Fair	10.5	10.5			ROW / PUE
7573	Live Oak	Fair	11.5	11.5			ROW / PUE
7574	Live Oak	Fair	10.5	10.5			ROW / PUE
7575	Live Oak	Fair	13.5	13.5			ROW / PUE
7576	Live Oak	Fair	9.5	9.5			ROW / PUE
7577	Live Oak	Fair	8.5	8.5			ROW / PUE
7579	Live Oak	Fair	10.5	10.5			ROW / PUE
7580	Live Oak	Fair	9	9			ROW / PUE
7581	Live Oak	Fair	8.5	8.5			ROW / PUE
7582	Live Oak	Fair	10.5	10.5			Grading
7583	Live Oak	Fair	9	9			Grading
7584	Live Oak	Fair	12.5	12.5			Grading
7585	Live Oak	Very Poor	12		12		
7586	Red Oak	Very Poor	20	20			ROW / PUE
7587	Live Oak	Fair	13	13			ROW / PUE
7588	Live Oak	Fair	17.5	17.5			ROW / PUE
7589	Live Oak	Fair	14	14			ROW / PUE
7590	Live Oak	Fair	18		18		
7591	Live Oak	Fair	8		8		
7592	Live Oak	Fair	8	8			ROW / PUE
7593	Live Oak	Fair	9.5	9.5			ROW / PUE
7594	Live Oak	Fair	10.5	10.5			ROW / PUE
7595	Live Oak	Fair	10	10			ROW / PUE
7596	Live Oak	Fair	11	11			ROW / PUE
7597	Live Oak	Poor	8	8			ROW / PUE
7598	Live Oak	Fair	8	8			ROW / PUE
7599	Live Oak	Fair	10.5	10.5			ROW / PUE
7600	Live Oak	Fair	12	12			ROW / PUE
7601	Live Oak	Poor	9.5	9.5			ROW / PUE
7602	Live Oak	Poor	8	8			ROW / PUE
7603	Live Oak	Poor	9	9			ROW / PUE
7604	Live Oak	Fair	8	8			ROW / PUE
7605	Live Oak	Poor	8	8			ROW / PUE
7607	Live Oak	Fair	8	8			ROW / PUE
7608	Live Oak	Fair	11	11			ROW / PUE
7609	Live Oak	Fair	11.5	11.5			Grading
7610	Live Oak	Fair	9.5	9.5			Grading
7611	Live Oak	Fair	9.5	9.5			Grading
7612	Live Oak	Fair	9.5	9.5			Grading
7613	Live Oak	Fair	11	11			Grading
7614	Live Oak	Fair	8	8			Grading
7615	Live Oak	Fair	8	8			Grading
7616	Live Oak	Fair	9	9			Grading
7617	Live Oak	Fair	8.5	8.5			Grading
7618	Live Oak	Fair	8.5	8.5			Grading
7619	Live Oak	Fair	8	8			Grading
7620	Live Oak	Good	19	19			Grading
7621	Live Oak	Good	17.5	17.5			Grading
7622	Live Oak	Poor	8.5	8.5			ROW / PUE
7623	Live Oak	Fair	9.5	9.5			ROW / PUE
7624	Live Oak	Poor	8	8			ROW / PUE
7625	Live Oak	Fair	10	10			ROW / PUE
7626	Live Oak	Fair	9	9			ROW / PUE
7627	Live Oak	Fair	8	8			ROW / PUE
7628	Live Oak	Fair	9	9			ROW / PUE
7629	Live Oak	Fair	8.5	8.5			ROW / PUE
7630	Live Oak	Poor	8.5	8.5			ROW / PUE
7631	Live Oak	Good	29		29	Y	
7632	Live Oak	Good	17		17		
7633	Live Oak	Good	16.5		16.5		
7634	Live Oak	Fair	13		13		
7635	Live Oak	Good	21		21		
7636	Live Oak	Good	17.5		17.5		
7637	Live Oak	Very Poor	9.5		9.5		
7638	Live Oak	Fair	23.5	23.5			ROW / PUE
7639	Live Oak	Poor	19	19			ROW / PUE
7640	Live Oak	Fair	9.5	9.5			ROW / PUE

TREE NO.	TREE TYPE	TREE CONDITION	TOTAL INCHES	REMOVED (IN)	PROTECTED (IN)	HERITAGE	REASON FOR REMOVAL
7641	Live Oak	Fair	13.5	13.5			ROW / PUE
7642	Live Oak	Fair	13.5	13.5			ROW / PUE
7643	Live Oak	Fair	12	12			ROW / PUE
7644	Live Oak	Fair	16.5	16.5			ROW / PUE
7645	Live Oak	Fair	13	13			ROW / PUE
7646	Live Oak	Very Poor	13.5	13.5			ROW / PUE
7647	Live Oak	Poor	17.5		17.5		
7648	Live Oak	Fair	9.5		9.5		
7649	Live Oak	Fair	23.5		23.5		
7650	Live Oak	Fair	19.5		19.5		
7651	Live Oak	Fair	11.5		11.5		
7652	Live Oak	Fair	9.5		9.5		
7653	Live Oak	Poor	9.5		9.5		
7654	Live Oak	Poor	10		10		
7655	Live Oak	Poor	9	9			ROW / PUE
7656	Live Oak	Fair	9.5	9.5			ROW / PUE
7657	Live Oak	Poor	13.5	13.5			ROW / PUE
7658	Live Oak	Poor	13.5	13.5			ROW / PUE
7659	Live Oak	Very Poor	9	9			ROW / PUE
7660	Live Oak	Fair	16	16			ROW / PUE
7661	Live Oak	Fair	14	14			ROW / PUE
7662	Live Oak	Fair	14.5	14.5			ROW / PUE
7663	Live Oak	Fair	12.5	12.5			ROW / PUE
7664	Live Oak	Poor	16	16			ROW / PUE
7665	Live Oak	Poor	16.5	16.5			ROW / PUE
7666	Live Oak	Very Poor	9	9			ROW / PUE
7667	Live Oak	Fair	9.5	9.5			ROW / PUE
7668	Live Oak	Fair	14	14			ROW / PUE
7669	Live Oak	Poor	11.5	11.5			ROW / PUE
7670	Live Oak	Very Poor	14	14			ROW / PUE
7671	Live Oak	Good	22	22			ROW / PUE
7672	Live Oak	Fair	13	13			ROW / PUE
7673	Live Oak	Fair	12	12			ROW / PUE
7674	Live Oak	Fair	14	14			ROW / PUE
7675	Live Oak	Fair	11.5	11.5			ROW / PUE
7676	Live Oak	Poor	9.5	9.5			ROW / PUE
7677	Live Oak	Poor	12	12			ROW / PUE
7678	Live Oak	Poor	8.5	8.5			ROW / PUE
7679	Live Oak	Poor	8	8			ROW / PUE
7680	Live Oak	Very Poor	15	15			ROW / PUE
7681	Live Oak	Fair	14	14			ROW / PUE
7682	Live Oak	Fair	14.5		14.5		
7683	Live Oak	Fair	9.5		9.5		
7684	Live Oak	Fair	15.5		15.5		
7685	Live Oak	Fair	11.5		11.5		
7686	Live Oak	Poor	11		11		
7687	Live Oak	Poor	13.5	13.5			ROW / PUE
7688	Live Oak	Poor	10	10			ROW / PUE
7689	Live Oak	Poor	12		12		
7690	Live Oak	Very Poor	8		8		
7691	Live Oak	Good	10		10		
7692	Live Oak	Poor	9.5		9.5		
7693	Red Oak	Good	9.5		9.5		
7694	Live Oak	Fair	9.5	9.5			ROW / PUE
7695	Live Oak	Fair	9.5	9.5			ROW / PUE
7696	Live Oak	Fair	10.5	10.5			ROW / PUE
7697	Live Oak	Fair	10.5	10.5			ROW / PUE
7698	Live Oak	Fair	18.5		18.5		
7699	Live Oak	Fair	12.5	12.5			ROW / PUE
7700	Live Oak	Poor	23.5	23.5			ROW / PUE
7701	Live Oak	Fair	10.5	10.5			ROW / PUE
7702	Live Oak	Poor	10.5	10.5			ROW / PUE
7703	Live Oak	Poor	8	8			ROW / PUE
7704	Live Oak	Fair	20.5	20.5			ROW / PUE
7705	Live Oak	Poor	26.5		26.5	Y	
7706	Live Oak	Very Poor	18	18			ROW / PUE
7707	Live Oak	Fair	15	15			ROW / PUE
7708	Live Oak	Poor	10.5	10.5			ROW / PUE
7709	Live Oak	Fair	8	8			ROW / PUE
7710	Live Oak	Fair	9.5	9.5			ROW / PUE
7711	Live Oak	Fair	10.5	10.5			ROW / PUE
7712	Live Oak	Fair	12.5	12.5			ROW / PUE
7713	Cedar Elm	Good	10.5	10.5			ROW / PUE
7714	Live Oak	Fair	11	11			ROW / PUE
7715	Live Oak	Fair	9.5	9.5			ROW / PUE
7716	Live Oak	Fair	10	10			ROW / PUE
7717	Live Oak	Fair	10	10			ROW / PUE
7718	Live Oak	Poor	10.5	10.5			ROW / PUE
7719	Live Oak	Fair	11.5	11.5			ROW / PUE
7720	Live Oak	Very Poor	22	22			ROW / PUE
7721	Red Oak	Fair	9	9			Grading
7722	Live Oak	Fair	15	15			Grading
7723	Live Oak	Fair	14	14			Grading
7724	Live Oak	Fair	29	29		Y	Grading
7725	Live Oak	Fair	20	20			Grading
7726	Red Oak	Poor	8.5	8.5			Grading
7727	Live Oak	Good	19.5	19.5			ROW / PUE
7728	Live Oak	Fair	12	12			ROW / PUE
7729	Live Oak	Fair	10.5	10.5			ROW / PUE
7730	Live Oak	Fair	10	10			ROW / PUE
7731	Pecan	Very Poor	19	19			ROW / PUE
7732	Pecan	Very Poor	17.5	17.5			ROW / PUE
7733	Pecan	Very Poor	30	30		Y	ROW / PUE
7734	Live Oak	Poor	27		27	Y	
7735	Live Oak	Fair	16		16		
7736	Red Oak	Fair	11.5		11.5		
7737	Live Oak	Fair	18		18		
7738	Live Oak	Fair	18		18		
7739	Cedar Elm	Poor	11		11		
7740	Live Oak	Fair	9.5		9.5		

Tree No.	Tree Type	Tree Condition	Total Inches	Removed (in)	Protected (in)	Heritage	Reason for Removal
7741	Live Oak	Fair	19		19		
7742	Live Oak	Fair	11.5		11.5		
7743	Live Oak	Fair	11		11		
7744	Live Oak	Fair	13.5		13.5		
7745	Red Oak	Very Poor	26	26		Y	ROW / PUE
7746	Live Oak	Fair	20.5	20.5			ROW / PUE
7747	Live Oak	Fair	12.5	12.5			ROW / PUE
7748	Live Oak	Fair	8	8			ROW / PUE
7749	Live Oak	Poor	10.5	10.5			ROW / PUE
7750	Live Oak	Poor	22	22			ROW / PUE
7751	Live Oak	Fair	9	9			ROW / PUE
7752	Live Oak	Fair	8.5	8.5			ROW / PUE
7753	Live Oak	Fair	11.5	11.5			ROW / PUE
7754	Live Oak	Fair	12	12			ROW / PUE
7755	Live Oak	Fair	10	10			ROW / PUE
7756	Live Oak	Fair	9	9			ROW / PUE
7757	Live Oak	Fair	12	12			ROW / PUE
7758	Live Oak	Fair	17.5	17.5			ROW / PUE
7759	Live Oak	Fair	14	14			ROW / PUE
7760	Live Oak	Fair	10	10			ROW / PUE
7761	Live Oak	Fair	12.5	12.5			ROW / PUE
7762	Live Oak	Fair	11		11		
7763	Live Oak	Fair	11.5		11.5		
7764	Live Oak	Very Poor	19		19		
7765	Live Oak	Fair	12.5		12.5		
7766	Live Oak	Fair	20	20			ROW / PUE
7767	Live Oak	Fair	10.5		10.5		
7768	Live Oak	Fair	10	10			ROW / PUE
7769	Live Oak	Fair	14		14		
7770	Live Oak	Fair	13		13		
7771	Live Oak	Fair	20.5	20.5			ROW / PUE
7772	Live Oak	Fair	10.5		10.5		
7773	Live Oak	Fair	13		13		
7774	Live Oak	Poor	9		9		
7775	Live Oak	Poor	9.5		9.5		
7776	Live Oak	Fair	10.5		10.5		
7777	Cedar Elm	Poor	9		9		
7778	Live Oak	Fair	12.5		12.5		
7779	Live Oak	Fair	19		19		
7780	Live Oak	Fair	10.5		10.5		
7781	Live Oak	Fair	16		16		
7782	Live Oak	Fair	17.5		17.5		
7783	Live Oak	Fair	13.5		13.5		
7784	Live Oak	Fair	15.5		15.5		
7785	Live Oak	Fair	9.5		9.5		
7786	Live Oak	Fair	15		15		
7787	Live Oak	Fair	12		12		
7788	Live Oak	Fair	19		19		
7789	Live Oak	Good	34		34	Y	
7790	Live Oak	Poor	15.5		15.5		
7791	Live Oak	Fair	12		12		
7792	Live Oak	Fair	13.5		13.5		
7793	Live Oak	Fair	11.5		11.5		
7794	Live Oak	Fair	12		12		
7795	Live Oak	Fair	13		13		
7796	Live Oak	Fair	14		14		
7797	Live Oak	Fair	13		13		
7798	Live Oak	Fair	8		8		
7799	Live Oak	Fair	9		9		
7800	Live Oak	Fair	8		8		
7801	Live Oak	Fair	8		8		
7802	Live Oak	Fair	11		11		
7803	Live Oak	Good	22.5	22.5			ROW / PUE
7804	Live Oak	Fair	21		21		
7805	Live Oak	Fair	11		11		
7806	Live Oak	Fair	12		12		
7807	Live Oak	Poor	19.5		19.5		
7808	Live Oak	Fair	12		12		
7809	Live Oak	Fair	12.5		12.5		
7810	Live Oak	Fair	14		14		
7811	Live Oak	Very Poor	9.5		9.5		
7812	Live Oak	Fair	20		20		
7813	Live Oak	Fair	19.5		19.5		
7814	Live Oak	Fair	14		14		
7815	Live Oak	Fair	13.5		13.5		
7816	Live Oak	Fair	18.5		18.5		
7817	Live Oak	Fair	15		15		
7818	Live Oak	Fair	13.5	13.5			ROW / PUE
7819	Live Oak	Fair	12.5	12.5			ROW / PUE
7820	Live Oak	Fair	14.5	14.5			ROW / PUE
7821	Live Oak	Fair	14.5		14.5		
7822	Cedar Elm	Fair	11		11		
7823	Live Oak	Good	18.5		18.5		
7824	Live Oak	Very Poor	20.5		20.5		
7825	Live Oak	Fair	19		19		
7826	Live Oak	Fair	10		10		
7827	Cedar Elm	Poor	13.5		13.5		
7828	Cedar Elm	Fair	11	11			ROW / PUE
7829	Live Oak	Fair	10	10			ROW / PUE
7830	Live Oak	Fair	20.5	20.5			ROW / PUE
7831	Live Oak	Very Poor	21	21			ROW / PUE
7832	Live Oak	Fair	14.5		14.5		
7833	Live Oak	Fair	15	15			ROW / PUE
7834	Cedar Elm	Poor	11		11		ROW / PUE
7835	Cedar Elm	Good	13	13			ROW / PUE
7836	Live Oak	Fair	14		14		
7837	Live Oak	Fair	12		12		
7838	Live Oak	Fair	10.5		10.5		
7839	Live Oak	Fair	16		16		
7840	Live Oak	Fair	14		14		

Tree No.	Tree Type	Tree Condition	Total Inches	Removed (in)	Protected (in)	Heritage	Reason for Removal
7841	Live Oak	Fair	12		12		
7842	Live Oak	Fair	11		11		
7843	Live Oak	Fair	12		12		
7844	Cedar Elm	Good	10		10		
7845	Live Oak	Poor	10.5		10.5		
7846	Live Oak	Fair	25.5		25.5		
7847	Live Oak	Good	30		30	Y	
7848	Live Oak	Fair	13.5		13.5		
7849	Live Oak	Fair	14		14		
7850	Live Oak	Fair	16.5		16.5		
7851	Live Oak	Poor	16	16			ROW / PUE
7852	Cedar Elm	Good	14.5	14.5			ROW / PUE
7853	Live Oak	Fair	15	15			ROW / PUE
7854	Live Oak	Fair	15.5	15.5			ROW / PUE
7855	Live Oak	Fair	12.5	12.5			ROW / PUE
7856	Live Oak	Fair	12.5	12.5			ROW / PUE
7857	Live Oak	Fair	16		16		
7858	Live Oak	Fair	16		16		
7859	Live Oak	Fair	17		17		
7860	Live Oak	Fair	16		16		
7861	Live Oak	Fair	17		17		
7862	Live Oak	Fair	8	8			ROW / PUE
7863	Live Oak	Fair	9.5	9.5			ROW / PUE
7864	Live Oak	Fair	9	9			ROW / PUE
7865	Cedar Elm	Good	13	13			ROW / PUE
7866	Live Oak	Fair	15	15			ROW / PUE
7867	Live Oak	Fair	10.5	10.5			ROW / PUE
7868	Live Oak	Fair	11		11		
7869	Live Oak	Fair	11		11		
7870	Live Oak	Poor	8.5		8.5		
7871	Live Oak	Poor	8		8		
7872	Cedar Elm	Good	8		8		
7873	Live Oak	Poor	9.5		9.5		
7874	Live Oak	Fair	12		12		
7875	Live Oak	Fair	8		8		
7876	Live Oak	Fair	13		13		
7877	Live Oak	Fair	12.5		12.5		
7878	Live Oak	Fair	13.5	13.5			ROW / PUE
7879	Live Oak	Fair	14	14			ROW / PUE
7880	Live Oak	Fair	10.5		10.5		
7881	Live Oak	Poor	8		8		ROW / PUE
7882	Live Oak	Poor	8	9			ROW / PUE
7883	Cedar Elm	Good	10.5		10.5		
7884	Live Oak	Fair	10.5		10.5		
7885	Live Oak	Fair	8		8		
7886	Live Oak	Fair	9.5		9.5		
7887	Live Oak	Fair	10		10		
7888	Live Oak	Fair	11		11		
7889	Live Oak	Fair	8		8		
7890	Live Oak	Fair	9.5		9.5		
7891	Live Oak	Fair	9.5		9.5		
7892	Live Oak	Fair	9.5		9.5		
7893	Honey Locust	Fair	8.5	8.5			ROW / PUE
7894	Live Oak	Poor	8.5	8.5			ROW / PUE
7895	Live Oak	Poor	11	11			ROW / PUE
7896	Live Oak	Poor	9	9			ROW / PUE
7897	Live Oak	Fair	11	11			ROW / PUE
7898	Live Oak	Fair	11	11			ROW / PUE
7900	Live Oak	Fair	10	10			ROW / PUE
7901	Live Oak	Fair	11.5	11.5			ROW / PUE
7902	Live Oak	Poor	10.5	10.5			ROW / PUE
7904	Pecan	Fair	10	10			ROW / PUE
7905	Pecan	Fair	10.5	10.5			ROW / PUE
7906	Cedar Elm	Fair	11		11		
7907	Cedar Elm	Fair	8	8			ROW / PUE
7908	Cedar Elm	Fair	10.5	10.5			ROW / PUE
7909	Cedar Elm	Fair	12	12			ROW / PUE
7910	Pecan	Fair	16.5	16.5			ROW / PUE
7911	Pecan	Fair	11.5	11.5			ROW / PUE
7912	Live Oak	Fair	10		10		
7913	Live Oak	Good	37		37	Y	
7914	Cedar Elm	Fair	10		10		
7915	Live Oak	Fair	11.5		11.5		
7916	Live Oak	Fair	14.5		14.5		
7917	Live Oak	Fair	13		13		
7918	Live Oak	Fair	12		12		
7919	Live Oak	Fair	14.5		14.5		
7920	Live Oak	Fair	12		12		
7921	Cedar Elm	Fair	11		11		
7922	Cedar Elm	Good	10		10		
7923	Cedar Elm	Fair	8		8		
7924	Live Oak	Fair	10.5	10.5			
7925	Live Oak	Fair	8.5		8.5		
7926	Live Oak	Fair	8		8		
7927	Live Oak	Fair	8.5		8.5		
7928	Live Oak	Fair	9		9		
7929	Live Oak	Fair	11.5		11.5		
7930	Live Oak	Fair	12		12		
7931	Cedar Elm	Fair	12		12		
7932	Cedar Elm	Fair	8.5		8.5		
7933	Live Oak	Poor	8.5		8.5		
7934	Live Oak	Fair	10.5		10.5		
7935	Live Oak	Fair	11		11		
7936	Cedar Elm	Fair	9		9		
7937	Cedar Elm	Very Poor	9		9		
7938	Cedar Elm	Fair	9.5		9.5		
7939	Live Oak	Fair	9.5		9.5		
7940	Live Oak	Fair	14.5		14.5		
7941	Live Oak	Fair	11		11		

Tree No.	Tree Type	Tree Condition	Total Inches	Removed (in)	Protected (in)	Heritage	Reason for Removal
7942	Live Oak	Fair	10.5		10.5		
7943	Live Oak	Fair	13.5		13.5		
7944	Live Oak	Poor	9		9		
7945	Cedar Elm	Fair	10		10		
7946	Cedar Elm	Fair	12.5		12.5		
7947	Cedar Elm	Fair	10		10		
7948	Live Oak	Good	21		21		
7949	Live Oak	Fair	12		12		
7950	Live Oak	Fair	12.5		12.5		
7951	Live Oak	Poor	8		8		
7952	Live Oak	Fair	8		8		
7953	Post Oak	Fair	16		16		
7954	Live Oak	Poor	9.5		9.5		
7955	Live Oak	Fair	15.5		15.5		
7956	Post Oak	Fair	18		18		
7957	Post Oak	Fair	12		12		

TREE NO.	TREE TYPE	TREE CONDITION	TOTAL INCHES	REMOVED (IN)	PROTECTED (IN)	HERITAGE	REASON FOR REMOVAL
8542	Live Oak	Fair	15.5		15.5		ROW / PUE
8543	Live Oak	Good	19	19			
8544	Live Oak	Fair	22.5		22.5		
8545	Cedar Elm	Fair	11		11		ROW / PUE
8546	Cedar Elm	Fair	12		12		
8547	Cedar Elm	Fair	11.5		11.5		
8548	Cedar Elm	Fair	11.5		11.5		ROW / PUE
8549	Live Oak	Fair	16.5	16.5			
8550	Post Oak	Fair	14.5	14.5			
8551	Cedar Elm	Fair	12.5	12.5			ROW / PUE
8552	Live Oak	Fair	9		9		
8553	Live Oak	Fair	10		10		
8554	Live Oak	Fair	10.5		10.5		ROW / PUE
8555	Live Oak	Fair	11.5		11.5		
8556	Live Oak	Fair	9.5		9.5		
8557	Live Oak	Fair	8		8		ROW / PUE
8558	Live Oak	Fair	13.5		13.5		
8559	Live Oak	Fair	8.5		8.5		
8560	Live Oak	Fair	8.5		8.5		ROW / PUE
8561	Live Oak	Fair	13		13		
8562	Live Oak	Fair	8.5		8.5		
8563	Live Oak	Fair	8		8		ROW / PUE
8564	Live Oak	Fair	9		9		
8565	Cedar Elm	Fair	10.5		10.5		
8566	Cedar Elm	Fair	10.5		10.5		ROW / PUE
8567	Cedar Elm	Fair	8.5		8.5		
8568	Cedar Elm	Fair	9		9		
8569	Live Oak	Fair	13.5		13.5		ROW / PUE
8570	Cedar Elm	Fair	8		8		
8571	Live Oak	Fair	18		18		
8572	Live Oak	Fair	17		17		ROW / PUE
8573	Live Oak	Very Poor	8.5		8.5		
8574	Live Oak	Fair	9.5		9.5		
8575	Live Oak	Fair	19		19		ROW / PUE
8576	Live Oak	Fair	10		10		
8577	Cedar Elm	Fair	10		10		
8578	Live Oak	Fair	10		10		ROW / PUE
8579	Live Oak	Fair	11.5		11.5		
8580	Live Oak	Fair	19.5		19.5		
8581	Live Oak	Fair	16		16		ROW / PUE
8582	Live Oak	Fair	11		11		
8583	Live Oak	Fair	8.5		8.5		
8584	Live Oak	Fair	9.5		9.5		ROW / PUE
8585	Live Oak	Fair	12		12		
8586	Live Oak	Fair	9.5		9.5		
8587	Live Oak	Fair	12		12		ROW / PUE
8588	Live Oak	Fair	10.5		10.5		
8589	Live Oak	Fair	11.5	11.5			
8590	Live Oak	Fair	11.5		11.5		ROW / PUE
8591	Live Oak	Fair	9.5	9.5			
8592	Live Oak	Fair	9	9			
8593	Live Oak	Fair	15	15			ROW / PUE
8594	Cedar Elm	Fair	13.5		13.5		
8595	Live Oak	Fair	12.5		12.5		
8596	Live Oak	Fair	13.5		13.5		ROW / PUE
8597	Live Oak	Fair	17.5		17.5		
8598	Live Oak	Fair	10	10			
8599	Live Oak	Fair	12	12			ROW / PUE
8600	Live Oak	Fair	22	22			
8601	Live Oak	Fair	8.5	8.5			
8602	Live Oak	Fair	10.5	10.5			ROW / PUE
8603	Live Oak	Fair	10	10			
8604	Cedar Elm	Fair	10.5	10.5			
8605	Live Oak	Fair	15	15			ROW / PUE
8606	Live Oak	Fair	13.5	13.5			
8607	Live Oak	Fair	10	10			
8608	Live Oak	Fair	14.5	14.5			ROW / PUE
8609	Cedar Elm	Fair	13	13			
8610	Cedar Elm	Fair	8	8			
8611	Live Oak	Fair	9		9		ROW / PUE
8612	Cedar Elm	Fair	9.5		9.5		
8613	Live Oak	Fair	22.5		22.5		
8614	Live Oak	Fair	16		16		Y
8615	Live Oak	Fair	13.5		13.5		
8616	Live Oak	Fair	30.5		30.5		
8617	Cedar Elm	Fair	8.5		8.5		Y
8618	Live Oak	Good	25.5		25.5		
8619	Cedar Elm	Fair	9		9		
8620	Cedar Elm	Fair	15		15		ROW / PUE
8621	Live Oak	Fair	9	9			
8622	Live Oak	Fair	12	12			
8623	Live Oak	Fair	15	15			ROW / PUE
8624	Cedar Elm	Fair	14.5		14.5		
8625	Live Oak	Fair	8		8		
8626	Cedar Elm	Fair	10		10		Y
8627	Cedar Elm	Fair	10		10		
8628	Live Oak	Fair	10.5		10.5		
8629	Live Oak	Fair	10.5		10.5		Y
8630	Live Oak	Fair	11		11		
8631	Live Oak	Fair	9		9		
8632	Live Oak	Fair	10.5		10.5		ROW / PUE
8633	Live Oak	Fair	10.5		10.5		
8634	Live Oak	Fair	13.5		13.5		
8635	Live Oak	Fair	29		29		Y
8636	Cedar Elm	Fair	13		13		
8637	Cedar Elm	Fair	10	10			
8638	Live Oak	Fair	29	29			Y
8639	Live Oak	Fair	24		24		
8640	Cedar Elm	Fair	11		11		
8641	Live Oak	Very Poor	25.5		25.5		

TREE NO.	TREE TYPE	TREE CONDITION	TOTAL INCHES	REMOVED (IN)	PROTECTED (IN)	HERITAGE	REASON FOR REMOVAL
8642	Cedar Elm	Fair	17		17	Y	
8643	Cedar Elm	Fair	17.5		17.5		
8644	Live Oak	Good	32		32		
8645	Live Oak	Fair	15.5		15.5		
8646	Live Oak	Fair	9.5		9.5		
8647	Cedar Elm	Fair	8		8		
8648	Cedar Elm	Fair	15.5		15.5		
8649	Live Oak	Fair	25.5		25.5		
8650	Live Oak	Fair	11		11		
8651	Live Oak	Fair	8		8		
8652	Live Oak	Fair	21	21			ROW / PUE
8653	Cedar Elm	Fair	10.5	10.5			ROW / PUE
8654	Live Oak	Fair	9.5	9.5			ROW / PUE
8655	Live Oak	Fair	8	8			ROW / PUE
8656	Live Oak	Fair	14		14		
8657	Live Oak	Fair	10		10		
8658	Live Oak	Fair	11.5		11.5		
8659	Cedar Elm	Fair	13.5		13.5		
8660	Live Oak	Fair	14		14		
8661	Live Oak	Fair	14.5		14.5		
8662	Cedar Elm	Fair	16		16		
8663	Live Oak	Fair	12.5		12.5		
8664	Live Oak	Very Poor	20		20		
8665	Cedar Elm	Fair	10	10			ROW / PUE
8666	Cedar Elm	Fair	9	9			ROW / PUE
8667	Cedar Elm	Fair	9	9			ROW / PUE
8668	Live Oak	Fair	19.5		19.5		
8669	Live Oak	Fair	19.5		19.5		
8670	Live Oak	Fair	16		16		
8671	Live Oak	Fair	19		19		
8672	Live Oak	Fair	19		19		
8673	Cedar Elm	Fair	10.5		10.5		
8674	Cedar Elm	Fair	15.5		15.5		
8675	Live Oak	Fair	12.5		12.5		
8676	Live Oak	Fair	19.5		19.5		
8677	Live Oak	Poor	17		17		
8678	Live Oak	Fair	23		23		
8679	Live Oak	Fair	15		15		
8680	Live Oak	Fair	9		9		
8681	Cedar Elm	Fair	15.5		15.5		
8682	Live Oak	Fair	22.5		22.5		
8683	Live Oak	Poor	30.5		30.5	Y	
8684	Live Oak	Fair	27.5		27.5	Y	
8685	Live Oak	Very Poor	26.5		26.5	Y	
8686	Live Oak	Good	21		21		
8687	Live Oak	Very Poor	17	17			ROW / PUE
8688	Live Oak	Fair	22.5	22.5			ROW / PUE
8689	Live Oak	Fair	11.5	11.5			ROW / PUE
8690	Live Oak	Fair	16	16			ROW / PUE
8691	Cedar Elm	Fair	8.5	8.5			ROW / PUE
8692	Cedar Elm	Fair	9.5	9.5			ROW / PUE
8693	Cedar Elm	Fair	12.5	12.5			ROW / PUE
8694	Cedar Elm	Fair	8	8			ROW / PUE
8695	Cedar Elm	Fair	8	8			ROW / PUE
8696	Cedar Elm	Fair	9	9			ROW / PUE
8697	Live Oak	Fair	10	10			ROW / PUE
8698	Live Oak	Fair	11.5	11.5			ROW / PUE
8699	Cedar Elm	Fair	10	10			ROW / PUE
8700	Cedar Elm	Fair	13.5	13.5			ROW / PUE
8701	Live Oak	Fair	9	9			ROW / PUE
8702	Cedar Elm	Fair	9.5	9.5			ROW / PUE
8703	Cedar Elm	Fair	10	10			ROW / PUE
8704	Cedar Elm	Fair	11	11			ROW / PUE
8705	Live Oak	Fair	11.5		11.5		
8706	Live Oak	Fair	11		11		
8707	Live Oak	Fair	12.5		12.5		
8708	Live Oak	Fair	13.5		13.5		
8709	Cedar Elm	Fair	8		8		
8710	Live Oak	Fair	9		9		
8711	Live Oak	Fair	10		10		
8712	Live Oak	Fair	11.5		11.5		
8713	Live Oak	Fair	16		16		
8714	Live Oak	Fair	9.5		9.5		
8715	Live Oak	Fair	8.5	8.5			
8716	Live Oak	Poor	8.5		8.5		
8717	Live Oak	Fair	11		11		
8718	Live Oak	Fair	21	21			
8719	Cedar Elm	Fair	14	14			ROW / PUE
8720	Live Oak	Fair	14	14			ROW / PUE
8721	Live Oak	Fair	8.5	8.5			ROW / PUE
8722	Cedar Elm	Fair	9	9			ROW / PUE
8723	Cedar Elm	Fair	8.5	8.5			ROW / PUE
8724	Cedar Elm	Fair	8	8			ROW / PUE
8725	Cedar Elm	Fair	8.5	8.5			ROW / PUE
8726	Cedar Elm	Fair	9.5		9.5		
8727	Cedar Elm	Fair	9		9		
8728	Live Oak	Fair	17.5		17.5		
8729	Live Oak	Fair	15.5		15.5		
8730	Live Oak	Fair	12	12			ROW / PUE
8731	Cedar Elm	Poor	11.5	11.5			ROW / PUE
8732	Live Oak	Fair	18.5	18.5			ROW / PUE
8733	Live Oak	Fair	13.5	13.5			ROW / PUE
8734	Live Oak	Poor	17.5	17.5			ROW / PUE
8735	Live Oak	Fair	14	14			ROW / PUE
8736	Live Oak	Fair	14.5		14.5		
8737	Cedar Elm	Fair	12	12			ROW / PUE
8738	Live Oak	Fair	13.5	13.5			ROW / PUE
8739	Cedar Elm	Very Poor	9	9			ROW / PUE
8740	Cedar Elm	Poor	9	9			ROW / PUE
8741	Live Oak	Fair	15.5	15.5			ROW / PUE

TREE NO.	TREE TYPE	TREE CONDITION	TOTAL INCHES	REMOVED (IN)	PROTECTED (IN)	HERITAGE	REASON FOR REMOVAL
8842	Live Oak	Poor	10				
8843	Live Oak	Fair	8		8		
8844	Live Oak	Fair	8.5		8.5		
8845	Live Oak	Fair	8		8		
8846	Live Oak	Fair	8.5		8.5		
8847	Live Oak	Fair	11		11		
8848	Cedar Elm	Fair	8		8		
8849	Live Oak	Fair	8		8		
8850	Live Oak	Fair	8.5		8.5		
8851	Live Oak	Fair	10		10		
8852	Live Oak	Fair	18		18		
8853	Live Oak	Fair	16.5		16.5		
8854	Live Oak	Very Poor	19.5		19.5		
8855	Live Oak	Fair	22.5		22.5		
8856	Live Oak	Fair	9		9		
8857	Live Oak	Fair	8		8		
8858	Live Oak	Fair	9.5		9.5		
8859	Live Oak	Poor	10		10		
8860	Live Oak	Fair	8.5		8.5		
8861	Live Oak	Fair	9		9		
8862	Live Oak	Fair	8		8		
8863	Live Oak	Fair	9		9		
8864	Live Oak	Fair	8		8		
8865	Live Oak	Fair	8.5		8.5		
8866	Live Oak	Fair	8		8		
8867	Live Oak	Fair	9		9		
8868	Live Oak	Fair	8.5		8.5		
8869	Live Oak	Fair	8.5		8.5		
8870	Live Oak	Fair	10.5		10.5		
8871	Live Oak	Fair	10.5		10.5		
8872	Live Oak	Fair	8.5		8.5		
8873	Live Oak	Fair	8.5	8.5			Grading
8874	Cedar Elm	Fair	9		9		
8875	Live Oak	Fair	8		8		
8876	Live Oak	Fair	8.5		8.5		
8877	Live Oak	Fair	8.5		8.5		
8878	Live Oak	Fair	8		8		
8879	Live Oak	Fair	8		8		
8880	Cedar Elm	Fair	9		9		
8881	Cedar Elm	Fair	8		8		
8882	Live Oak	Fair	23.5		23.5		WQ/DET
8883	Live Oak	Fair	12	12			WQ/DET
8884	Live Oak	Very Poor	12	12			WQ/DET
8885	Live Oak	Fair	11.5		11.5		
8886	Live Oak	Fair	10		10		
8887	Live Oak	Fair	12.5		12.5		
8888	Live Oak	Fair	8.5		8.5		
8889	Live Oak	Fair	11		11		
8890	Live Oak	Fair	12		12		
8891	Live Oak	Fair	8		8		
8892	Live Oak	Fair	10.5		10.5		
8893	Live Oak	Fair	11		11		
8894	Live Oak	Fair	16		16		
8895	Live Oak	Poor	9.5		9.5		
8896	Live Oak	Fair	9.5		9.5		
8897	Live Oak	Fair	9		9		
8898	Live Oak	Fair	8		8		
8899	Live Oak	Fair	11.5		11.5		
8900	Live Oak	Poor	8.5		8.5		
8901	Live Oak	Fair	9.5		9.5		
8902	Cedar Elm	Fair	9.5		9.5		
8903	Live Oak	Fair	14.5		14.5		
8904	Live Oak	Fair	14.5		14.5		
8905	Live Oak	Fair	21.5		21.5		
8906	Live Oak	Fair	8		8		
8907	Live Oak	Fair	9		9		
8908	Live Oak	Fair	10.5		10.5		
8909	Live Oak	Fair	12.5		12.5		
8910	Live Oak	Very Poor	10		10		
8911	Live Oak	Poor	12		12		
8912	Live Oak	Fair	9.5		9.5		
8913	Live Oak	Fair	12		12		
8914	Live Oak	Fair	10		10		
8915	Live Oak	Fair	9.5		9.5		
8916	Live Oak	Fair	9		9		
8917	Live Oak	Fair	11		11		
8918	Live Oak	Fair	11.5		11.5		
8919	Live Oak	Fair	8		8		
8920	Live Oak	Fair	9		9		
8921	Live Oak	Fair	9		9		
8922	Live Oak	Fair	10		10		
8923	Live Oak	Fair	31	31		Y	ROW / PUE
8924	Live Oak	Fair	8.5	8.5			ROW / PUE
8925	Cedar Elm	Good	8	8			ROW / PUE
8926	Live Oak	Fair	8	8			ROW / PUE
8927	Live Oak	Fair	9.5	9.5			ROW / PUE
8928	Live Oak	Fair	10		10		
8929	Live Oak	Fair	9.5		9.5		
8930	Live Oak	Fair	11.5	11.5			ROW / PUE
8931	Live Oak	Fair	13	13			ROW / PUE
8932	Live Oak	Poor	9.5		9.5		
8933	Live Oak	Very Poor	11.5		11.5		
8934	Live Oak	Poor	15		15		
8935	Live Oak	Very Poor	10		10		
8936	Live Oak	Fair	11		11		
8937	Live Oak	Fair	11		11		
8938	Cedar Elm	Fair	8		8		
8939	Cedar Elm	Fair	9.5		9.5		
8940	Live Oak	Fair	16		16		
8941	Live Oak	Fair	14.5		14.5		

TREE NO.	TREE TYPE	TREE CONDITION	TOTAL INCHES	REMOVED (IN)	PROTECTED (IN)	HERITAGE	REASON FOR REMOVAL
8942	Live Oak	Poor	13.5		13.5		
8943	Live Oak	Poor	11.5		11.5		
8944	Live Oak	Fair	14		14		
8945	Live Oak	Fair	10.5		10.5		
8946	Live Oak	Fair	17.5		17.5		
8947	Live Oak	Very Poor	10		10		
8948	Live Oak	Fair	9		9		
8949	Live Oak	Fair	10.5		10.5		
8950	Live Oak	Fair	13		13		
8951	Live Oak	Poor	22.5	22.5			ROW / PUE
8952	Live Oak	Fair	12	12			ROW / PUE
8953	Live Oak	Poor	12.5	12.5			
8954	Live Oak	Fair	11.5	11.5			ROW / PUE
8955	Live Oak	Fair	10	10			ROW / PUE
8956	Live Oak	Fair	11	11			ROW / PUE
8957	Live Oak	Fair	8		8		
8958	Live Oak	Fair	9		9		
8959	Cedar Elm	Fair	11	11			ROW / PUE
8960	Cedar Elm	Fair	8	8			ROW / PUE
8961	Live Oak	Very Poor	17	17			ROW / PUE
8962	Live Oak	Very Poor	10	10			ROW / PUE
8963	Live Oak	Very Poor	12	12			ROW / PUE
8964	Live Oak	Fair	8.5	8.5			ROW / PUE
8965	Live Oak	Fair	22	22			ROW / PUE
8966	Live Oak	Fair	18	18			ROW / PUE
8967	Live Oak	Fair	17.5	17.5			ROW / PUE
8968	Live Oak	Fair	17	17			ROW / PUE
8969	Live Oak	Fair	15	15			ROW / PUE
8970	Live Oak	Fair	8.5	8.5			ROW / PUE
8971	Live Oak	Fair	18.5	18.5			ROW / PUE
8972	Live Oak	Fair	33	33		Y	ROW / PUE
8973	Live Oak	Fair	13.5		13.5		
8974	Live Oak	Fair	15.5		15.5		
8975	Live Oak	Fair	12.5		12.5		
8976	Live Oak	Fair	10		10		
8977	Live Oak	Fair	11		11		
8978	Live Oak	Fair	11.5		11.5		
8979	Live Oak	Poor	8.5		8.5		
8980	Live Oak	Fair	15		15		
8981	Cedar Elm	Very Poor	8		8		
8982	Cedar Elm	Fair	9		9		
8983	Cedar Elm	Fair	8		8		
8984	Cedar Elm	Fair	9.5		9.5		
8985	Cedar Elm	Fair	8		8		
8986	Live Oak	Fair	13		13		
8987	Live Oak	Very Poor	11		11		
8988	Live Oak	Poor	14		14		
8989	Live Oak	Poor	13		13		
8990	Live Oak	Poor	13		13		
8991	Live Oak	Fair	14		14		
8992	Live Oak	Poor	11		11		
8993	Live Oak	Fair	12.5		12.5		
8994	Live Oak	Poor	14.5		14.5		
8995	Live Oak	Very Poor	8		8		
8996	Live Oak	Fair	15		15		
8997	Live Oak	Poor	9.5		9.5		
8998	Live Oak	Fair	20		20		
8999	Live Oak	Fair	10.2		10.2		
9000	Live Oak	Fair	8		8		
9201	Live Oak	Good	48		48	Y	
9202	Live Oak	Very Poor	33		33	Y	
9203	Live Oak	Fair	27		27	Y	
9204	Live Oak	Very Poor	40	40		Y	
9205	Live Oak	Fair	24.5	24.5			ROW / PUE
9206	Live Oak	Fair	20	20			
9207	Live Oak	Fair	11	11			
9208	Live Oak	Fair	19	19			
9209	Live Oak	Fair	13		13		
9210	Live Oak	Fair	13.5		13.5		
9211	Live Oak	Fair	19.5		19.5		
9212	Live Oak	Very Poor	27.5		27.5	Y	
9213	Live Oak	Poor	18.5		18.5		
9214	Live Oak	Fair	14.5		14.5		
9215	Live Oak	Fair	23		23		
9216	Live Oak	Fair	39		39	Y	
9217	Cedar Elm	Fair	10		10		
9218	Cedar Elm	Fair	9.5		9.5		
9219	Live Oak	Fair	20	20			
9220	Live Oak	Fair	30	30		Y	ROW / PUE
9221	Live Oak	Very Poor	11	11			
9222	Live Oak	Fair	31	31		Y	ROW / PUE
9223	Live Oak	Very Poor	17		17		
9224	Live Oak	Fair	32.5		32.5	Y	
9225	Live Oak	Fair	16.5		16.5		
9226	Live Oak	Fair	16.5		16.5		
9227	Live Oak	Fair	17		17		
9228	Live Oak	Poor	28.5		28.5	Y	
9229	Live Oak	Fair	25.5		25.5		
9230	Cedar Elm	Fair	8.5		8.5		
9231	Live Oak	Fair	15.5	15.5			ROW / PUE
9232	Cedar Elm	Fair	10		10		
9233	Cedar Elm	Fair	9.5		9.5		
9234	Cedar Elm	Fair	8.5		8.5		
9235	Cedar Elm	Fair	11		11		
9236	Cedar Elm	Fair	12		12		
9237	Pecan	Fair	11	11			ROW / PUE
9238	Pecan	Fair	13	13			ROW / PUE
9239	Cedar Elm	Fair	8		8		
9240	Black Willow	Fair	18.5		18.5		
9241	Live Oak	Fair	15		15		


Tree No.	Tree Type	Tree Condition	Total Inches	Removed (in)	Protected (in)	Heritage	Reason for Removal
9242	Live Oak	Fair	14		14		
9243	Cedar Elm	Fair	8.5		8.5		
9244	Cedar Elm	Fair	8.5		8.5		
9245	Cedar Elm	Fair	11		11		
9246	Live Oak	Fair	22		22		
9247	Live Oak	Fair	40		40	Y	
9248	Cedar Elm	Fair	9		9		
9249	Cedar Elm	Fair	11.5		11.5		
9250	Cedar Elm	Fair	10		10		
9251	Green Ash	Fair	12		12		
9252	Cedar Elm	Fair	9		9		
9253	Cedar Elm	Poor	8.5		8.5		
9254	Cedar Elm	Fair	8		8		
9255	Live Oak	Fair	24		24		
9256	Live Oak	Fair	31.5		31.5	Y	
9257	Green Ash	Very Poor	8.5		8.5		
9258	Cedar Elm	Very Poor	10.5		10.5		
9259	Cedar Elm	Fair	8		8		
9260	Cedar Elm	Fair	9.5		9.5		
9261	Live Oak	Fair	26.5		26.5	Y	
9262	Live Oak	Fair	14.5		14.5		
9263	Cedar Elm	Very Poor	14		14		
9264	Live Oak	Fair	15.5		15.5		
9265	Live Oak	Fair	13.5		13.5		
9266	Live Oak	Good	34		34	Y	
9267	Cedar Elm	Fair	8		8		
9268	Green Ash	Fair	10.5		10.5		
9269	Live Oak	Fair	32		32	Y	
9270	Live Oak	Fair	18.5		18.5		
9271	Live Oak	Fair	16.5		16.5		
9272	Live Oak	Poor	54		54	Y	
9273	Live Oak	Fair	20		20		
9274	Cedar Elm	Fair	9.5		9.5		
9275	Live Oak	Fair	23.5		23.5		
9276	Red Oak	Fair	12.5		12.5		
9277	Red Oak	Fair	10		10		
9278	Red Oak	Fair	13.5		13.5		
9279	Red Oak	Fair	12		12		
9280	Green Ash	Fair	9		9		
9281	Green Ash	Fair	9.5		9.5		
9282	Live Oak	Fair	22		22		
9283	Black Walnut	Fair	9		9		
9284	Green Ash	Very Poor	10.5		10.5		
9285	Cedar Elm	Fair	10		10		
9286	Red Oak	Fair	11		11		
9287	Black Walnut	Fair	9		9		
9288	Cedar Elm	Very Poor	16		16		
9289	Red Oak	Fair	8.5		8.5		
9290	Red Oak	Fair	12		12		
9291	Cedar Elm	Fair	18		18		
9292	Black Walnut	Fair	19		19		
9293	Black Walnut	Fair	12		12		
9294	Black Walnut	Fair	9.5		9.5		
9295	Cedar Elm	Fair	10.5		10.5		
9296	Cedar Elm	Fair	8.5		8.5		
9297	Cedar Elm	Fair	8.5		8.5		
9298	Green Ash	Fair	12		12		
9299	Green Ash	Fair	13		13		
9300	Cedar Elm	Fair	8		8		
9301	Cedar Elm	Fair	14		14		
9302	Pecan	Fair	19.5		19.5		
9303	Black Walnut	Fair	14		14		
9304	Green Ash	Fair	20.5		20.5		
9305	Black Walnut	Fair	26.5		26.5	Y	
9306	Black Walnut	Fair	16		16		
9307	Cedar Elm	Fair	19		19		
9308	Cedar Elm	Fair	10		10		
9309	Cedar Elm	Fair	16.5		16.5		
9310	Cedar Elm	Very Poor	16		16		
9311	Green Ash	Fair	15		15		
9312	Green Ash	Fair	11.5		11.5		
9313	Green Ash	Fair	9		9		
9314	Green Ash	Fair	11.5		11.5		
9315	Live Oak	Fair	26.5		26.5	Y	
9316	Black Walnut	Fair	21.5		21.5		
9317	Cedar Elm	Fair	14		14		
9318	Cedar Elm	Fair	13		13		
9319	Cedar Elm	Fair	11.5		11.5		
9320	Cedar Elm	Fair	16		16		
9321	Live Oak	Fair	24		24		
9322	Live Oak	Good	27.5		27.5	Y	
9323	Cedar Elm	Very Poor	8		8		
9324	Cedar Elm	Fair	17		17		
9325	Live Oak	Fair	18		18		
9326	Live Oak	Fair	9.5		9.5		
9327	Black Walnut	Fair	13		13		
9328	Cedar Elm	Fair	9.5		9.5		
9329	Live Oak	Fair	24.5		24.5		
9330	Cedar Elm	Fair	8.5		8.5		
9331	Black Walnut	Fair	11		11		
9332	American Elm	Fair	19.5		19.5		
9333	Green Ash	Fair	19		19		
9334	Cedar Elm	Fair	9.5		9.5		
9335	Cedar Elm	Fair	12		12		
9336	Cedar Elm	Very Poor	8.5		8.5		
9337	Cedar Elm	Fair	8		8		
9338	Black Walnut	Fair	11		11		
9339	Live Oak	Good	29		29	Y	
9340	Live Oak	Fair	25.5		25.5		
9341	Live Oak	Fair	17		17		

TREE NO.	TREE TYPE	TREE CONDITION	TOTAL INCHES	REMOVED (IN)	PROTECTED (IN)	HERITAGE	REASON FOR REMOVAL
9342	Live Oak	Poor	21		21		
9343	Live Oak	Very Poor	17.5		17.5		
9344	Cedar Elm	Fair	10.5		10.5		
9345	Cedar Elm	Fair	10		10		
9346	Cedar Elm	Fair	9		9		
9347	Cedar Elm	Fair	11		11		
9348	Black Walnut	Fair	14		14		
9349	Black Walnut	Fair	14		14		
9350	Cedar Elm	Fair	9.5		9.5		
9351	Live Oak	Fair	22.5		22.5		
9352	Live Oak	Fair	25		25		
9353	Live Oak	Fair	26.5		26.5	Y	
9354	Cedar Elm	Poor	8.5		8.5		
9355	Black Walnut	Poor	9.5		9.5		
9356	Cedar Elm	Fair	9		9		
9357	Cedar Elm	Good	8.5		8.5		
9358	Cedar Elm	Fair	12.5		12.5		
9359	Cedar Elm	Fair	16.5		16.5		
9360	Cedar Elm	Fair	16.5		16.5		
9361	Live Oak	Poor	24.5		24.5		
9362	Live Oak	Fair	25.5		25.5		
9363	Live Oak	Fair	24.5		24.5		
9364	Cedar Elm	Fair	8		8		
9365	Cedar Elm	Fair	8		8		
9366	Live Oak	Fair	11		11		
9367	Live Oak	Fair	15		15		
9368	Live Oak	Fair	8		8		
9369	Live Oak	Fair	8		8		
9370	Live Oak	Fair	11		11		
9371	Cedar Elm	Fair	10		10		
9372	Live Oak	Poor	8.5		8.5		
9373	Cedar Elm	Fair	11.5		11.5		
9374	Cedar Elm	Fair	10		10		
9375	Cedar Elm	Fair	8		8		
9376	Cedar Elm	Fair	13		13		
9377	Cedar Elm	Fair	17.5		17.5		
9378	Cedar Elm	Fair	12		12		
9379	Cedar Elm	Fair	9.5		9.5		
9380	Cedar Elm	Fair	9		9		
9381	Cedar Elm	Fair	11		11		
9382	Cedar Elm	Fair	9.5		9.5		
9383	Cedar Elm	Fair	8		8		
9384	Cedar Elm	Fair	8.5		8.5		
9385	Cedar Elm	Fair	10.5		10.5		
9386	Cedar Elm	Fair	11		11		
9387	Cedar Elm	Fair	11.5		11.5		
9388	Cedar Elm	Fair	11		11		
9389	Cedar Elm	Fair	14.5		14.5		
9390	Cedar Elm	Fair	8		8		
9391	Cedar Elm	Fair	9		9		
9392	Cedar Elm	Fair	11.5		11.5		
9393	Cedar Elm	Fair	15		15		
9394	Cedar Elm	Fair	13		13		
9395	Cedar Elm	Fair	15		15		
9396	Cedar Elm	Fair	15		15		
9397	Cedar Elm	Fair	8.5		8.5		
9398	Cedar Elm	Fair	11		11		
9399	Cedar Elm	Fair	11.5		11.5		
9400	Red Oak	Very Poor	26		26	Y	
9401	Live Oak	Very Poor	25.5		25.5		
9402	Live Oak	Very Poor	17.5		17.5		
9403	Live Oak	Fair	18		18		
9404	Live Oak	Fair	16.5	16.5			ROW / PUE
9405	Live Oak	Fair	11	11			ROW / PUE
9406	Cedar Elm	Fair	16	16			ROW / PUE
9407	Live Oak	Fair	13.5	13.5			ROW / PUE
9408	Live Oak	Fair	12.5		12.5	Y	
9409	Live Oak	Good	26.5		26.5		
9410	Live Oak	Fair	14		14		
9411	Live Oak	Fair	16.5		16.5		
9412	Live Oak	Fair	13		13		
9413	Live Oak	Fair	14.5		14.5		
9414	Live Oak	Fair	12		12		
9415	Live Oak	Fair	9.5		9.5		
9416	Live Oak	Fair	13.5	13.5			ROW / PUE
9417	Live Oak	Fair	13.5	13.5			ROW / PUE
9418	Live Oak	Fair	13.5	13.5			ROW / PUE
9419	Live Oak	Fair	14	14			ROW / PUE
9420	Live Oak	Fair	9.5	9.5			ROW / PUE
9421	Cedar Elm	Very Poor	12	12			ROW / PUE
9422	Live Oak	Fair	11	11			ROW / PUE
9423	Cedar Elm	Poor	12	12			ROW / PUE
9424	Live Oak	Fair	24.5	24.5			ROW / PUE
9425	Live Oak	Fair	18	18			ROW / PUE
9426	Live Oak	Poor	38	38		Y	ROW / PUE
9427	Cedar Elm	Fair	13.5	13.5			ROW / PUE
9428	Cedar Elm	Fair	13	13			ROW / PUE
9429	Live Oak	Fair	16		16		
9430	Live Oak	Fair	17		17		
9431	Live Oak	Poor	14		14		
9432	Post Oak	Fair	14.5		14.5		
9433	Cedar Elm	Fair	11.5		11.5		
9434	Live Oak	Fair	16.5		16.5		
9435	Live Oak	Fair	32		32	Y	
9436	Live Oak	Fair	17		17		
9437	Live Oak	Fair	18		18		
9438	Live Oak	Fair	27		27	Y	
9439	Cedar Elm	Very Poor	11.5		11.5		
9440	Live Oak	Very Poor	20.5		20.5		
9441	Live Oak	Fair	21.5		21.5		

TREE NO.	TREE TYPE	TREE CONDITION	TOTAL INCHES	REMOVED (IN)	PROTECTED (IN)	HERITAGE	REASON FOR REMOVAL
9442	Live Oak	Fair	18		18		
9443	Live Oak	Fair	17.5		17.5		
9444	Live Oak	Fair	16		16		
9445	Live Oak	Fair	15.5		15.5		
9446	Live Oak	Fair	17.5		17.5		
9447	Live Oak	Fair	13		13		
9448	Live Oak	Fair	15.5		15.5		
9449	Live Oak	Poor	19		19		
9450	Cedar Elm	Fair	8.5		8.5		
9451	Live Oak	Fair	16.5		16.5		
9452	Live Oak	Very Poor	17		17		
9453	Live Oak	Fair	24		24		
9454	Live Oak	Fair	8.5		8.5		
9455	Cedar Elm	Poor	10		10		
9456	Cedar Elm	Fair	10		10		
9457	Live Oak	Fair	18.5		18.5		
9458	Live Oak	Fair	8		8		
9459	Live Oak	Fair	8.5		8.5		
9460	Live Oak	Fair	8		8		
9461	Live Oak	Fair	15.5		15.5		
9462	Live Oak	Fair	12		12		
9463	Live Oak	Fair	9.5		9.5		
9464	Live Oak	Very Poor	8		8		
9465	Live Oak	Fair	8	8			ROW / PUE
9466	Live Oak	Fair	8.5	8.5			ROW / PUE
9467	Live Oak	Poor	10	10			ROW / PUE
9468	Live Oak	Fair	8	8			ROW / PUE
9469	Live Oak	Fair	8.5	8.5			ROW / PUE
9470	Live Oak	Fair	8.5	8.5			ROW / PUE
9471	Live Oak	Fair	19	19			ROW / PUE
9472	Cedar Elm	Fair	11	11			ROW / PUE
9473	Live Oak	Poor	10.5	10.5			ROW / PUE
9474	Live Oak	Fair	14.5	14.5			ROW / PUE
9475	Live Oak	Fair	11	11			ROW / PUE
9476	Live Oak	Fair	17	17			ROW / PUE
9477	Live Oak	Fair	10	10			ROW / PUE
9478	Live Oak	Fair	9.5	9.5			ROW / PUE
9479	Live Oak	Fair	8.5	8.5			ROW / PUE
9480	Live Oak	Fair	13.5	13.5			ROW / PUE
9481	Live Oak	Fair	15.5	15.5			ROW / PUE
9482	Live Oak	Fair	10.5	10.5			ROW / PUE
9483	Live Oak	Fair	11.5	11.5			ROW / PUE
9484	Live Oak	Fair	11.5	11.5			ROW / PUE
9485	Live Oak	Poor	11.5	11.5			Grading
9486	Live Oak	Fair	11	11			Grading
9487	Live Oak	Fair	10	10			Grading
9488	Live Oak	Fair	15.5	15.5			ROW / PUE
9489	Live Oak	Fair	9.5	9.5			ROW / PUE
9490	Live Oak	Fair	10.5	10.5			ROW / PUE
9491	Live Oak	Fair	16	16			ROW / PUE
9492	Live Oak	Fair	18.5	18.5			ROW / PUE
9493	Live Oak	Fair	14	14			ROW / PUE
9494	Live Oak	Fair	16.5	16.5			ROW / PUE
9495	Live Oak	Fair	11	11			ROW / PUE
9496	Live Oak	Fair	15.5	15.5			ROW / PUE
9497	Live Oak	Fair	17.5	17.5			ROW / PUE
9498	Live Oak	Fair	17		17		
9499	Live Oak	Fair	8		8		
9500	Live Oak	Poor	13		13		
93931	Cedar Elm	Fair	24		24		

LEGEND:
HERITAGE TREE REMOVED
SIGNIFICANT TREE REMOVED



DATE: 1/30/2025
DESIGNED BY: XXX
DRAWN BY: XXX
CHECKED BY: XXX
DRAWING NAME: A140-0422 TP25.dwg

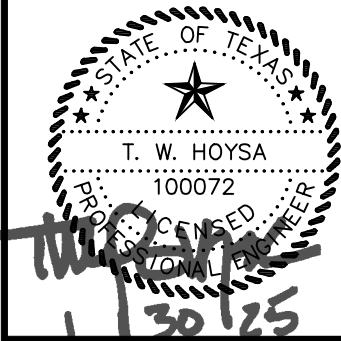

LJA Engineering, Inc.
Phone 512.439.4700
Fax 512.439.4716
FRW-F-1386
2700 La Frontera Blvd.
Suite 200
Round Rock, Texas 78681

JOB NUMBER:
A140-0422
TP45
SHEET NO.
72
OF 97 SHEETS

BURLESON TRACT
PP-24-0060
TREE LIST

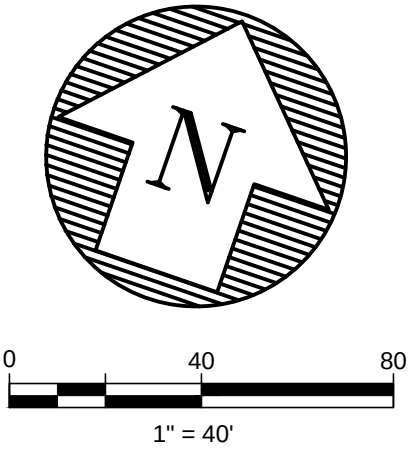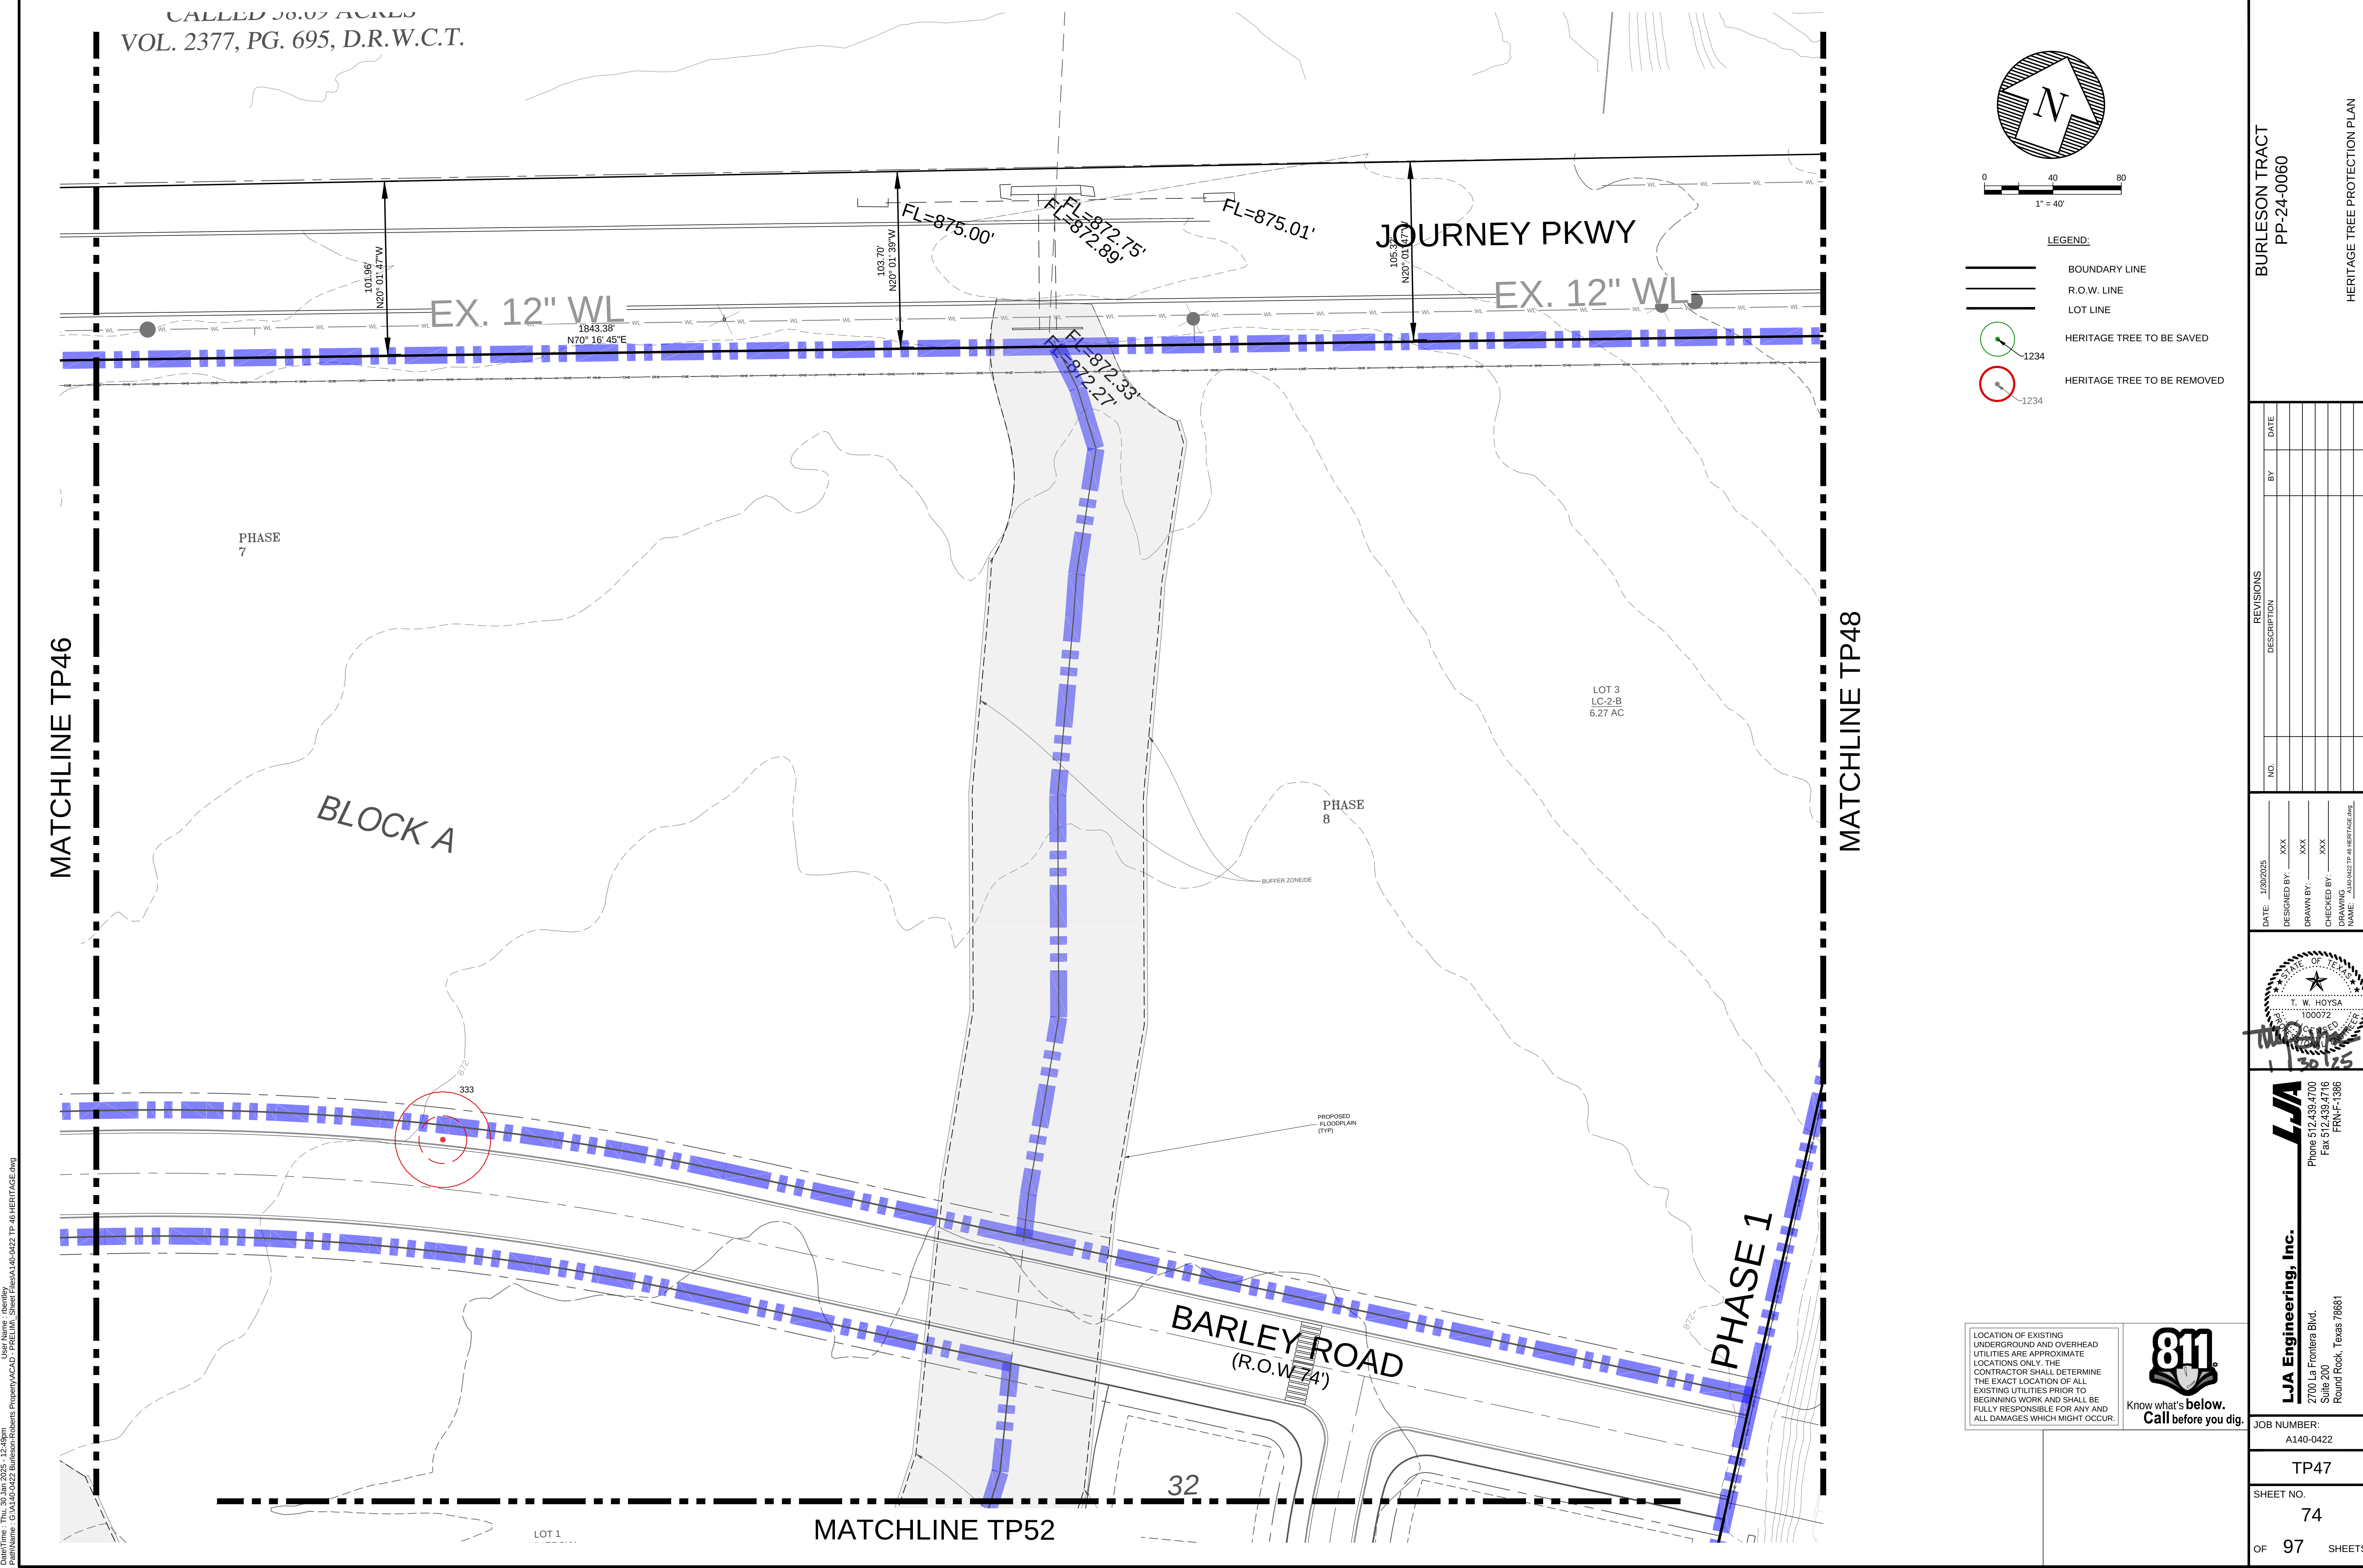

- LEGEND:
- BOUNDARY LINE
 - R.O.W. LINE
 - LOT LINE
 - HERITAGE TREE TO BE SAVED
 - HERITAGE TREE TO BE REMOVED

LOCATION OF EXISTING UNDERGROUND AND OVERHEAD UTILITIES ARE APPROXIMATE LOCATIONS ONLY. THE CONTRACTOR SHALL DETERMINE THE EXACT LOCATION OF ALL EXISTING UTILITIES PRIOR TO BEGINNING WORK AND SHALL BE FULLY RESPONSIBLE FOR ANY AND ALL DAMAGES WHICH MIGHT OCCUR.

811

Know what's below. Call before you dig.

BURLESON TRACT
PP-24-0060

HERITAGE TREE PROTECTION PLAN

REVISIONS	
NO.	DESCRIPTION

DATE: 1/30/2025

DESIGNED BY: XXX

DRAWN BY: XXX

CHECKED BY: XXX

DRAWING NAME: A140-0422 TP-46 HERITAGE.dwg

STATE OF TEXAS
T. W. HOYSA
100072
Professional Engineer

LJA
LJA Engineering, Inc.
2700 La Frontera Blvd.
Suite 200
Round Rock, Texas 78681
Phone 512.439.4700
Fax 512.439.4716
FRW-F-1386



JOB NUMBER: A140-0422

TP47

SHEET NO. 74

OF 97 SHEETS

PrintName: C:\A140-0422 Burleson-Roberts Properties\A140-0422 TP-46 HERITAGE.dwg
User Name: chrisj
Date/Time: Thu, 20 Jun 2025, 12:49PM

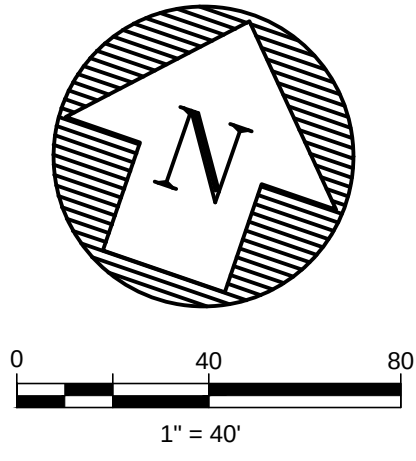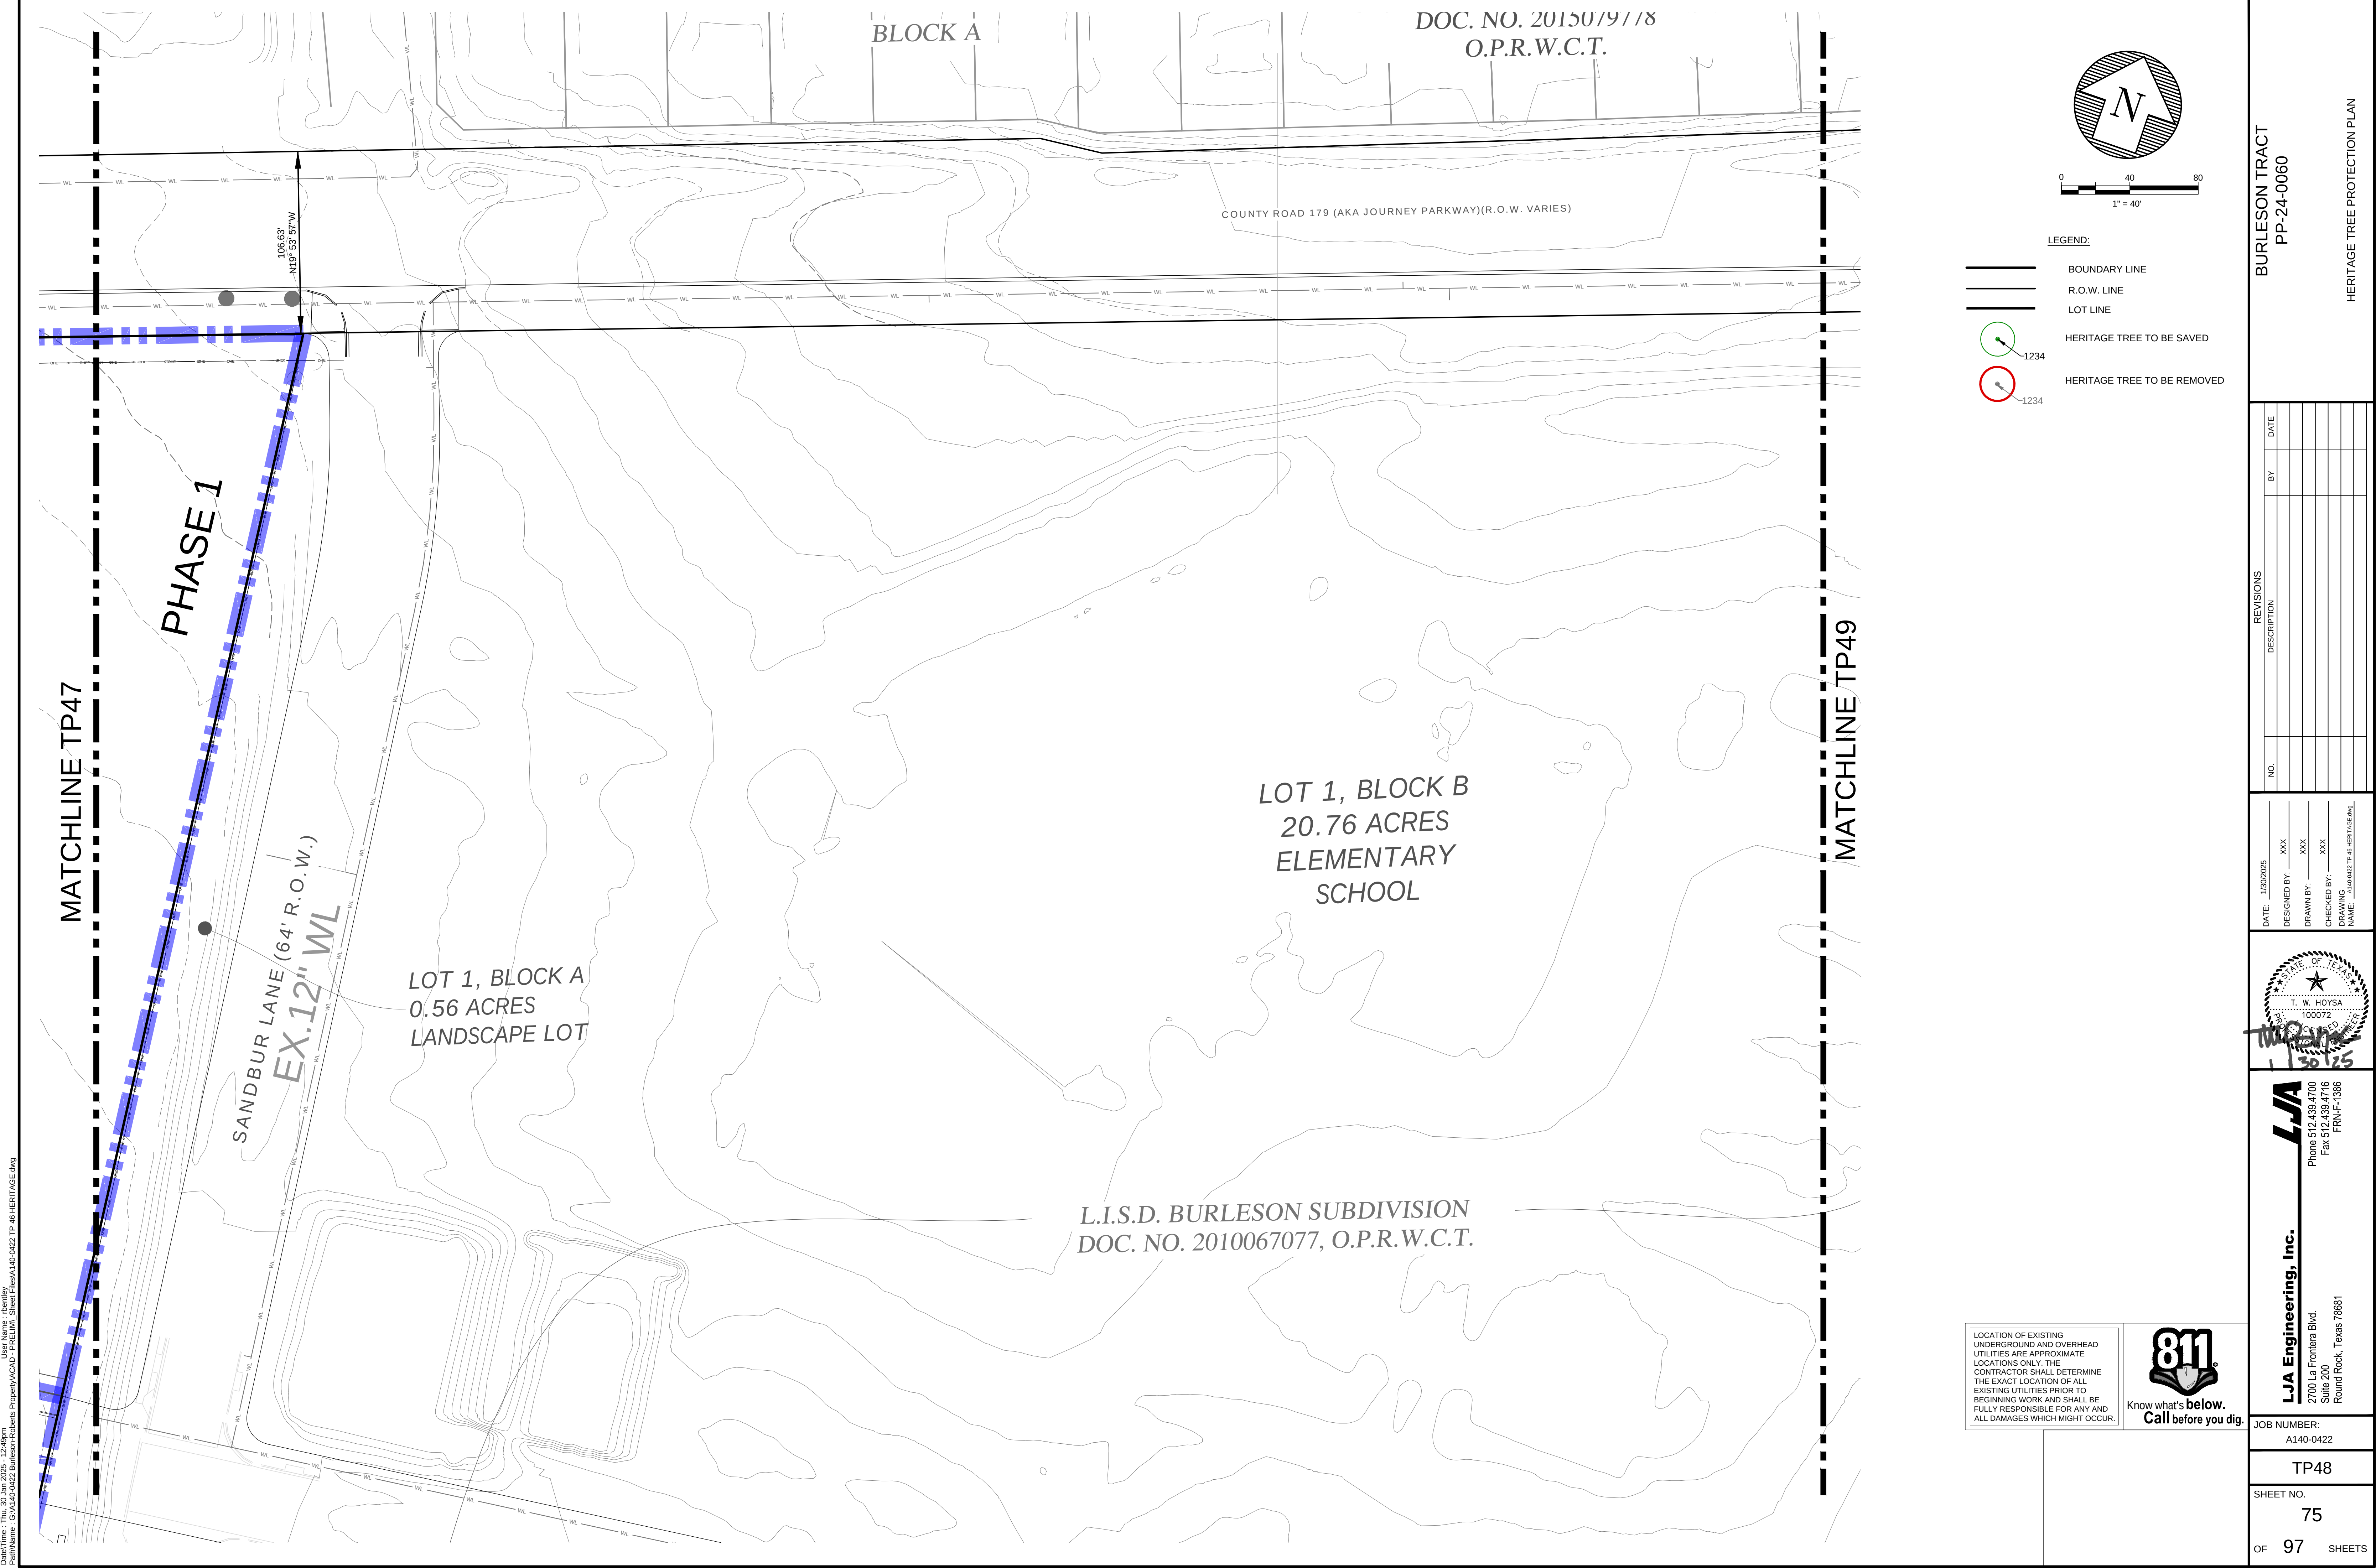

- LEGEND:
- BOUNDARY LINE
 - R.O.W. LINE
 - LOT LINE
 - HERITAGE TREE TO BE SAVED
 - HERITAGE TREE TO BE REMOVED

BURLESON TRACT
PP-24-0060

HERITAGE TREE PROTECTION PLAN

REVISIONS	
NO.	DESCRIPTION

DATE: 1/30/2025

DESIGNED BY: XXX

DRAWN BY: XXX

CHECKED BY: XXX

DRAWING NAME: A140-0422 TP-48 HERITAGE.dwg

LJA

LJA Engineering, Inc.

2700 La Frontera Blvd.
Suite 200
Round Rock, Texas 78681

Phone 512.439.4700
Fax 512.439.4716
FRN-F-1386

LOCATION OF EXISTING UNDERGROUND AND OVERHEAD UTILITIES ARE APPROXIMATE LOCATIONS ONLY. THE CONTRACTOR SHALL DETERMINE THE EXACT LOCATION OF ALL EXISTING UTILITIES PRIOR TO BEGINNING WORK AND SHALL BE FULLY RESPONSIBLE FOR ANY AND ALL DAMAGES WHICH MIGHT OCCUR.

JOB NUMBER:
A140-0422

TP48



SHEET NO.
75

OF 97 SHEETS

PrintName: C:\A140-0422 Burleson-Subdivision\A140-0422 TP-48 HERITAGE.dwg
PlotTime: Thu, 20 Jan 2025, 12:49PM
User Name: chesky

Page 111 of 134

DATE: Thu, 20 Jun 2025, 12:49PM
User Name: chesley
PrintName: G:\A140-0422 BURLESON-ROBERTS PROPERTIES\A140-0422 TP 48 HERITAGE.dwg

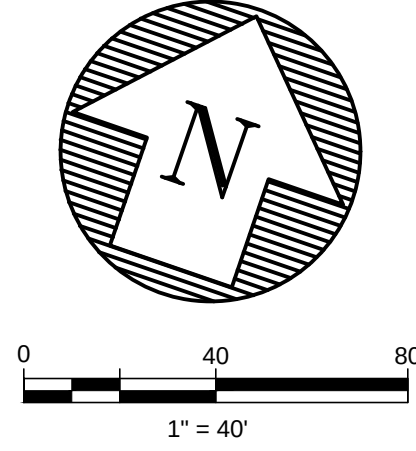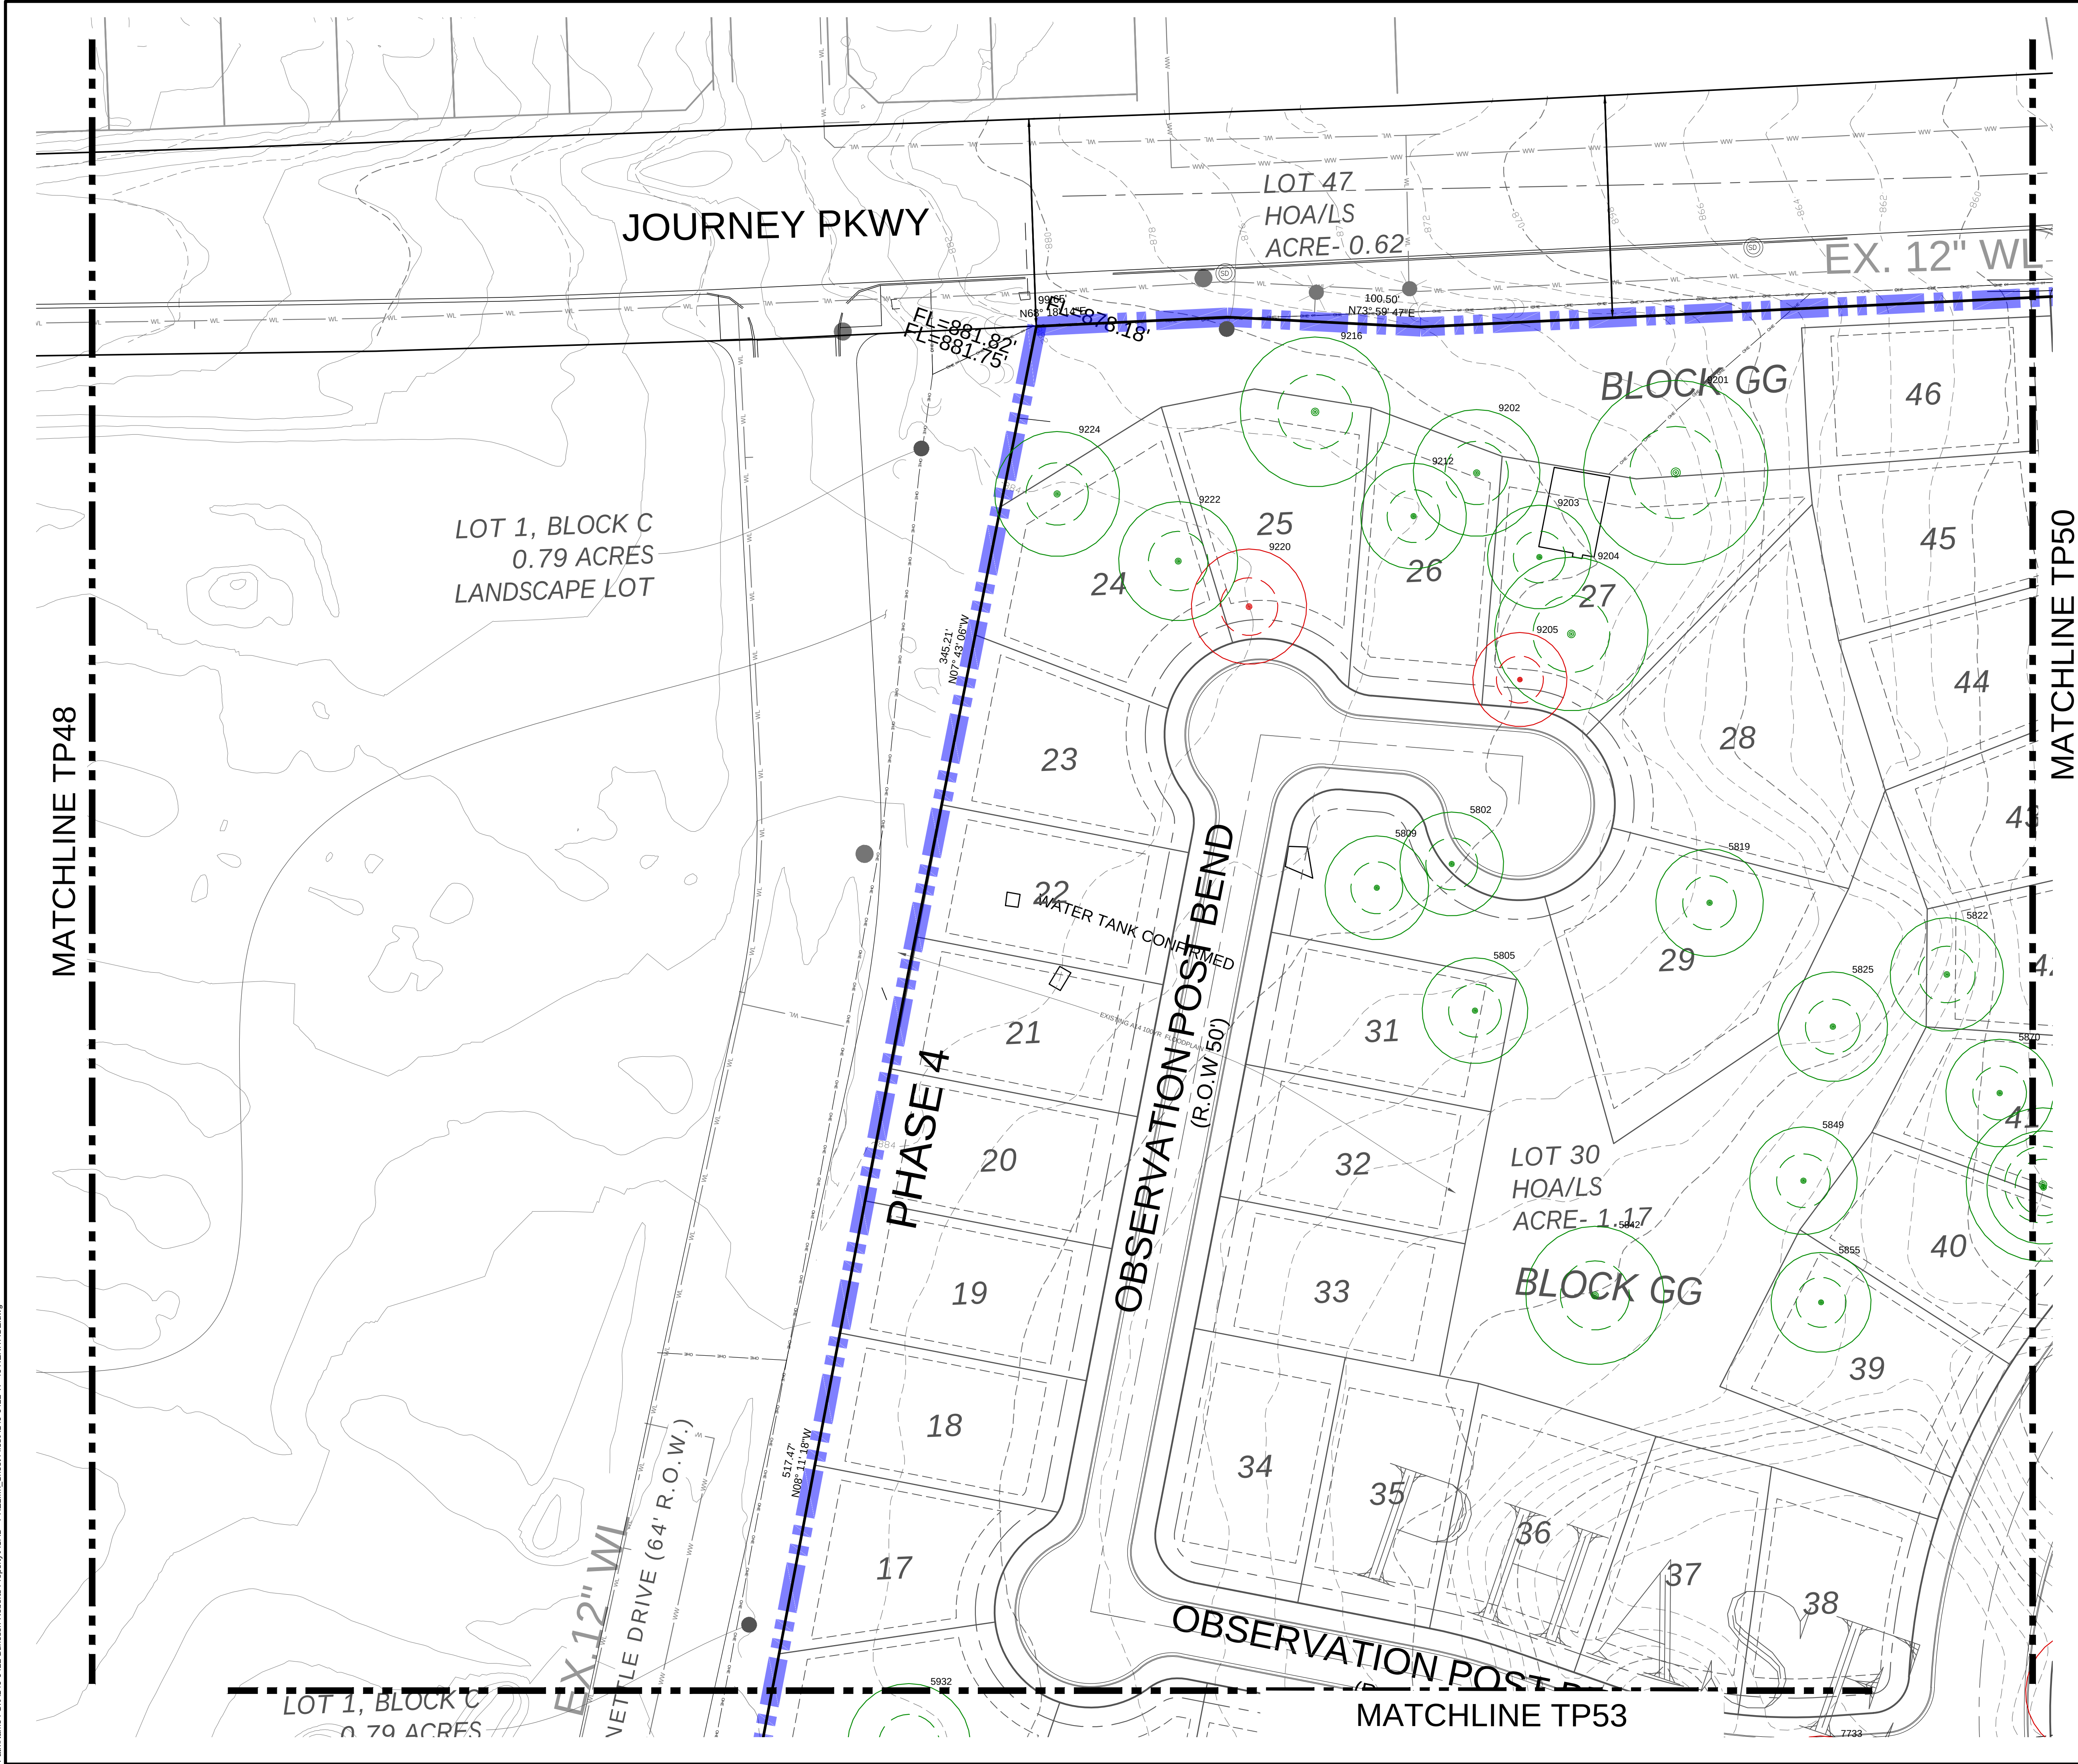

- LEGEND:
- BOUNDARY LINE
 - R.O.W. LINE
 - LOT LINE
 - HERITAGE TREE TO BE SAVED
 - HERITAGE TREE TO BE REMOVED

LOCATION OF EXISTING UNDERGROUND AND OVERHEAD UTILITIES ARE APPROXIMATE LOCATIONS ONLY. THE CONTRACTOR SHALL DETERMINE THE EXACT LOCATION OF ALL EXISTING UTILITIES PRIOR TO BEGINNING WORK AND SHALL BE FULLY RESPONSIBLE FOR ANY AND ALL DAMAGES WHICH MIGHT OCCUR.



BURLESON TRACT
PP-24-0060

HERITAGE TREE PROTECTION PLAN

REVISIONS	
NO.	DESCRIPTION

DATE: 1/30/2025

DESIGNED BY: XXX

DRAWN BY: XXX

CHECKED BY: XXX

DRAWING NAME: A140-0422 TP 48 HERITAGE.dwg



LJA
LJA Engineering, Inc.
2700 La Frontera Blvd.
Suite 200
Round Rock, Texas 78681
Phone 512-439-4700
Fax 512-439-4716
FRN-F-1386

JOB NUMBER:
A140-0422

TP49

SHEET NO.
76

OF 97 SHEETS

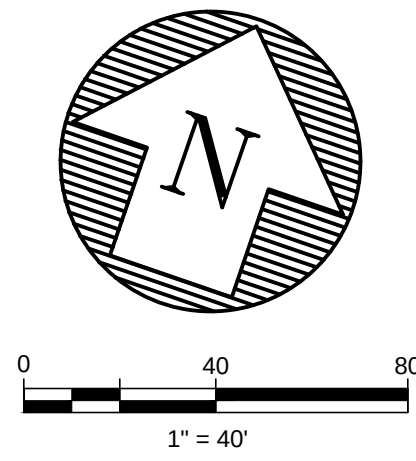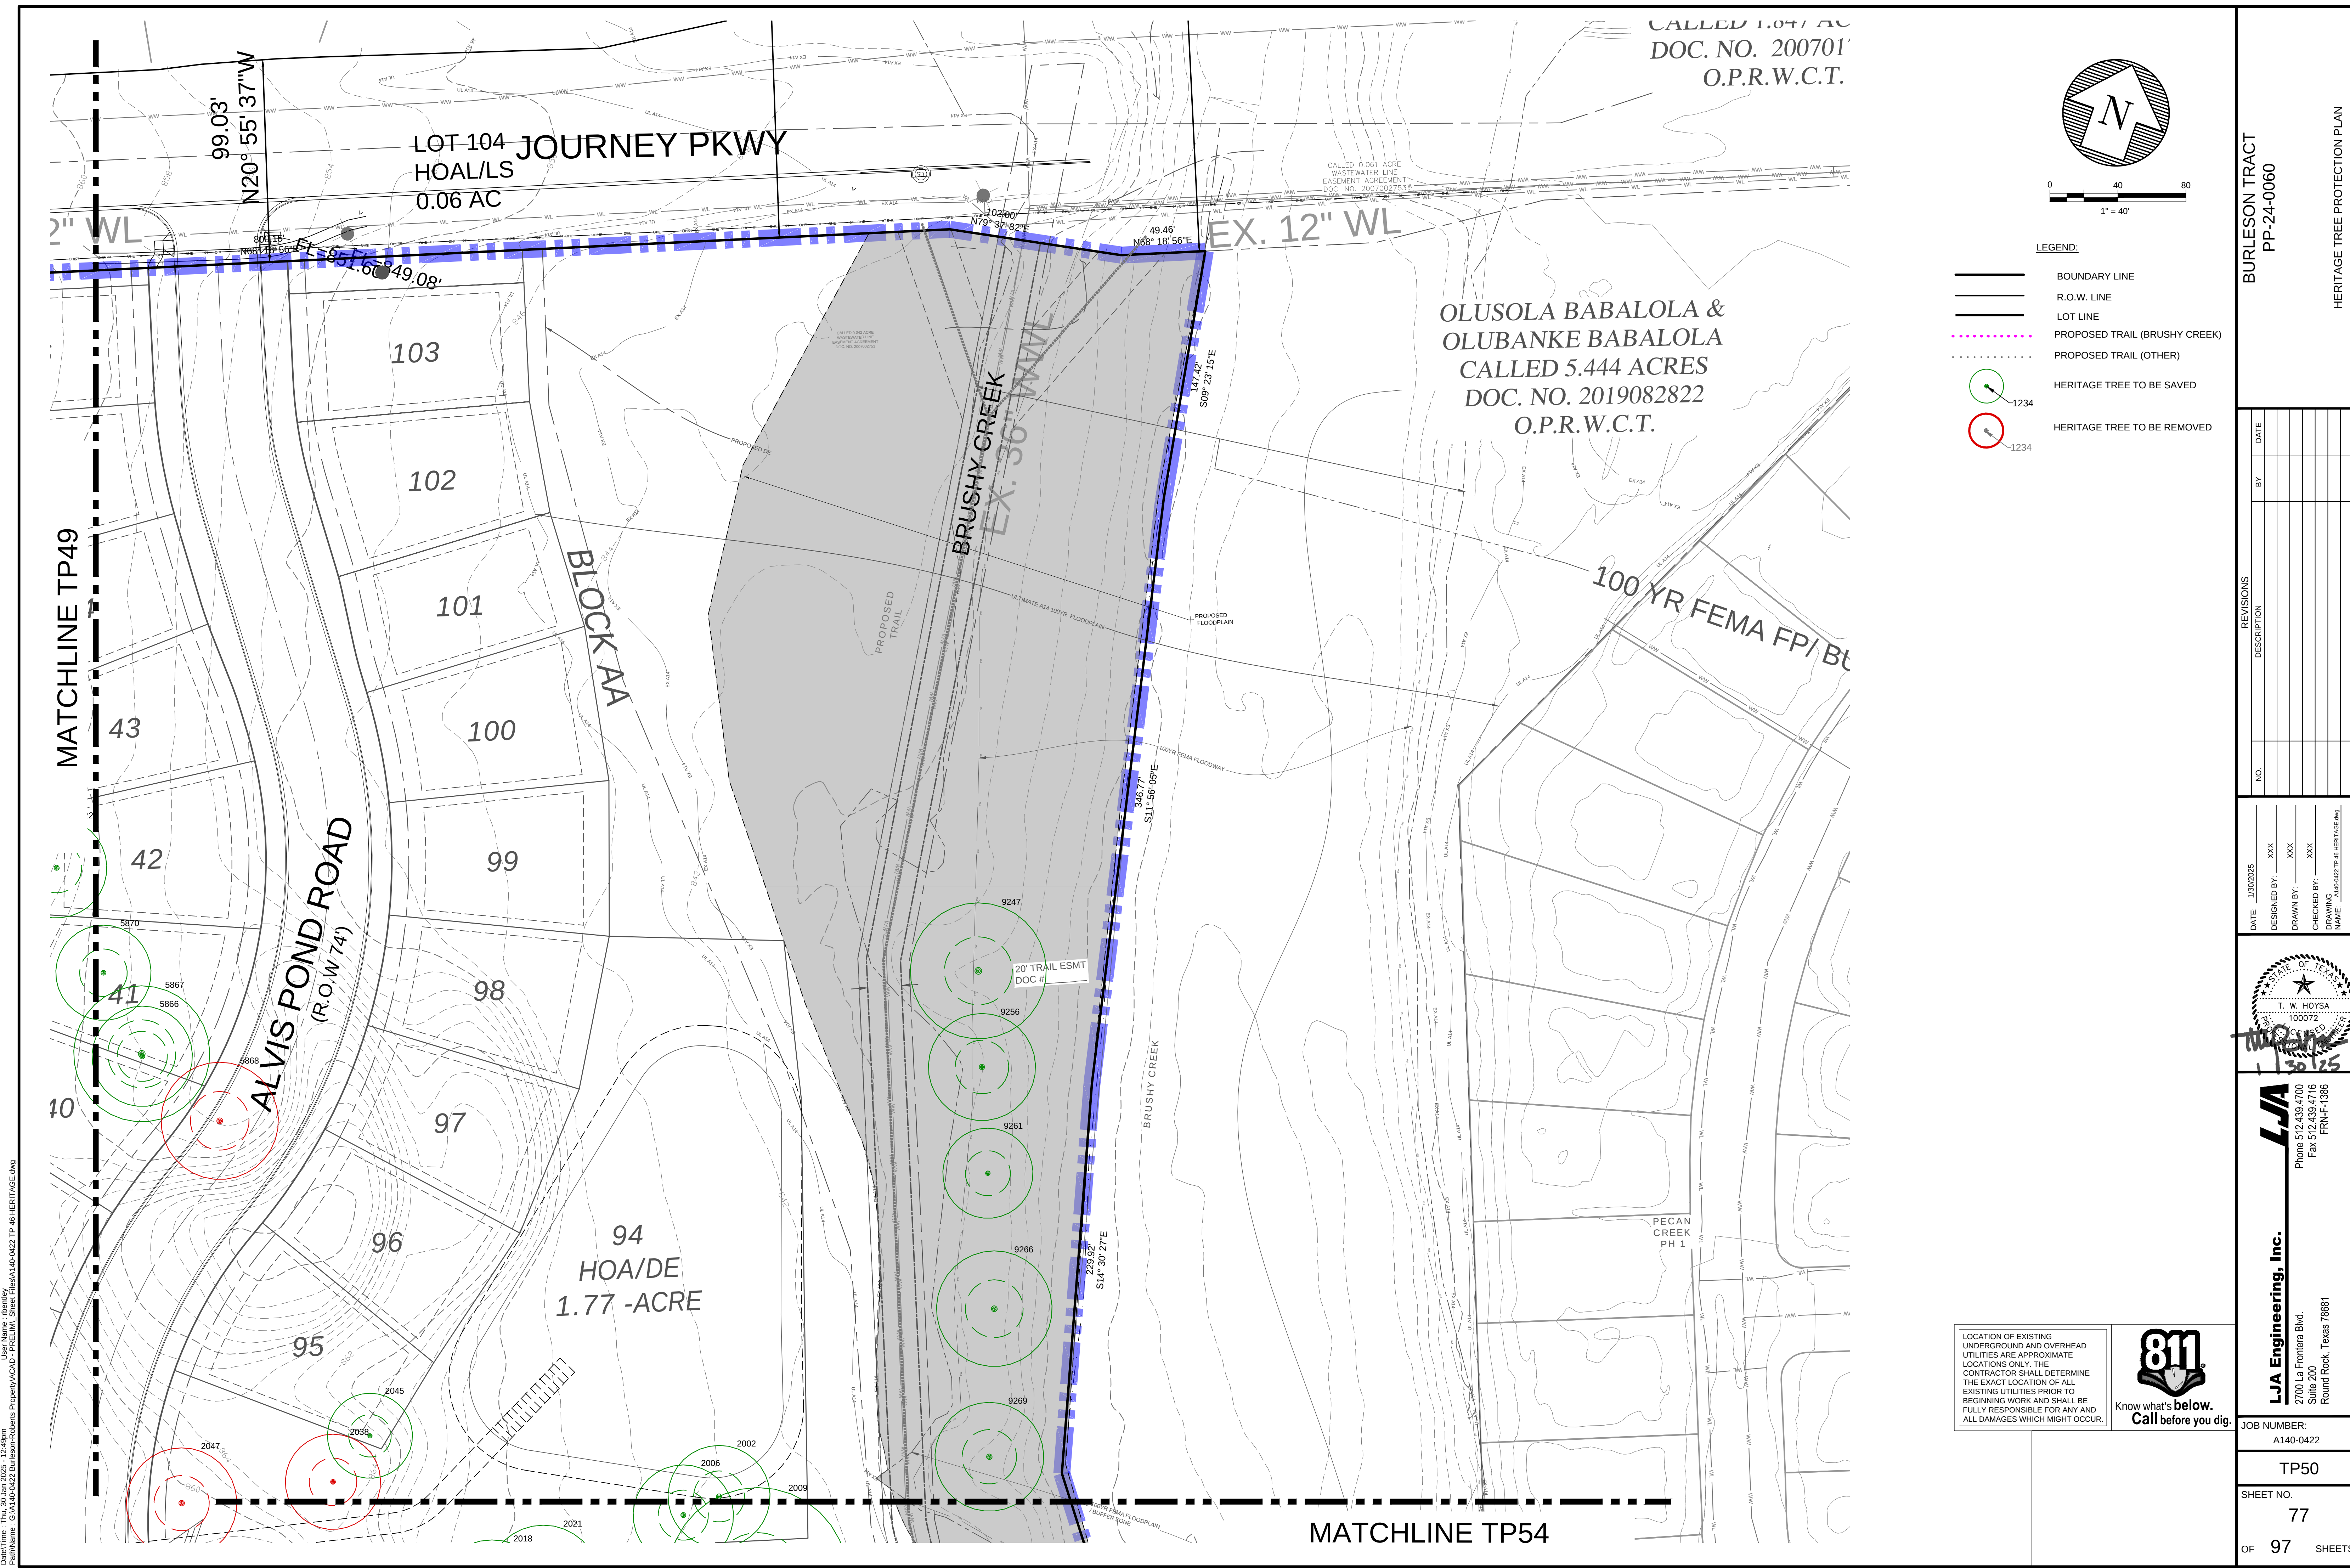

- LEGEND:
- BOUNDARY LINE
 - R.O.W. LINE
 - LOT LINE
 - PROPOSED TRAIL (BRUSHY CREEK)
 - PROPOSED TRAIL (OTHER)
 - HERITAGE TREE TO BE SAVED
 - HERITAGE TREE TO BE REMOVED

LOCATION OF EXISTING UNDERGROUND AND OVERHEAD UTILITIES ARE APPROXIMATE LOCATIONS ONLY. THE CONTRACTOR SHALL DETERMINE THE EXACT LOCATION OF ALL EXISTING UTILITIES PRIOR TO BEGINNING WORK AND SHALL BE FULLY RESPONSIBLE FOR ANY AND ALL DAMAGES WHICH MIGHT OCCUR.

811
Know what's below.
Call before you dig.

BURLESON TRACT
PP-24-0060

HERITAGE TREE PROTECTION PLAN

REVISIONS	
NO.	DESCRIPTION

DATE: 1/30/2025

DESIGNED BY: XXX

DRAWN BY: XXX

CHECKED BY: XXX

DRAWING NAME: ALVIS POND ROAD HERITAGE TREE


LJA
LJA Engineering, Inc.
2700 La Frontera Blvd.
Suite 200
Round Rock, Texas 78681
Phone 512.439.4700
Fax 512.439.4716
FRN-F-1386

JOB NUMBER:
A140-0422

TP50

SHEET NO.
77

OF 97 SHEETS

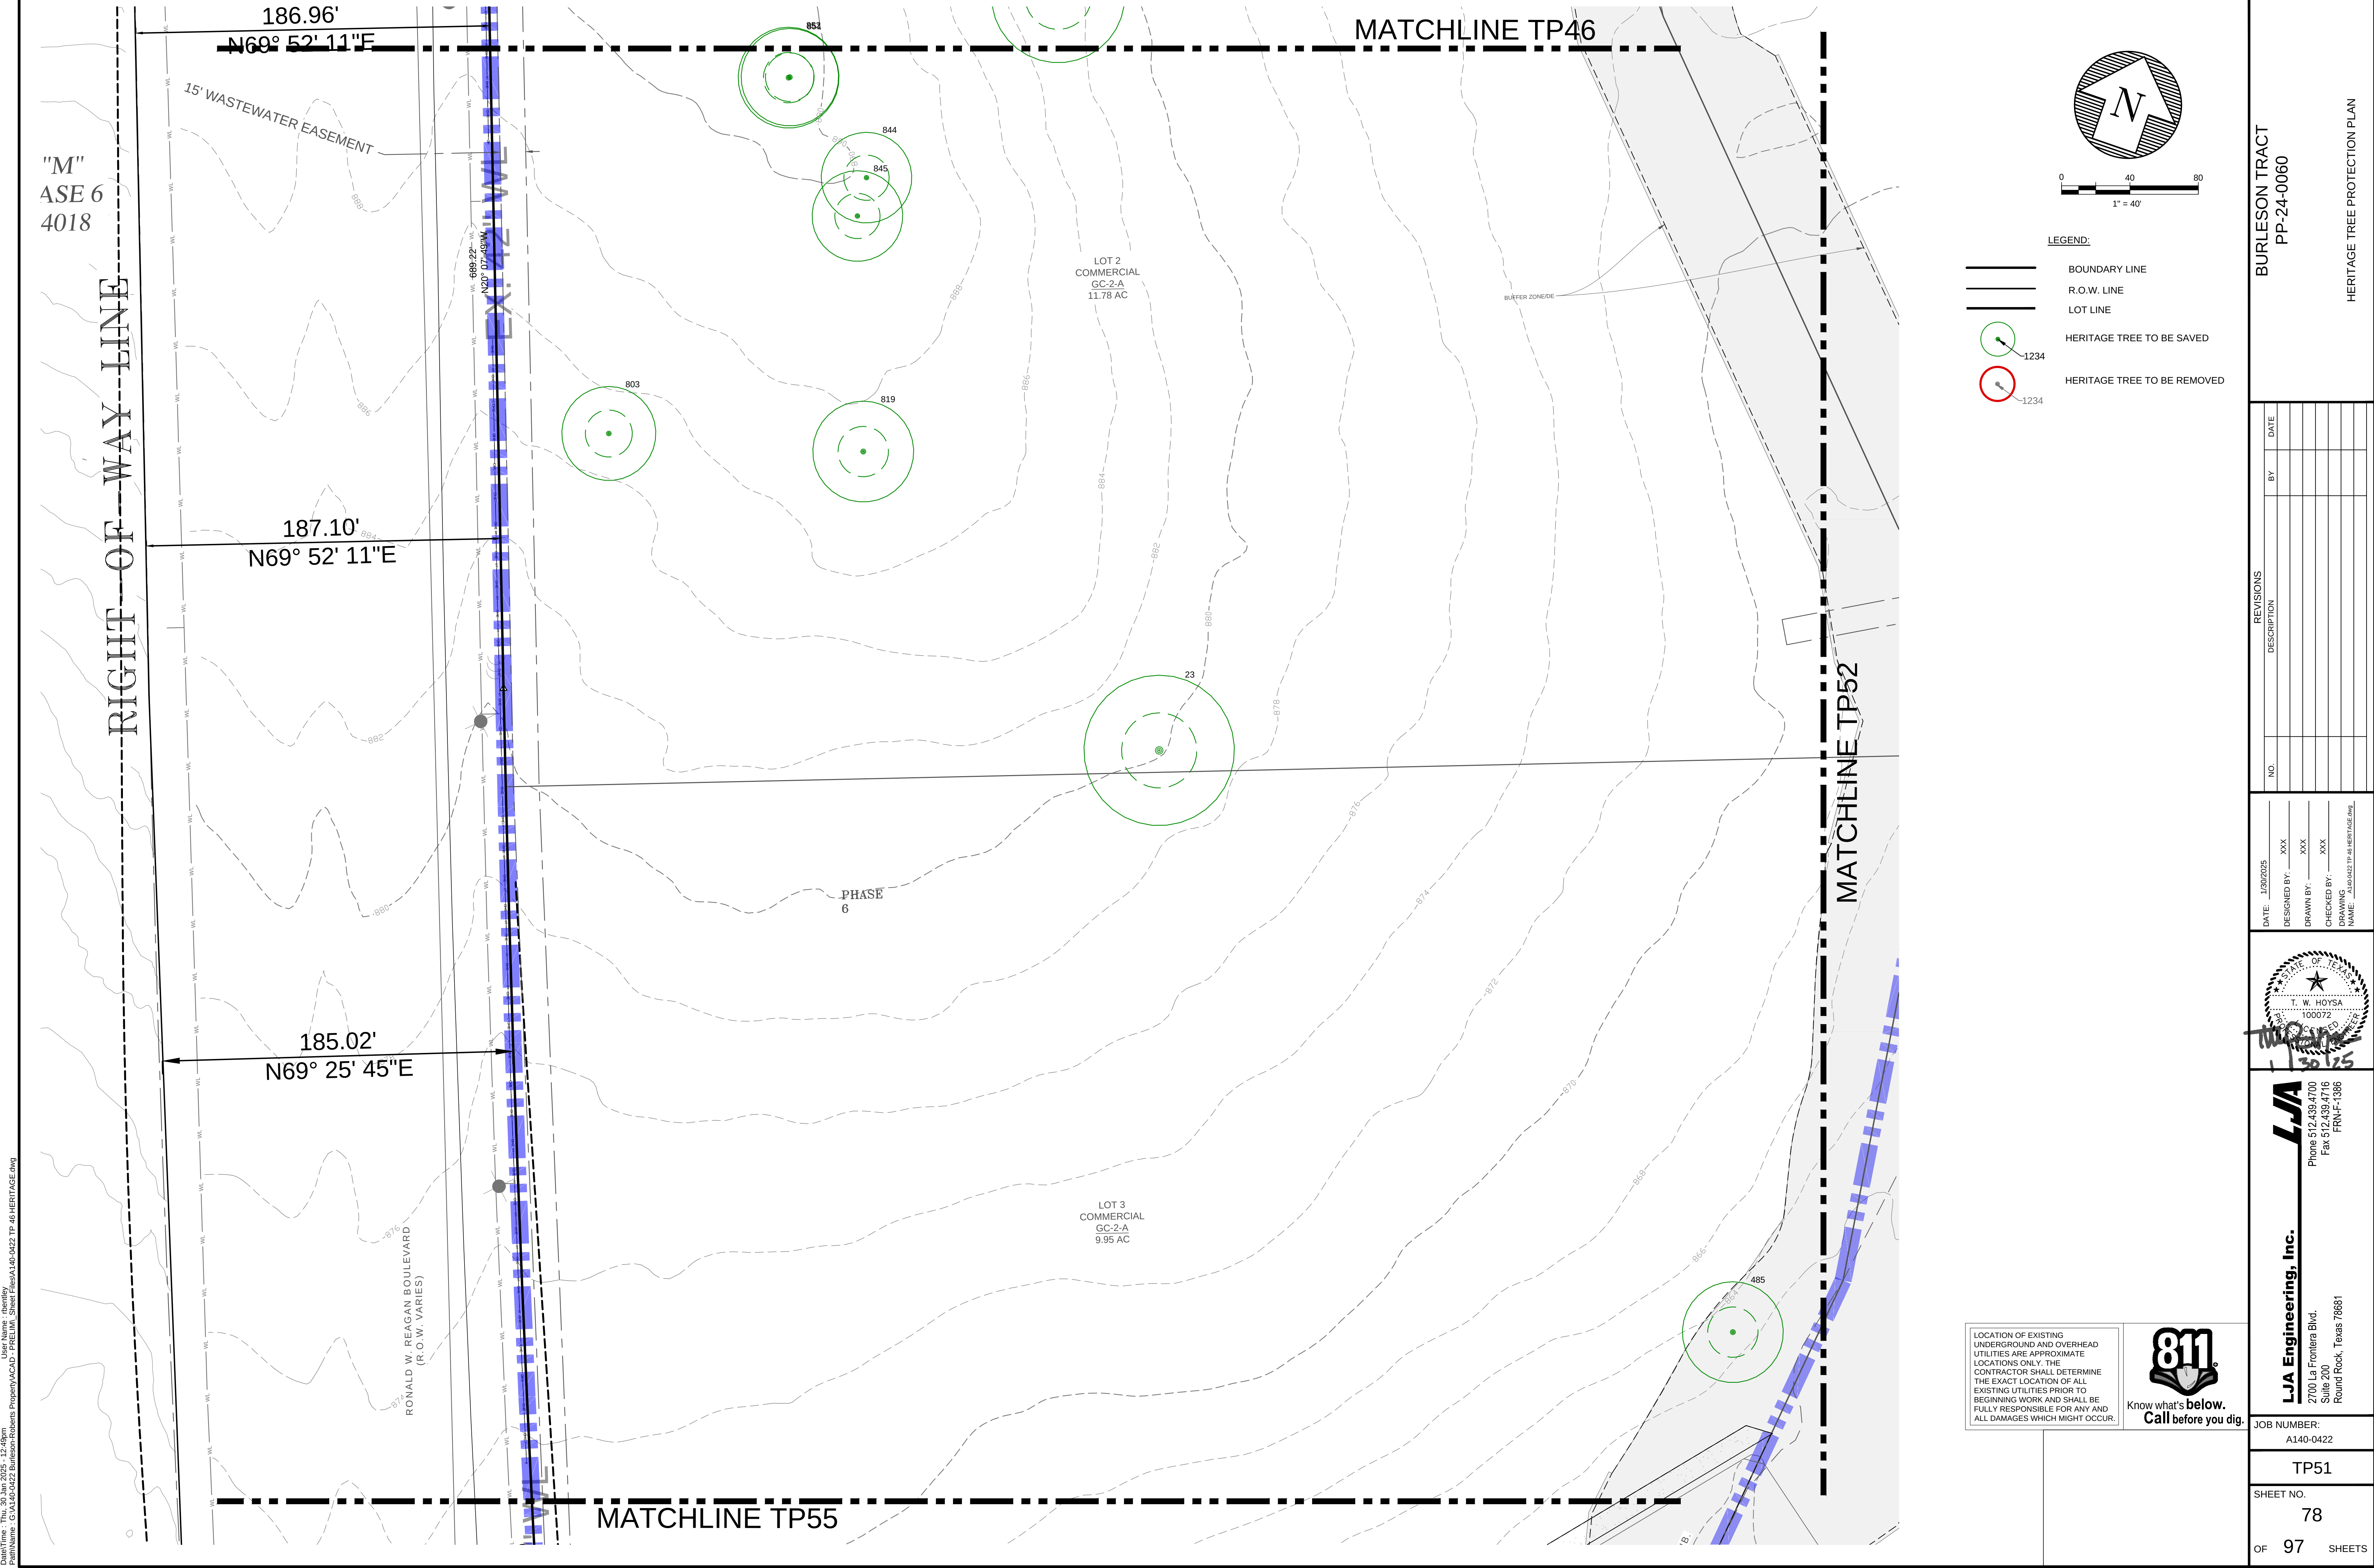

"M"
ASE 6
4018

RIGHT OF WAY LINE

186.96'

N69° 52' 11"E

MATCHLINE TP46

187.10'


N69° 52' 11"E

185.02'

N69° 25' 45"E

MATCHLINE TP55


MATCHLINE TP52

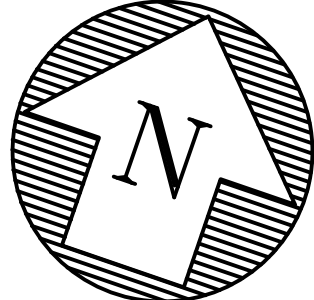

0 40 80
1" = 40'

LEGEND:

- BOUNDARY LINE
- R.O.W. LINE
- LOT LINE
- HERITAGE TREE TO BE SAVED
- HERITAGE TREE TO BE REMOVED

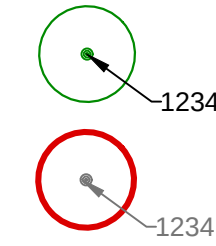

LOCATION OF EXISTING
UNDERGROUND AND OVERHEAD
UTILITIES ARE APPROXIMATE
LOCATIONS ONLY. THE
CONTRACTOR SHALL DETERMINE
THE EXACT LOCATION OF ALL
EXISTING UTILITIES PRIOR TO
BEGINNING WORK AND SHALL BE
FULLY RESPONSIBLE FOR ANY AND
ALL DAMAGES WHICH MIGHT OCCUR.



BURLESON TRACT
PP-24-0060

HERITAGE TREE PROTECTION PLAN

REVISIONS	
NO.	DESCRIPTION

DATE: 1/30/2025

DESIGNED BY: XXX

DRAWN BY: XXX

CHECKED BY: XXX

DRAWING NAME: A:\24-002 TP-46 HERITAGE.dwg

STATE OF TEXAS
T. W. HOYSA
100072
Professional Engineer

1/30/25

LJA
LJA Engineering, Inc.
2700 La Frontera Blvd.
Suite 200
Round Rock, Texas 78681
Phone 512.439.4700
Fax 512.439.4716
FRW-F-1386

Job Number:
A140-0422



TP51

SHEET NO.
78

OF 97 SHEETS

PrintTime: Thu, 30 Jan 2025, 12:49PM
User Name: chesky
PrintName: G:\A140-0422 Burleson-Roberts Properties\CAD - PRELIM - Sheet Files\A140-0422 TP 46 HERITAGE.dwg

Page 114 of 134

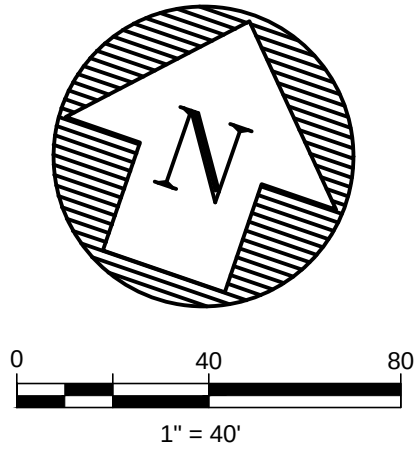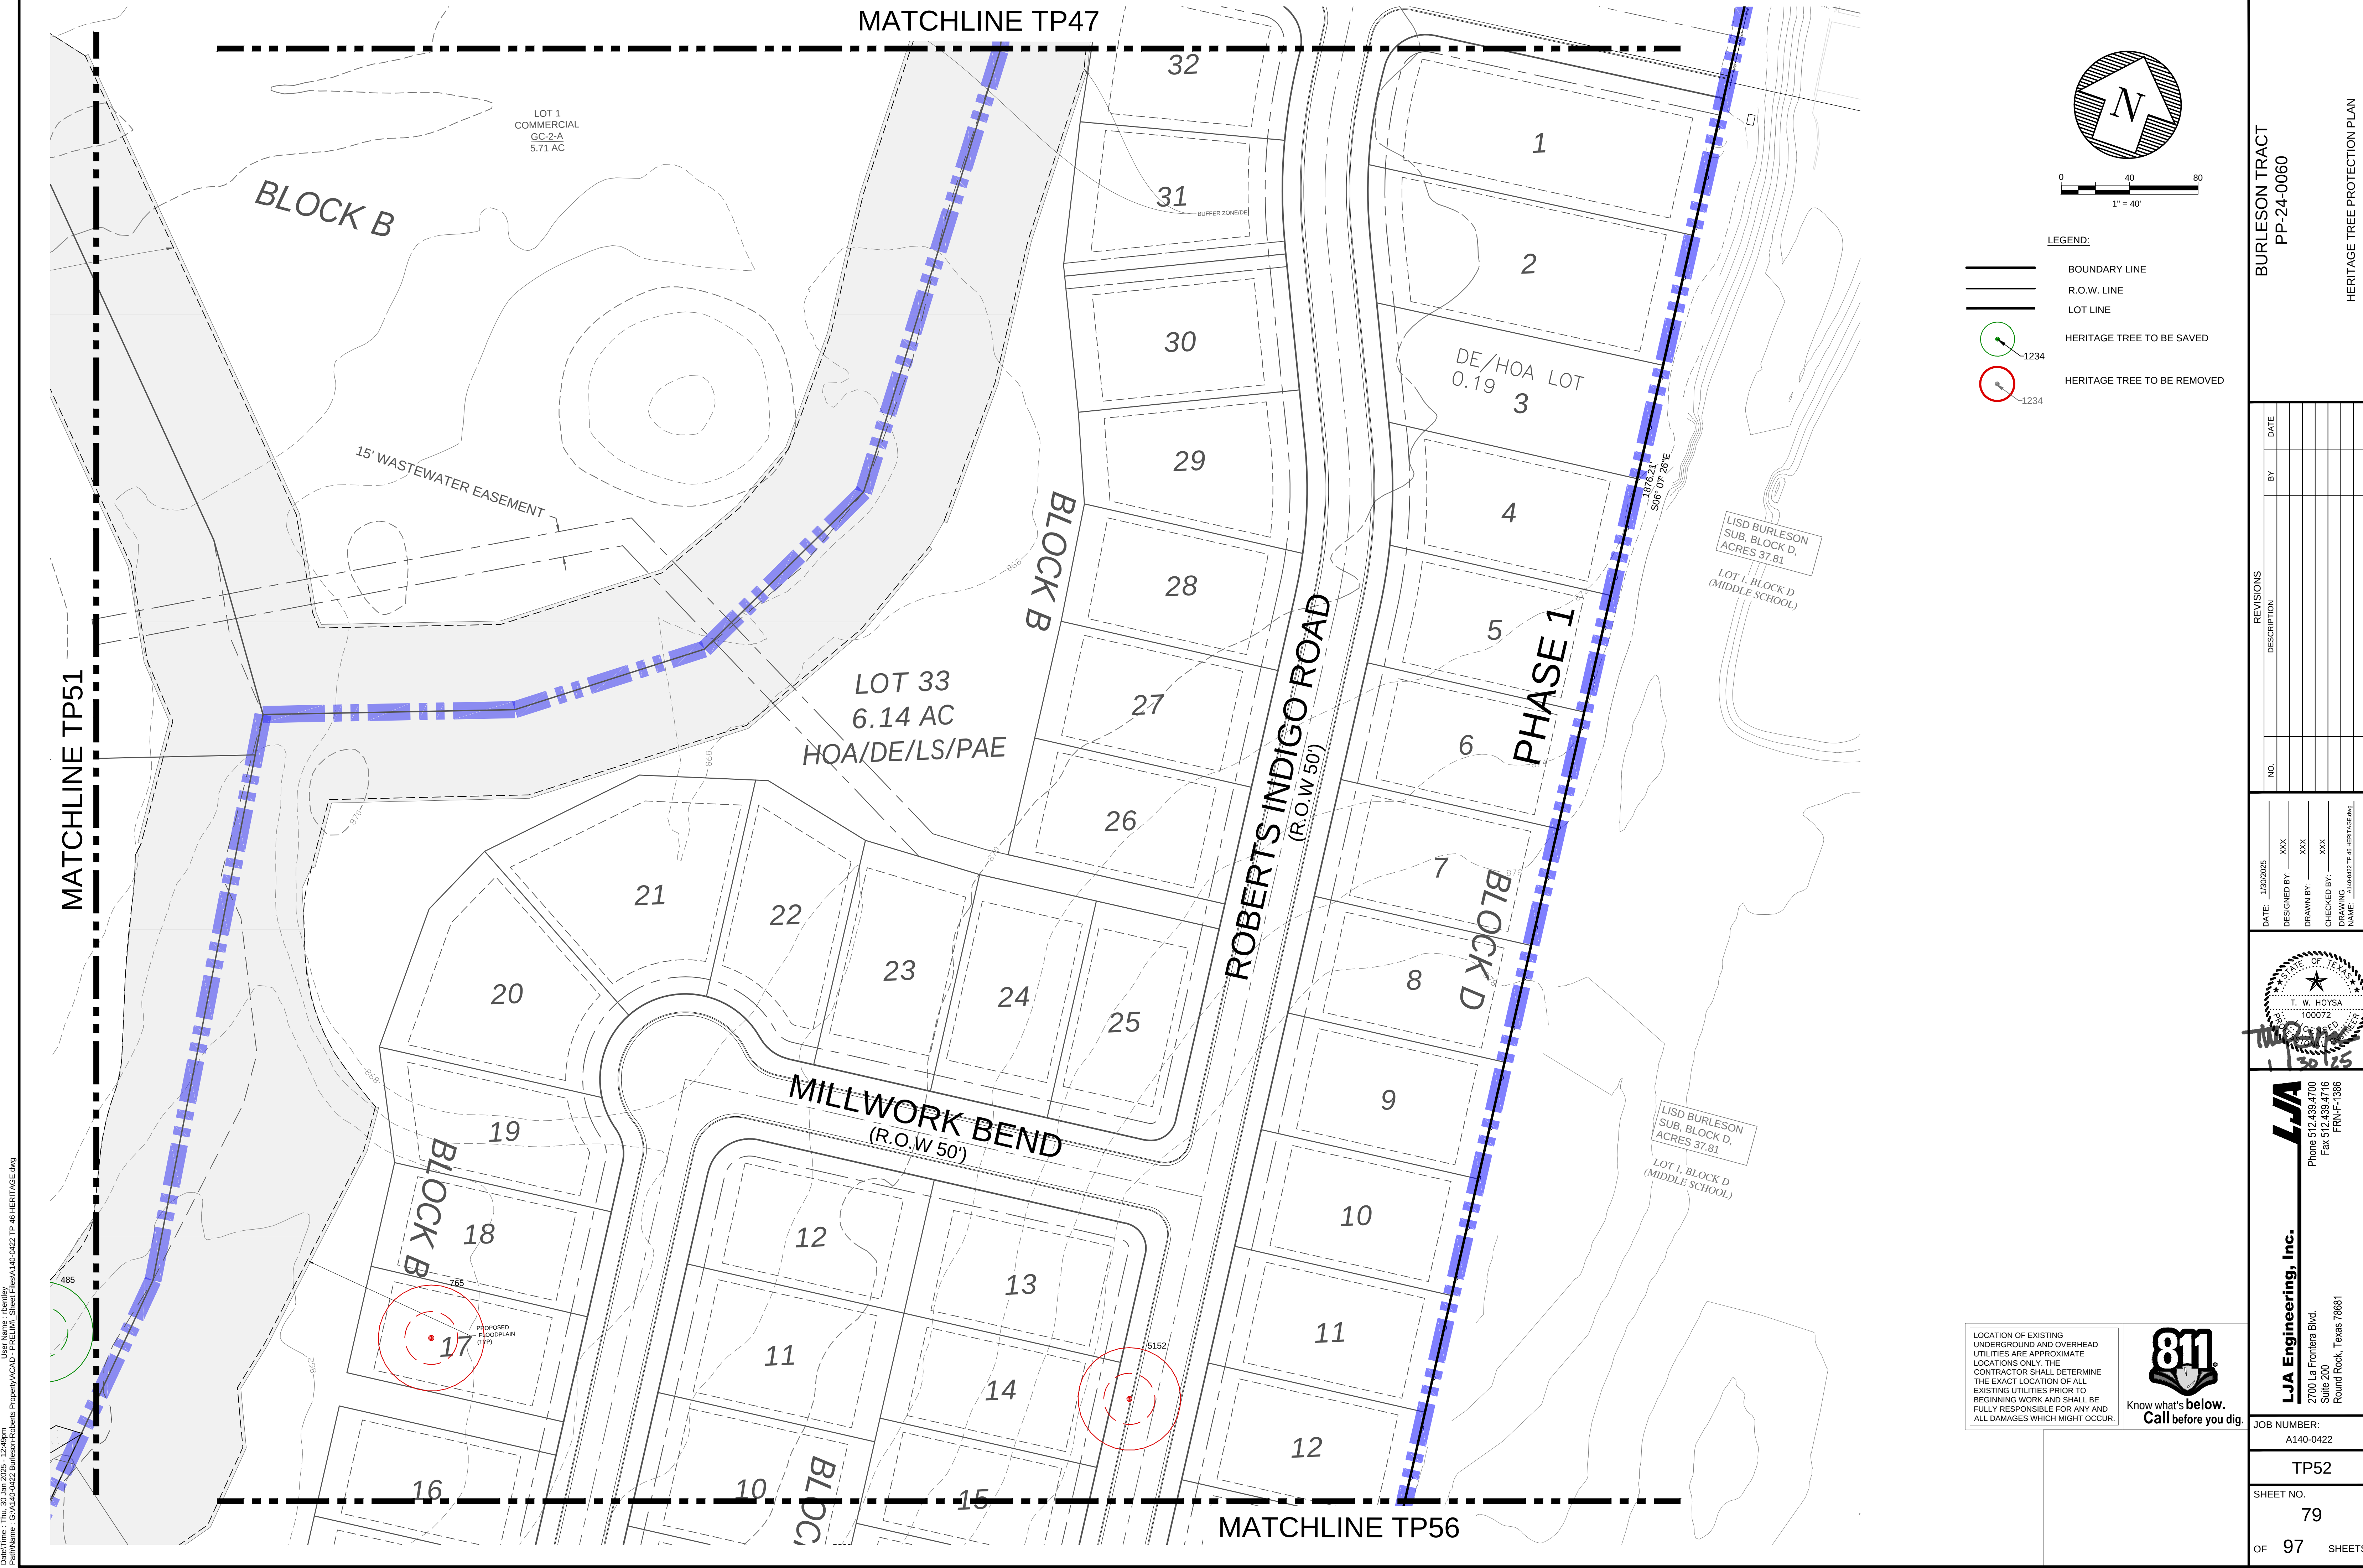

- LEGEND:
- BOUNDARY LINE
 - R.O.W. LINE
 - LOT LINE
 - HERITAGE TREE TO BE SAVED
 - HERITAGE TREE TO BE REMOVED

BURLESON TRACT
PP-24-0060

HERITAGE TREE PROTECTION PLAN

REVISIONS	
NO.	DESCRIPTION

DATE: 1/30/2025

DESIGNED BY: XXX

DRAWN BY: XXX

CHECKED BY: XXX

DRAWING NAME: A140-0422 TP-46 HERITAGE.dwg

STATE OF TEXAS
T. W. HOYSA
100072
Professional Engineer

1/30/25

LJA
LJA Engineering, Inc.
2700 La Frontera Blvd.
Suite 200
Round Rock, Texas 78681
Phone 512.439.4700
Fax 512.439.4716
FRN-F-1386

811

Know what's below.
Call before you dig.

JOB NUMBER:
A140-0422


TP52

SHEET NO.
79


OF 97 SHEETS

Drawn: T. W. Hoy, 01/30/2025, 12:49PM
User Name: thoy
Print Name: C:\A140-0422 Burleson-Roberts Properties\A140-0422 TP-46 HERITAGE.dwg

Drawn: T. W. Hoysa, 12/14/2025, 12:49PM
User Name: twhoya
Print Name: G:\A140-0422-Burleson-Roberts-Property\A140-0422-TP-48-HERITAGE.dwg

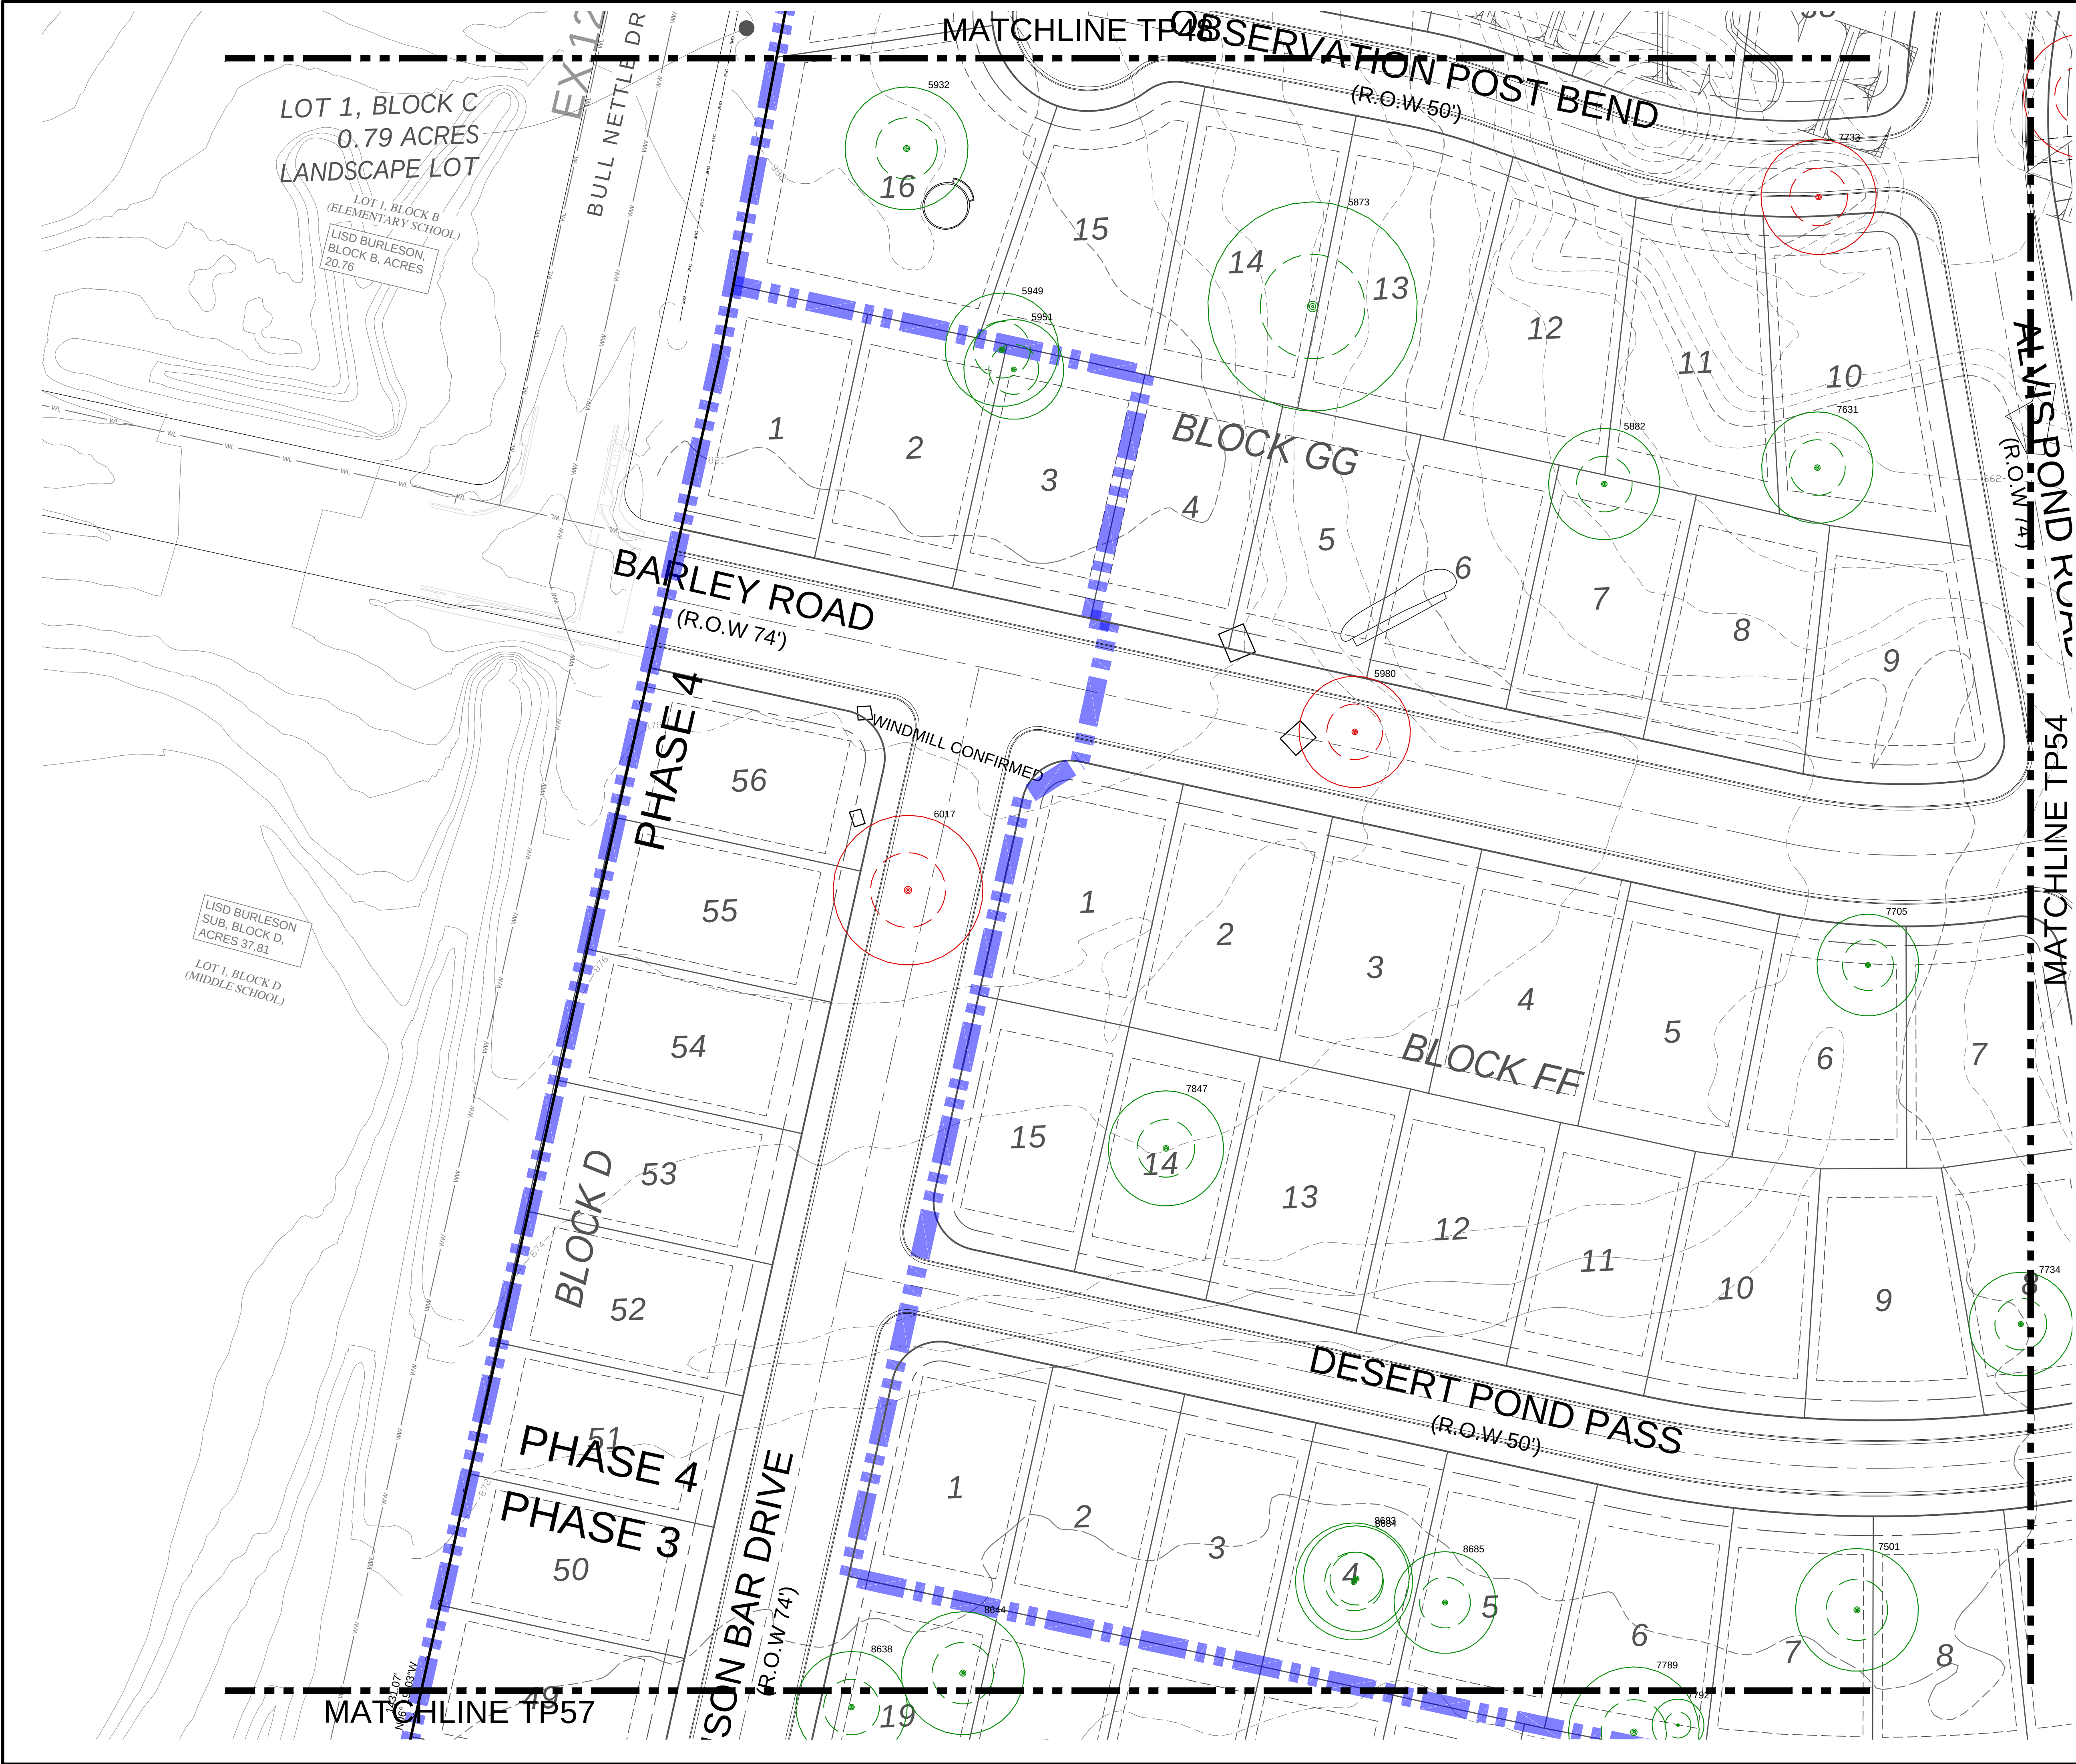

LOCATION OF EXISTING
UNDERGROUND AND OVERHEAD
UTILITIES ARE APPROXIMATE
LOCATIONS ONLY. THE
CONTRACTOR SHALL DETERMINE
THE EXACT LOCATION OF ALL
EXISTING UTILITIES PRIOR TO
BEGINNING WORK AND SHALL BE
FULLY RESPONSIBLE FOR ANY AND
ALL DAMAGES WHICH MIGHT OCCUR.

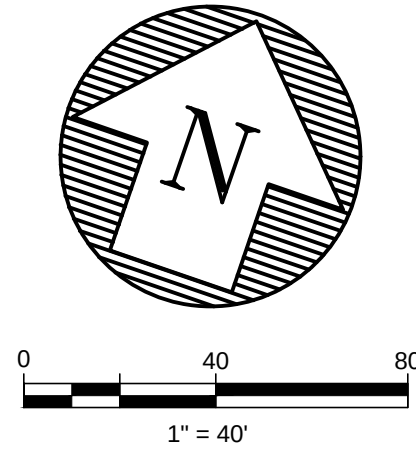

- LEGEND:
- BOUNDARY LINE
 - R.O.W. LINE
 - LOT LINE
 - HERITAGE TREE TO BE SAVED
 - HERITAGE TREE TO BE REMOVED

BURLESON TRACT
PP-24-0060

HERITAGE TREE PROTECTION PLAN

REVISIONS	
NO.	DESCRIPTION

DATE: 12/20/2025

DESIGNED BY: T. W. HOYSA

DRAWN BY: T. W. HOYSA

CHECKED BY: T. W. HOYSA

DRAWING NAME: A140-0422-TP-48-HERITAGE.dwg


LJA
LJA Engineering, Inc.
2700 La Frontera Blvd.
Suite 200
Round Rock, Texas 78681
Phone 512.439.4700
Fax 512.439.4716
FRN-F-1386

JOB NUMBER:
A140-0422

TP53

SHEET NO.
80

OF 97 SHEETS

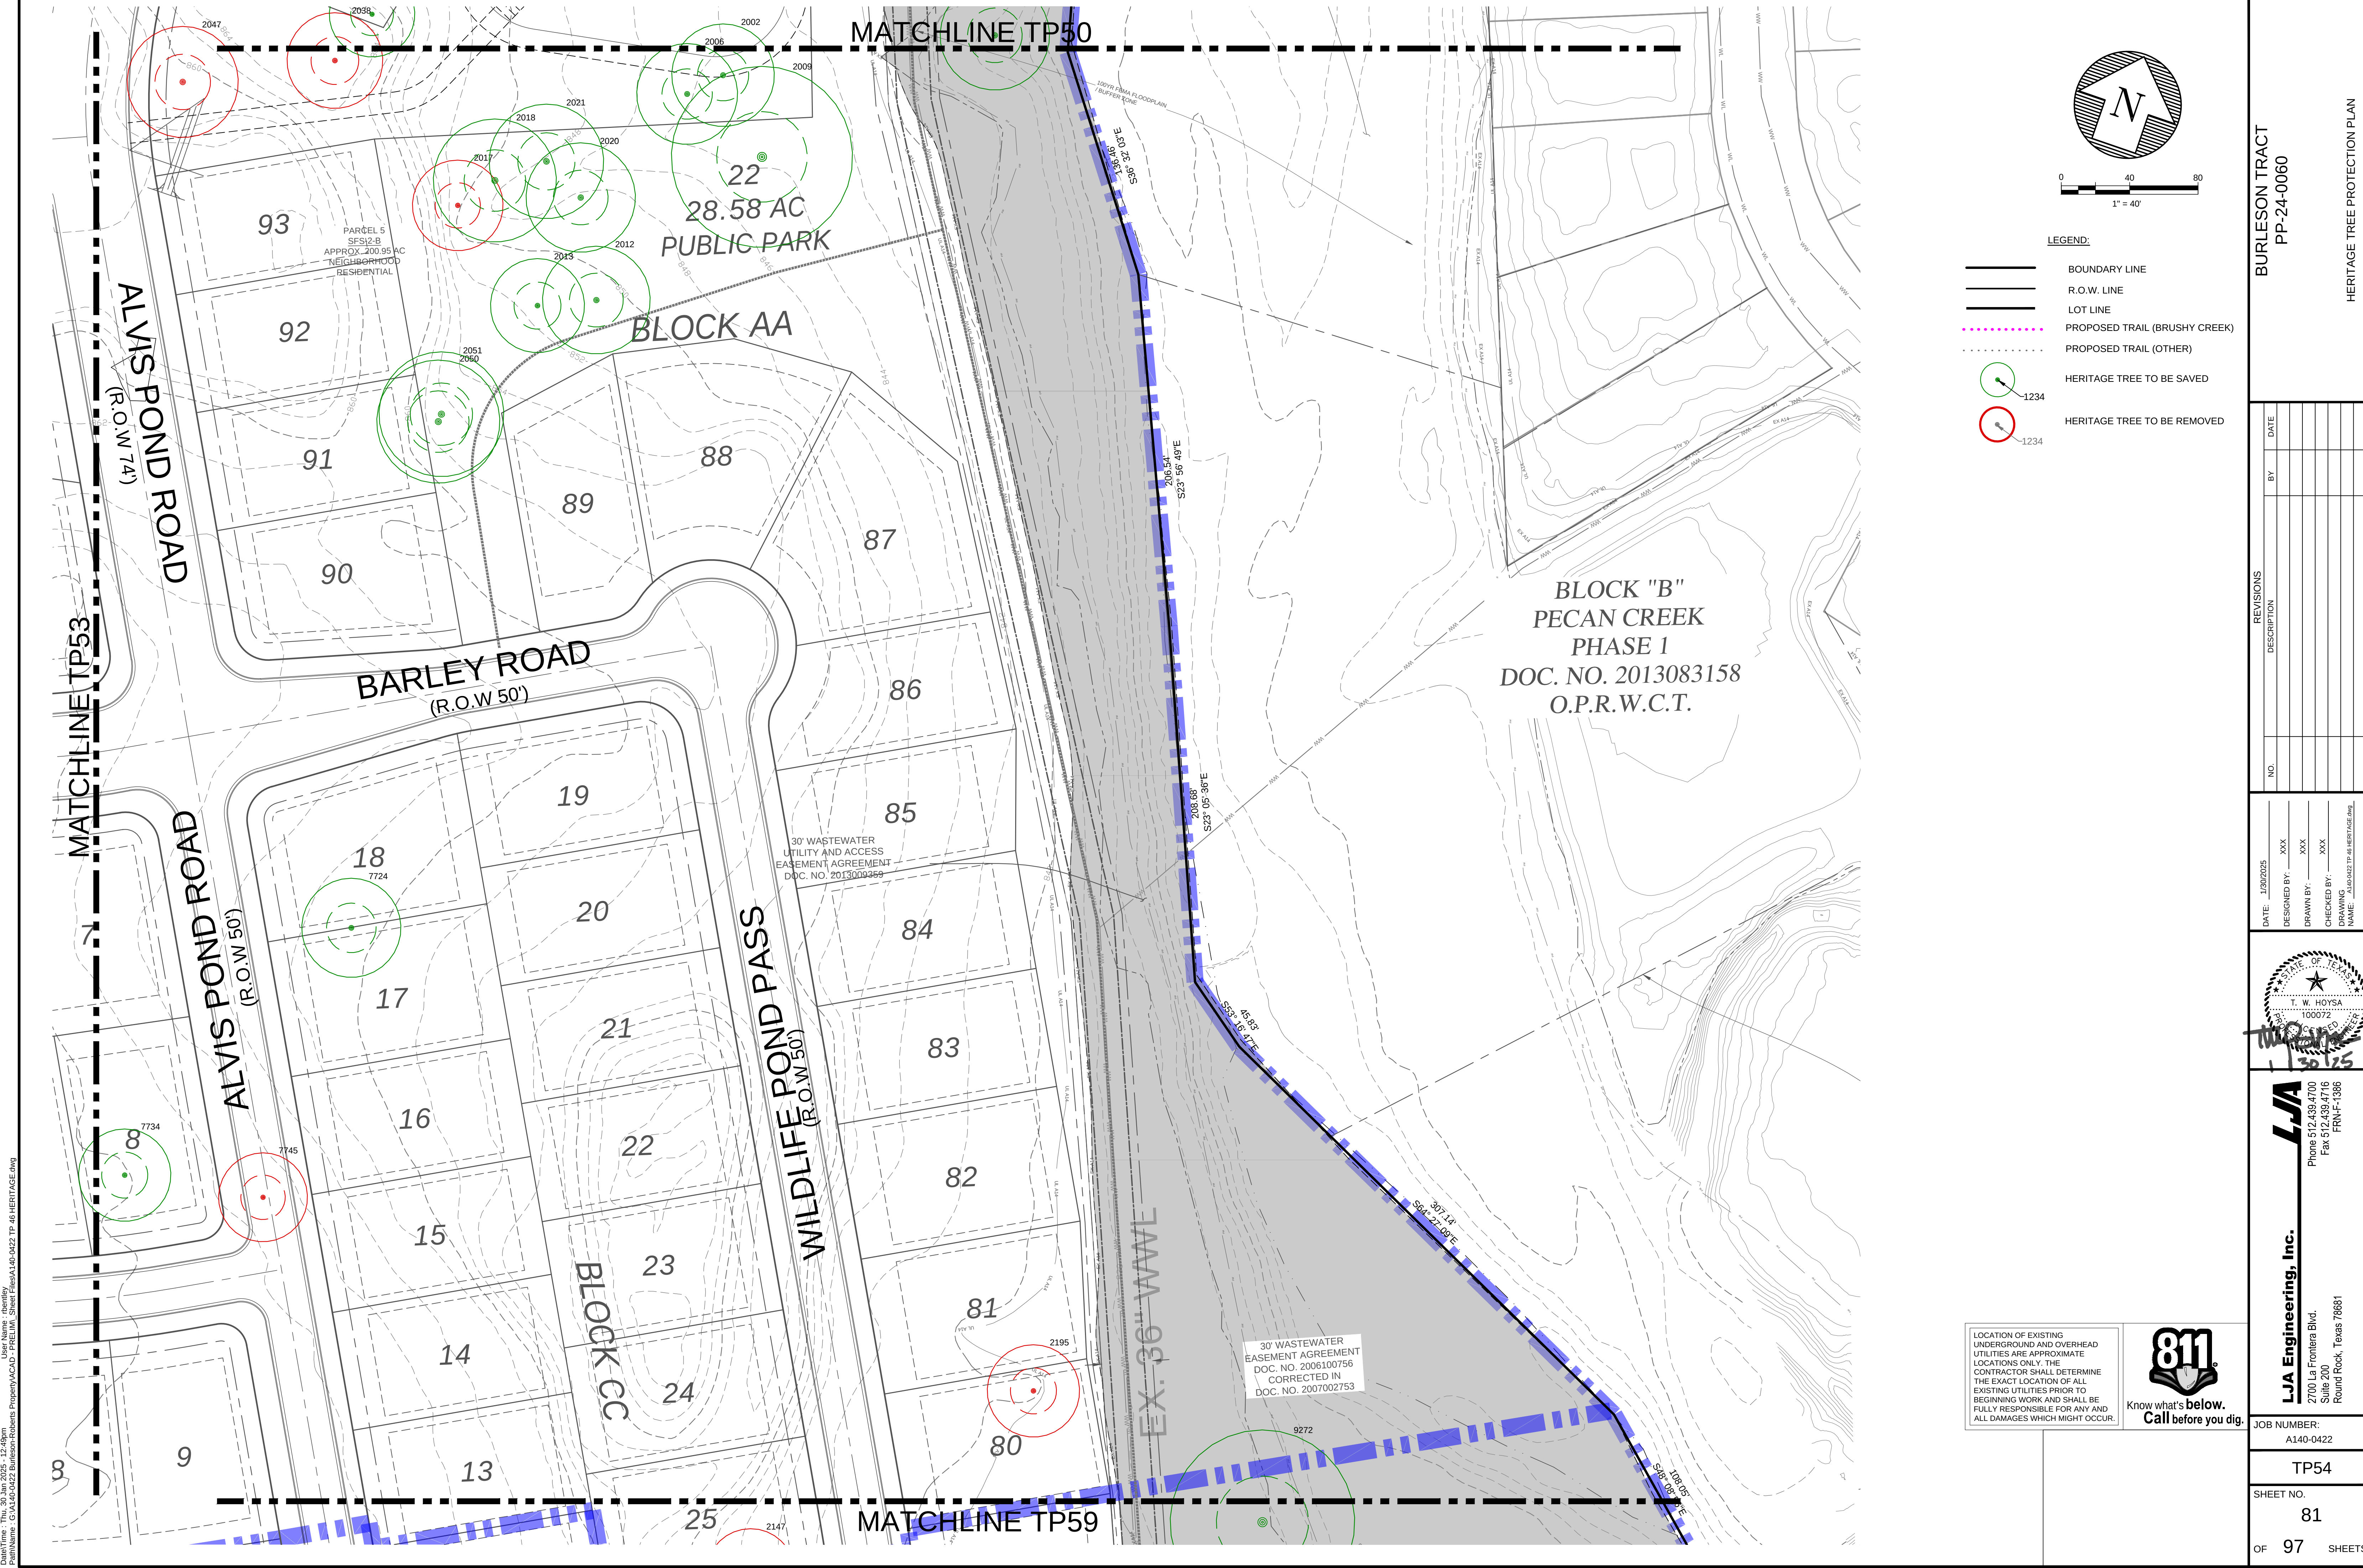

LEGEND:

- BOUNDARY LINE
- R.O.W. LINE
- LOT LINE
- PROPOSED TRAIL (BRUSHY CREEK)
- PROPOSED TRAIL (OTHER)
- HERITAGE TREE TO BE SAVED
- HERITAGE TREE TO BE REMOVED

811 Know what's below. Call before you dig.

LOCATION OF EXISTING UNDERGROUND AND OVERHEAD UTILITIES ARE APPROXIMATE. LOCATIONS ONLY. THE CONTRACTOR SHALL DETERMINE THE EXACT LOCATION OF ALL EXISTING UTILITIES PRIOR TO BEGINNING WORK AND SHALL BE FULLY RESPONSIBLE FOR ANY AND ALL DAMAGES WHICH MIGHT OCCUR.

BURLESON TRACT
PP-24-0060

HERITAGE TREE PROTECTION PLAN

REVISIONS	
NO.	DESCRIPTION

DATE: 1/30/2025

DESIGNED BY: XXX

DRAWN BY: XXX

CHECKED BY: XXX

DRAWING NAME: ALVIS POND TP-46 HERITAGE.dwg

STATE OF TEXAS
T. W. HOYSA
100072
Professional Engineer

LJA Engineering, Inc.
Phone 512.439.4700
Fax 512.439.4716
2700 La Frontera Blvd.
Suite 200
Round Rock, Texas 78681


JOB NUMBER:
A140-0422


TP54

SHEET NO.
81

OF 97 SHEETS

PrintName: C:\A140-0422\Burleson-Roberts\Properties\A140-0422_TP-46_HERITAGE.dwg
Date: 1/30/2025 12:49PM
User: Name - dwg

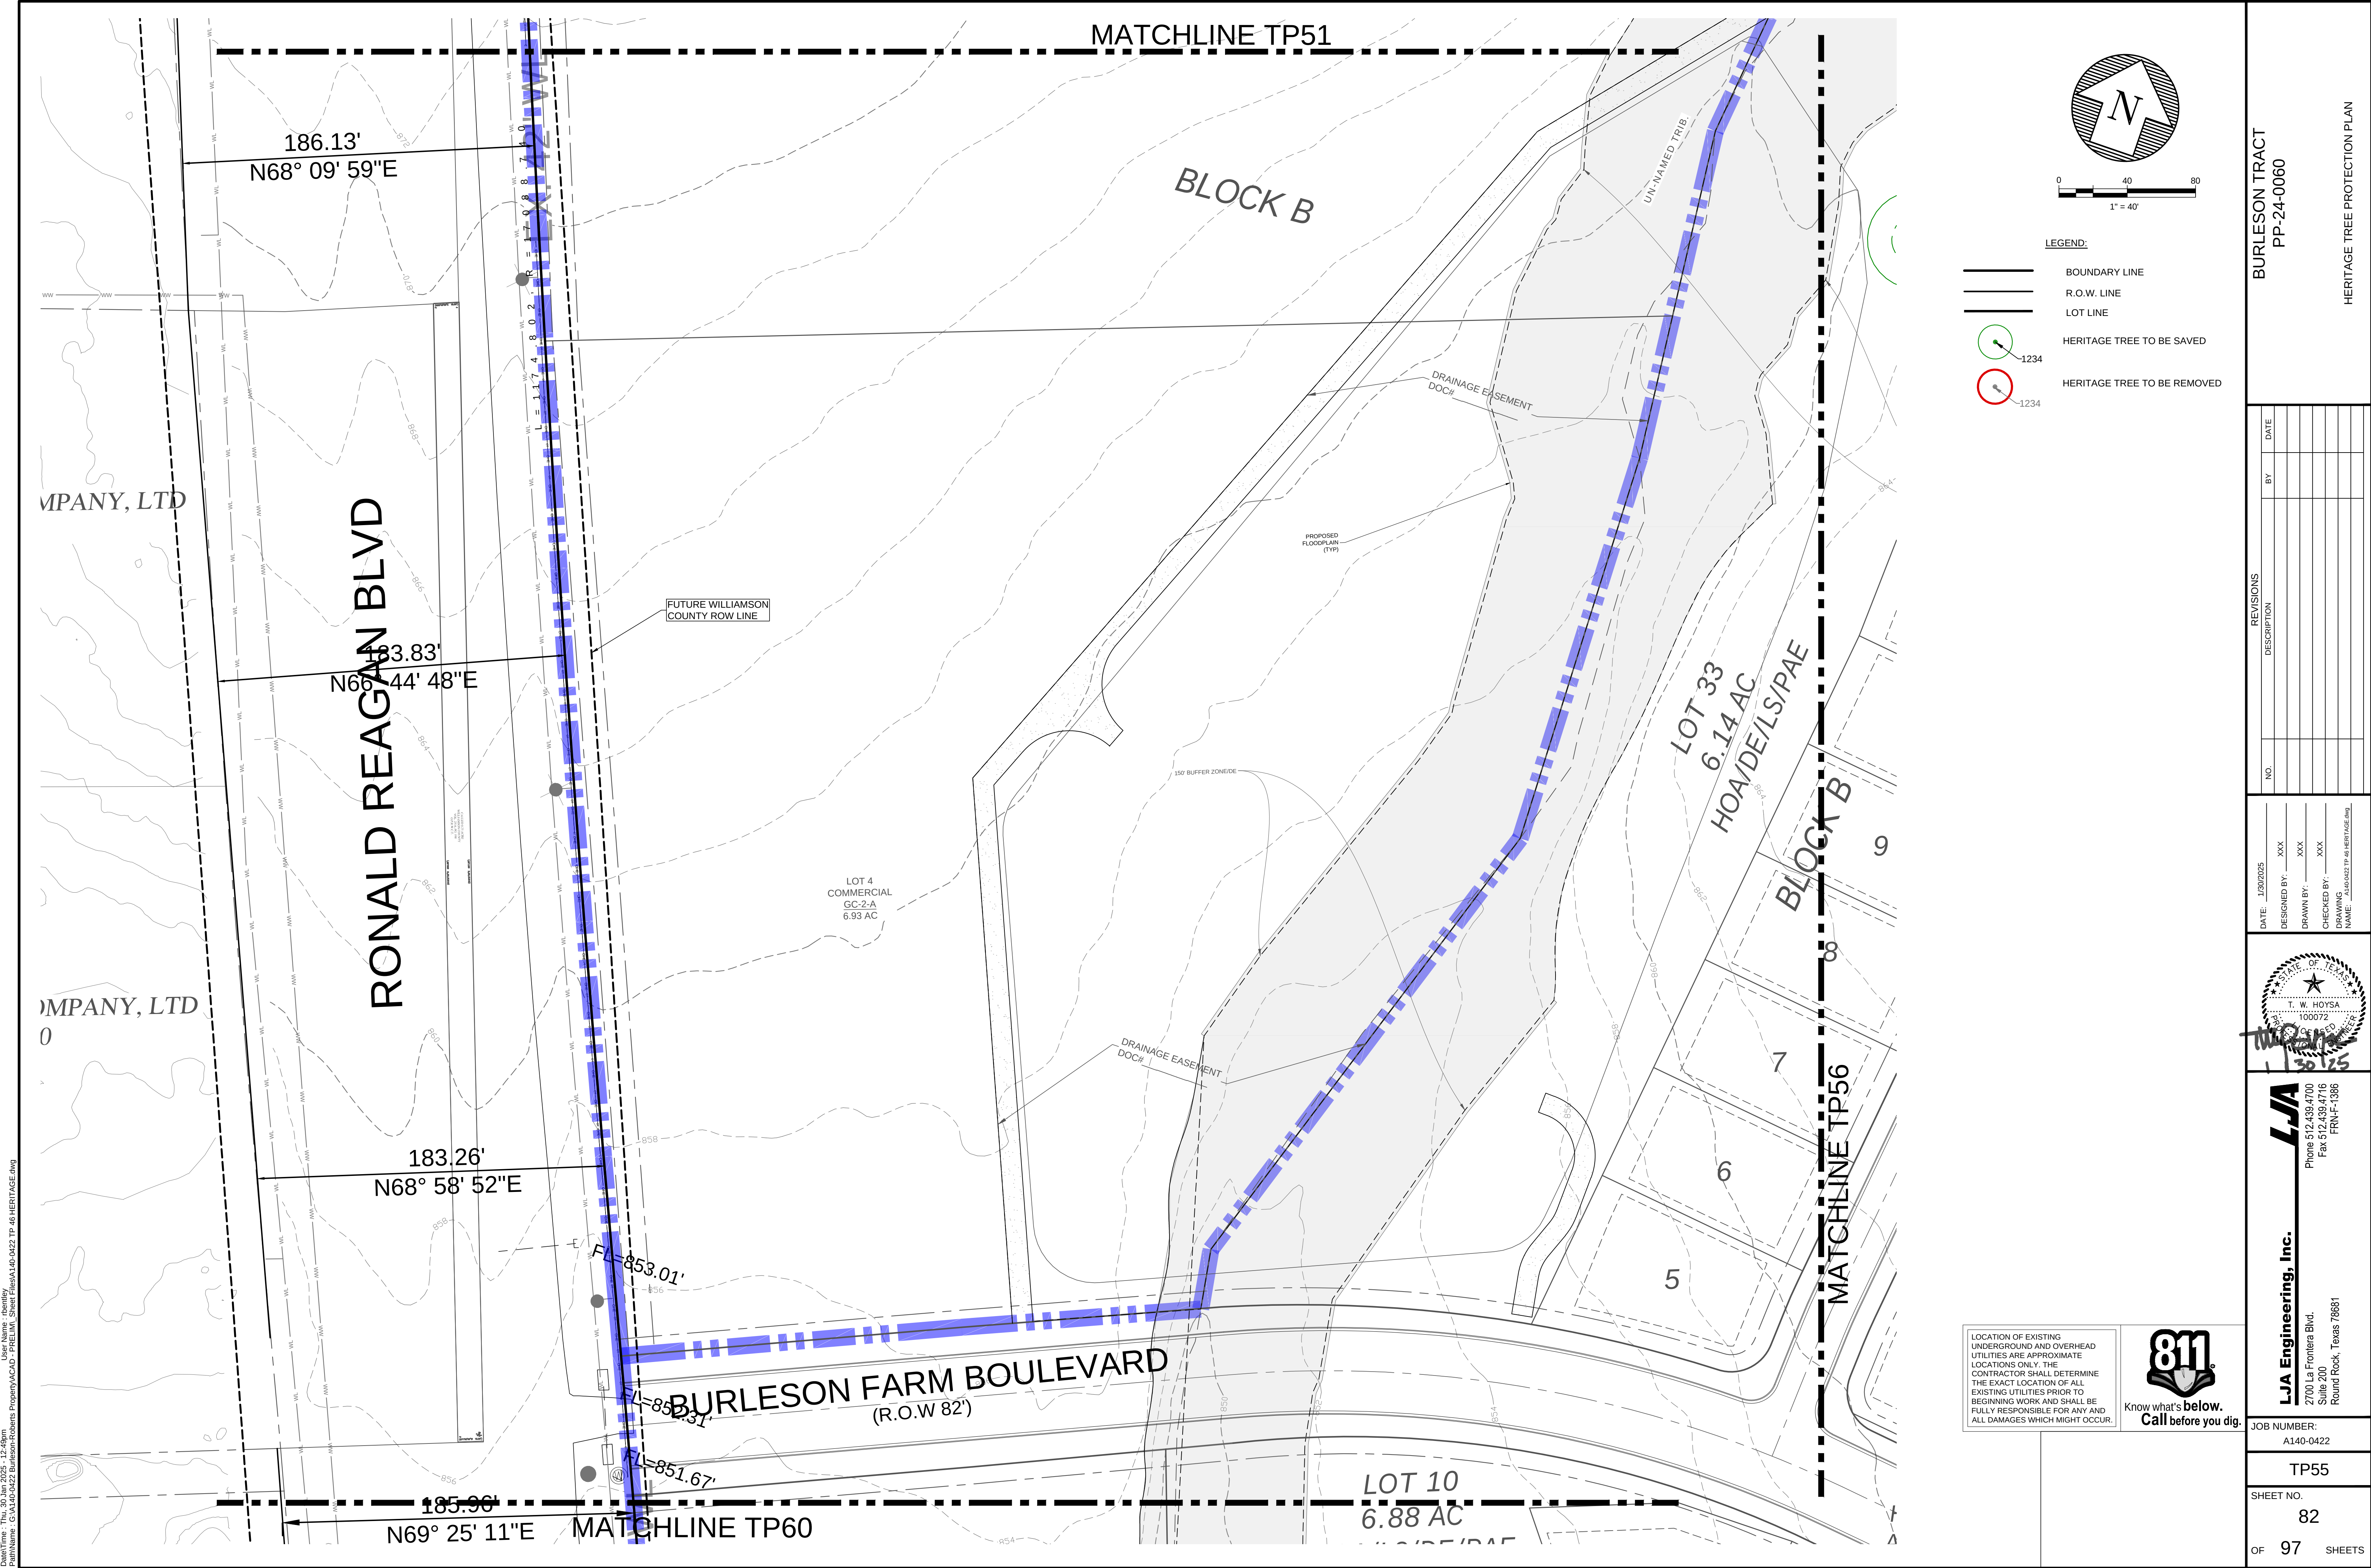

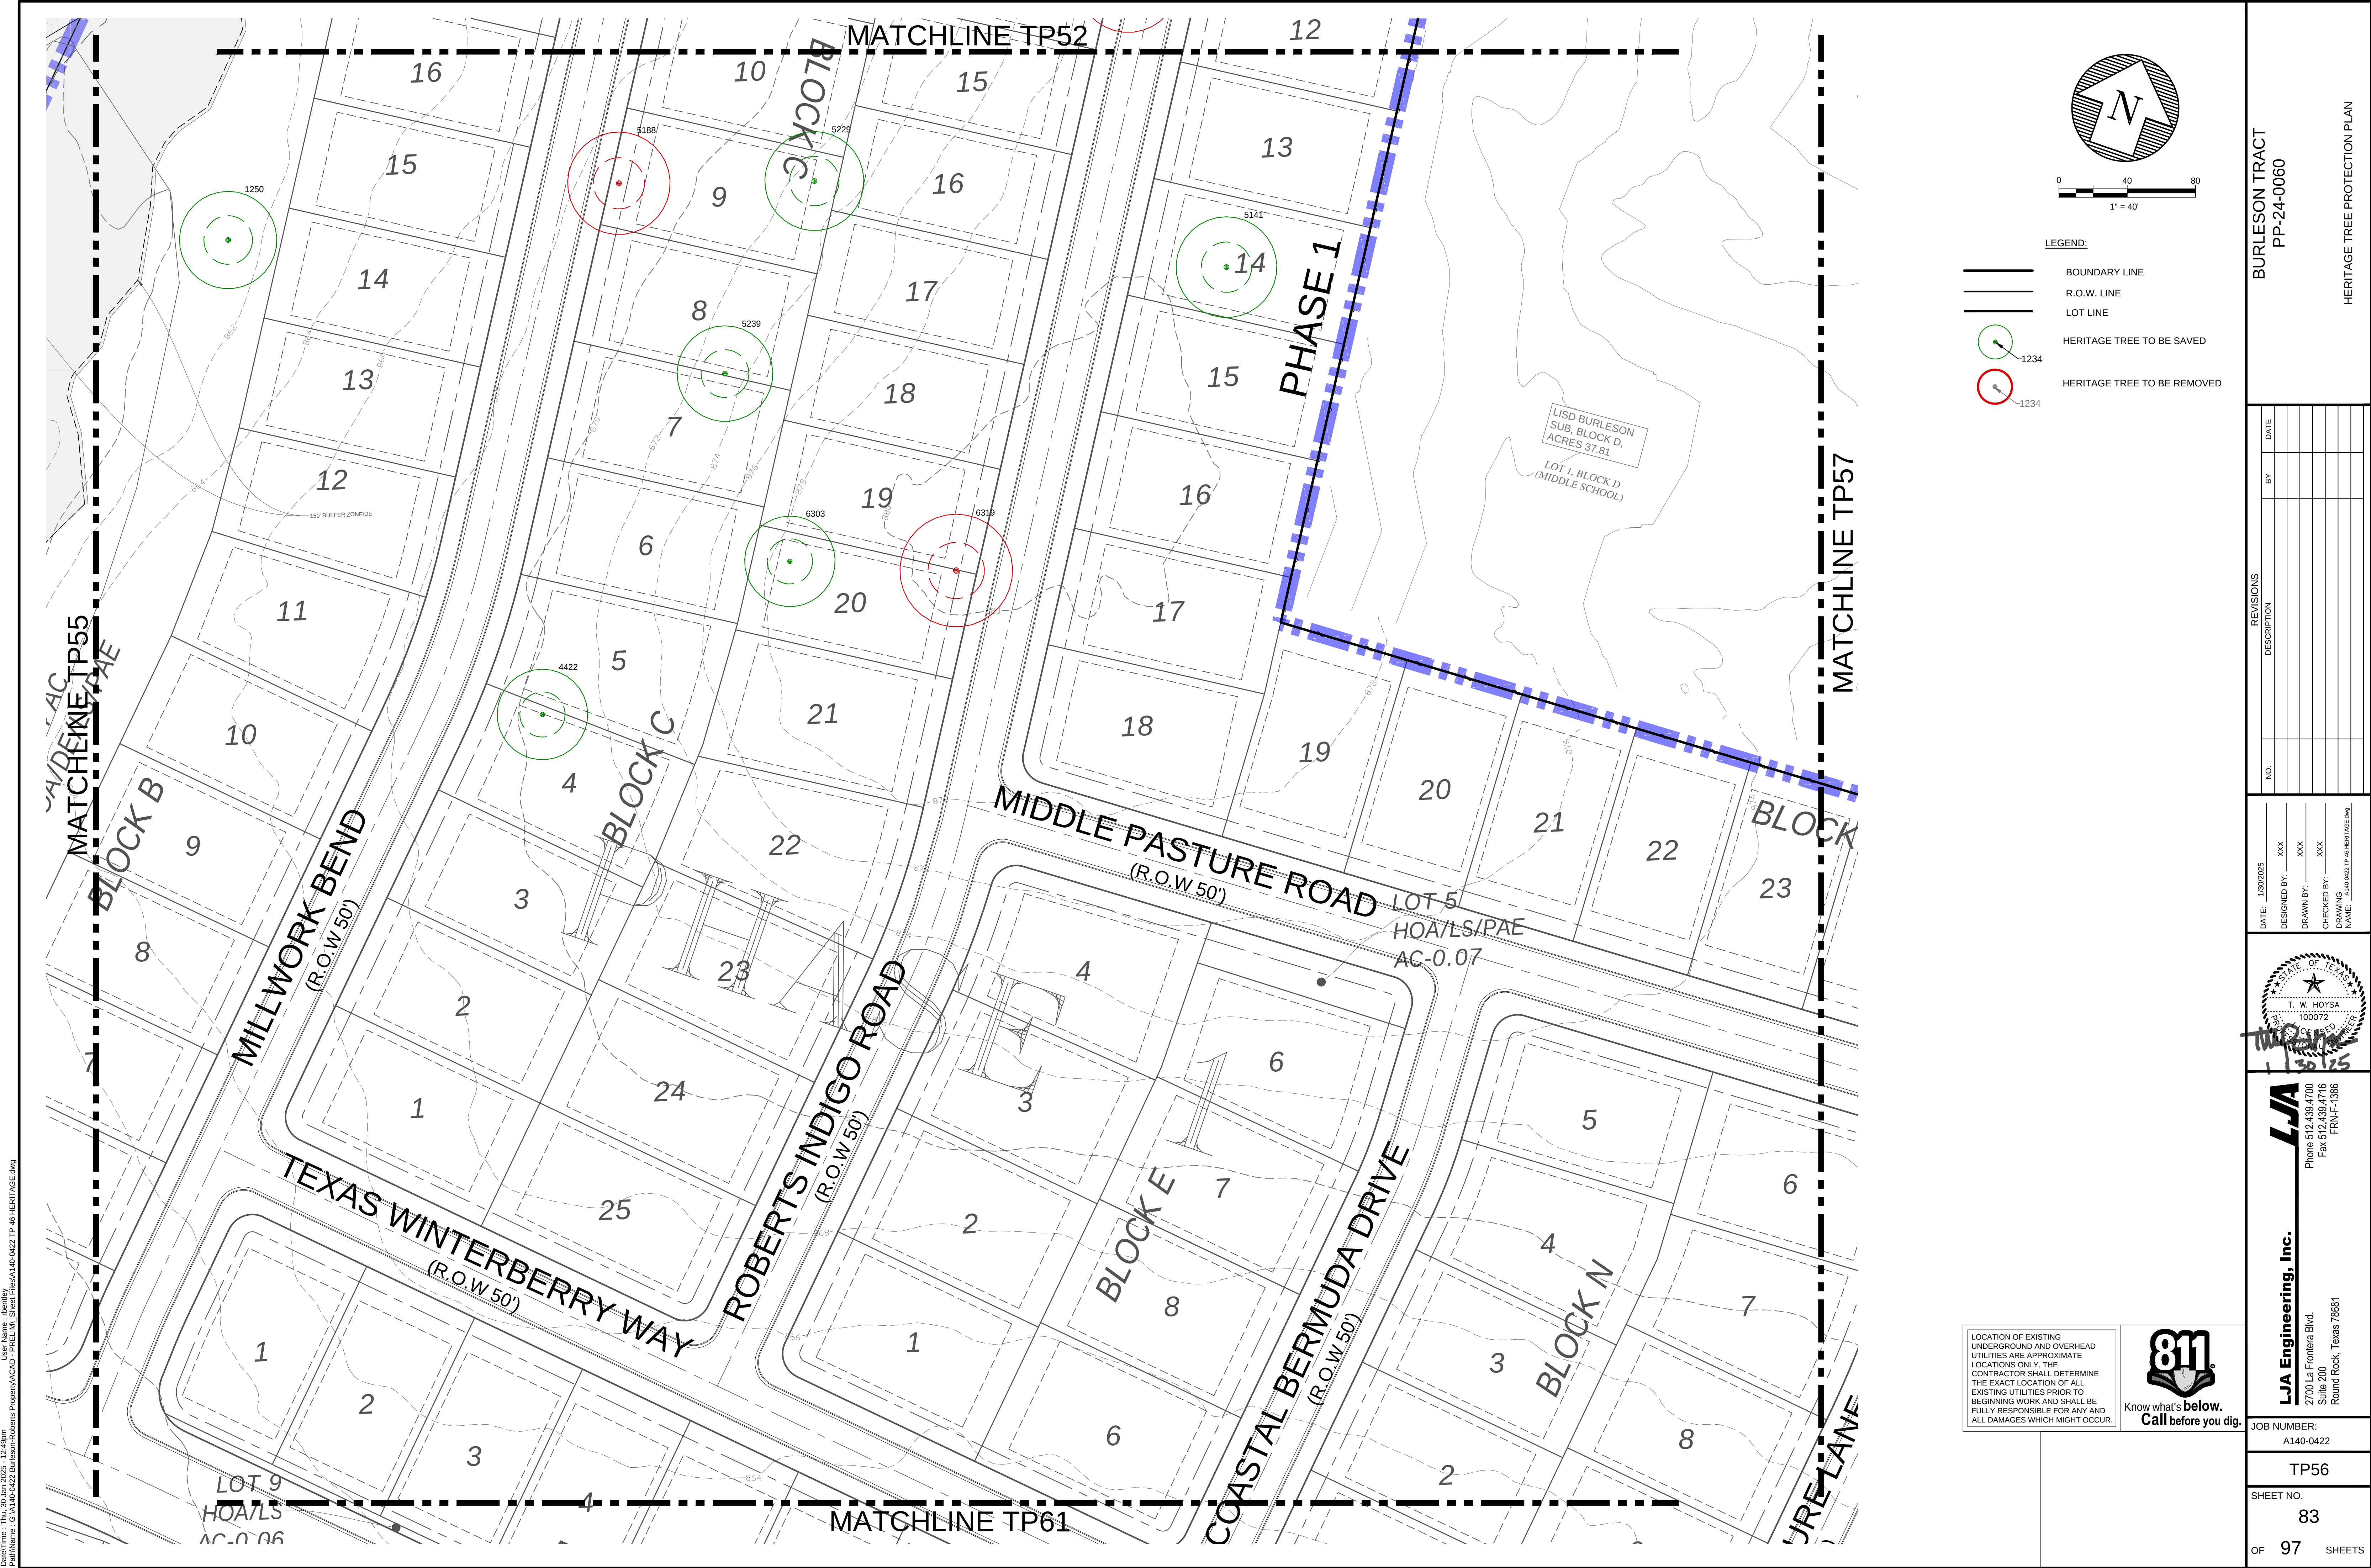

Drawn: T.W. Hoysa, 03/20/2025, 12:49PM
Plot Name: C:\A140-0422\Burleson\Roberts\Property\A140-0422 TP 46 HERITAGE.dwg


MIDDLE SCHOOL

LISD BURLESON
SUB. BLOCK D,
ACRES 37.81

LOT 1, BLOCK D
(MIDDLE SCHOOL)

MIDDLE PASTURE ROAD
(R.O.W 50')

LOT 32
4.67 AC

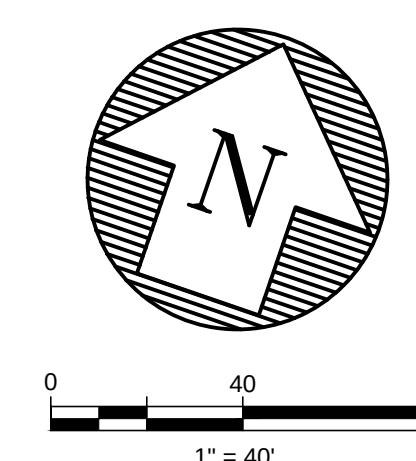

- LEGEND:
- BOUNDARY LINE
 - R.O.W. LINE
 - LOT LINE
 - HERITAGE TREE TO BE SAVED
 - HERITAGE TREE TO BE REMOVED

LOCATION OF EXISTING
UNDERGROUND AND OVERHEAD
UTILITIES ARE APPROXIMATE
LOCATIONS ONLY. THE
CONTRACTOR SHALL DETERMINE
THE EXACT LOCATION OF ALL
EXISTING UTILITIES PRIOR TO
BEGINNING WORK AND SHALL BE
FULLY RESPONSIBLE FOR ANY AND
ALL DAMAGES WHICH MIGHT OCCUR.



BURLESON TRACT
PP-24-0060

HERITAGE TREE PROTECTION PLAN

REVISIONS	
NO.	DESCRIPTION

DATE: 1/30/2025

DESIGNED BY: XXX

DRAWN BY: XXX

CHECKED BY: XXX

DRAWING NAME: A140-0422 TP 46 HERITAGE.dwg

STATE OF TEXAS
T. W. HOYSA
100072
Professional Engineer

136125

LJA
LJA Engineering, Inc.
2700 La Frontera Blvd.
Suite 200
Round Rock, Texas 78681
Phone 512.439.4700
Fax 512.439.4716
FRW-H-1386

JOB NUMBER:
A140-0422



TP57

SHEET NO.
84

OF 97 SHEETS

Page 120 of 134

Drawn: T.W. Hoysa, 03/20/2025, 12:49PM
PlotName: G:\A140-0422-Burleson-Roberts-Property\A140-0422-TP-48-HERITAGE.dwg
User: T.W. Hoysa, 03/20/2025, 12:49PM

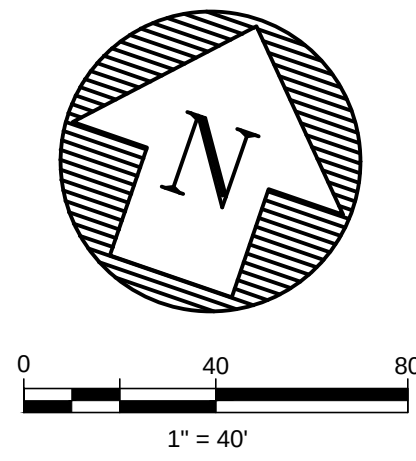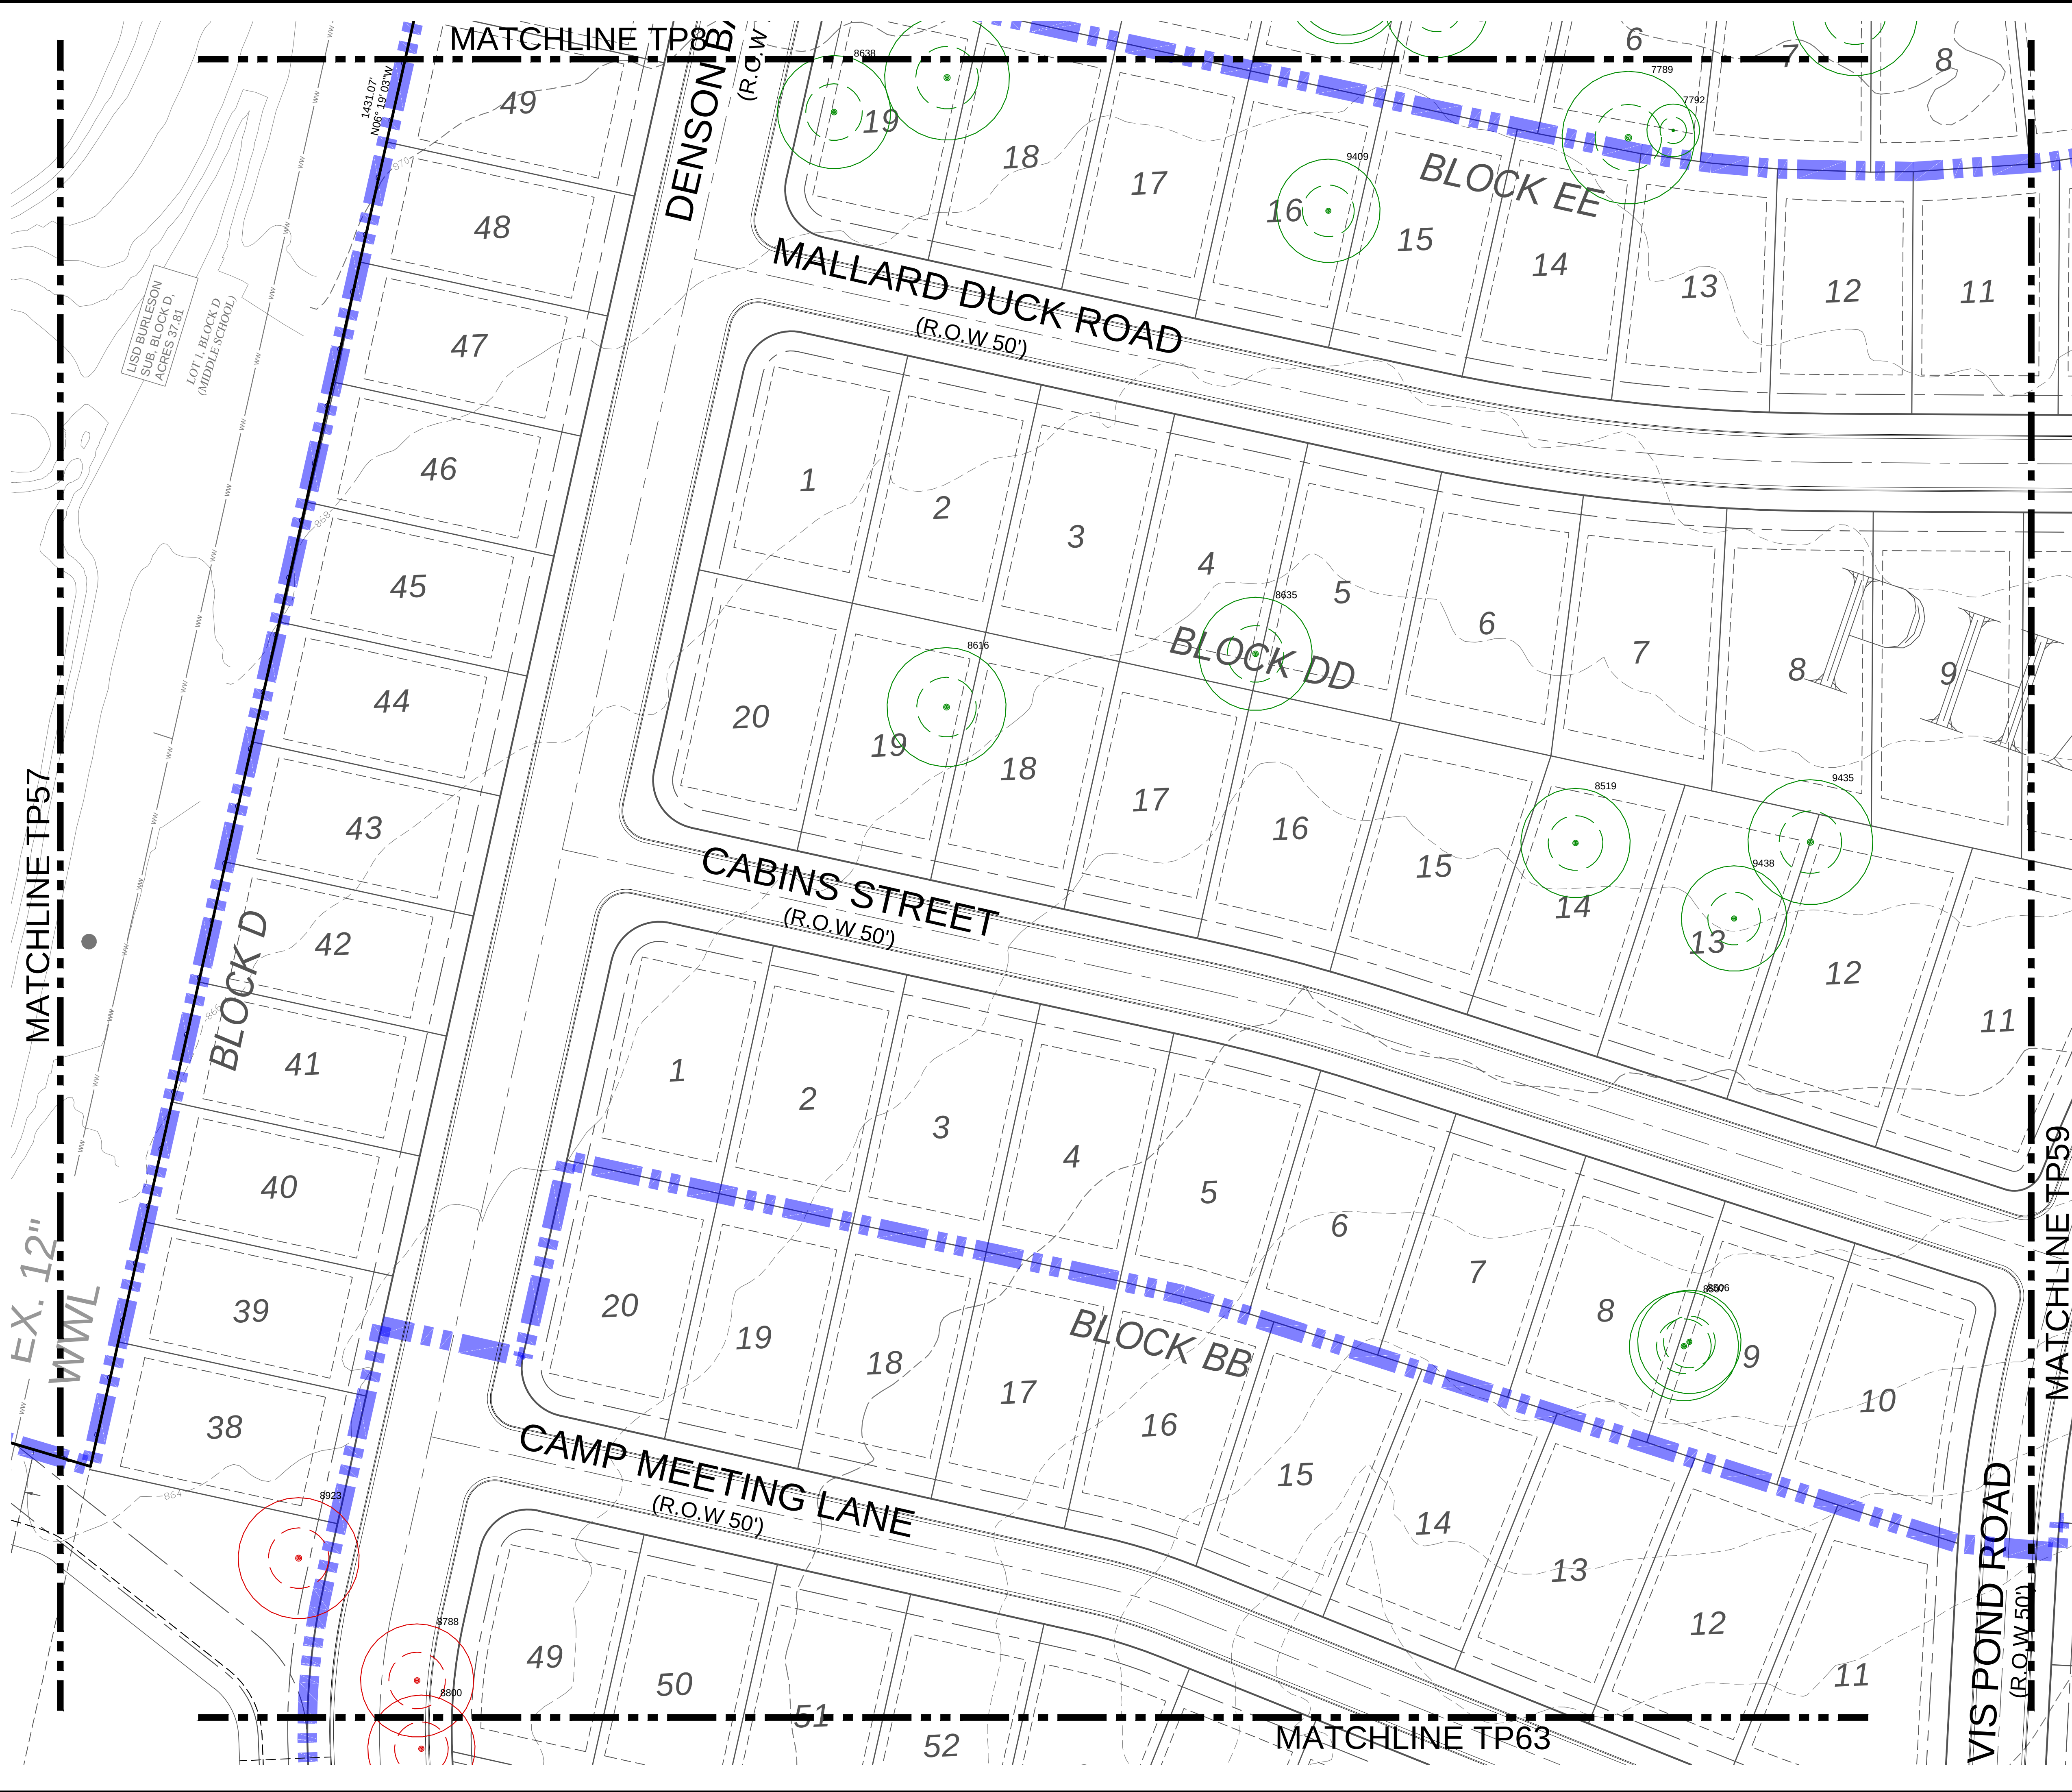

- LEGEND:
- BOUNDARY LINE
 - R.O.W. LINE
 - LOT LINE
 - HERITAGE TREE TO BE SAVED
 - HERITAGE TREE TO BE REMOVED

LOCATION OF EXISTING UNDERGROUND AND OVERHEAD UTILITIES ARE APPROXIMATE LOCATIONS ONLY. THE CONTRACTOR SHALL DETERMINE THE EXACT LOCATION OF ALL EXISTING UTILITIES PRIOR TO BEGINNING WORK AND SHALL BE FULLY RESPONSIBLE FOR ANY AND ALL DAMAGES WHICH MIGHT OCCUR.



BURLESON TRACT
PP-24-0060

HERITAGE TREE PROTECTION PLAN

REVISIONS		DATE
NO.	DESCRIPTION	BY

DATE: 12/20/2025

DESIGNED BY: XXX

DRAWN BY: XXX

CHECKED BY: XXX

DRAWING NAME: A140-0422-TP-48-HERITAGE.dwg

T. W. HOYSA
100072
Professional Engineer
12/30/25



LJA Engineering, Inc.

2700 La Frontera Blvd.
Suite 200
Round Rock, Texas 78681

Phone 512.439.4700
Fax 512.439.4716
FRN-F-1386

JOB NUMBER: A140-0422
TP58
SHEET NO. 85
OF 97 SHEETS

Drawn: T.W. Hoysa, 03/20/2025, 12:59PM
User: T.W. Hoysa
PrintName: G:\A140-0422 BURLESON-ROBERTS PRELIM\Sheet Files\A140-0422 TP 48 HERITAGE.dwg

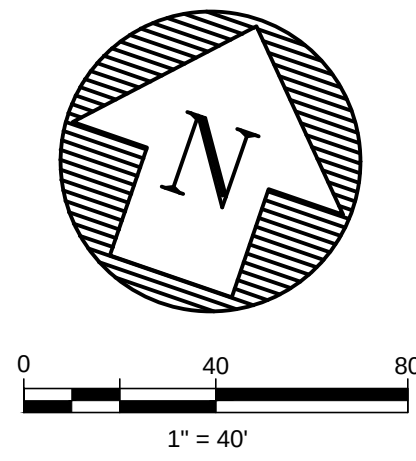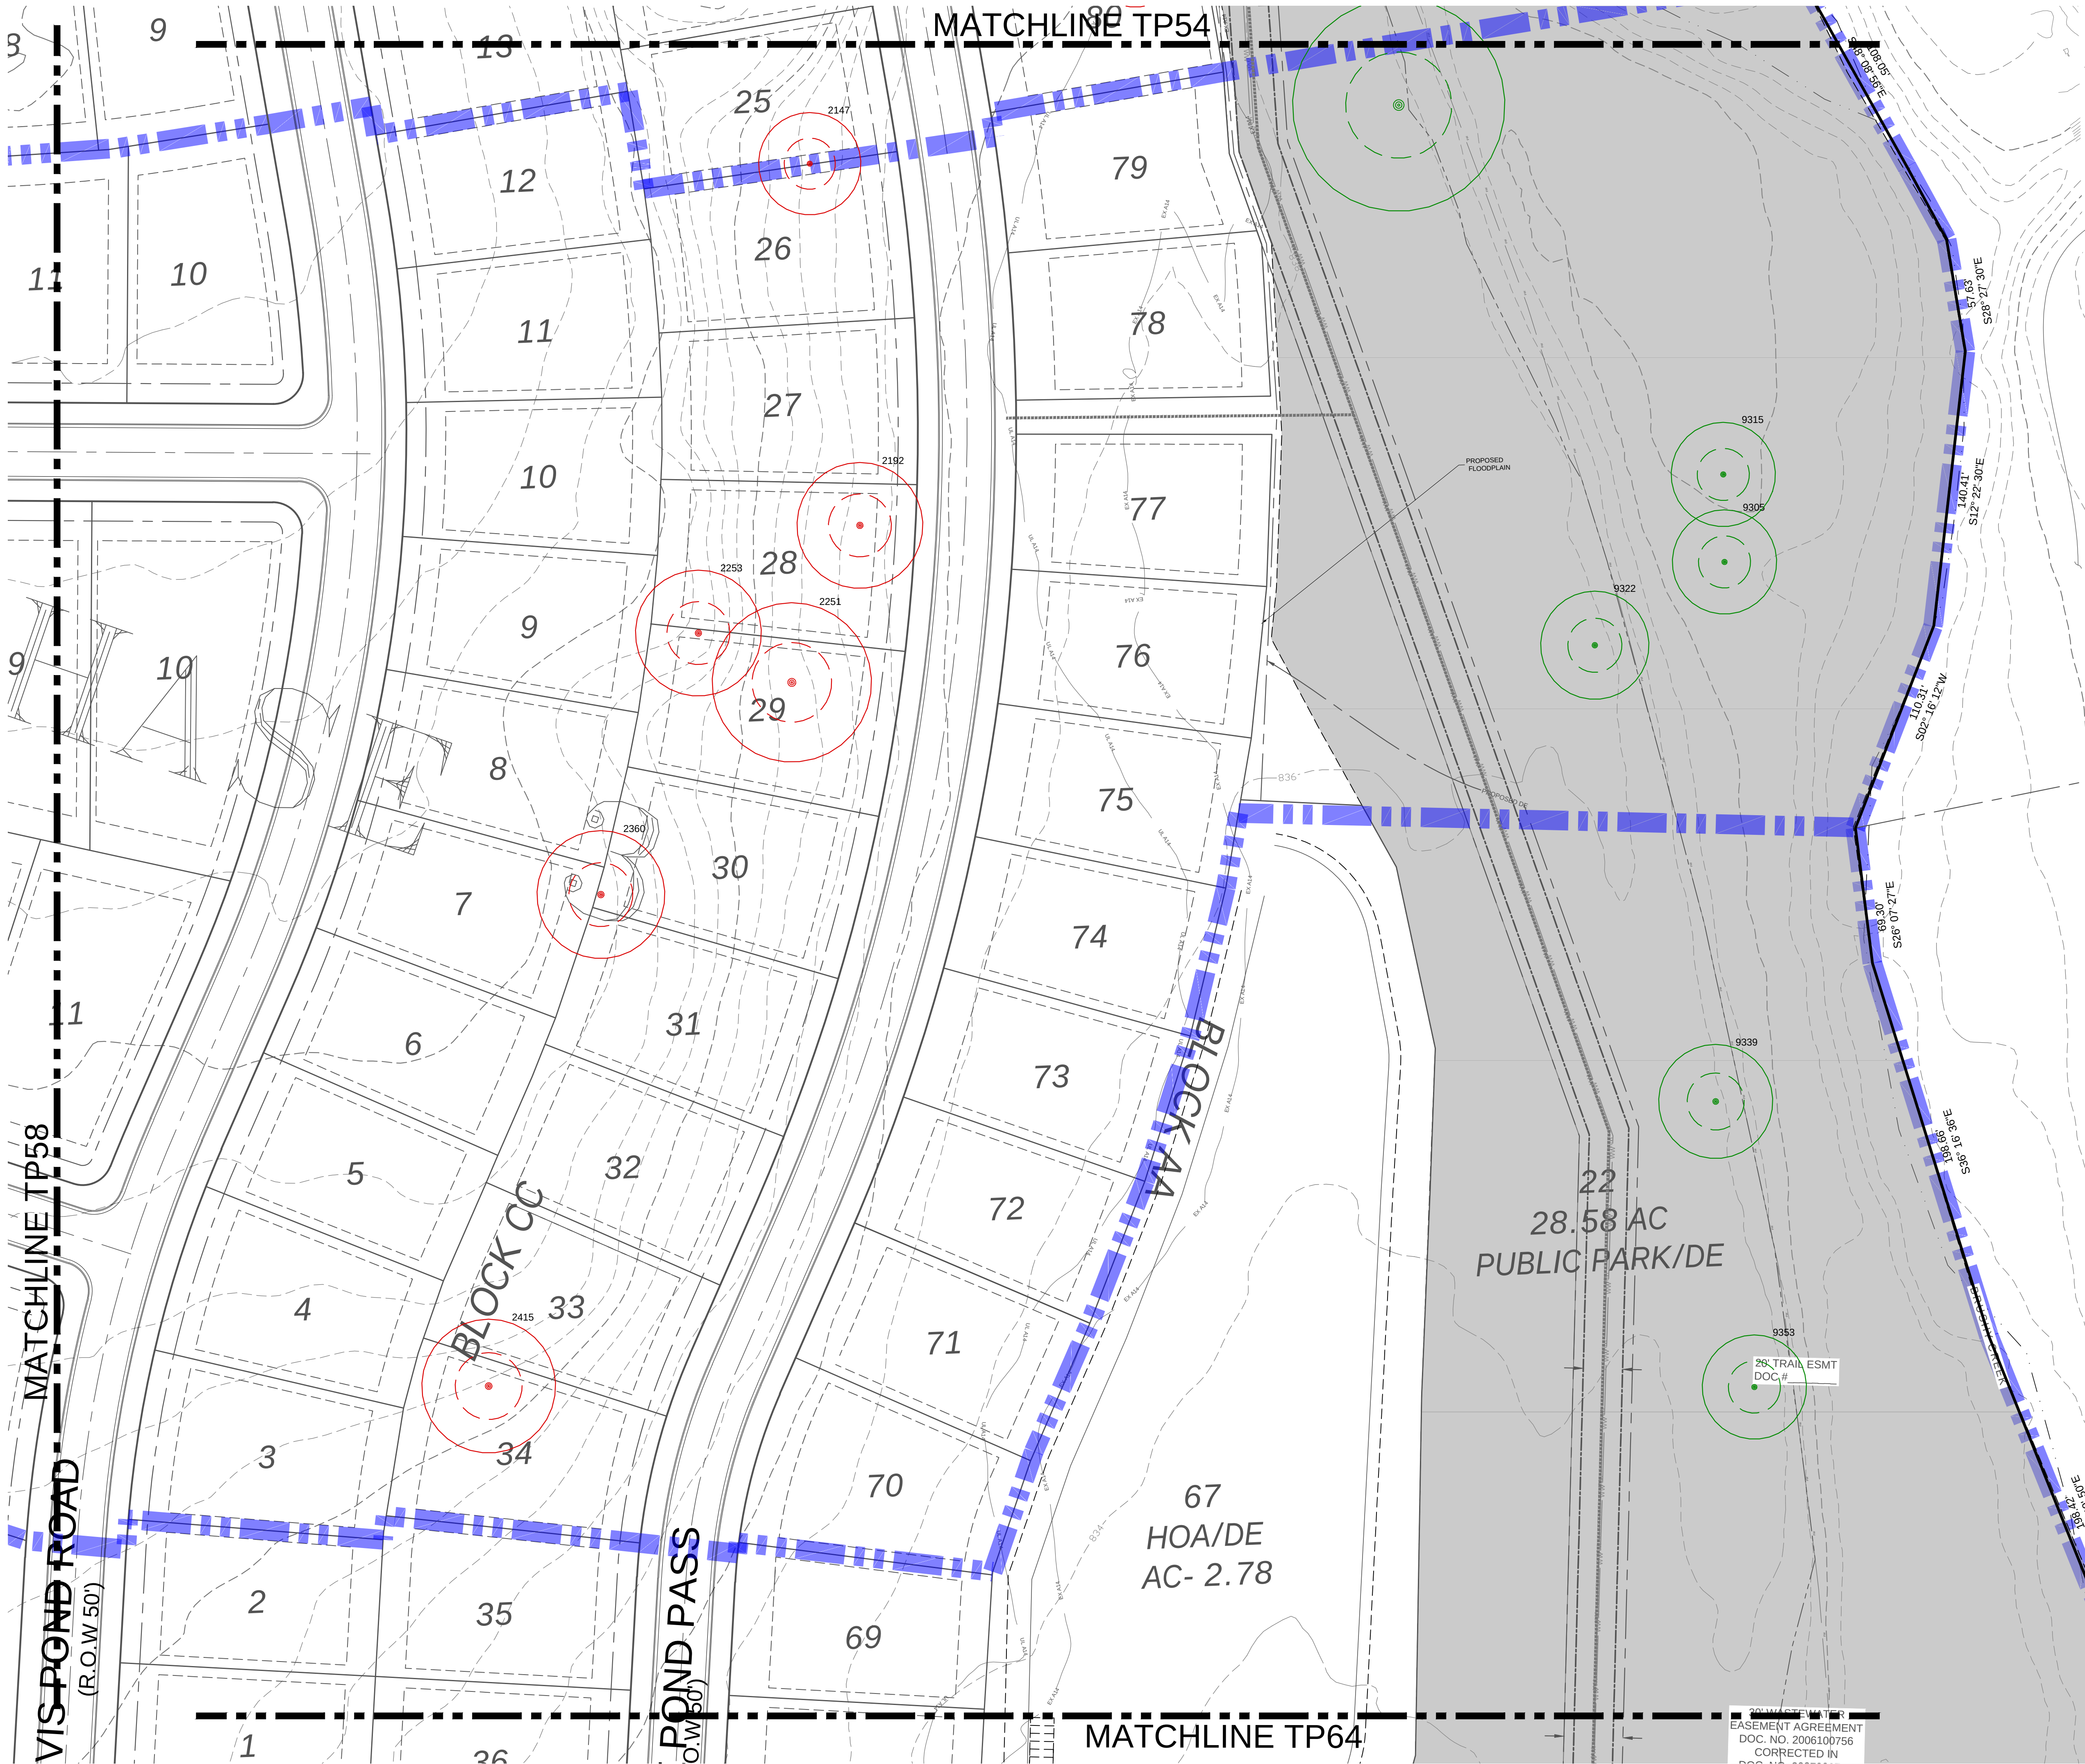

- LEGEND:
- BOUNDARY LINE
 - R.O.W. LINE
 - LOT LINE
 - PROPOSED TRAIL (BRUSHY CREEK)
 - PROPOSED TRAIL (OTHER)
 - HERITAGE TREE TO BE SAVED
 - HERITAGE TREE TO BE REMOVED

LOCATION OF EXISTING UNDERGROUND AND OVERHEAD UTILITIES ARE APPROXIMATE LOCATIONS ONLY. THE CONTRACTOR SHALL DETERMINE THE EXACT LOCATION OF ALL EXISTING UTILITIES PRIOR TO BEGINNING WORK AND SHALL BE FULLY RESPONSIBLE FOR ANY AND ALL DAMAGES WHICH MIGHT OCCUR.



BURLESON TRACT
PP-24-0060

HERITAGE TREE PROTECTION PLAN

REVISIONS	
NO.	DESCRIPTION

DATE: 1/30/2025

DESIGNED BY: XXX

DRAWN BY: XXX

CHECKED BY: XXX

DRAWING NAME: A140-0422 TP 48 HERITAGE.dwg

1/30/25

LJA
LJA Engineering, Inc.
Phone 512.439.4700
Fax 512.439.4716
Suite 200
Round Rock, Texas 78681

Know what's below.
Call before you dig.


JOB NUMBER:
A140-0422

TP59

SHEET NO.
86

OF 97 SHEETS

Page 122 of 134

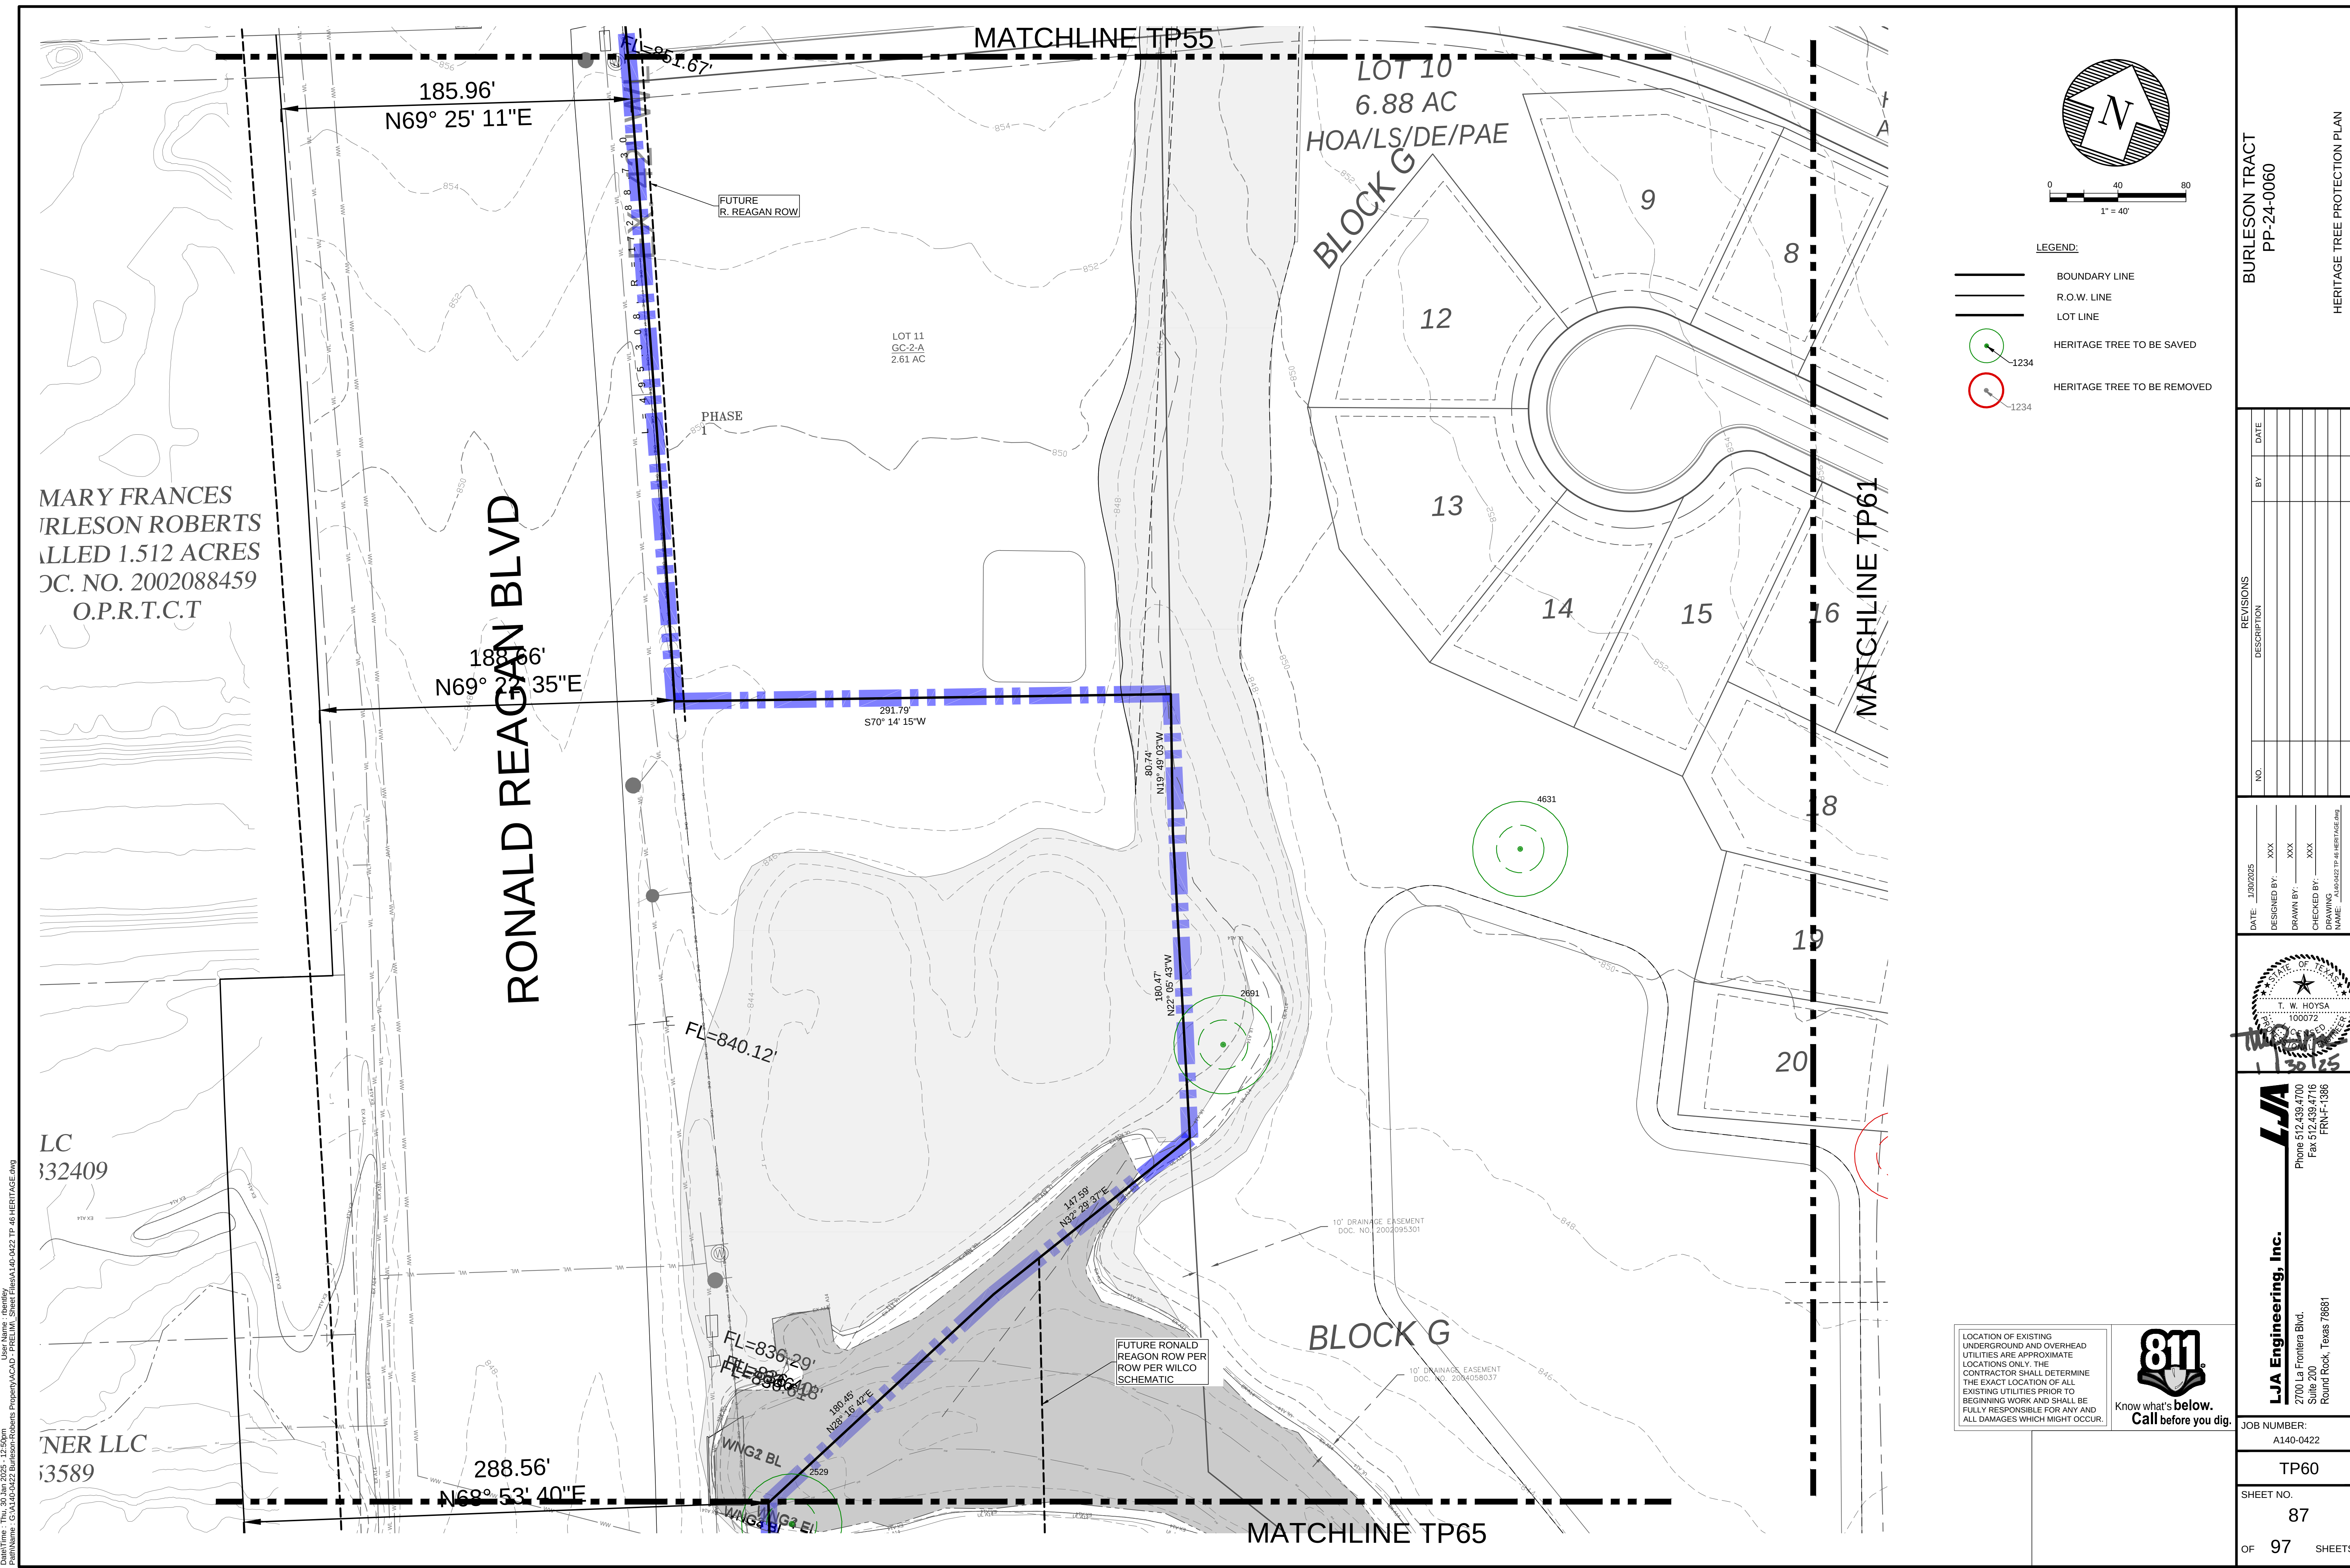

MARY FRANCES
IRLESON ROBERTS
ALLIED 1.512 ACRES
DOC. NO. 2002088459
O.P.R.T.C.T

LC
332409

NER LLC
33589

LEGEND:

- BOUNDARY LINE
- R.O.W. LINE
- LOT LINE
- HERITAGE TREE TO BE SAVED
- HERITAGE TREE TO BE REMOVED

LOCATION OF EXISTING
UNDERGROUND AND OVERHEAD
UTILITIES ARE APPROXIMATE
LOCATIONS ONLY. THE
CONTRACTOR SHALL DETERMINE
THE EXACT LOCATION OF ALL
EXISTING UTILITIES PRIOR TO
BEGINNING WORK AND SHALL BE
FULLY RESPONSIBLE FOR ANY AND
ALL DAMAGES WHICH MIGHT OCCUR.

BURLESON TRACT
PP-24-0060

HERITAGE TREE PROTECTION PLAN

REVISIONS		DATE
NO.	DESCRIPTION	BY

DATE: 1/30/2025

DESIGNED BY: XXX

DRAWN BY: XXX

CHECKED BY: XXX

DRAWING NAME: A140-0422 TP-65 HERITAGE.dwg

1/30/25

LJA

Phone 512.439.4700
Fax 512.439.4716
FRW-F-1386

LJA Engineering, Inc.

2700 La Frontera Blvd.
Suite 200
Round Rock, Texas 78681



JOB NUMBER:
A140-0422

TP60

SHEET NO.
87

OF 97 SHEETS

Drawn: T.W. Hoysa, 12/25/2025, 12:52pm
Plot Name: C:\A140-0422\Burlison-Hobbs\A140-0422 TP 46 HERITAGE.dwg

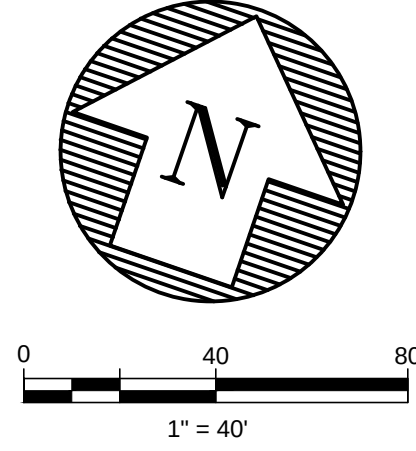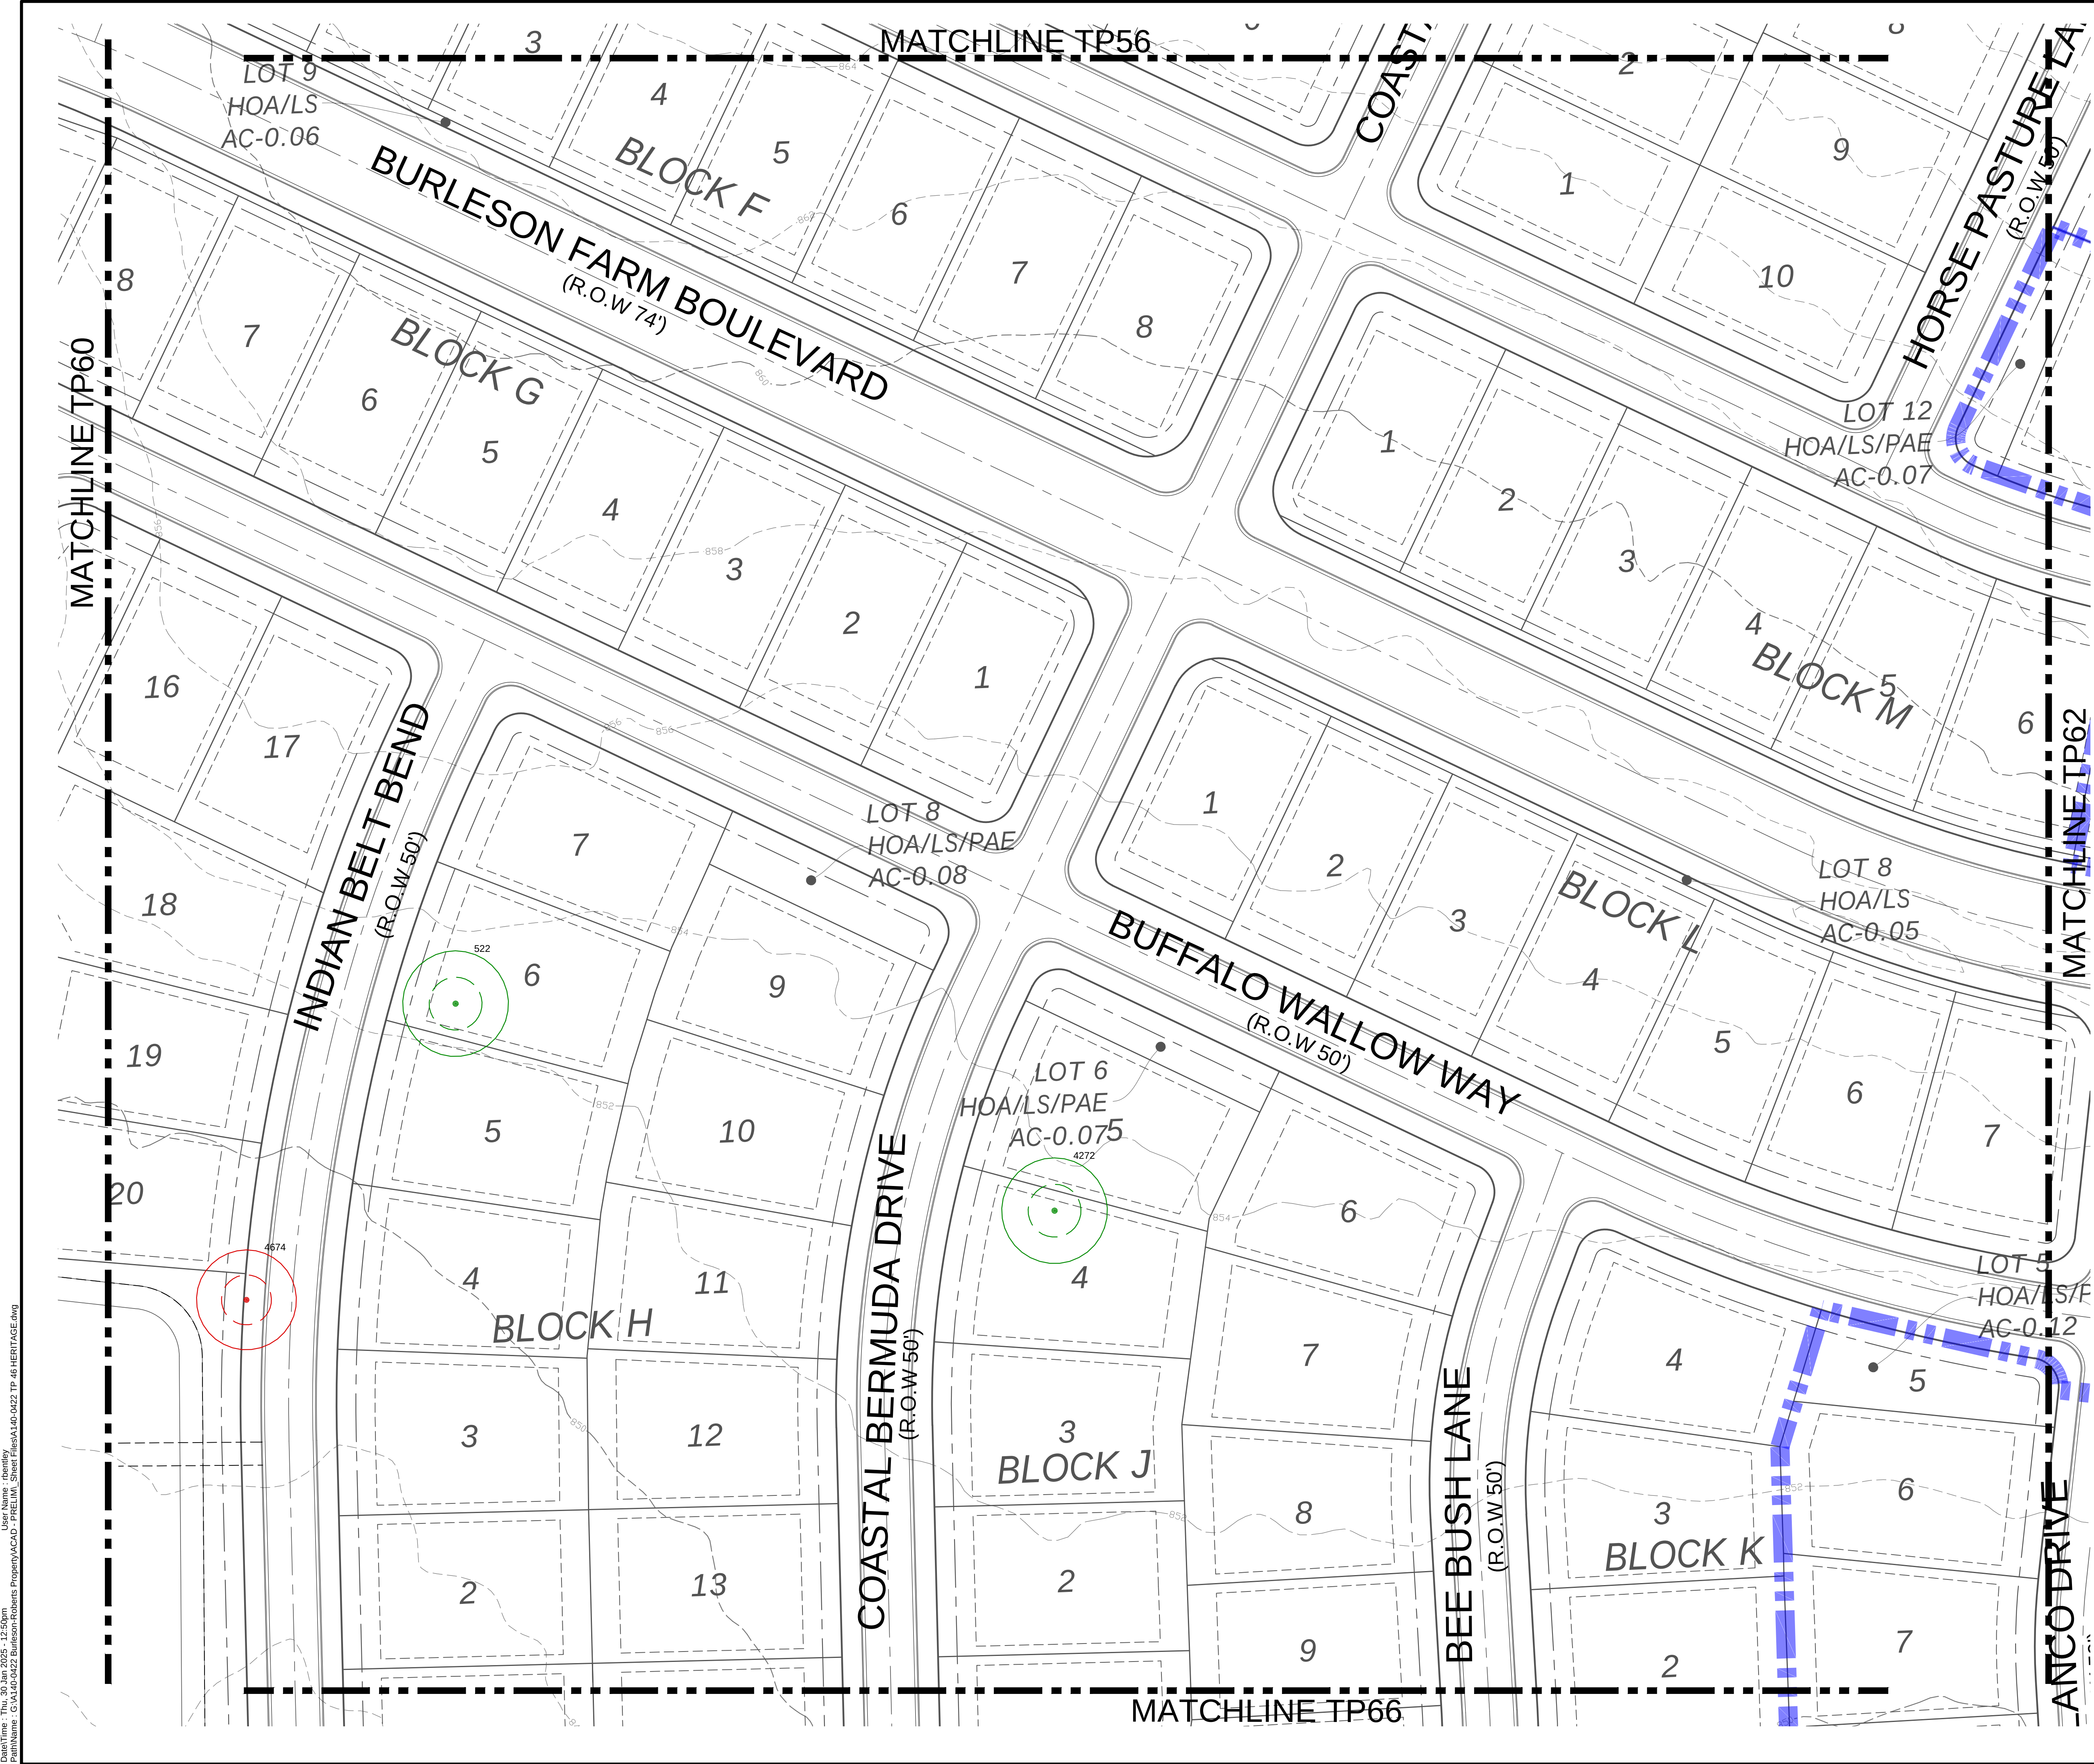

- LEGEND:
- BOUNDARY LINE
 - R.O.W. LINE
 - LOT LINE
 - HERITAGE TREE TO BE SAVED (Green circle with number 1234)
 - HERITAGE TREE TO BE REMOVED (Red circle with number 1234)

LOCATION OF EXISTING UNDERGROUND AND OVERHEAD UTILITIES ARE APPROXIMATE LOCATIONS ONLY. THE CONTRACTOR SHALL DETERMINE THE EXACT LOCATION OF ALL EXISTING UTILITIES PRIOR TO BEGINNING WORK AND SHALL BE FULLY RESPONSIBLE FOR ANY AND ALL DAMAGES WHICH MIGHT OCCUR.



BURLESON TRACT
PP-24-0060

HERITAGE TREE PROTECTION PLAN

REVISIONS	
NO.	DESCRIPTION

DATE: 12/20/2025

DESIGNED BY: XXX

DRAWN BY: XXX

CHECKED BY: XXX

DRAWING NAME: A140-0422 TP 46 HERITAGE.dwg

LJA

LJA Engineering, Inc.

2700 La Frontera Blvd.
Suite 200
Round Rock, Texas 78681

Phone 512.439.4700
Fax 512.439.4716
FRW-H-1386


JOB NUMBER:
A140-0422

TP61

SHEET NO.
88

OF 97 SHEETS


Drawn: T. W. Hoysa, 12/29/2023, 12:59pm
Print Name: C:\A140-0422\Burlison-Hobbs Properties\A140-0422 TP 46 HERITAGE.dwg

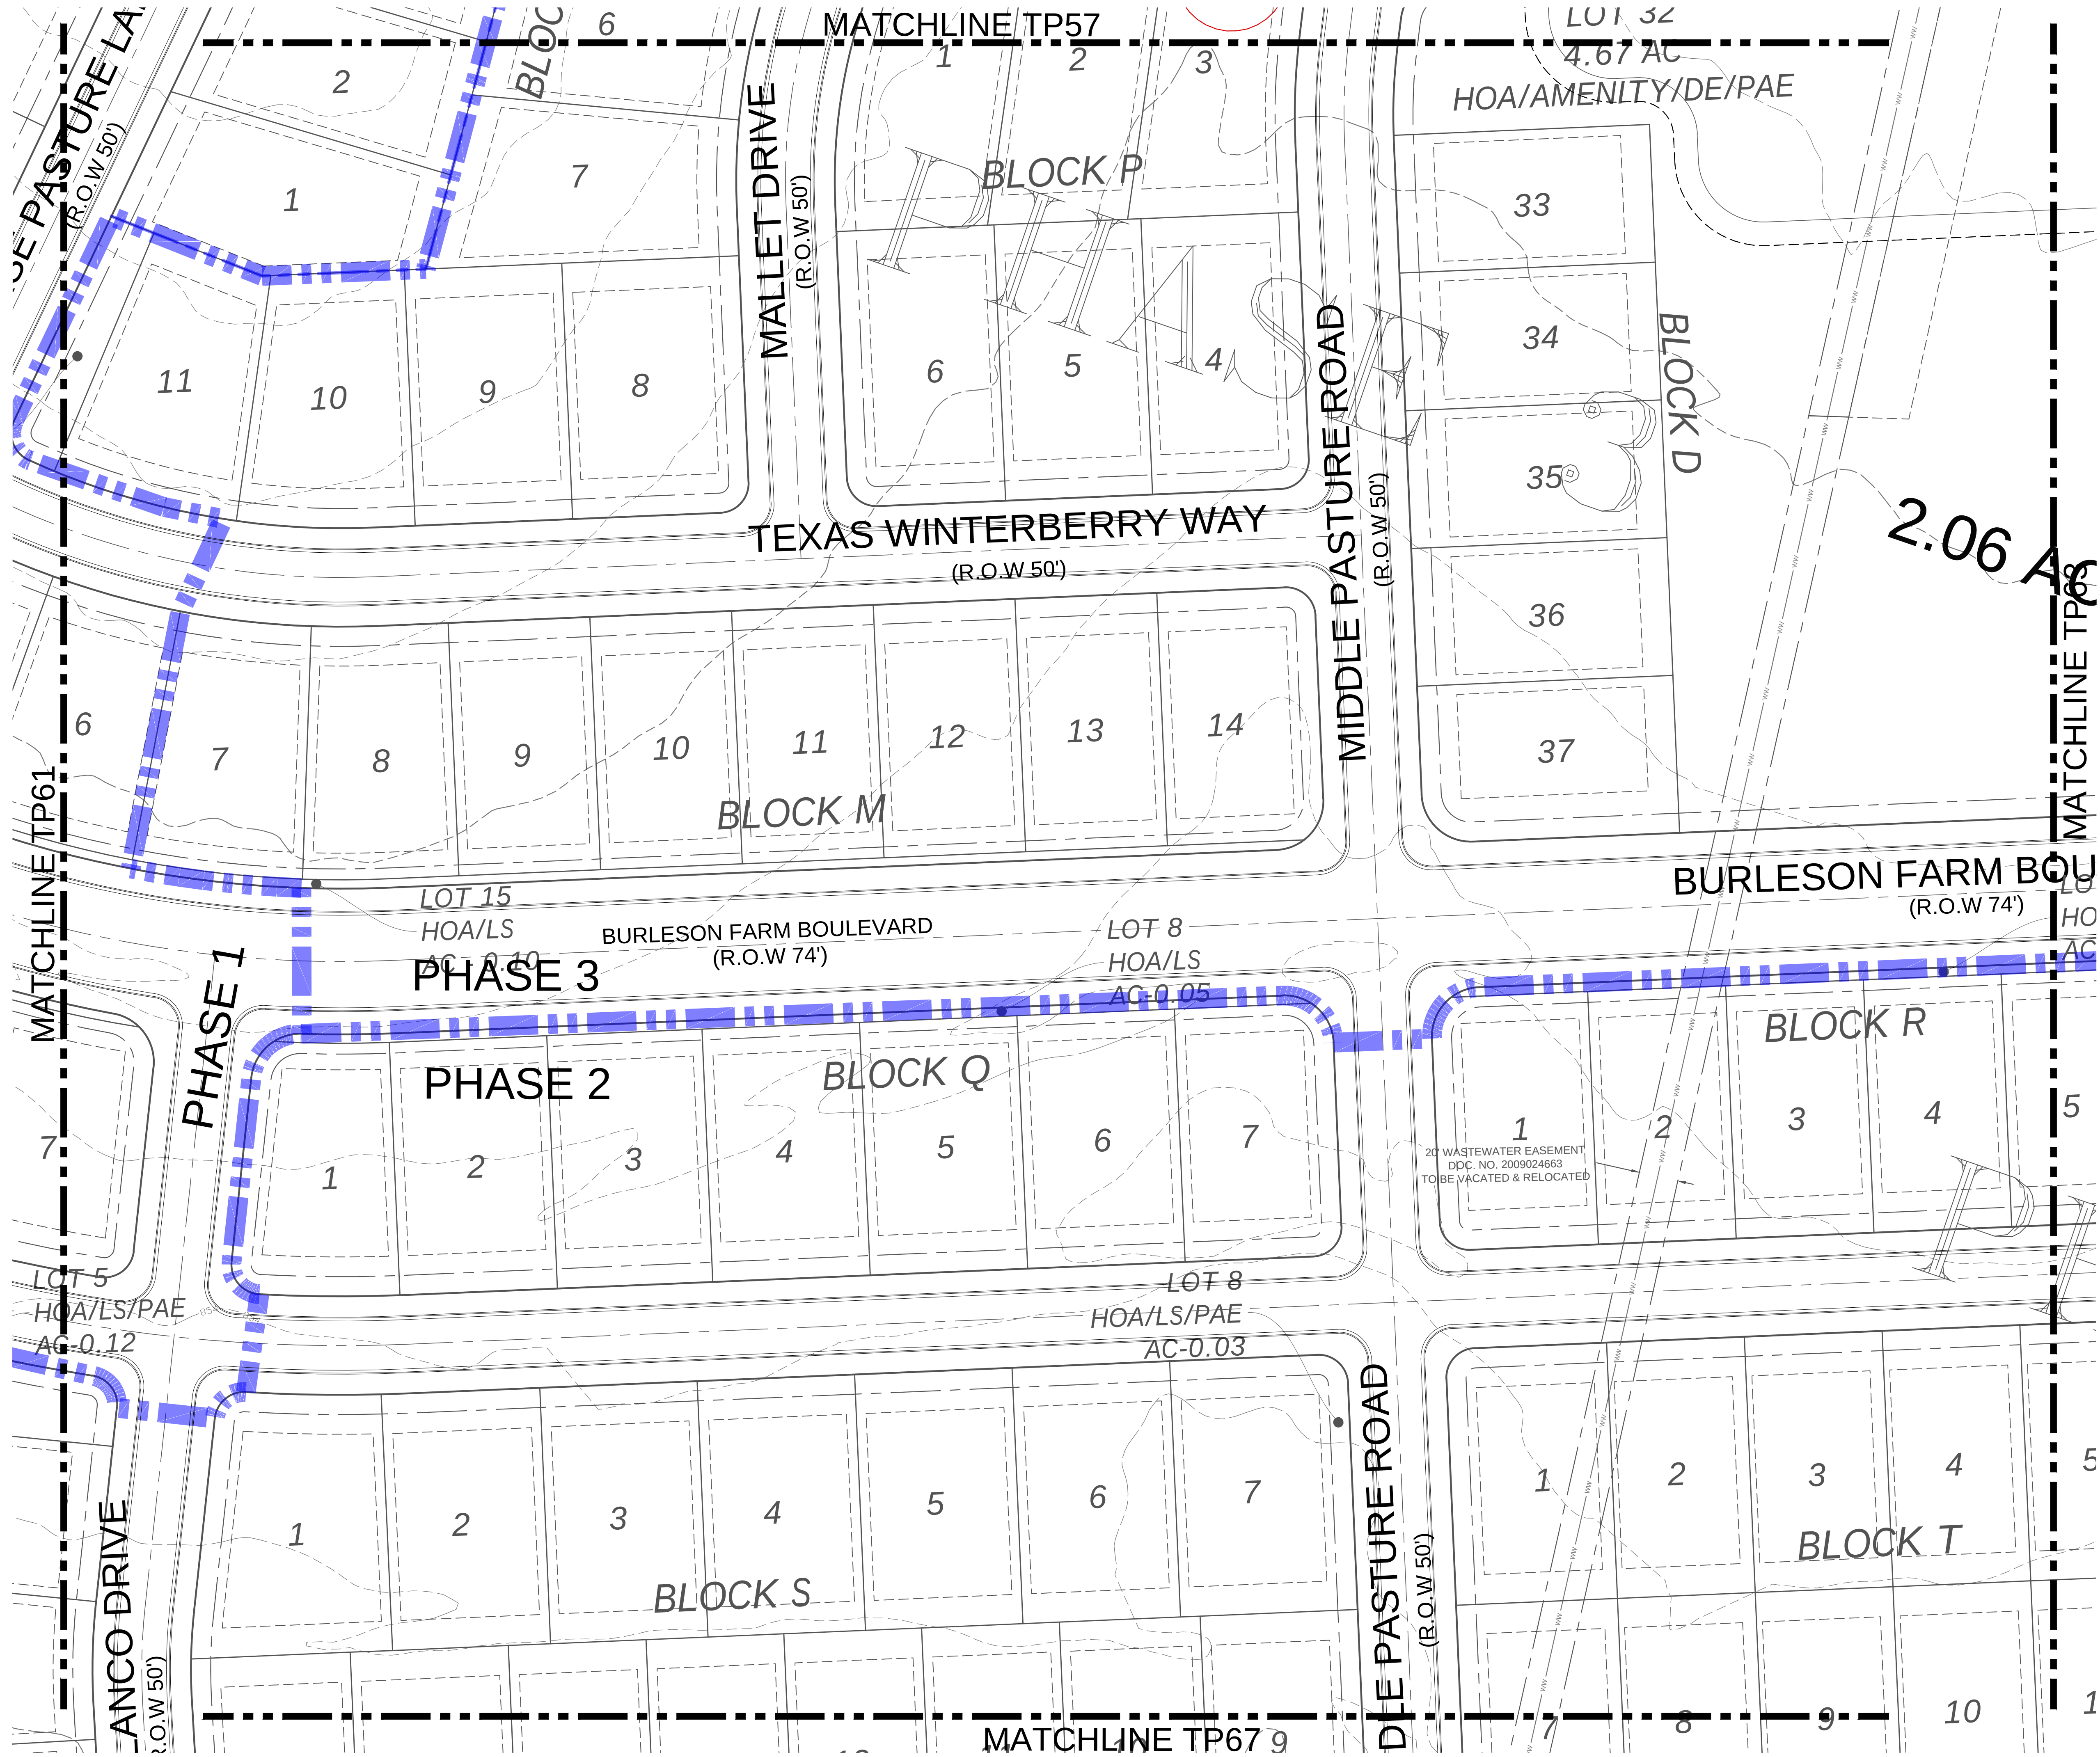

LOCATION OF EXISTING UNDERGROUND AND OVERHEAD UTILITIES ARE APPROXIMATE LOCATIONS ONLY. THE CONTRACTOR SHALL DETERMINE THE EXACT LOCATION OF ALL EXISTING UTILITIES PRIOR TO BEGINNING WORK AND SHALL BE FULLY RESPONSIBLE FOR ANY AND ALL DAMAGES WHICH MIGHT OCCUR.




- LEGEND:
- BOUNDARY LINE
 - R.O.W. LINE
 - LOT LINE
 - HERITAGE TREE TO BE SAVED
 - HERITAGE TREE TO BE REMOVED

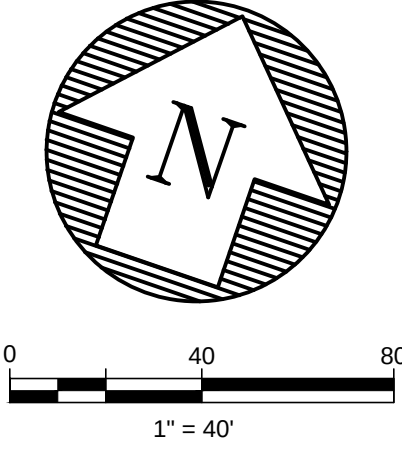

REVISIONS		DATE
NO.	DESCRIPTION	BY

DATE: 12/29/2023	DESIGNED BY: T. W. HOYSA
DRAWN BY: T. W. HOYSA	CHECKED BY: T. W. HOYSA
DRAWING NAME: A140-0422 TP 46 HERITAGE.dwg	

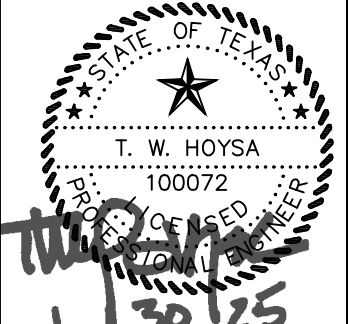


LJA Engineering, Inc.
2700 La Frontera Blvd.
Suite 200
Round Rock, Texas 78681
Phone 512.439.4700
Fax 512.439.4716
FRV-H-1386

JOB NUMBER:	A140-0422
SHEET NO.	TP62
OF 97 SHEETS	89


BURLESON TRACT
PP-24-0060

HERITAGE TREE PROTECTION PLAN

Drawn: T. W. Hoysa, 12:52 PM
Print Name: G:\A140-0422\Burlison-Roberts\A140-0422 TP 46 HERITAGE.dwg

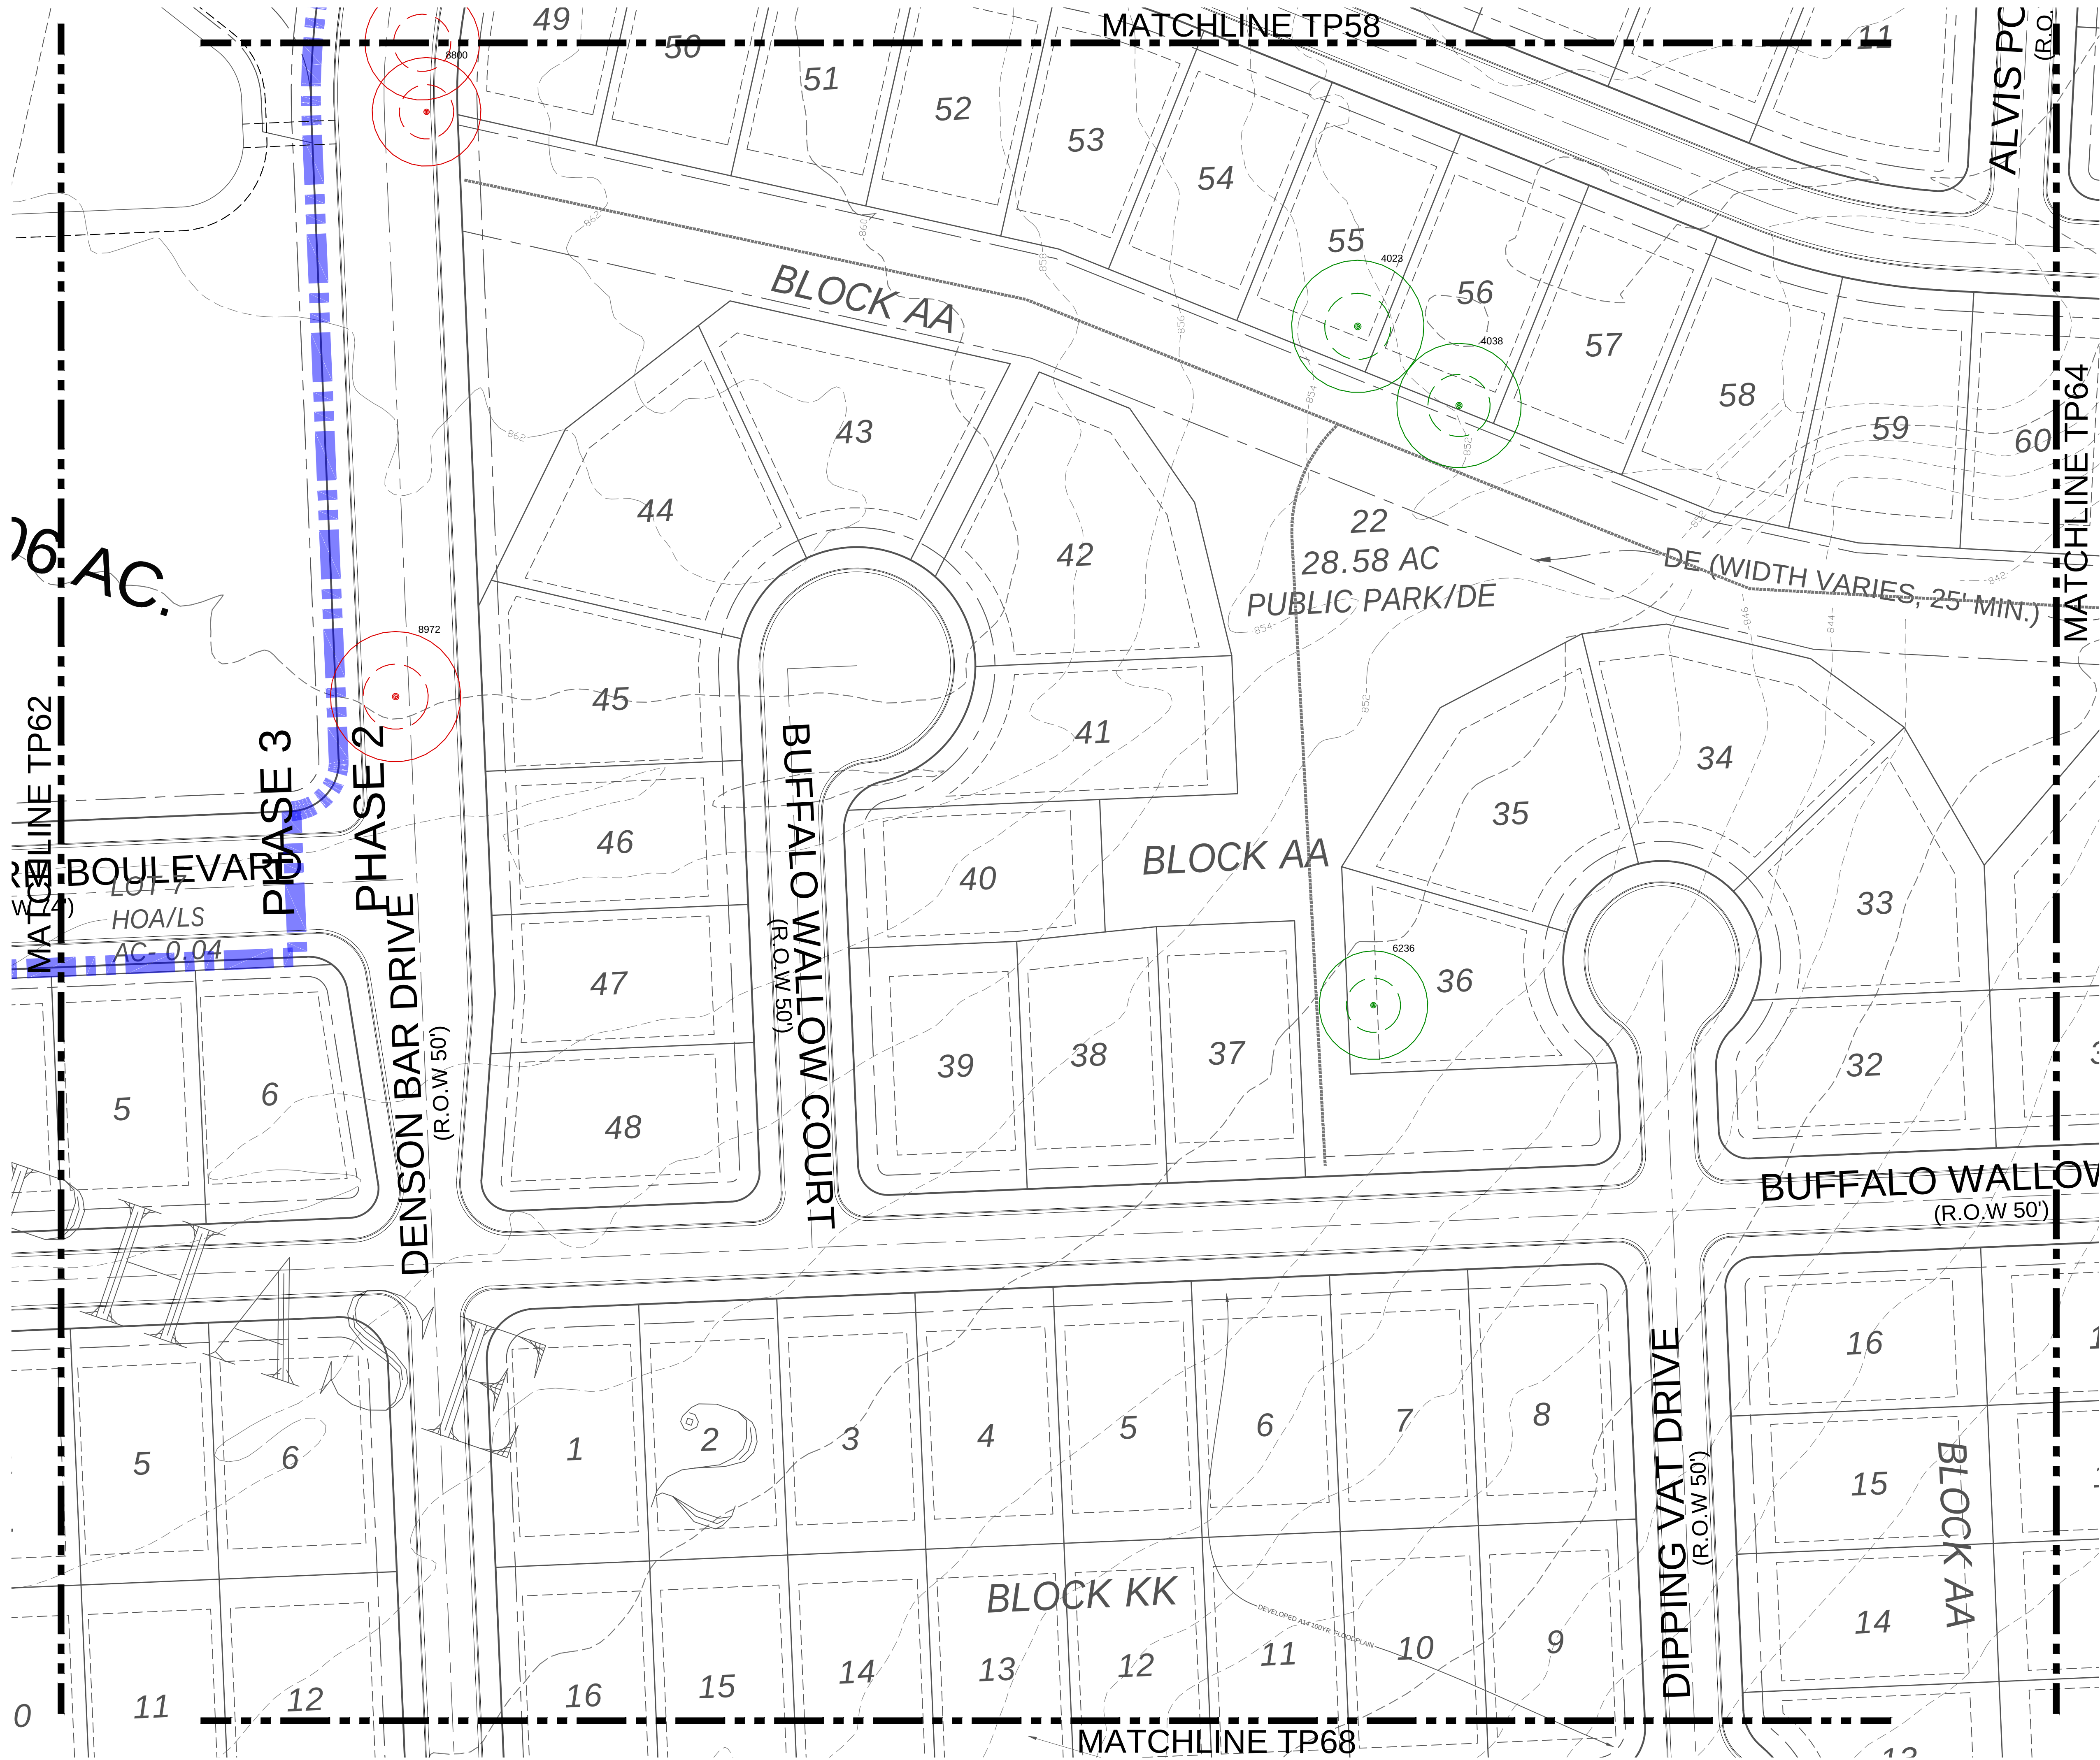

LOCATION OF EXISTING
UNDERGROUND AND OVERHEAD
UTILITIES ARE APPROXIMATE
LOCATIONS ONLY. THE
CONTRACTOR SHALL DETERMINE
THE EXACT LOCATION OF ALL
EXISTING UTILITIES PRIOR TO
BEGINNING WORK AND SHALL BE
FULLY RESPONSIBLE FOR ANY AND
ALL DAMAGES WHICH MIGHT OCCUR.

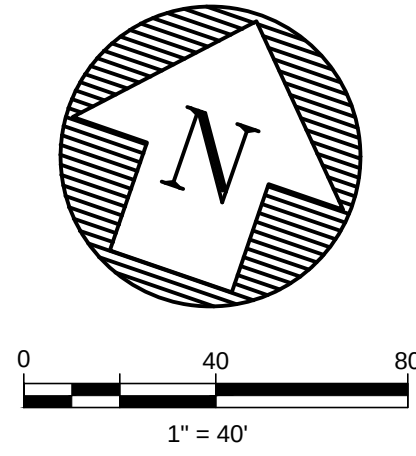

- LEGEND:
- BOUNDARY LINE
 - R.O.W. LINE
 - LOT LINE
 - PROPOSED TRAIL (BRUSHY CREEK)
 - PROPOSED TRAIL (OTHER)
 - HERITAGE TREE TO BE SAVED
 - HERITAGE TREE TO BE REMOVED

DATE: 1/30/2025

DESIGNED BY: XXX

DRAWN BY: XXX

CHECKED BY: XXX

DRAWING NAME: A140-0422 TP 46 HERITAGE.dwg

REVISIONS

NO.	DESCRIPTION	BY	DATE

STATE OF TEXAS

T. W. HOYSA

100072

Professional Engineer

1/30/25

LJA

LJA Engineering, Inc.

2700 La Frontera Blvd.

Suite 200

Round Rock, Texas 78681

Phone 512.439.4700

Fax 512.439.4716

FRV-F-1386

JOB NUMBER:

A140-0422

SHEET NO.

90

OF 97 SHEETS


BURLESON TRACT

PP-24-0060

HERITAGE TREE PROTECTION PLAN

Page 126 of 134


Drawn: T. W. Hoysa, 03/20/2025, 12:52pm
Plot Name: G:\A140-0422\Burlison-Hobbs\Drawings\A140-0422 TP 46 HERITAGE.dwg

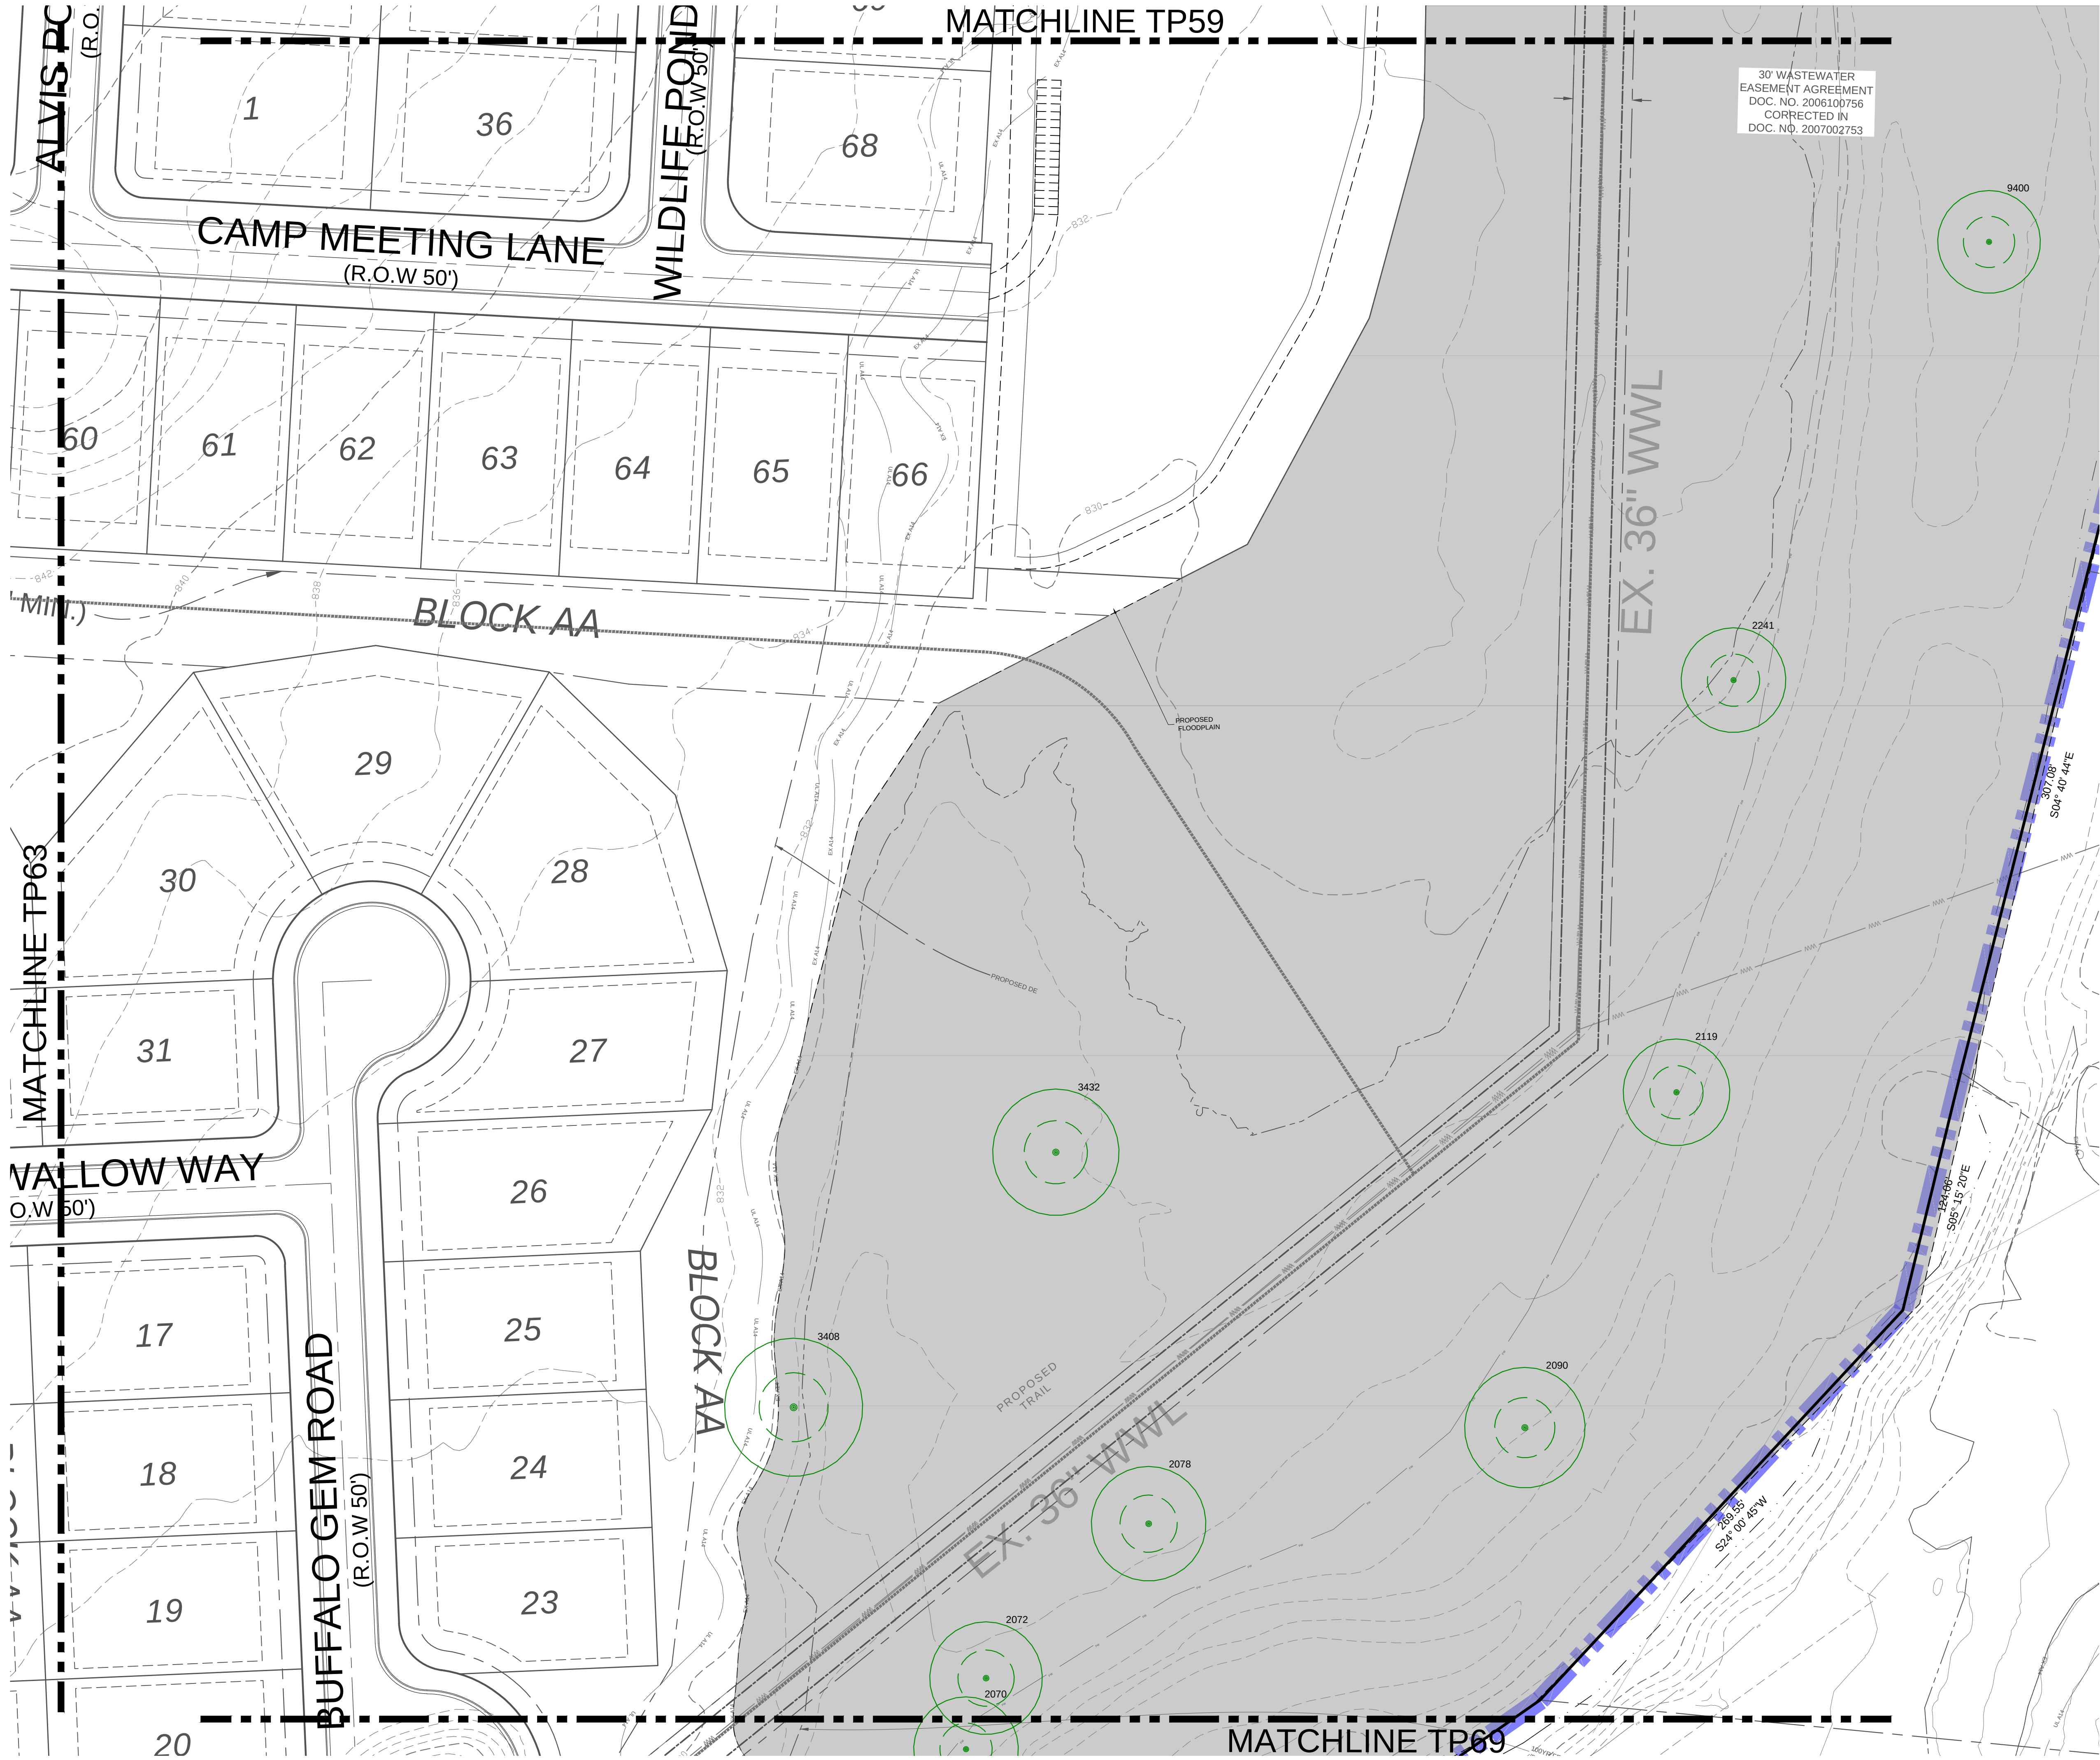

LOCATION OF EXISTING UNDERGROUND AND OVERHEAD UTILITIES ARE APPROXIMATE LOCATIONS ONLY. THE CONTRACTOR SHALL DETERMINE THE EXACT LOCATION OF ALL EXISTING UTILITIES PRIOR TO BEGINNING WORK AND SHALL BE FULLY RESPONSIBLE FOR ANY AND ALL DAMAGES WHICH MIGHT OCCUR.




- LEGEND:
- BOUNDARY LINE
 - R.O.W. LINE
 - LOT LINE
 - PROPOSED TRAIL (BRUSHY CREEK)
 - PROPOSED TRAIL (OTHER)
 - HERITAGE TREE TO BE SAVED
 - HERITAGE TREE TO BE REMOVED

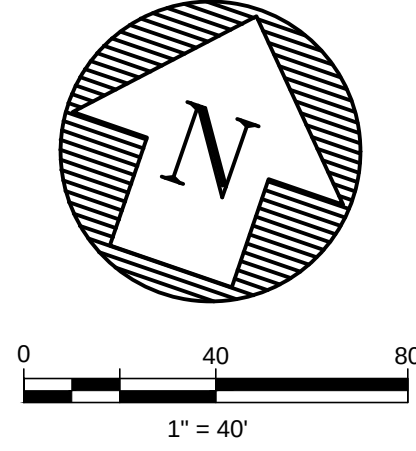

REVISIONS		DATE	
NO.	DESCRIPTION	BY	DATE



DATE: 12/20/2025
DESIGNED BY: XXX
DRAWN BY: XXX
CHECKED BY: XXX
DRAWING NAME: A140-0422 TP 46 HERITAGE.dwg

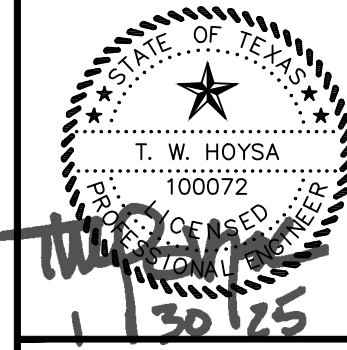

LJA Engineering, Inc.
2700 La Frontera Blvd.
Suite 200
Round Rock, Texas 78681
Phone 512.439.4700
Fax 512.439.4716
FRV-F-1386

JOB NUMBER: A140-0422
TP64
SHEET NO. 91
OF 97 SHEETS

BURLESON TRACT
PP-24-0060
HERITAGE TREE PROTECTION PLAN

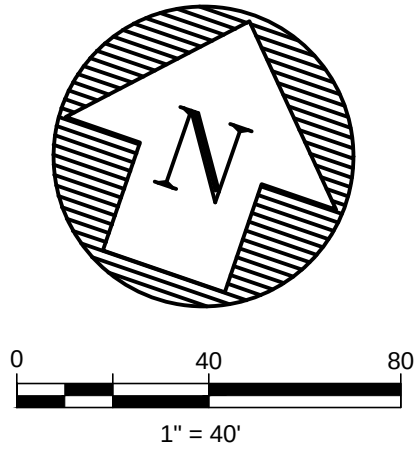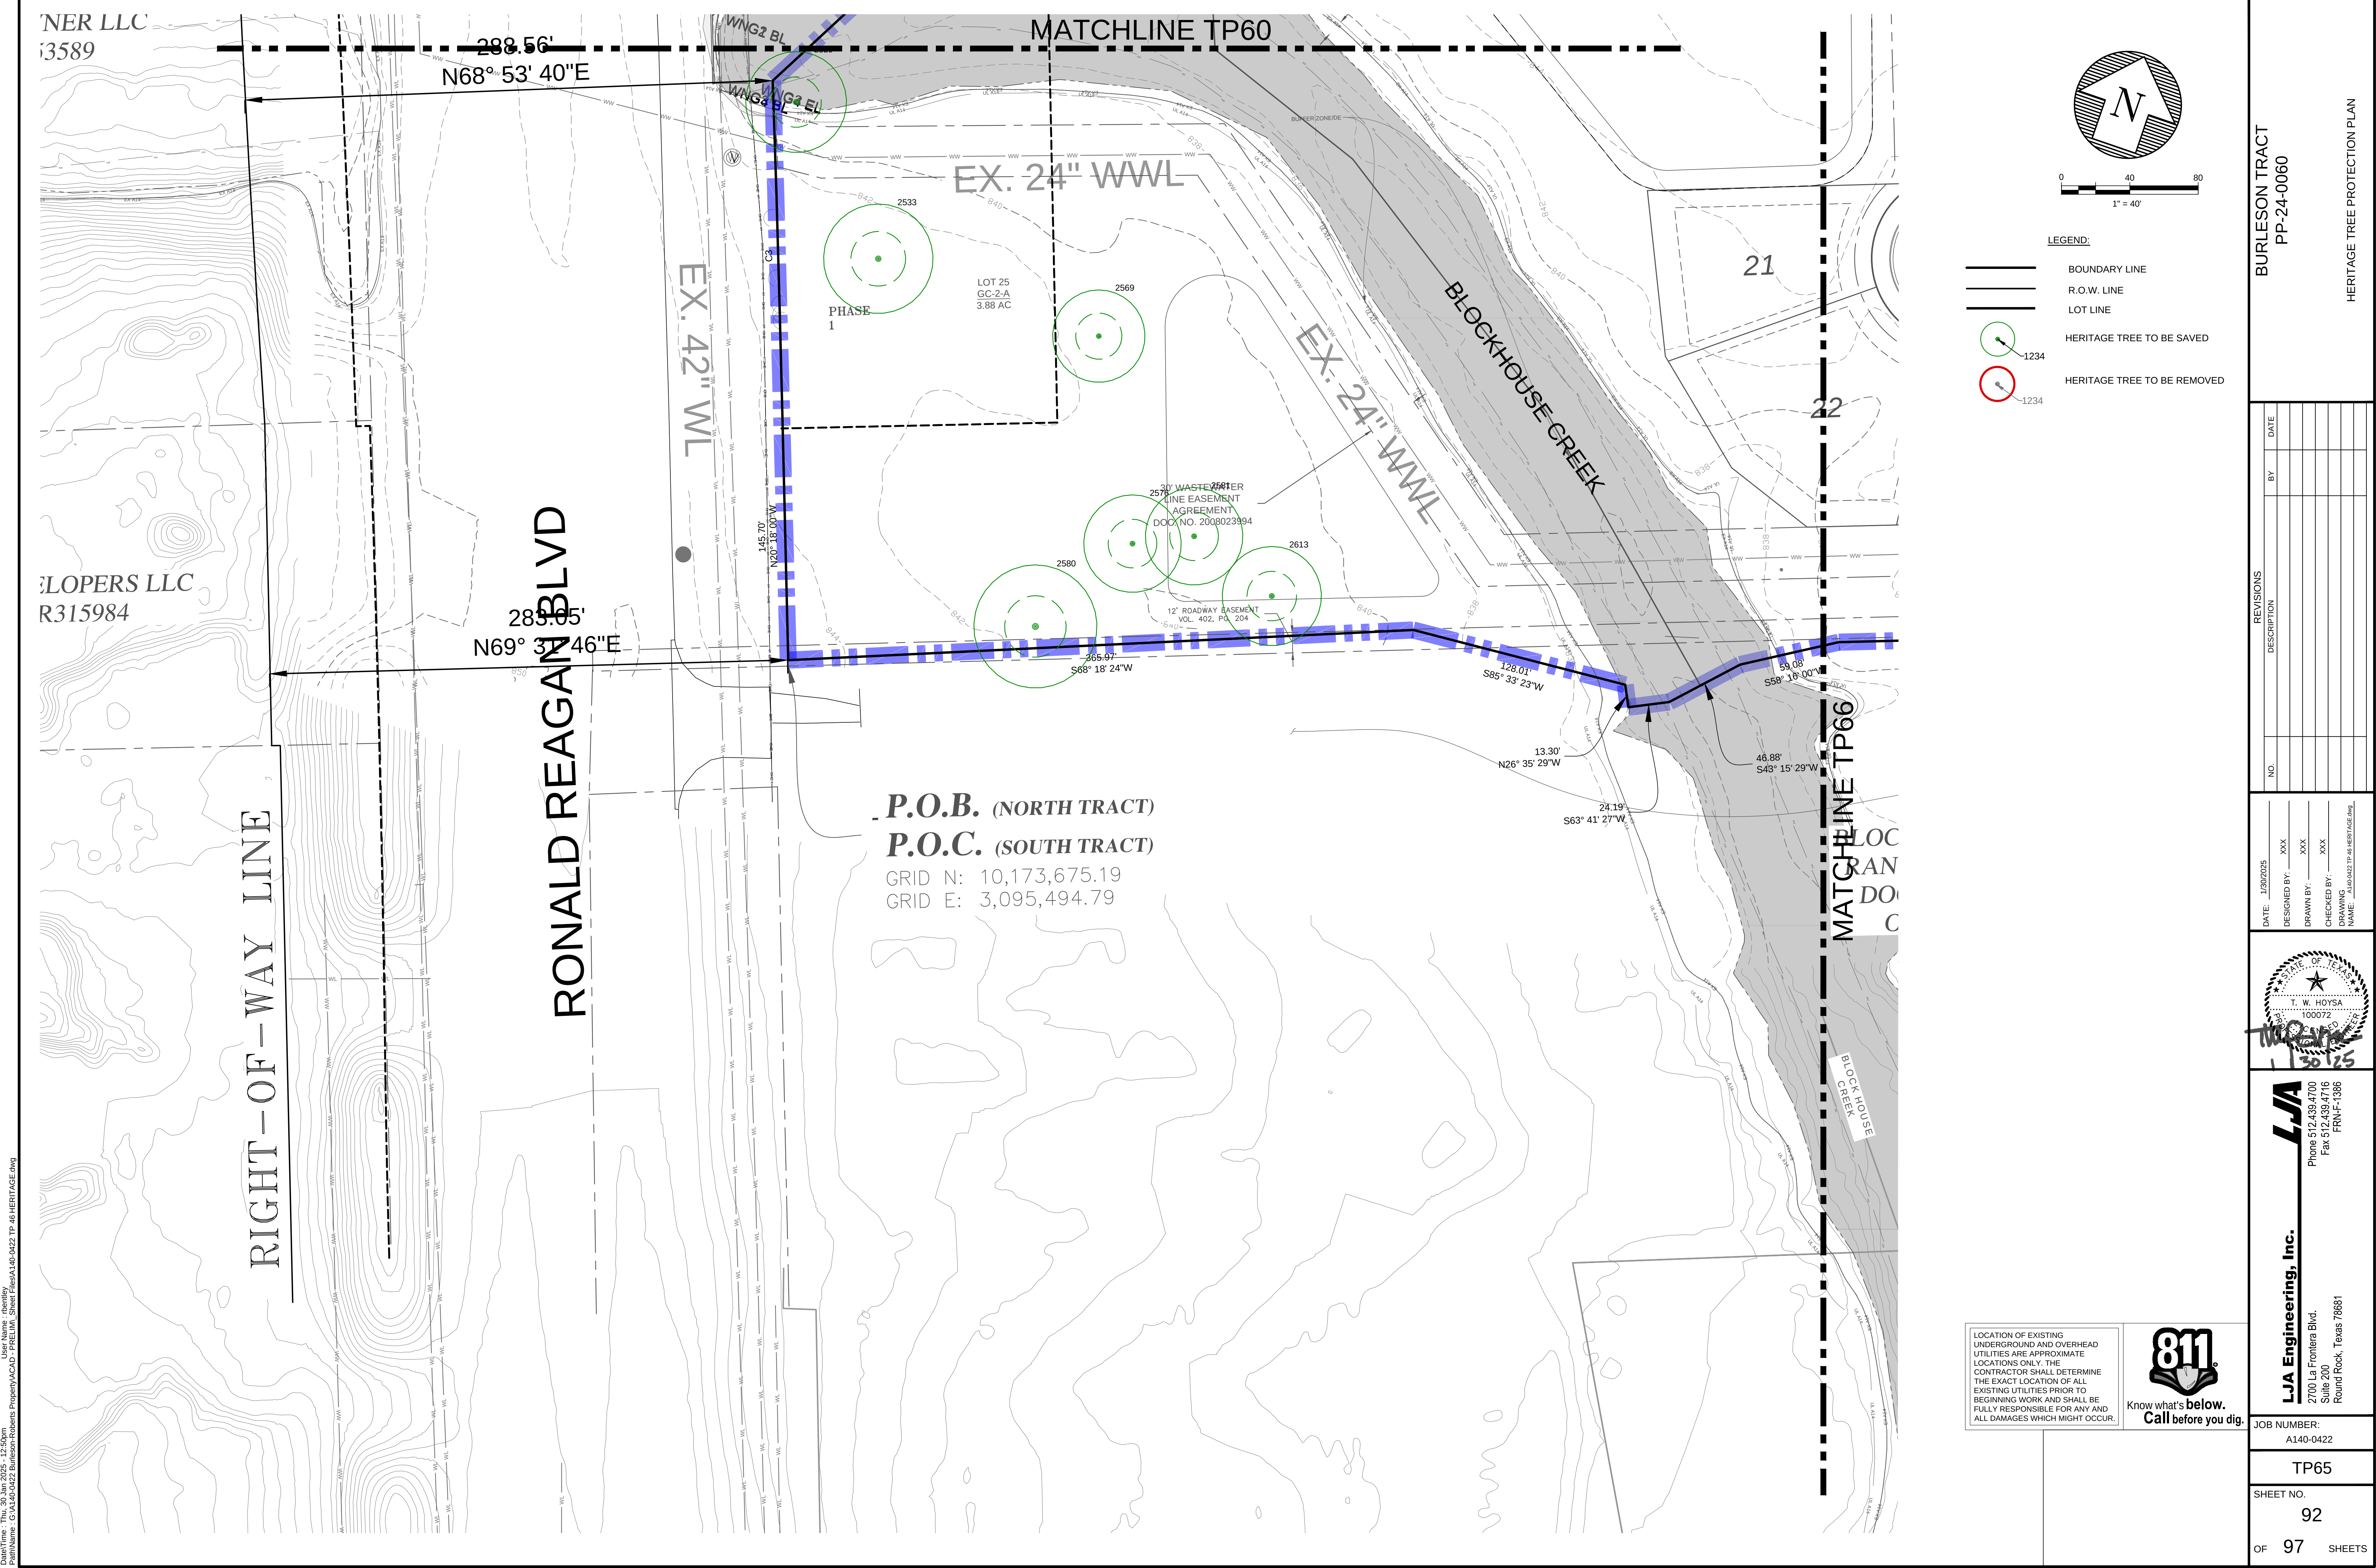

- LEGEND:
- BOUNDARY LINE
 - R.O.W. LINE
 - LOT LINE
 - HERITAGE TREE TO BE SAVED
 - HERITAGE TREE TO BE REMOVED

P.O.B. (NORTH TRACT)
P.O.C. (SOUTH TRACT)
GRID N: 10,173,675.19
GRID E: 3,095,494.79

Know what's below.
Call before you dig.

LOCATION OF EXISTING UNDERGROUND AND OVERHEAD UTILITIES ARE APPROXIMATE LOCATIONS ONLY. THE CONTRACTOR SHALL DETERMINE THE EXACT LOCATION OF ALL EXISTING UTILITIES PRIOR TO BEGINNING WORK AND SHALL BE FULLY RESPONSIBLE FOR ANY AND ALL DAMAGES WHICH MIGHT OCCUR.

BURLESON TRACT
PP-24-0060

HERITAGE TREE PROTECTION PLAN

REVISIONS	
NO.	DESCRIPTION

DATE: 1/30/2025

DESIGNED BY: XXX

DRAWN BY: XXX

CHECKED BY: XXX

DRAWING NAME: A140-0422 TP-66 HERITAGE.dwg

LJA Engineering, Inc.
2700 La Frontera Blvd.
Suite 200
Round Rock, Texas 78681

Phone 512.439.4700
Fax 512.439.4716
FRN-F-1386



JOB NUMBER:
A140-0422

TP65

SHEET NO.
92

OF 97 SHEETS

PrintName: C:\A140-0422 BURLESON-ROBERTS\PROJECTS\A140-0422 TP 46 HERITAGE.dwg
User: Mares - chawky
Date/Time: Thu, 20 Jun 2025, 12:52pm

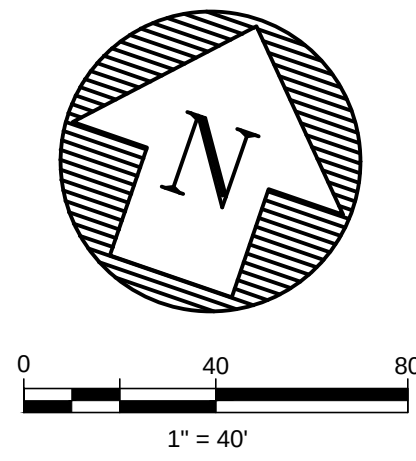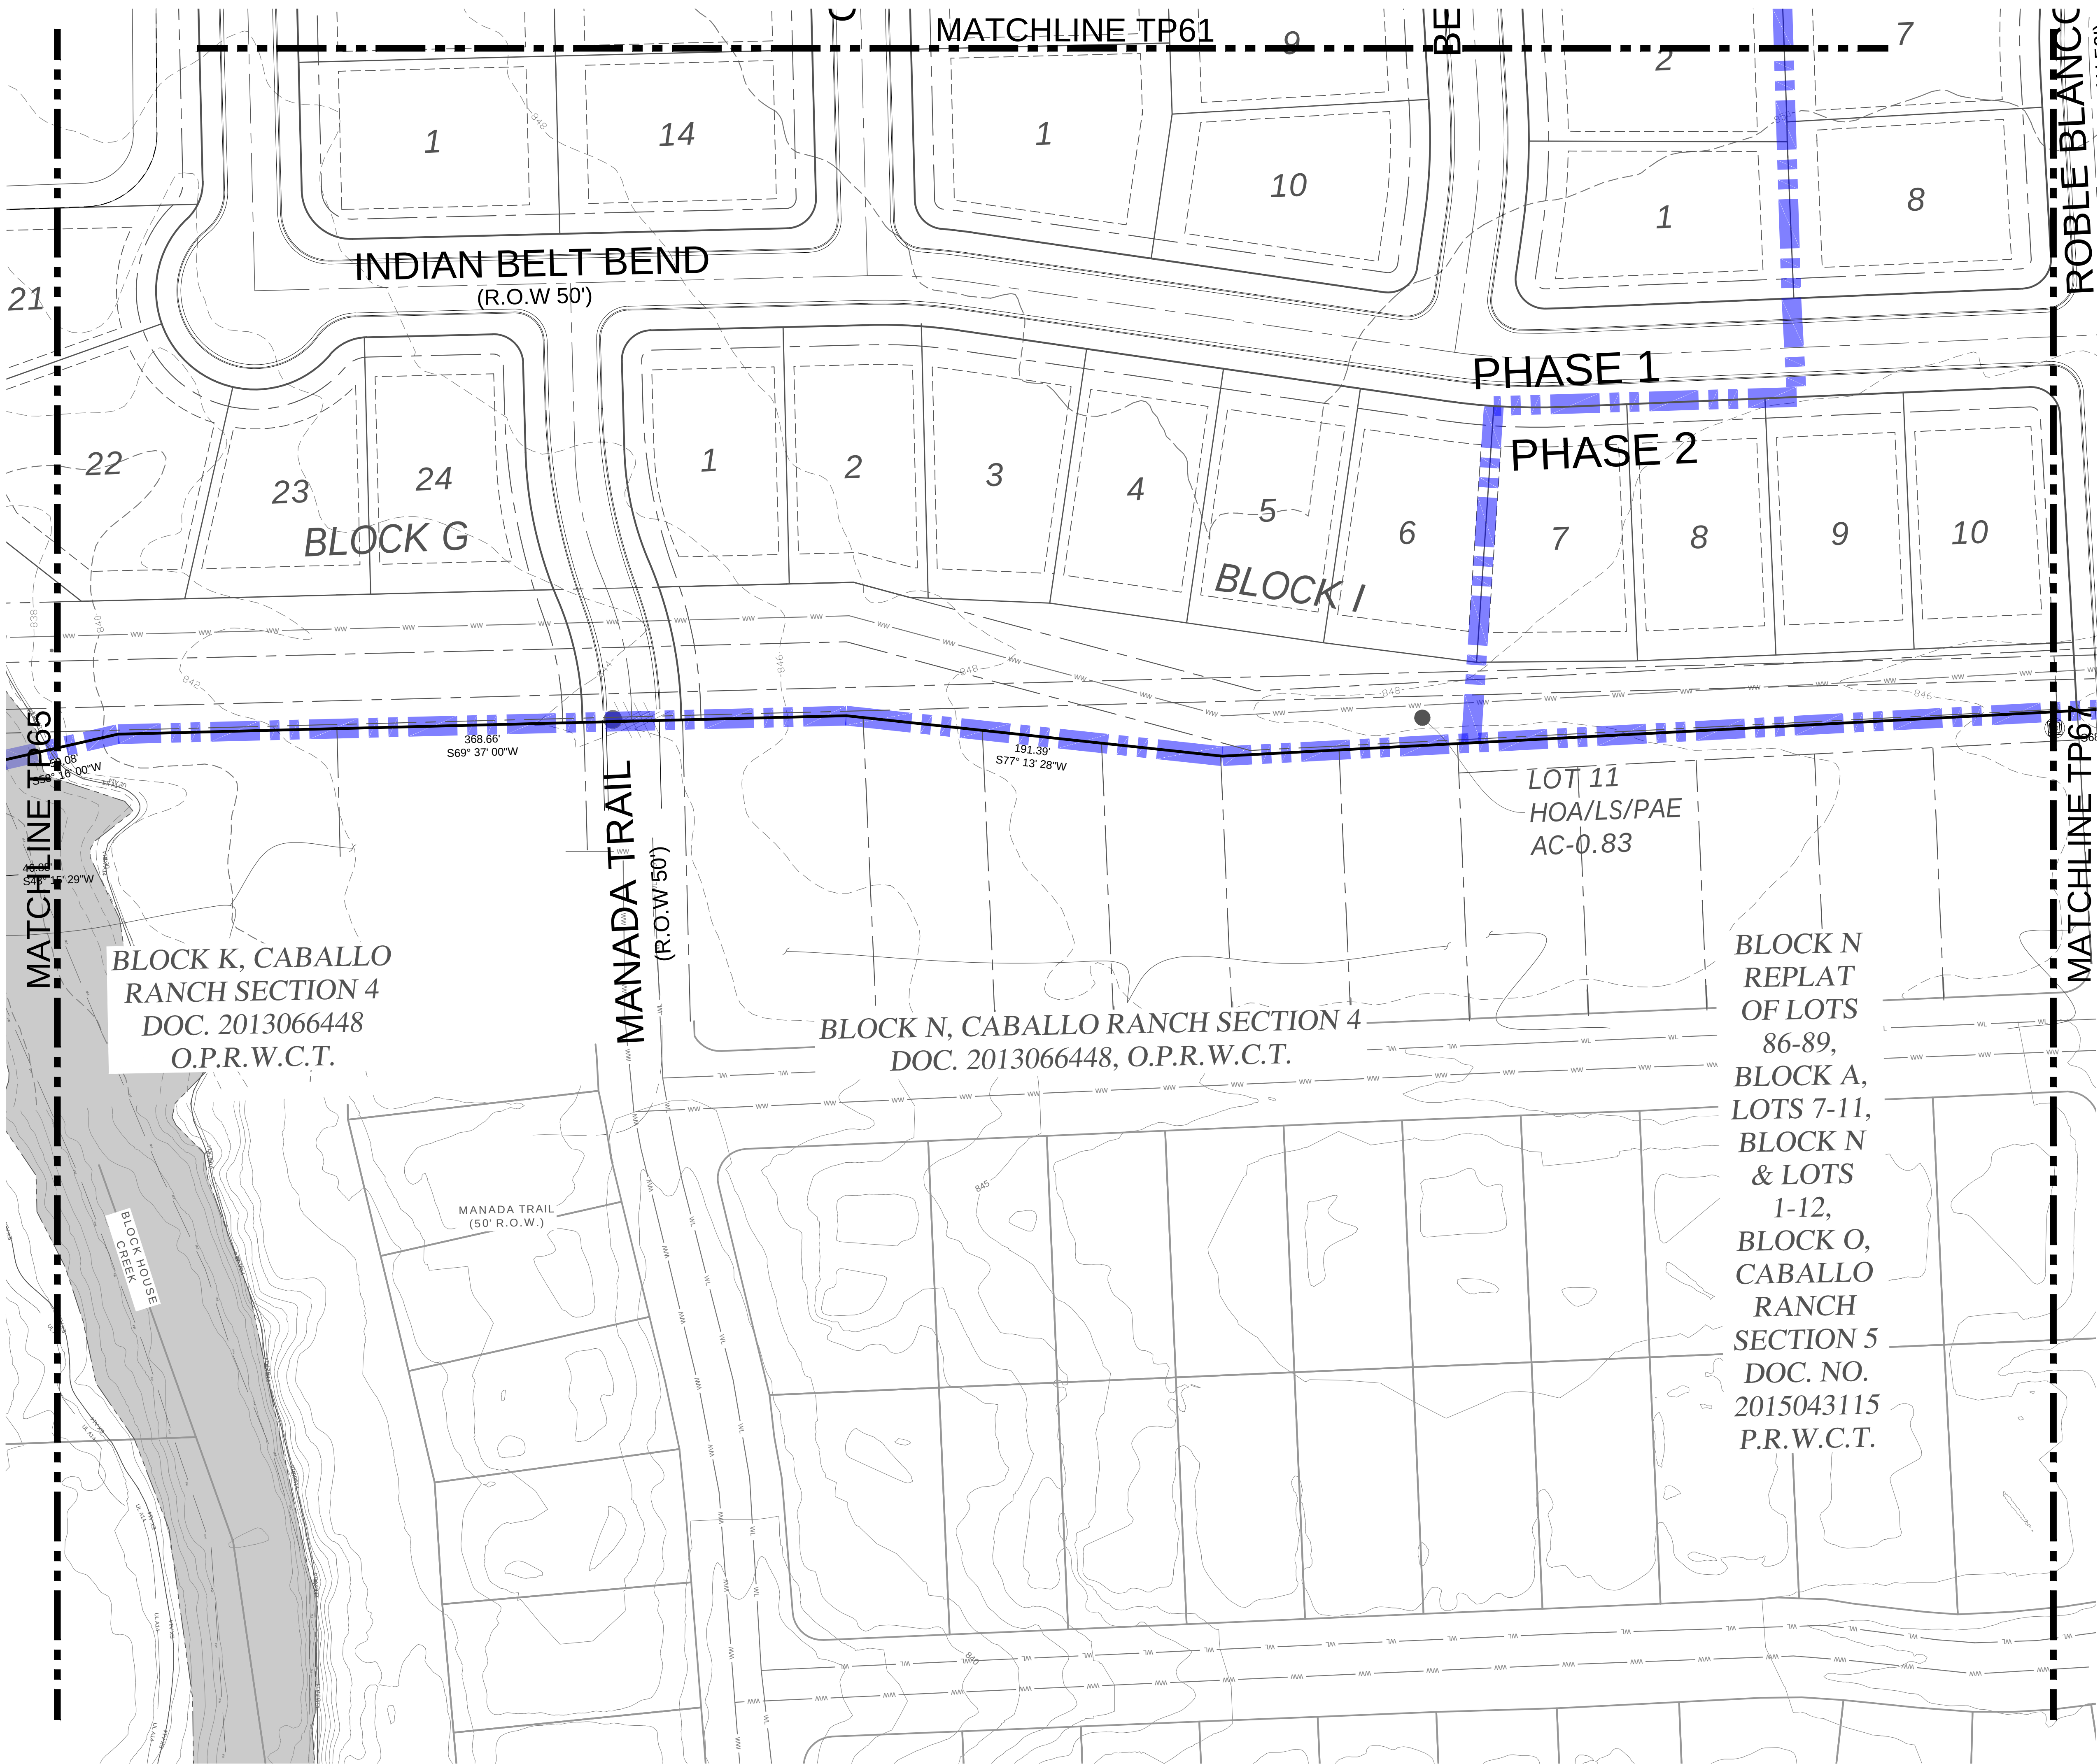

- LEGEND:
- BOUNDARY LINE
 - R.O.W. LINE
 - LOT LINE
 - HERITAGE TREE TO BE SAVED
 - HERITAGE TREE TO BE REMOVED

LOCATION OF EXISTING UNDERGROUND AND OVERHEAD UTILITIES ARE APPROXIMATE LOCATIONS ONLY. THE CONTRACTOR SHALL DETERMINE THE EXACT LOCATION OF ALL EXISTING UTILITIES PRIOR TO BEGINNING WORK AND SHALL BE FULLY RESPONSIBLE FOR ANY AND ALL DAMAGES WHICH MIGHT OCCUR.



BURLESON TRACT
PP-24-0060

HERITAGE TREE PROTECTION PLAN

REVISIONS	
NO.	DESCRIPTION

DATE: 1/30/2025

DESIGNED BY: XXX

DRAWN BY: XXX

CHECKED BY: XXX

DRAWING NAME: A140-0422 TP 46 HERITAGE.dwg

STATE OF TEXAS
T. W. HOYSA
100072
Professional Engineer

136125

LJA
LJA Engineering, Inc.
2700 La Frontera Blvd.
Suite 200
Round Rock, Texas 78681
Phone 512.439.4700
Fax 512.439.4716
FRN-F-1386

Know what's below.
Call before you dig.

811


JOB NUMBER:
A140-0422

SHEET NO.
93

OF 97 SHEETS

Page 129 of 134

Drawn: T.W. Hoysa, 03/20/2025, 12:52pm
PlotName: C:\A140-0422\Burlison-Roberts\Property\A140-0422 TP 46 HERITAGE.dwg

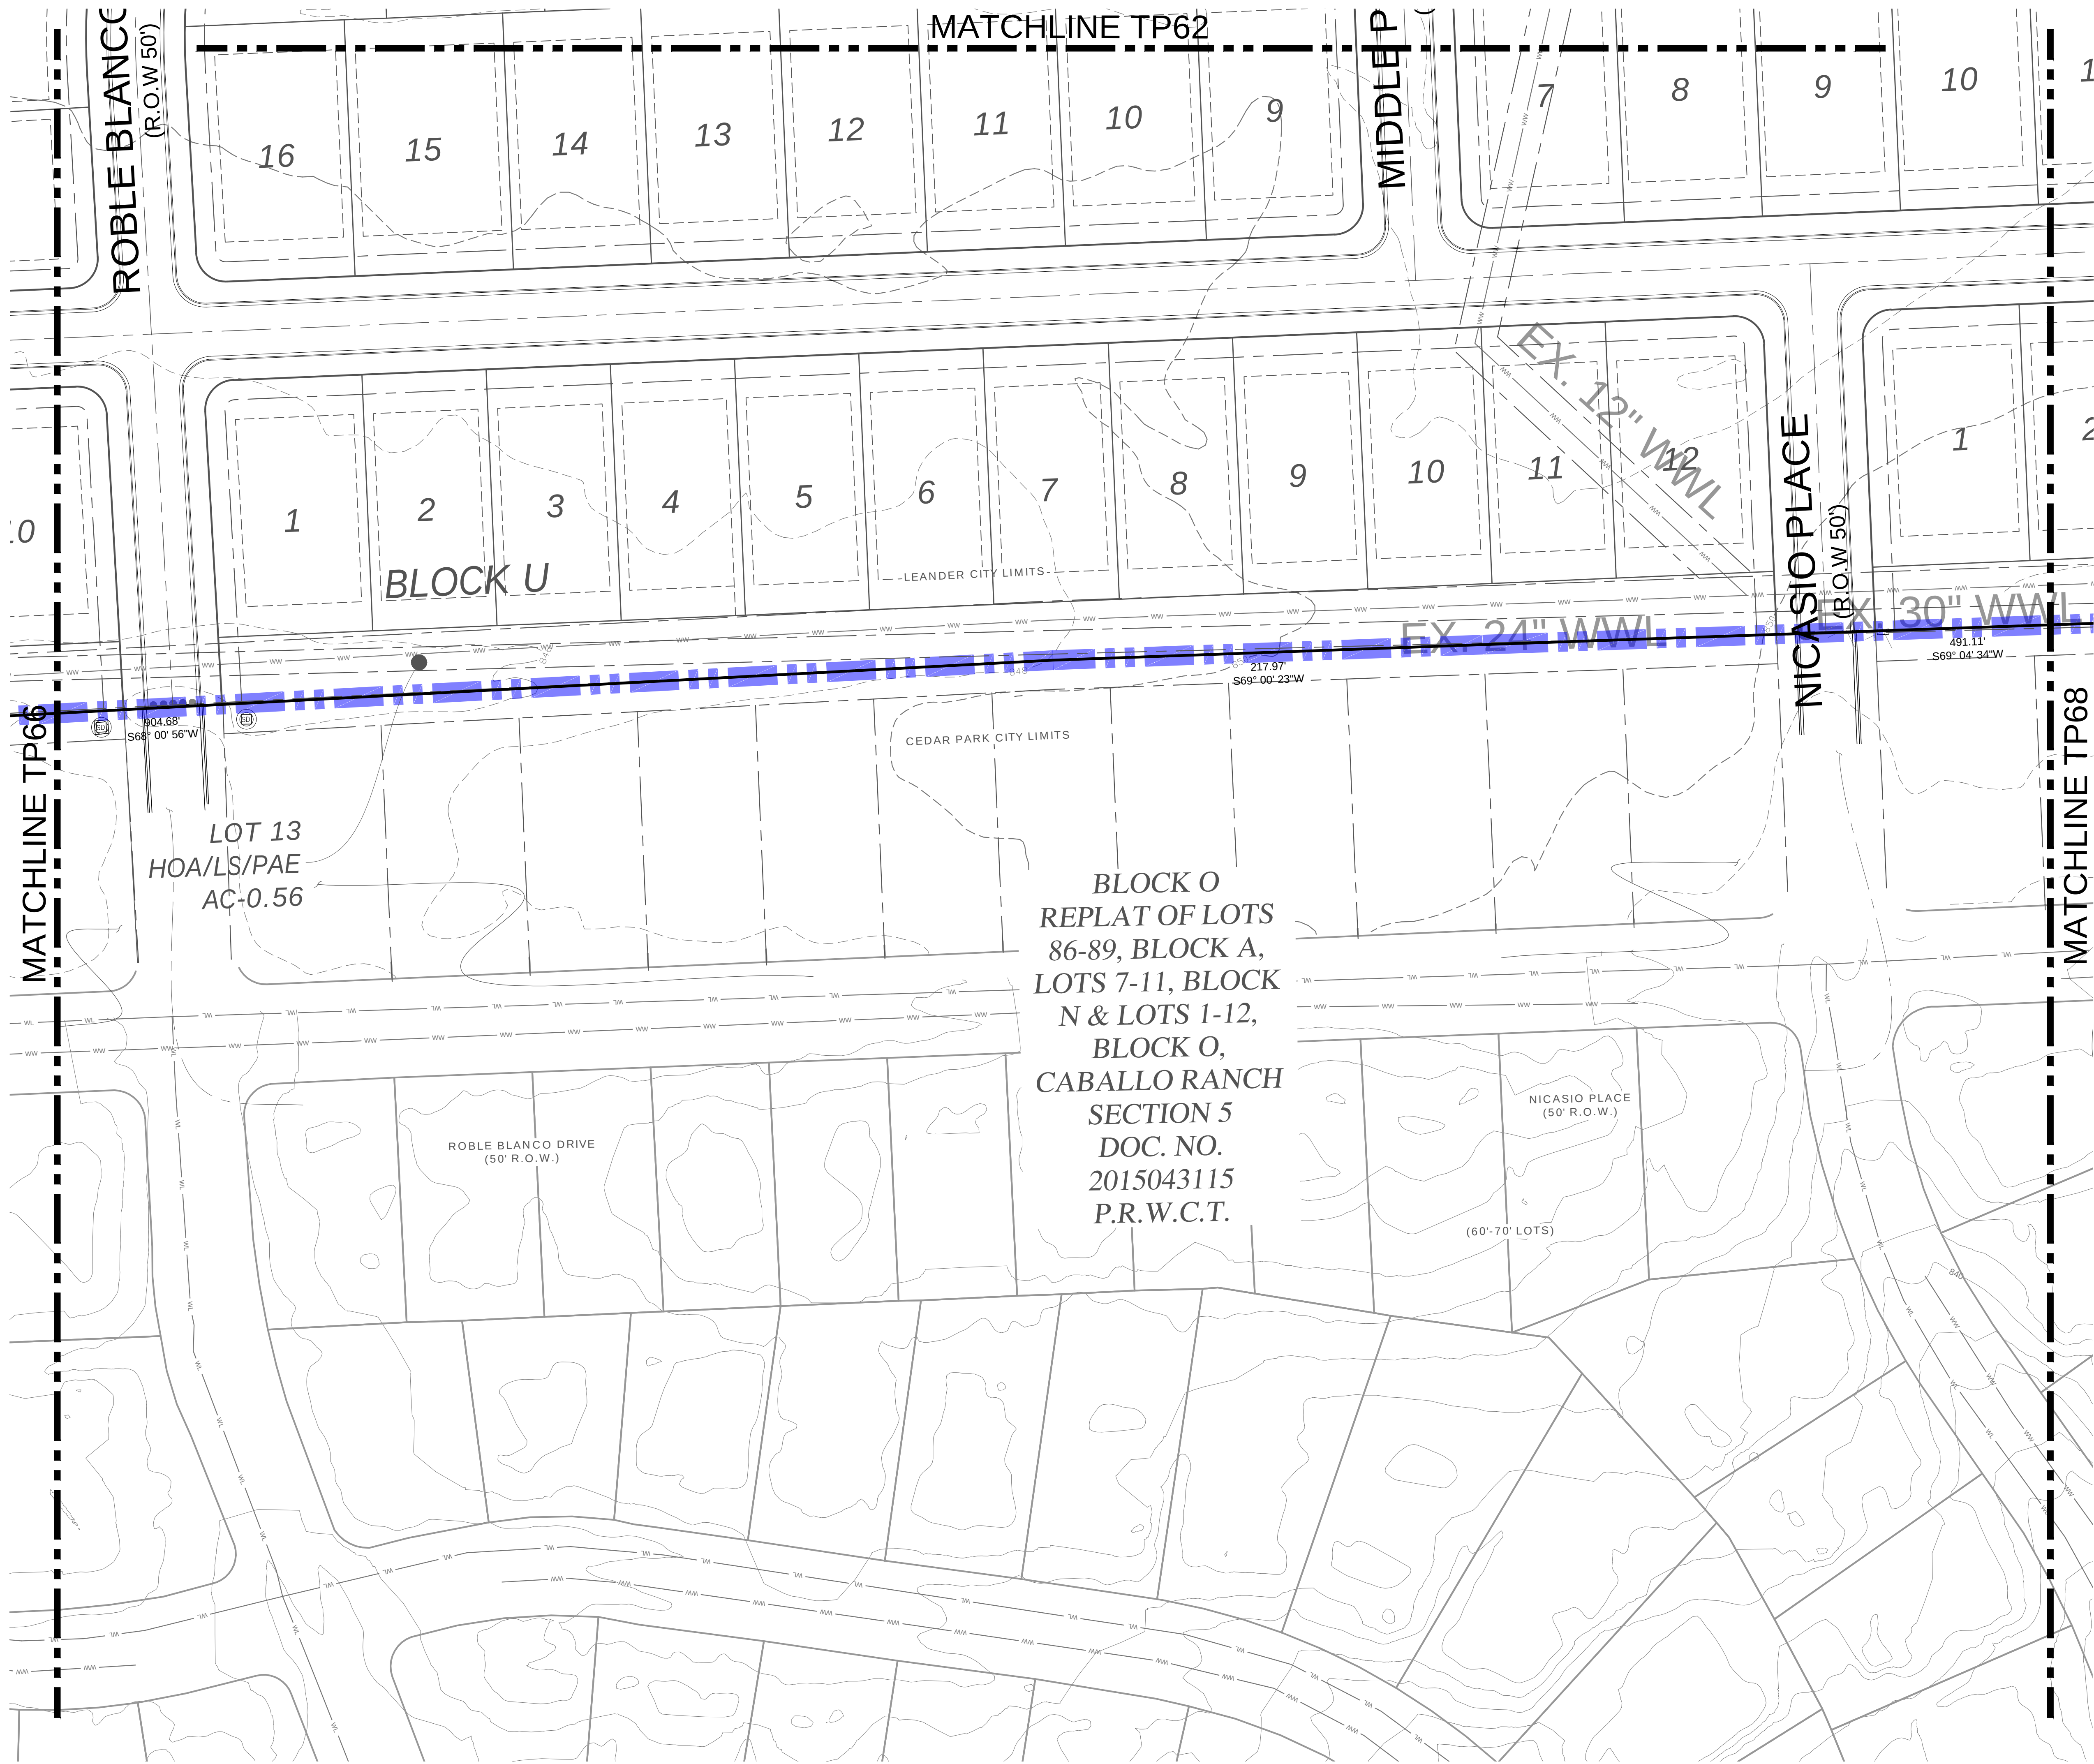


811
Know what's below.
Call before you dig.

LOCATION OF EXISTING
UNDERGROUND AND OVERHEAD
UTILITIES ARE APPROXIMATE
LOCATIONS ONLY. THE
CONTRACTOR SHALL DETERMINE
THE EXACT LOCATION OF ALL
EXISTING UTILITIES PRIOR TO
BEGINNING WORK AND SHALL BE
FULLY RESPONSIBLE FOR ANY AND
ALL DAMAGES WHICH MIGHT OCCUR.


LEGEND:

- BOUNDARY LINE
- R.O.W. LINE
- LOT LINE
- HERITAGE TREE TO BE SAVED
- HERITAGE TREE TO BE REMOVED

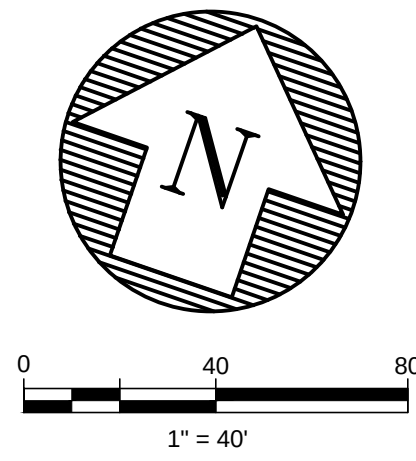

REVISIONS	
NO.	DESCRIPTION

DATE: 1/30/2025	DESIGNED BY: XXX	DRAWN BY: XXX	CHECKED BY: XXX	DRAWING NAME: A140-0422 TP 46 HERITAGE.dwg
-----------------	------------------	---------------	-----------------	--


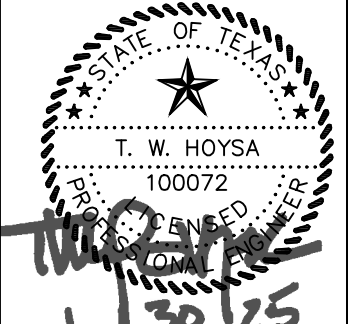


LJA Engineering, Inc.
2700 La Frontera Blvd.
Suite 200
Round Rock, Texas 78681
Phone 512.439.4700
Fax 512.439.4716
FRW-F-1386

JOB NUMBER: A140-0422
TP67
SHEET NO. 94
OF 97 SHEETS

BURLESON TRACT
PP-24-0060
HERITAGE TREE PROTECTION PLAN

Drawn: T.W. Hoysa, 05/20/2025, 12:59pm
PrintName: C:\A140-0422\Burlison-Roberts\Property\A140-0422 TP 46 HERITAGE.dwg

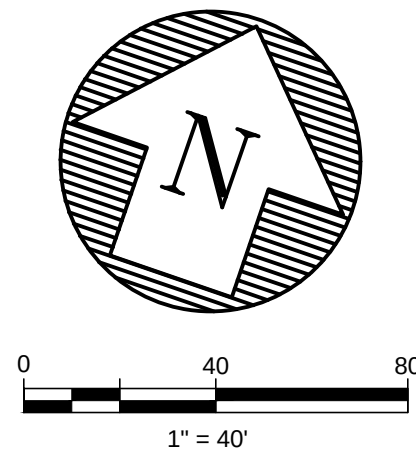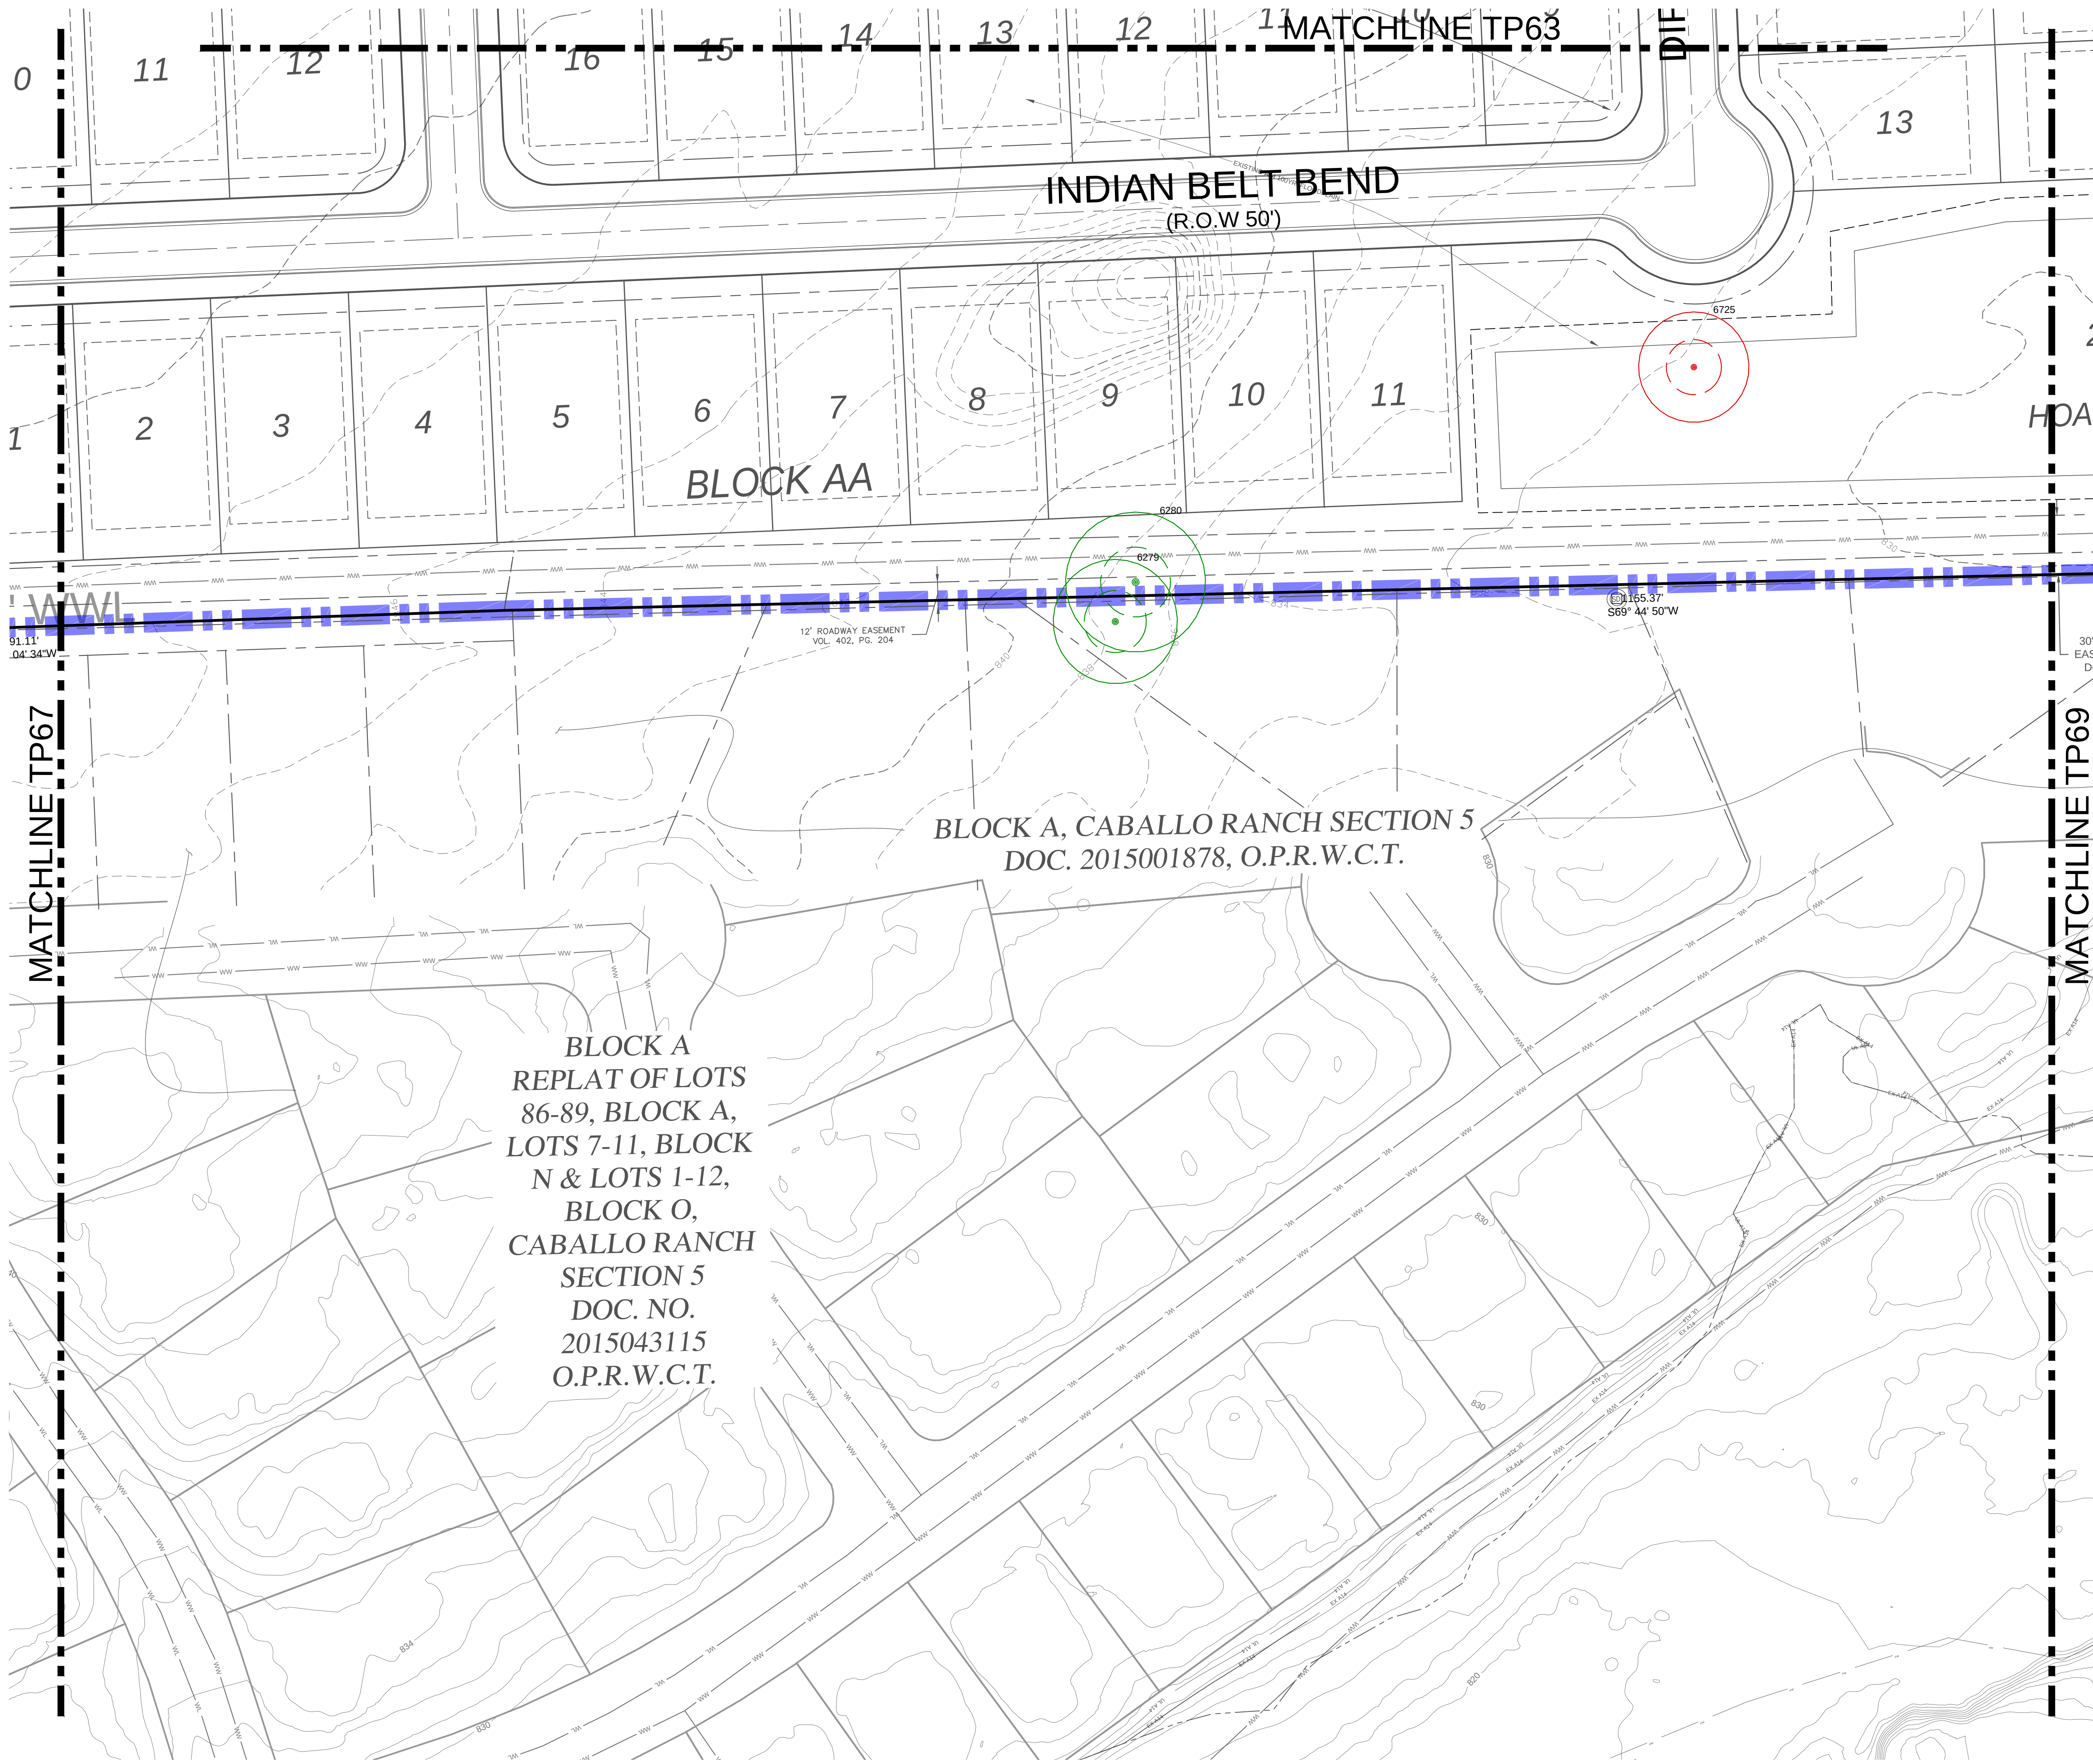

- LEGEND:
- BOUNDARY LINE
 - R.O.W. LINE
 - LOT LINE
 - HERITAGE TREE TO BE SAVED
 - HERITAGE TREE TO BE REMOVED

BLOCK A
REPLAT OF LOTS
86-89, BLOCK A,
LOTS 7-11, BLOCK
N & LOTS 1-12,
BLOCK O,
CABALLO RANCH
SECTION 5
DOC. NO.
2015043115
O.P.R.W.C.T.

BLOCK A, CABALLO RANCH SECTION 5
DOC. 2015001878, O.P.R.W.C.T.

INDIAN BELT BEND
(R.O.W 50')

BLOCK AA

LOCATION OF EXISTING
UNDERGROUND AND OVERHEAD
UTILITIES ARE APPROXIMATE
LOCATIONS ONLY. THE
CONTRACTOR SHALL DETERMINE
THE EXACT LOCATION OF ALL
EXISTING UTILITIES PRIOR TO
BEGINNING WORK AND SHALL BE
FULLY RESPONSIBLE FOR ANY AND
ALL DAMAGES WHICH MIGHT OCCUR.



BURLESON TRACT
PP-24-0060

HERITAGE TREE PROTECTION PLAN

REVISIONS	
NO.	DESCRIPTION

DATE: 12/20/2025

DESIGNED BY: XXX

DRAWN BY: XXX

CHECKED BY: XXX

DRAWING NAME: A140-0422 TP 46 HERITAGE.dwg

12/30/25

LJA
LJA Engineering, Inc.
2700 La Frontera Blvd.
Suite 200
Round Rock, Texas 78681
Phone 512.439.4700
Fax 512.439.4716
FRN-F-1386

811
Know what's below.
Call before you dig.


JOB NUMBER:
A140-0422

TP68


SHEET NO.
95

OF 97 SHEETS

PlotTime: Thu, 20 Jun 2025, 12:59pm
User Name: chesky
PrintName: C:\A140-0422 BURLESON-ROBERTS\PROJECTS\A140-0422 TP 46 HERITAGE.dwg

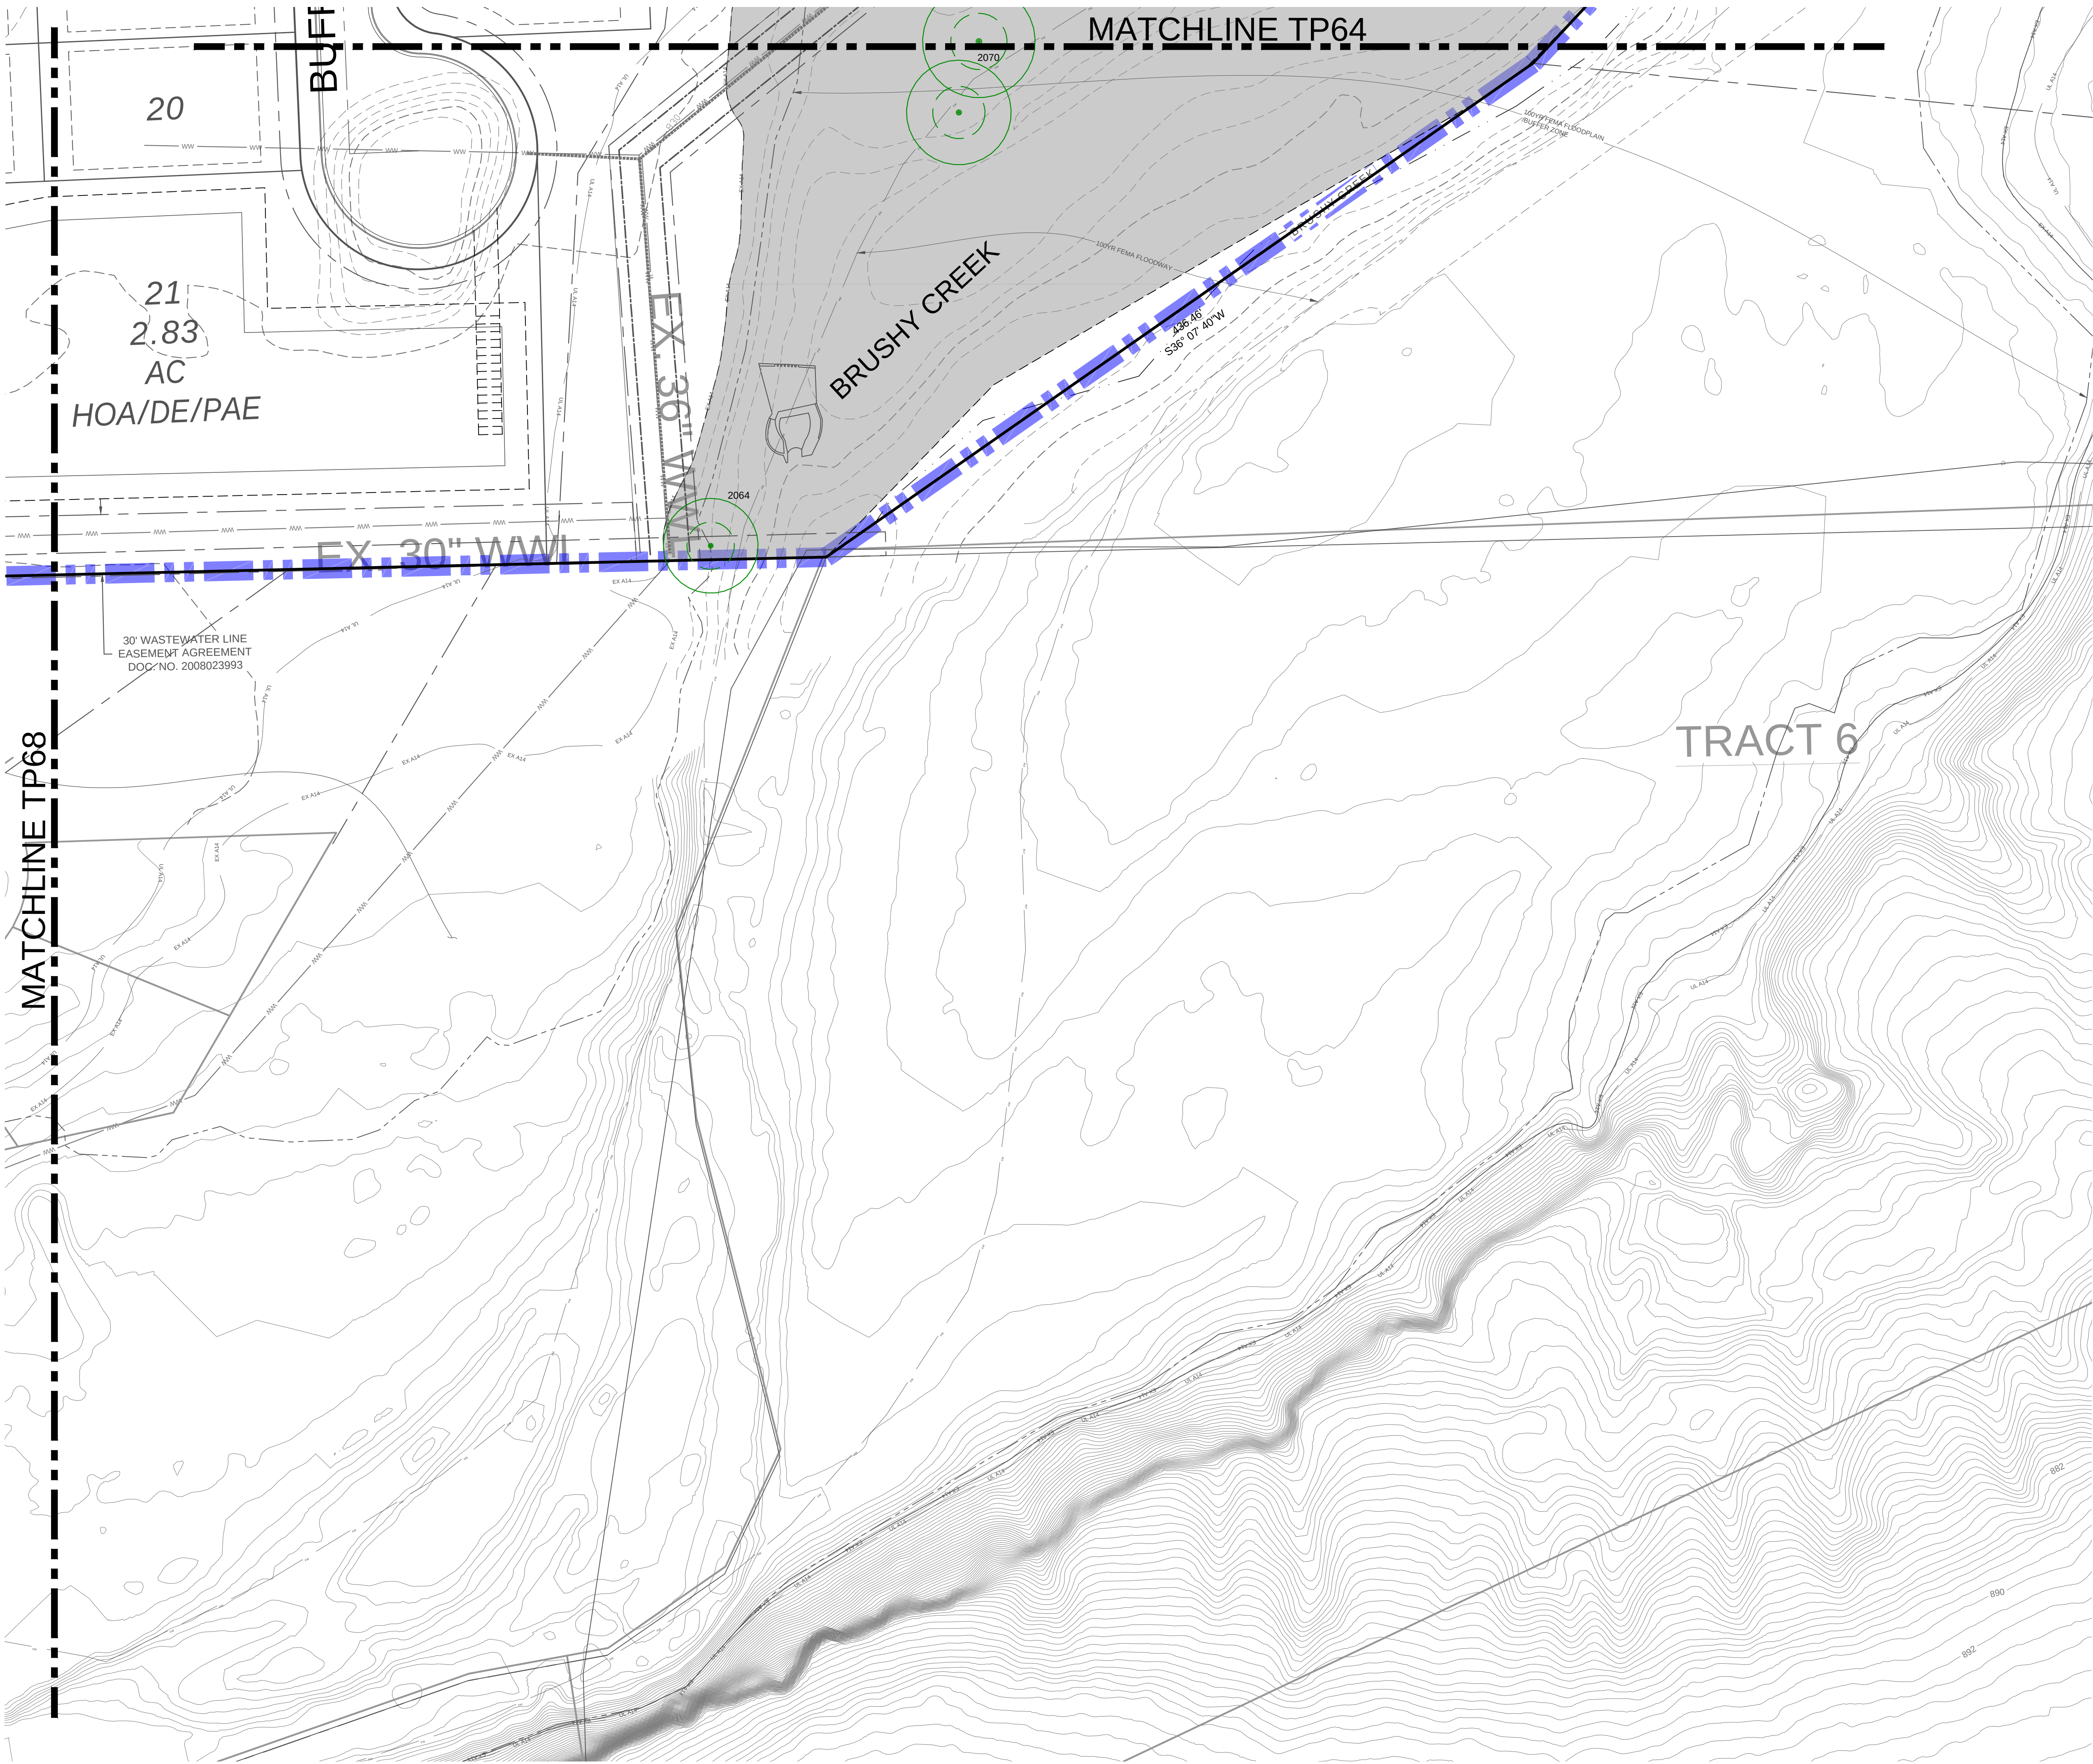

LOCATION OF EXISTING
UNDERGROUND AND OVERHEAD
UTILITIES ARE APPROXIMATE
LOCATIONS ONLY. THE
CONTRACTOR SHALL DETERMINE
THE EXACT LOCATION OF ALL
EXISTING UTILITIES PRIOR TO
BEGINNING WORK AND SHALL BE
FULLY RESPONSIBLE FOR ANY AND
ALL DAMAGES WHICH MIGHT OCCUR.

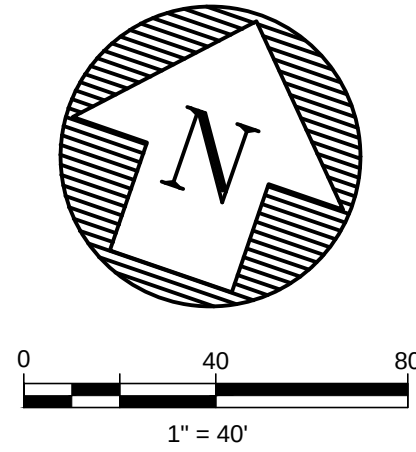

LEGEND:


- BOUNDARY LINE
- R.O.W. LINE
- LOT LINE
- HERITAGE TREE TO BE SAVED
- HERITAGE TREE TO BE REMOVED

BURLESON TRACT
PP-24-0060

HERITAGE TREE PROTECTION PLAN




REVISIONS		NO.	DESCRIPTION	BY	DATE

DATE: 1/30/2025
DESIGNED BY: XXX
DRAWN BY: XXX
CHECKED BY: XXX
DRAWING NAME: A140-0422 TP 46 HERITAGE.dwg

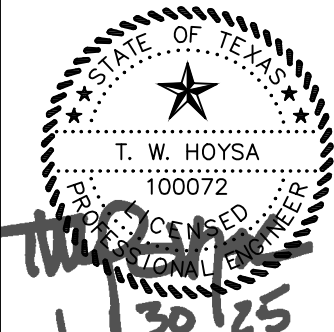

LJA
LJA Engineering, Inc.
2700 La Frontera Blvd.
Suite 200
Round Rock, Texas 78681
Phone 512.439.4700
Fax 512.439.4716
FRN-F-1386

JOB NUMBER:
A140-0422
TP69
SHEET NO.
96
OF 97 SHEETS

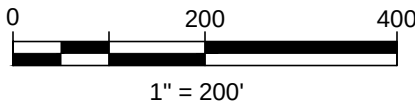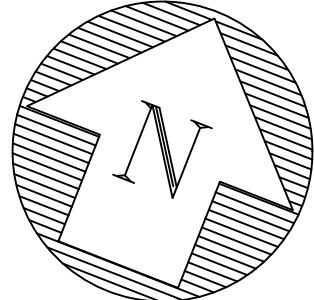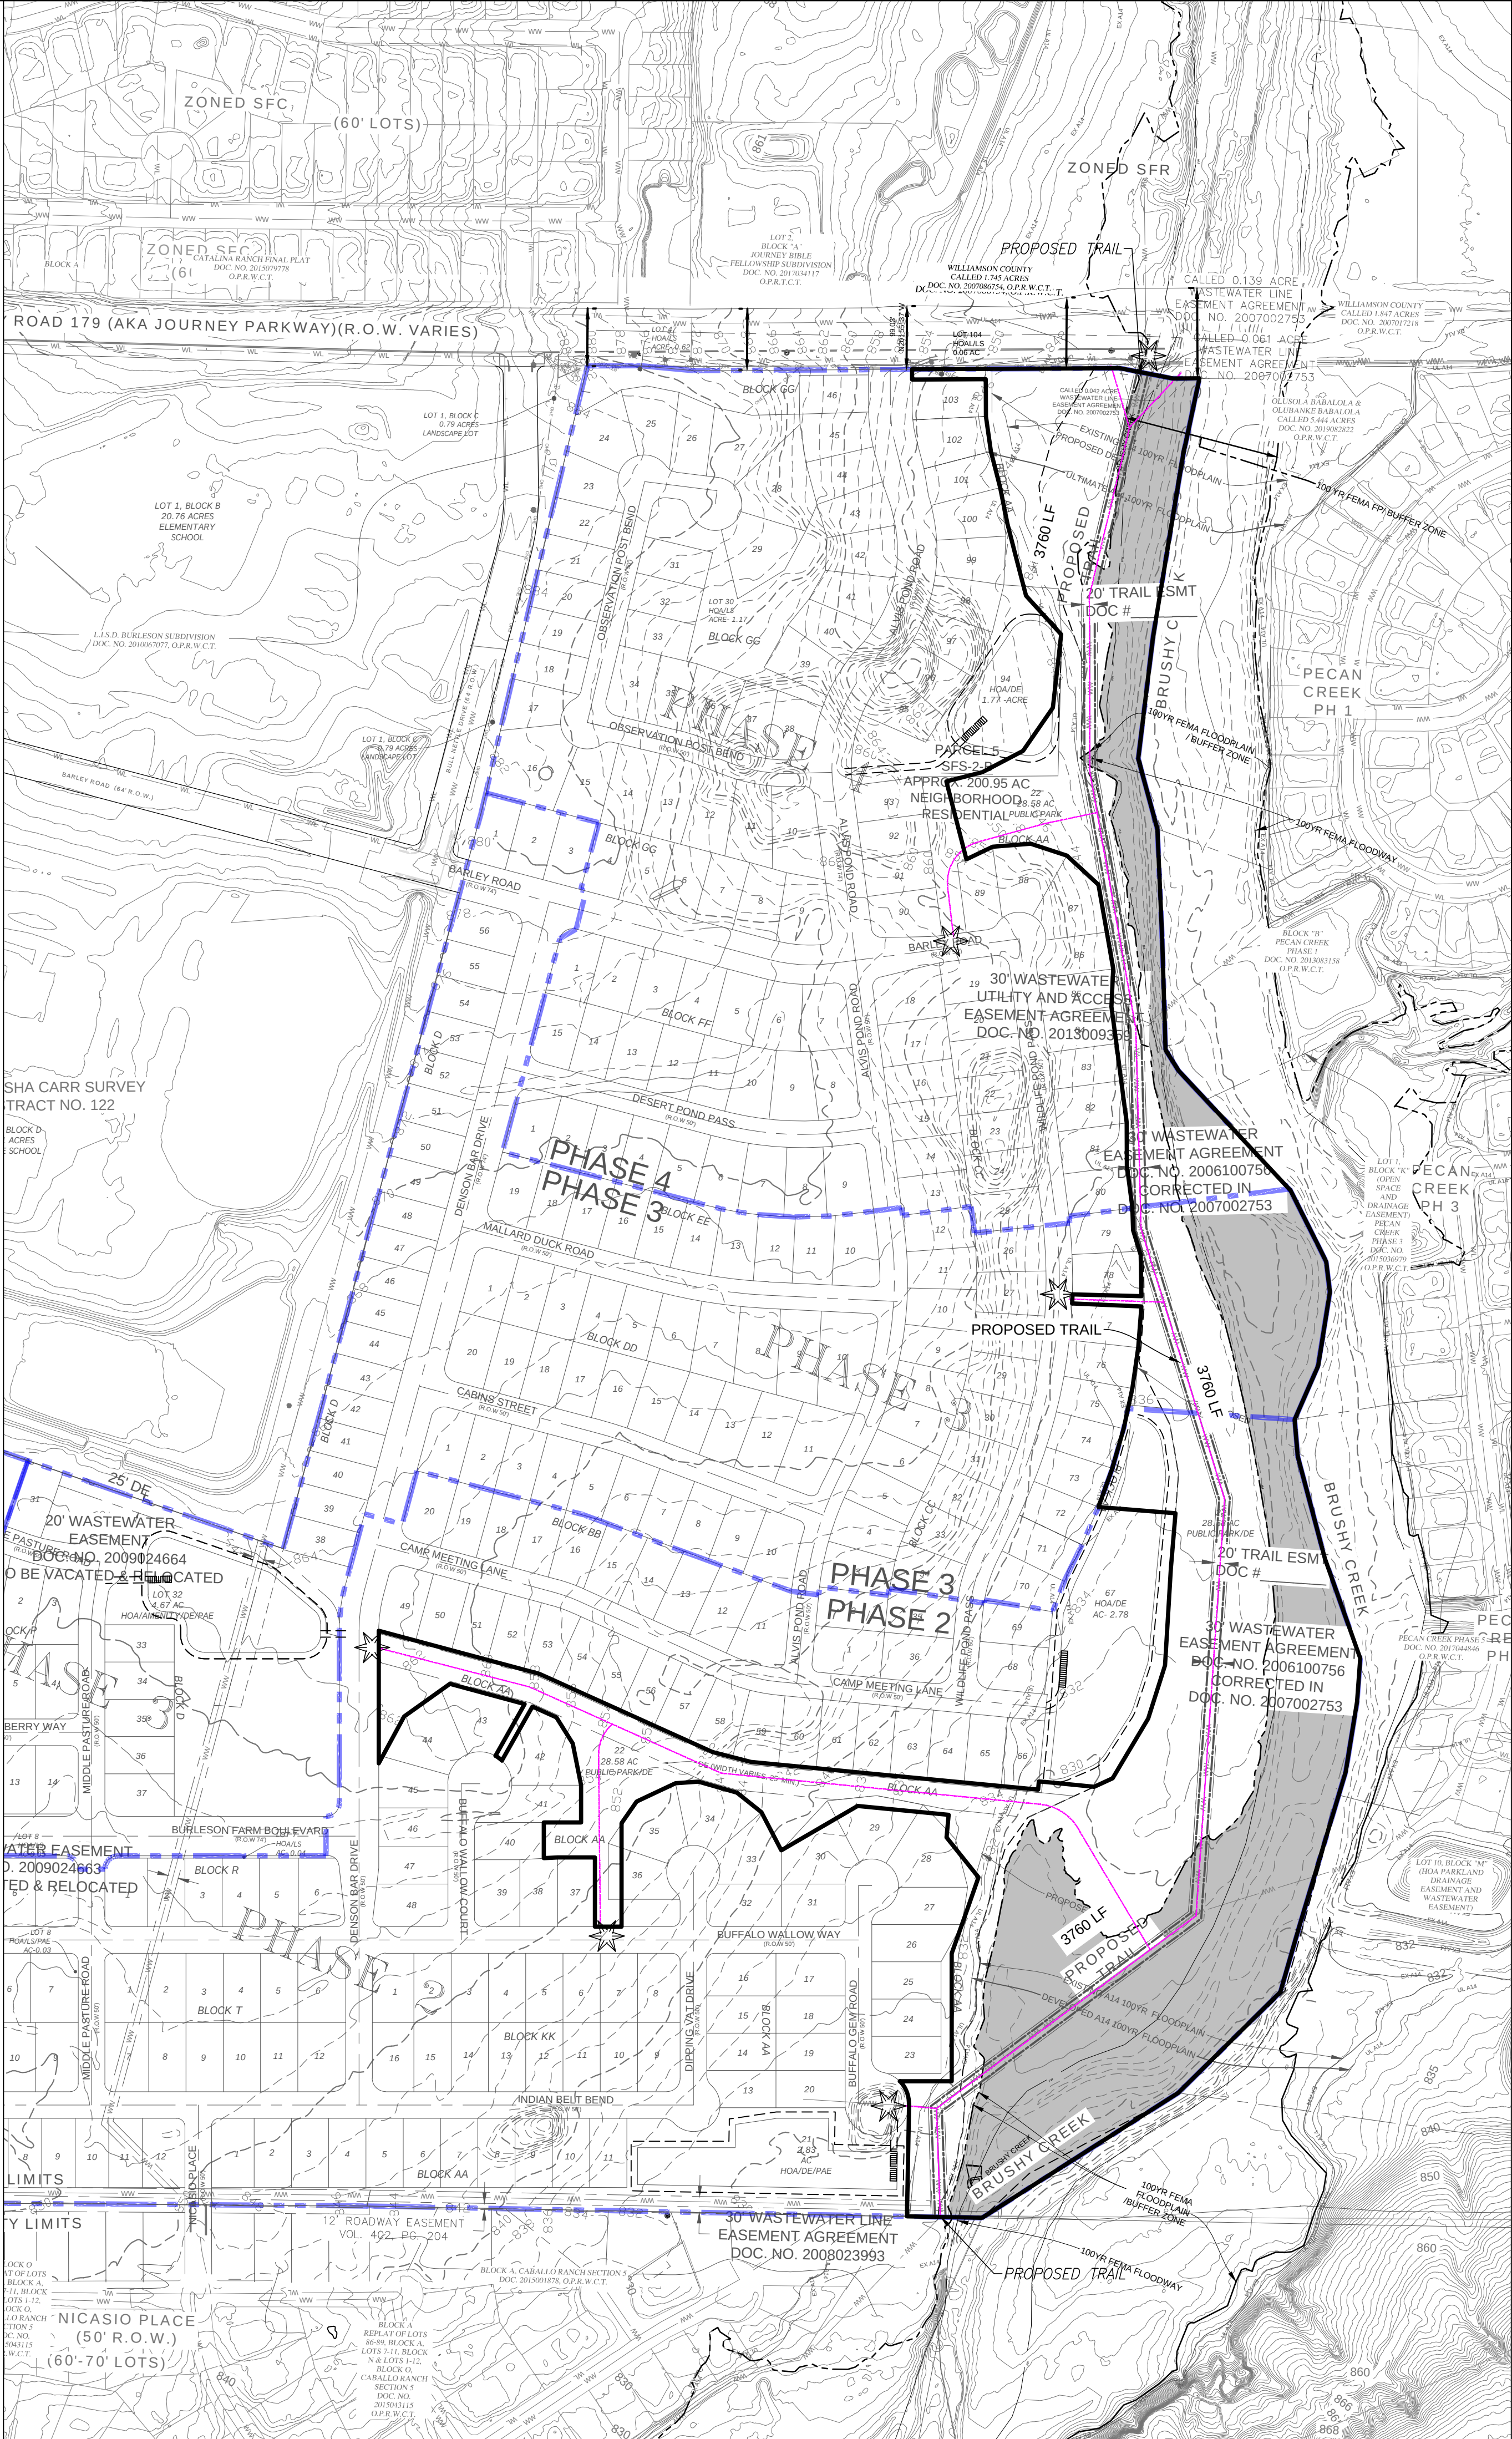

- LEGEND:**
- PHASE LINE
 - PROPERTY BOUNDARY
 - CITY LIMITS
 - PROPOSED TRAIL (BRUSHY CREEK)
 - PROPOSED TRAIL (OTHER)
 - ★ TRAIL CONNECTION TO PUBLIC ROW
 - 100YR FEMA FLOODPLAIN
 - 100YR FEMA FLOODWAY
 - PARKLAND IN FLOODPLAIN

- NOTES:**
1. THE PROPOSED TRAIL ALONG BRUSHY CREEK SHALL BE 10' WIDE AND MADE OF CONCRETE. IT WILL GENERALLY FOLLOW THE EXISTING WASTEWATER EASEMENT.
 2. THE BRUSHY CREEK TRAIL SHALL EXTEND ALONG THE WEST SIDE OF BRUSHY CREEK FROM THE CITY LIMIT LINE TO THE SOUTH SIDEWALK ALONG JOURNEY PKWY. A STUB WILL BE LEFT TOWARDS A CITY PROVIDED BRIDGE CROSSING TO THE EAST.
 3. OTHER PROPOSED TRAIL SHALL BE 6' WIDE AND SURFACED AT THE DEVELOPER'S DISCRETION. DECOMPOSED GRANITE MAY BE PROVIDED.

Parkland Improvement Fees

Units	554
Fee/Unit	\$ 400.00
Total Fee Required	\$ 221,600.00
(Offset - Estimated Trail Cost)	\$ (499,981.56)
Offset Funds Remaining	\$ (278,381.56)

Parkland Dedication Fee

Proposed Units	554
Acres/100 Units	3.5 Acres
Total Parkland Acres Required	19.39 Acres
Compliant Parkland Dedicated (100%)	23.02 Acres

Parkland Acreage Along Brushy	28.58 Acres
Out of Floodplain	16.11 Acres
In Floodplain (50% credit)	6.91 Acres Only 1/2 acre credit should be given for floodplain land

Parkland Required Less Available Parkland Acreage	0.00
---	------

Phase	Residential Lot Count	Parkland Required (acres)	Parkland Proposed (acres)	Parkland Proposed in Floodplain (acres)	Parkland Credit	Parkland Surplus (acres)	Parkland Improvement Fee (\$400 per unit)	Proposed Facilities	Cost of Proposed Facilities
1	181	6.335	0	0	0	-6.335	\$ 72,400.00	NA	NA
2	154	5.39	18.14	13.56	24.92	19.53	\$ 61,600.00	Hike & Bike Trail	\$ 103,935.48
3	117	4.095	3.19	3.04	4.71	0.615	\$ 46,800.00	Hike & Bike Trail	\$ 76,654.06
4	102	3.57	8.24	5.33	10.905	7.335	\$ 40,800.00	Hike & Bike Trail	\$ 319,392.00
Total	554	19.39	29.57	21.93	40.535	21.145	\$ 221,600.00		\$ 499,981.56

LOCATION OF EXISTING UNDERGROUND AND OVERHEAD UTILITIES ARE APPROXIMATE LOCATIONS ONLY. THE CONTRACTOR SHALL DETERMINE THE EXACT LOCATION OF ALL EXISTING UTILITIES PRIOR TO BEGINNING WORK AND SHALL BE FULLY RESPONSIBLE FOR ANY AND ALL DAMAGES WHICH MIGHT OCCUR.




BURLESON TRACT
PP-24-0060

PARKLAND PLAN

REVISIONS		NO.	DESCRIPTION	BY	DATE



DATE: 11/14/2025	DESIGNED BY: XXX	DRAWN BY: XXX	CHECKED BY: XXX	DRAWING NAME: A:\140-0422 PK 1.dwg
------------------	------------------	---------------	-----------------	------------------------------------

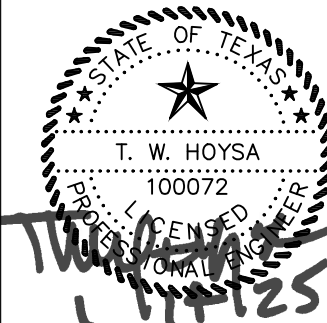

LJA
Phone 512.439.4700
Fax 512.439.4716
FRN-1386

LJA Engineering, Inc.
2700 La Frontera Blvd.
Suite 200
Round Rock, Texas 78681

JOB NUMBER:	A140-0422
SHEET NO.	PK1
OF 97 SHEETS	97

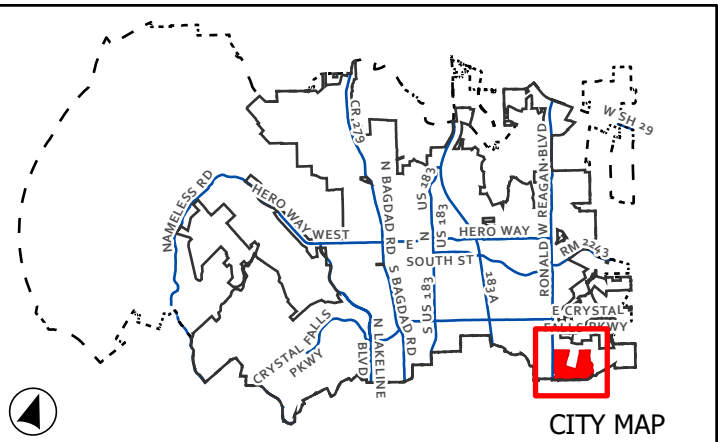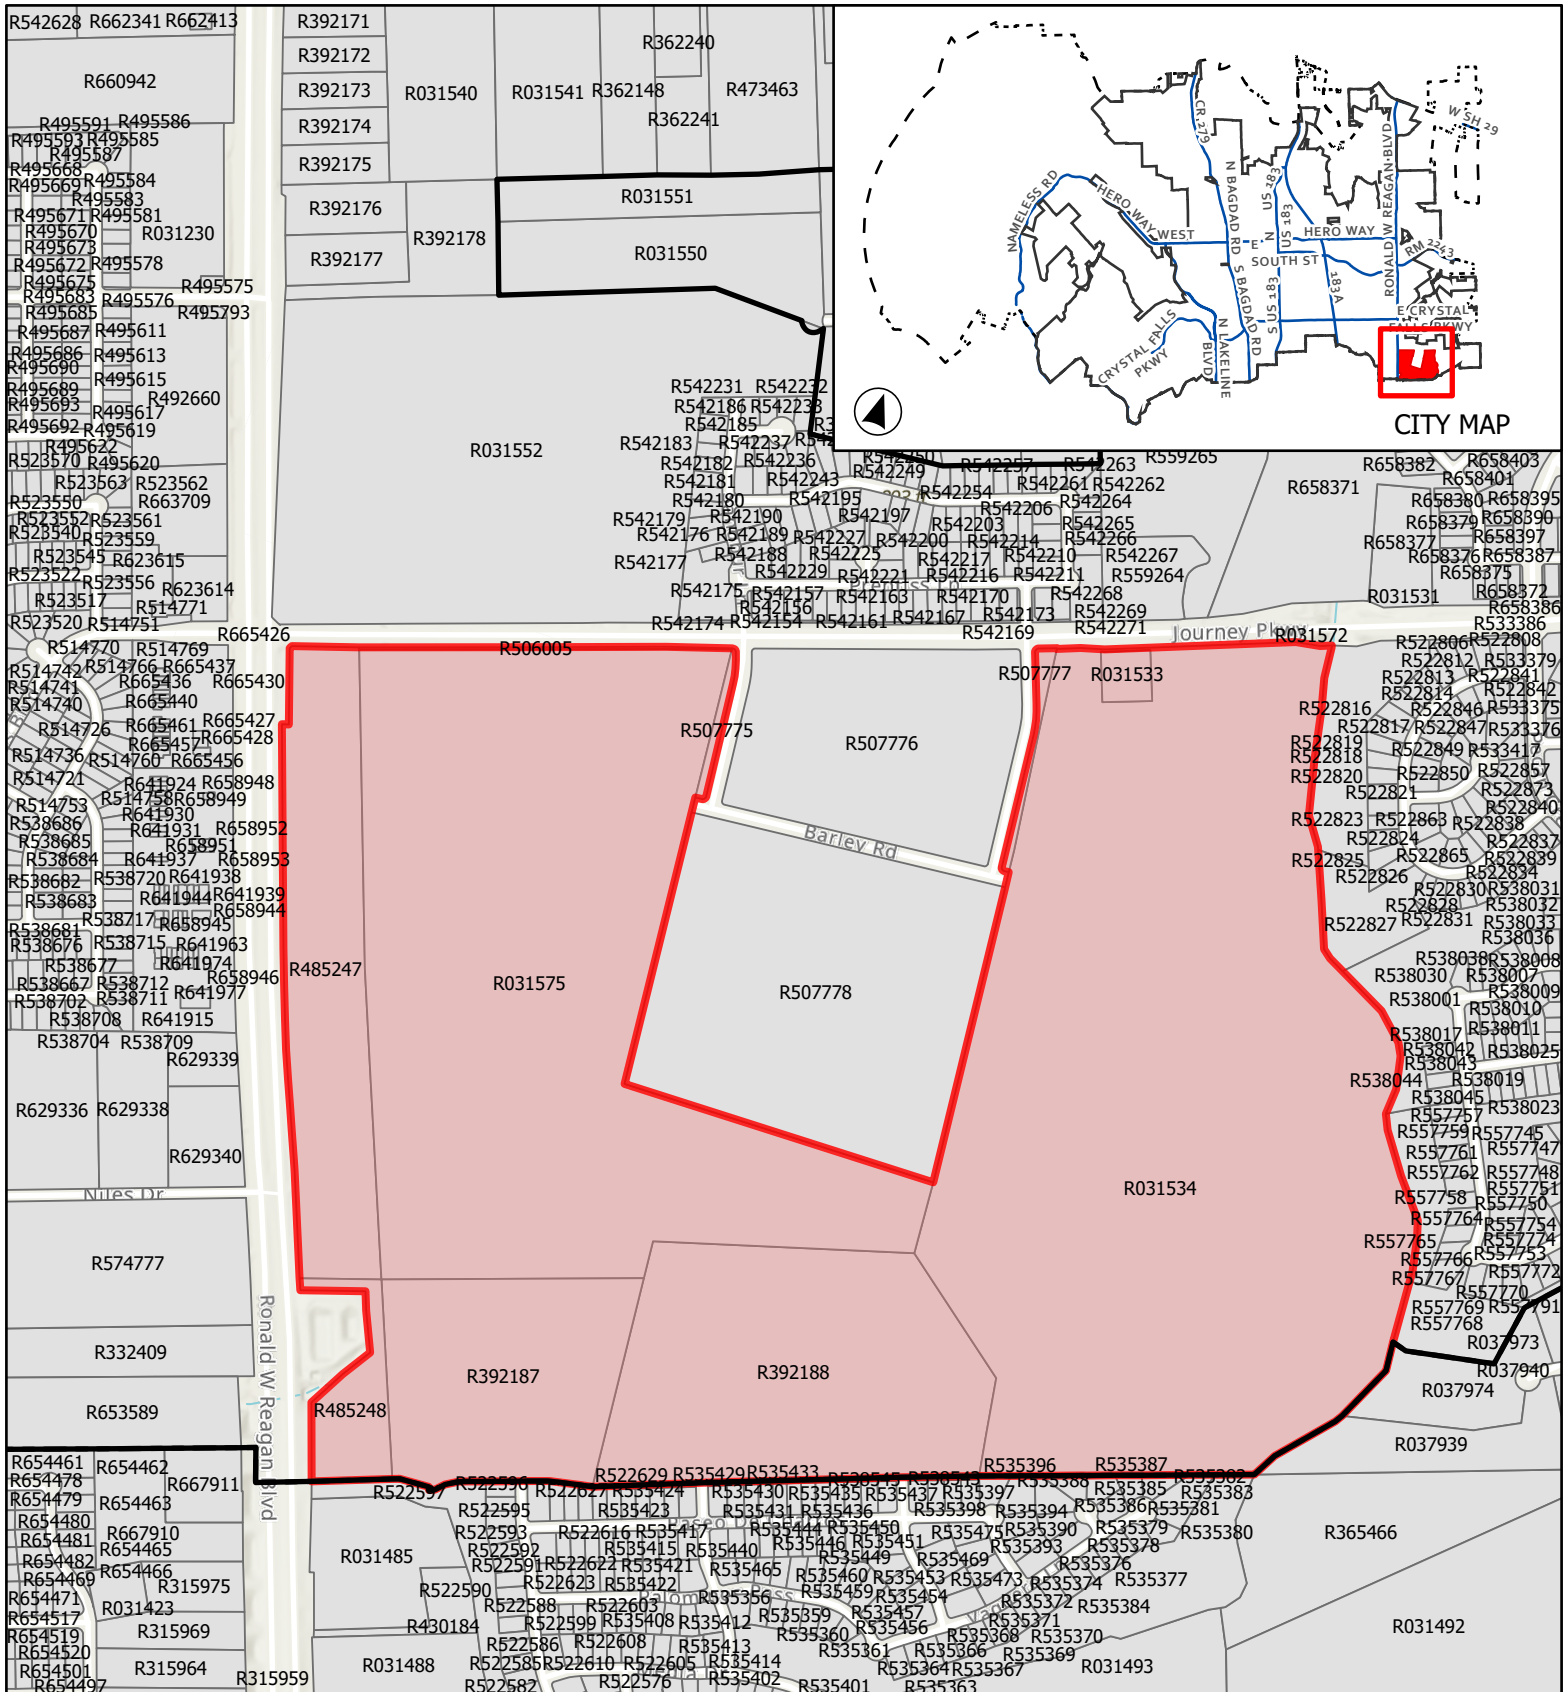

CASE: PP-24-0060

ATTACHMENT 2

BURLESON TRACT

Location Map

This map has been produced by the City of Leander for informational purposes only. No warranty is made by the City regarding completeness or accuracy. This data should not be construed as a legal description or survey instrument. No responsibility is assumed for damages or other liabilities due to the accuracy, availability, completeness, use or misuse of the information herein provided.



0 325 650

Feet

- City Limits
- ETJ
- Subject Boundary
- Parcels